

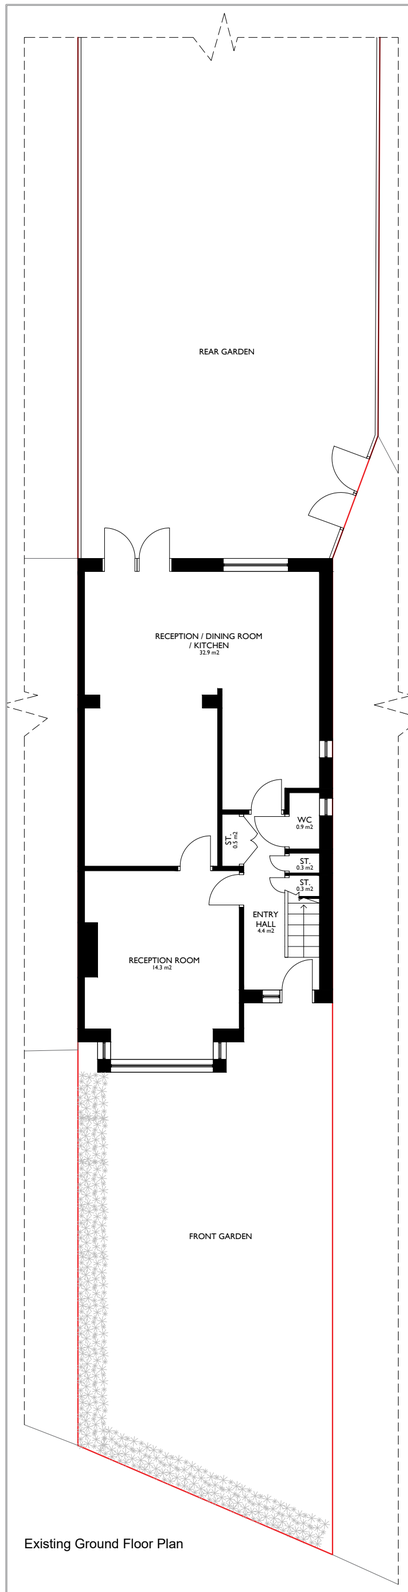



Existing Ground Floor Plan

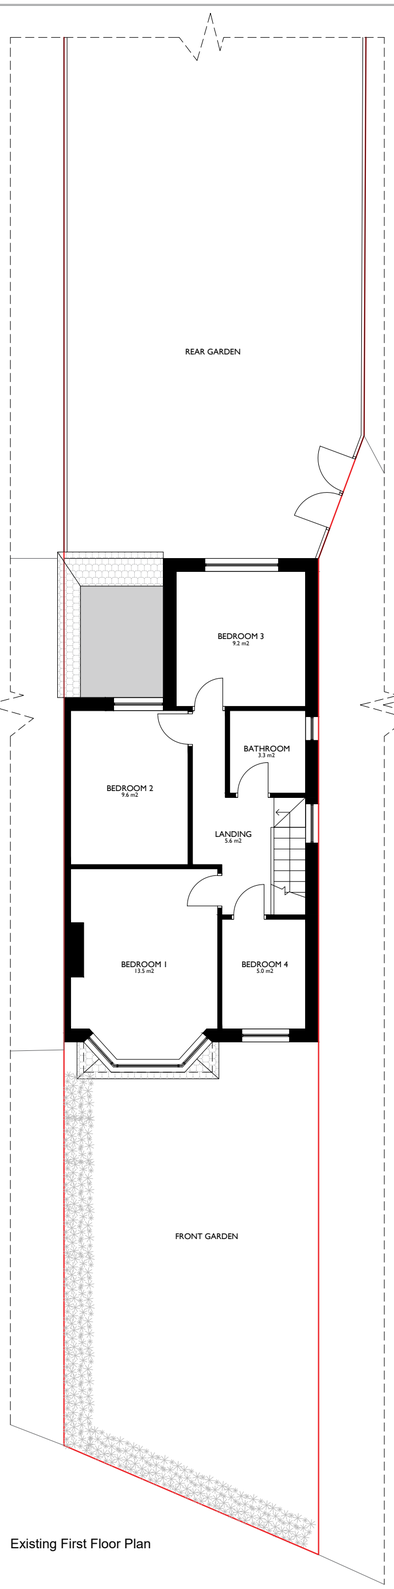


Existing First Floor Plan

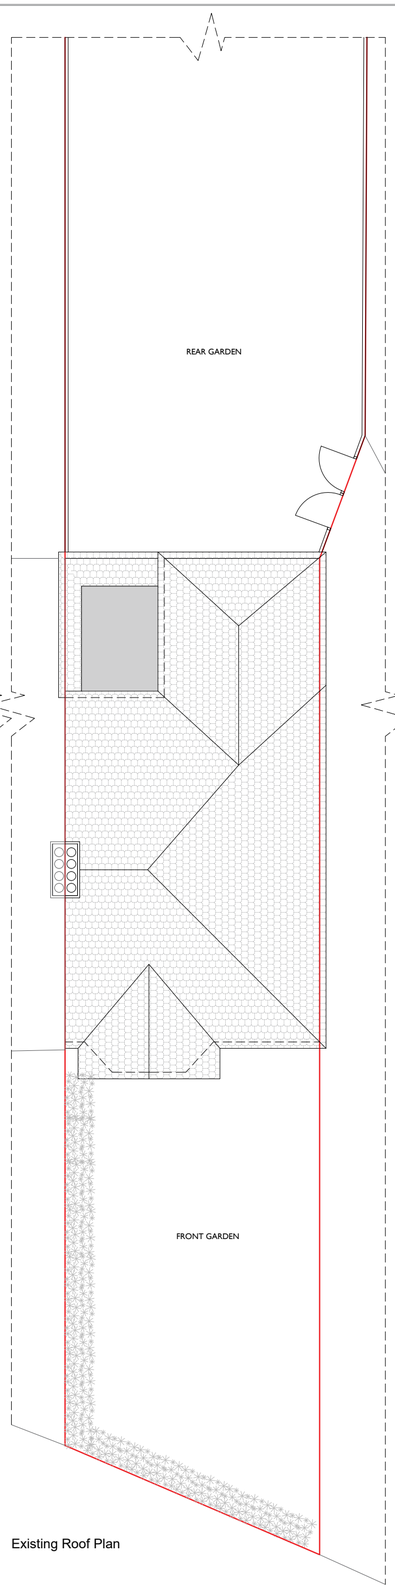


Existing Roof Plan

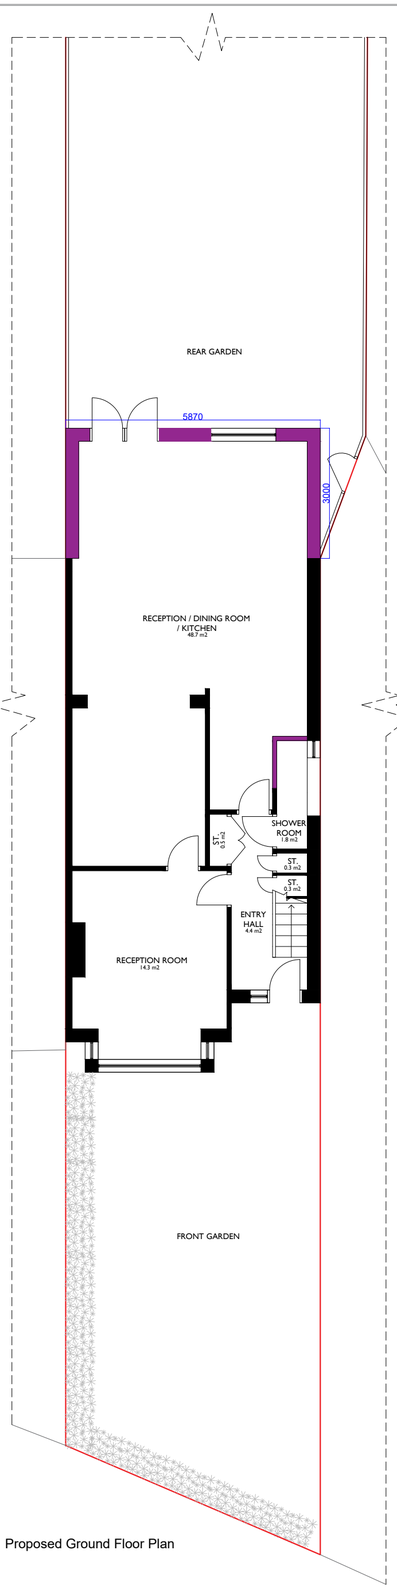

Proposed Ground Floor Plan

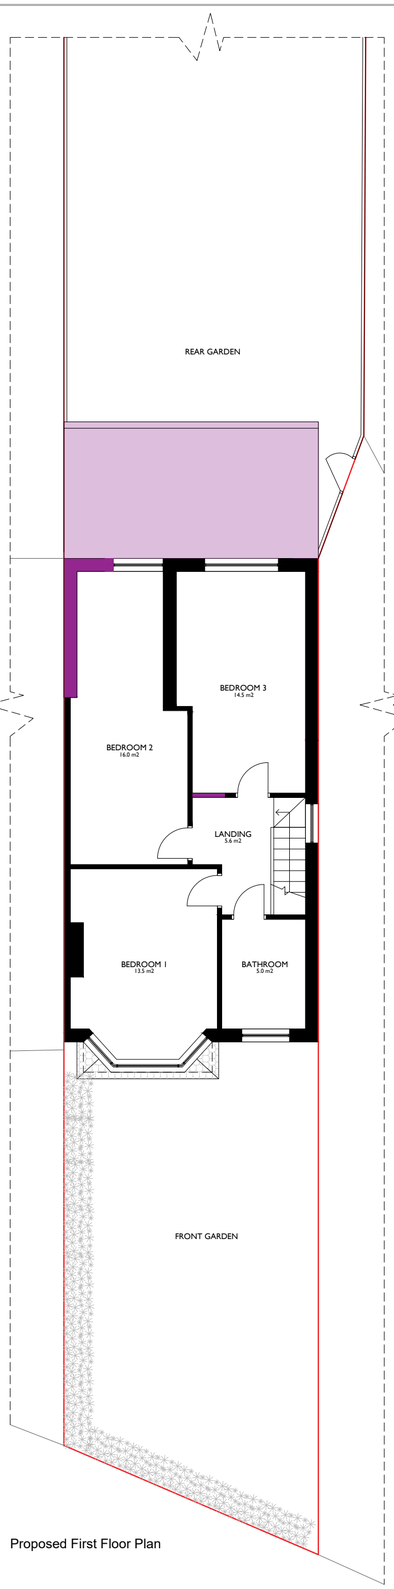

Proposed First Floor Plan

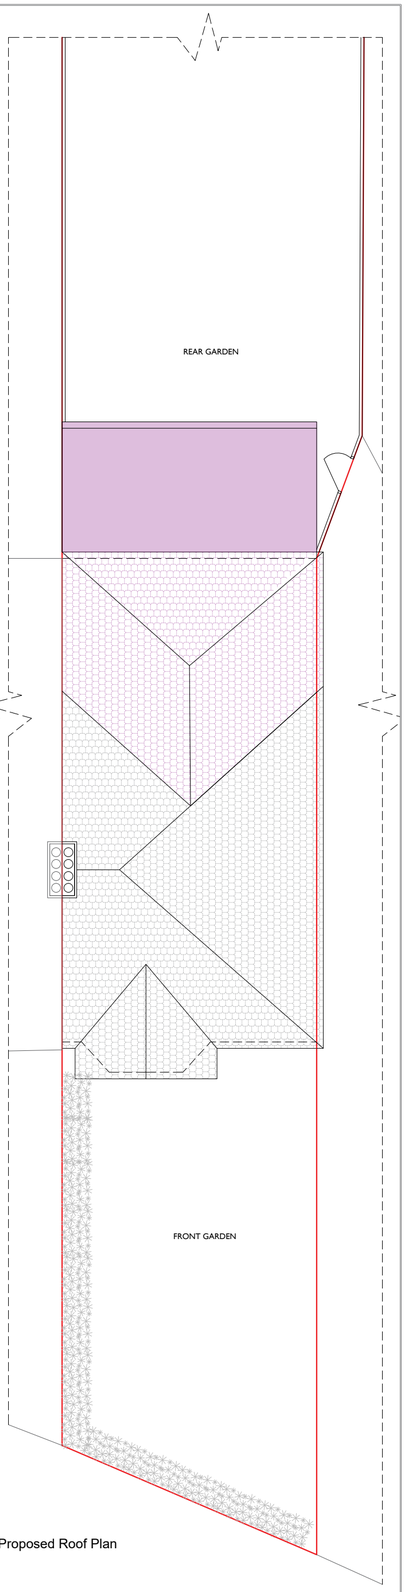

Proposed Roof Plan

Any dimensions shown should be checked on site.
Designs are not coordinated with engineer projects.
Not for construction purposes.

Scale Bar 1 2 3 4 M.

These drawings are intended exclusively for the Planning Stage, as part of Homz quoted services. They are not to be repurposed for any other application or use.

HOMZ

DESIGN | PLAN | BUILD

www.homz.uk / 0 330 818 3001

Drawing Title: Existing and Proposed Plans
Drawing : H-1079-04_101HayesEndRd_Plans_V1
Drawing Number: H-1079
Site Adress: 101 Hayes end road, Hayes UB4 8EL

Scale : 1/100 at A2
Revision : V1
Date : 05.10.2026