EXISTING Front Elevation
scale 1:50 @ A1

EXISTING Rear Elevation
scale 1:50 @ A1

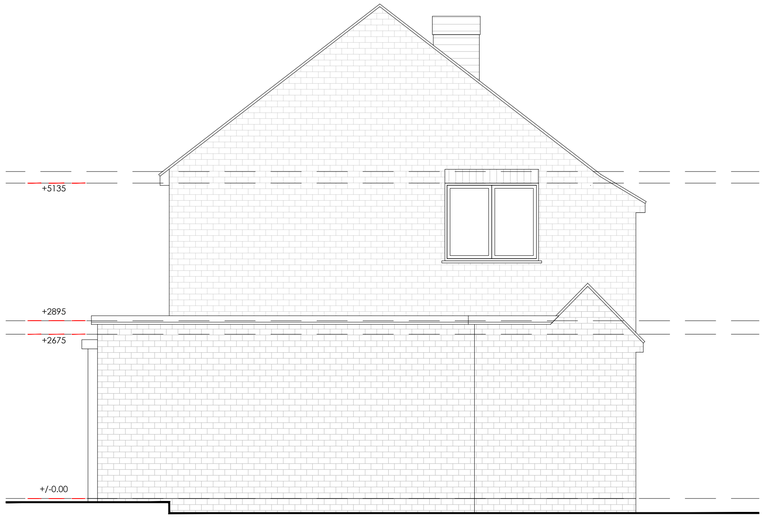

EXISTING Left Flank Elevation
scale 1:50 @ A1

SCALE 1:50

0m 1 2 5 10

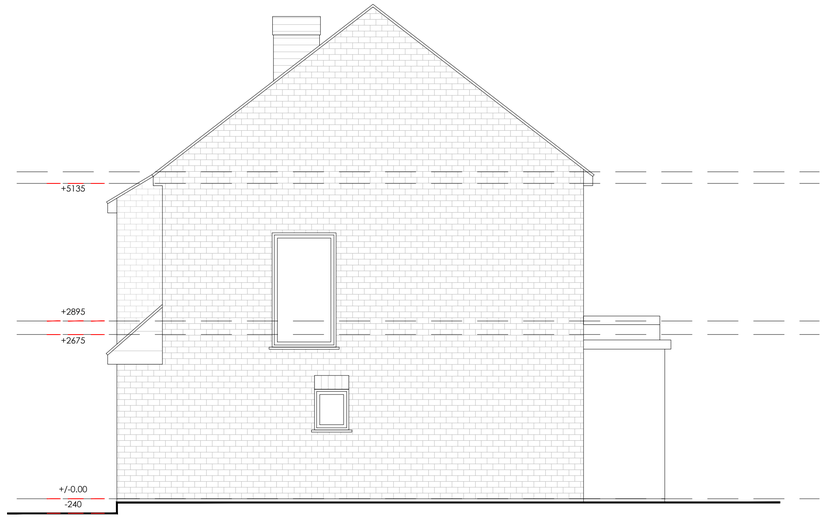

EXISTING Right Flank Elevation
scale 1:50 @ A1

Rev	Date	Description

Client

MR CHEERAG PATEL

Site

14 GATEHILL ROAD
NORTHWOOD
HA6 3QD

Drawing Title

EXISTING ELEVATIONS

Cad File	Sheet Size	Scale
PL01	A1	VAR
Drawn by	Drawing Date	
NP	12-2024	
Drawing No.		Revision
X02		-

APOLLO
DESIGN STUDIO

DRAWING NOTES:
ALL ITEMS, NOTES DIMENSION AND GENERAL DESIGN CONTAINED IN THIS DRAWING ARE FOR GUIDANCE PURPOSES ONL NOMINATED BUILDER AND PERSON RESPONSIBLE FOR THE PROJECT SHOULD MAKE A THOROUGH CHECK PRIOR TO COMMENCEMENT OF WORKS AGAINST THE SITE, DRAINAGE SERVICE DRAWINGS, CURRENT BUILDING REGULATIONS, BRITISH STANDARDS AND CODES OF PRACTICE. THE CONTRACTOR IS TO ALLOW WITHIN THEIR PRICE FOR ALL ITEMS NOT LISTED BUT THAT WILL BE REQUIRED TO COMPLETE THE WORK IN ACCORDANCE WITH ALL CURRENT LEGISLATION.

PLANNING ISSUE