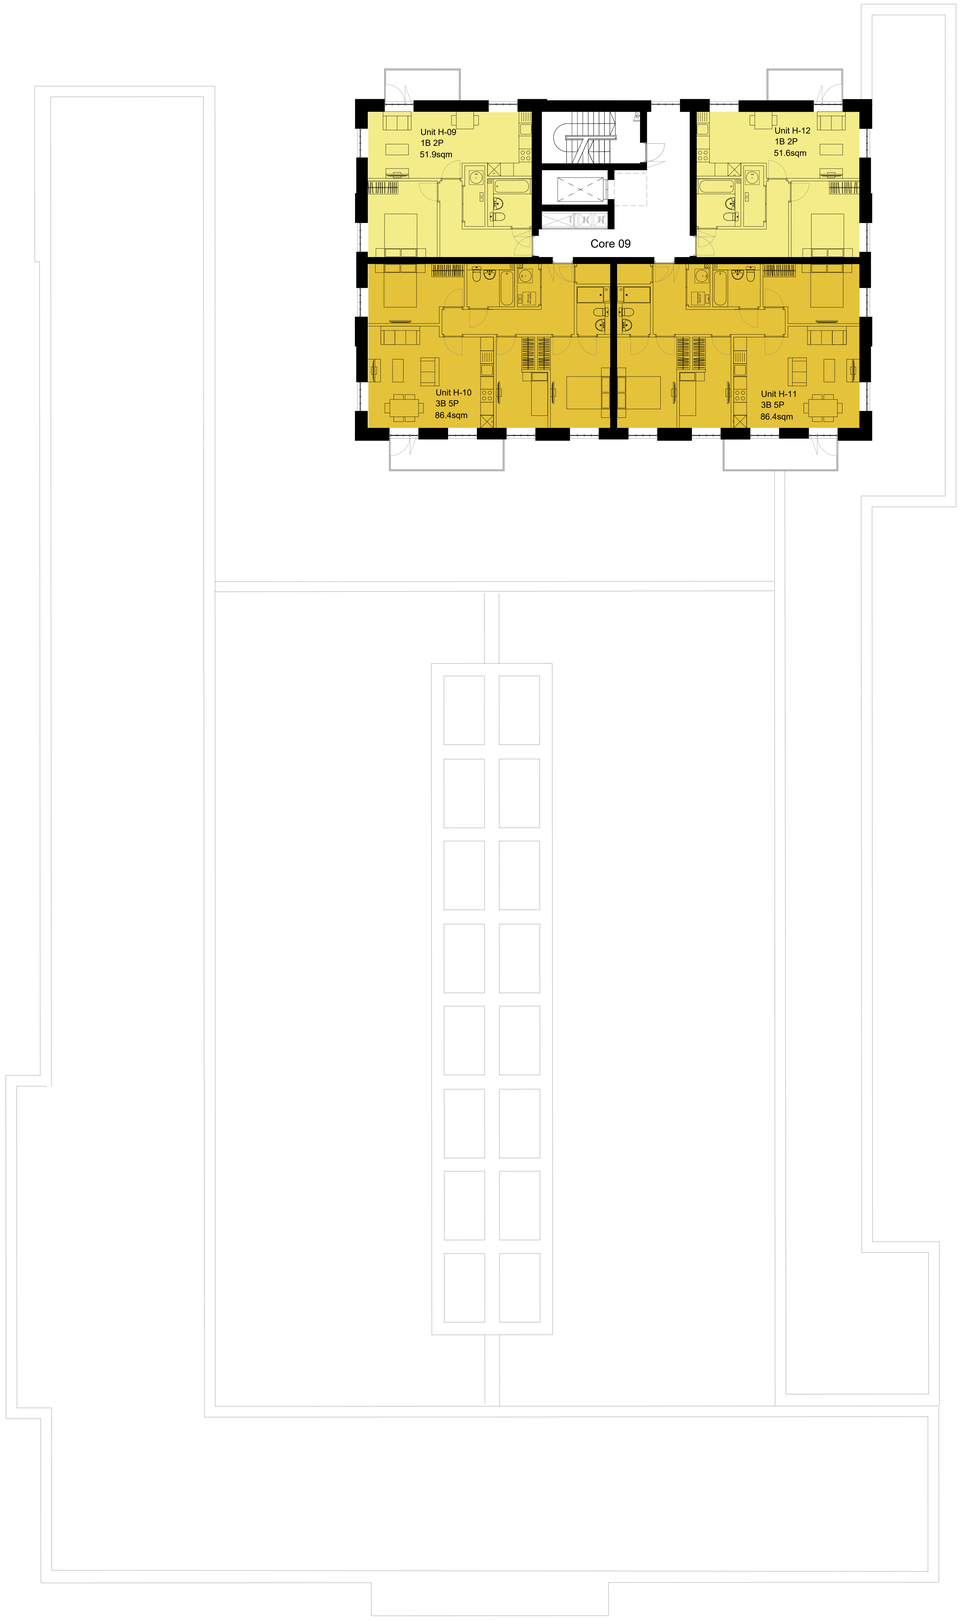

BARRATT
LONDON

SEGRO

DATE	REV	DESCRIPTION	CHK
17.10.18	P2	P2 - PLANNING APPLICATION	JW

dMFK
DE METZ FORBES MARSH ARCHITECTS
The Old Library, 110 Cholmley Gardens, London, NW6 1AA.
telephone +44 (0)20 7435 1144
info@dmfk.co.uk

FORMER NESTLE FACTORY, HAYES

Block H
Third Floor Plan

DM-4-53

SCALE 1:200 @ A0

0 5 10

ISSUE **P2**