FIGURE 3.3

BUILDING HEIGHTS - STOREYS

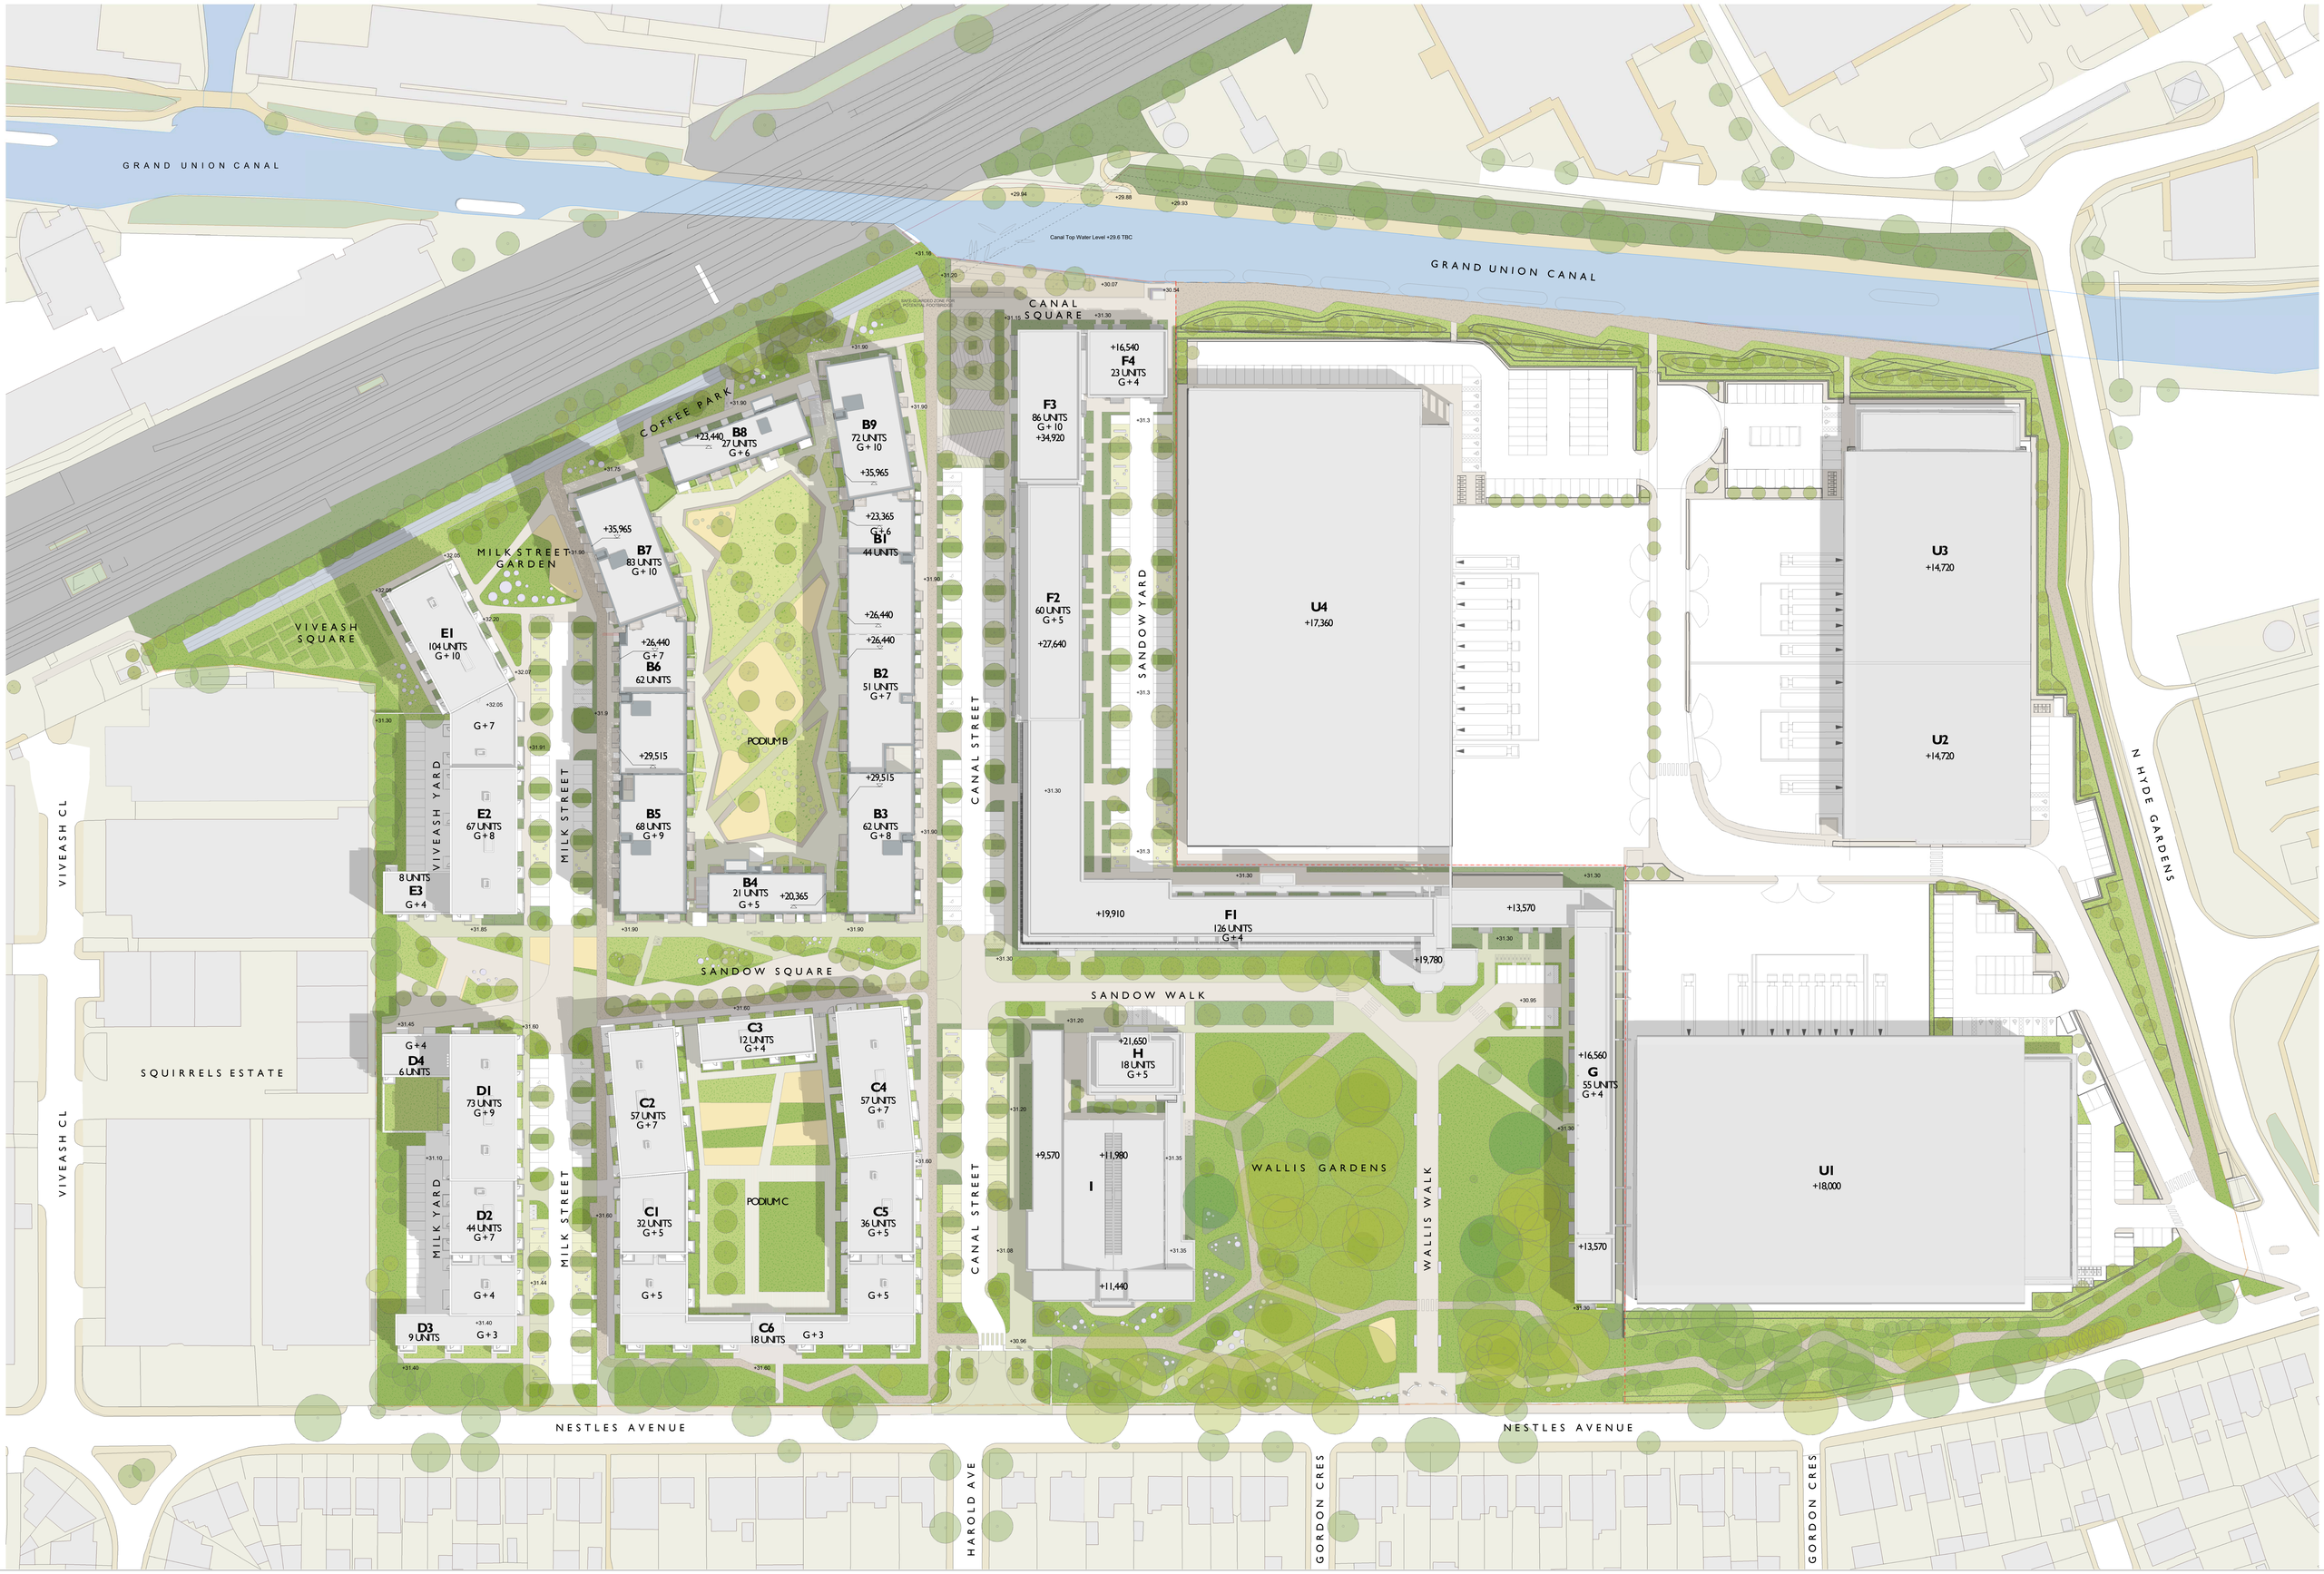

BARRATT LONDON

SEGRO

DATE	REV	DESCRIPTION	CHK
170210	15	D4 - Design Freeze Update	AA
170217	16	D5 - Design Freeze Update	SJ
170227	17	D6 - Design Freeze Update	SJ
170327	18	D7 - Design Freeze Update	SJ
170516	19	P1 - Planning Application	SJ

CONSULTANTS DWG NO:

MAKOWER ARCHITECTS
24–26 Great Suffolk Street
Bankside, London SE1 0UE
telephone +44 (0)20 7100 5550
enquiries@makowerarchitects.com

FORMER NESTLE FACTORY, HAYES

MASTERPLAN - Roof Height - Storeys

MP 112

SCALE 1 : 500 @ A0

0 5 10 25

ISSUE P1