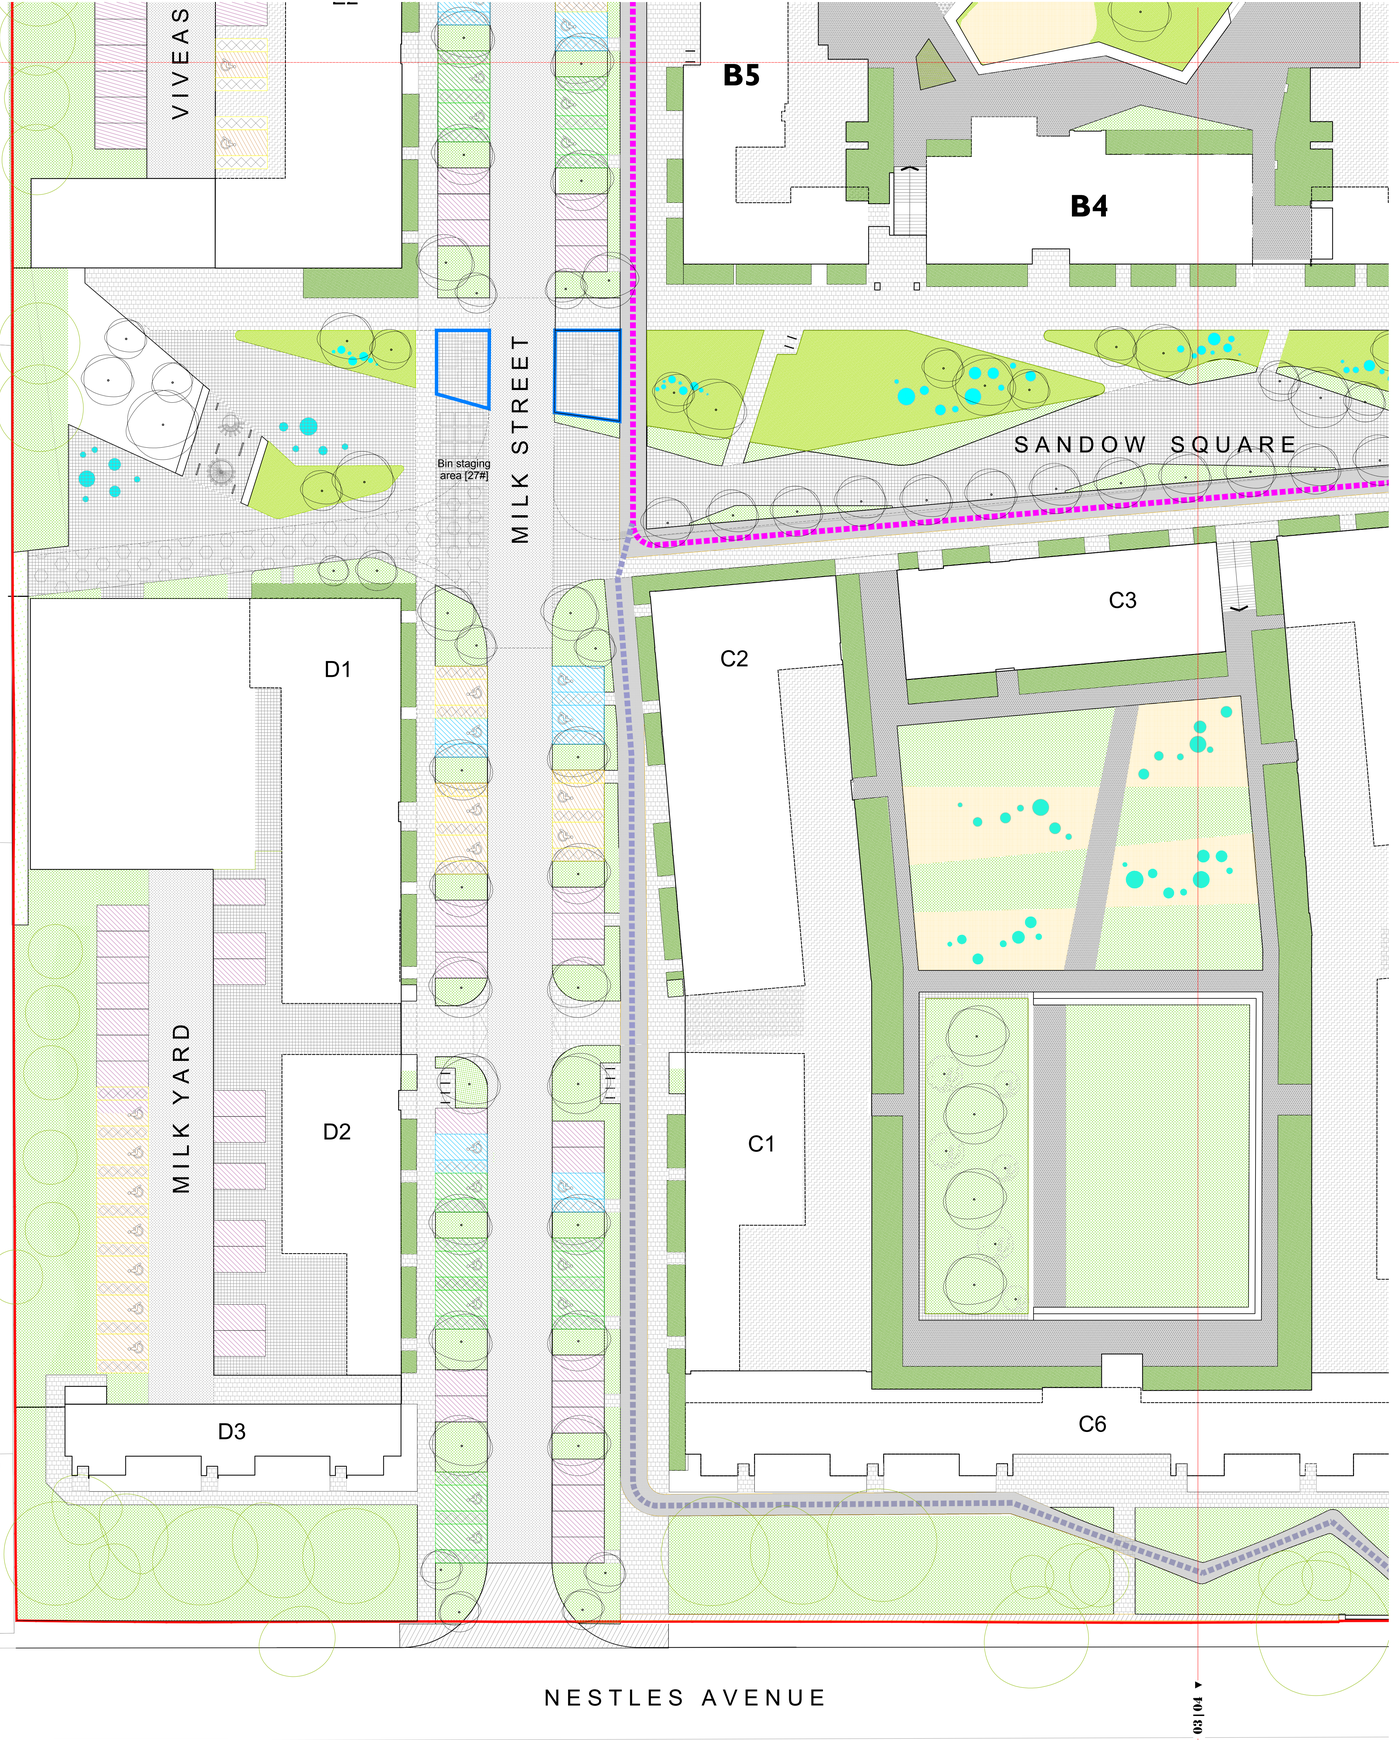

DATE REV DESCRIPTION DRW CHK
17/05/24 - Planning Issue MB WY
17/05/24 1 Planning Issue CC WY

GILLESPIES
1 St John's Square,
London,
EC1M 4DH
T 020 7253929 F 020 253930
E design.london@gillespies.co.uk

FORMER NESTLE FACTORY, HAYES
Landscape Masterplan GA | 03 of 04

LG 106

SCALE 1:200 @ A0 0 5 10

ISSUE P1