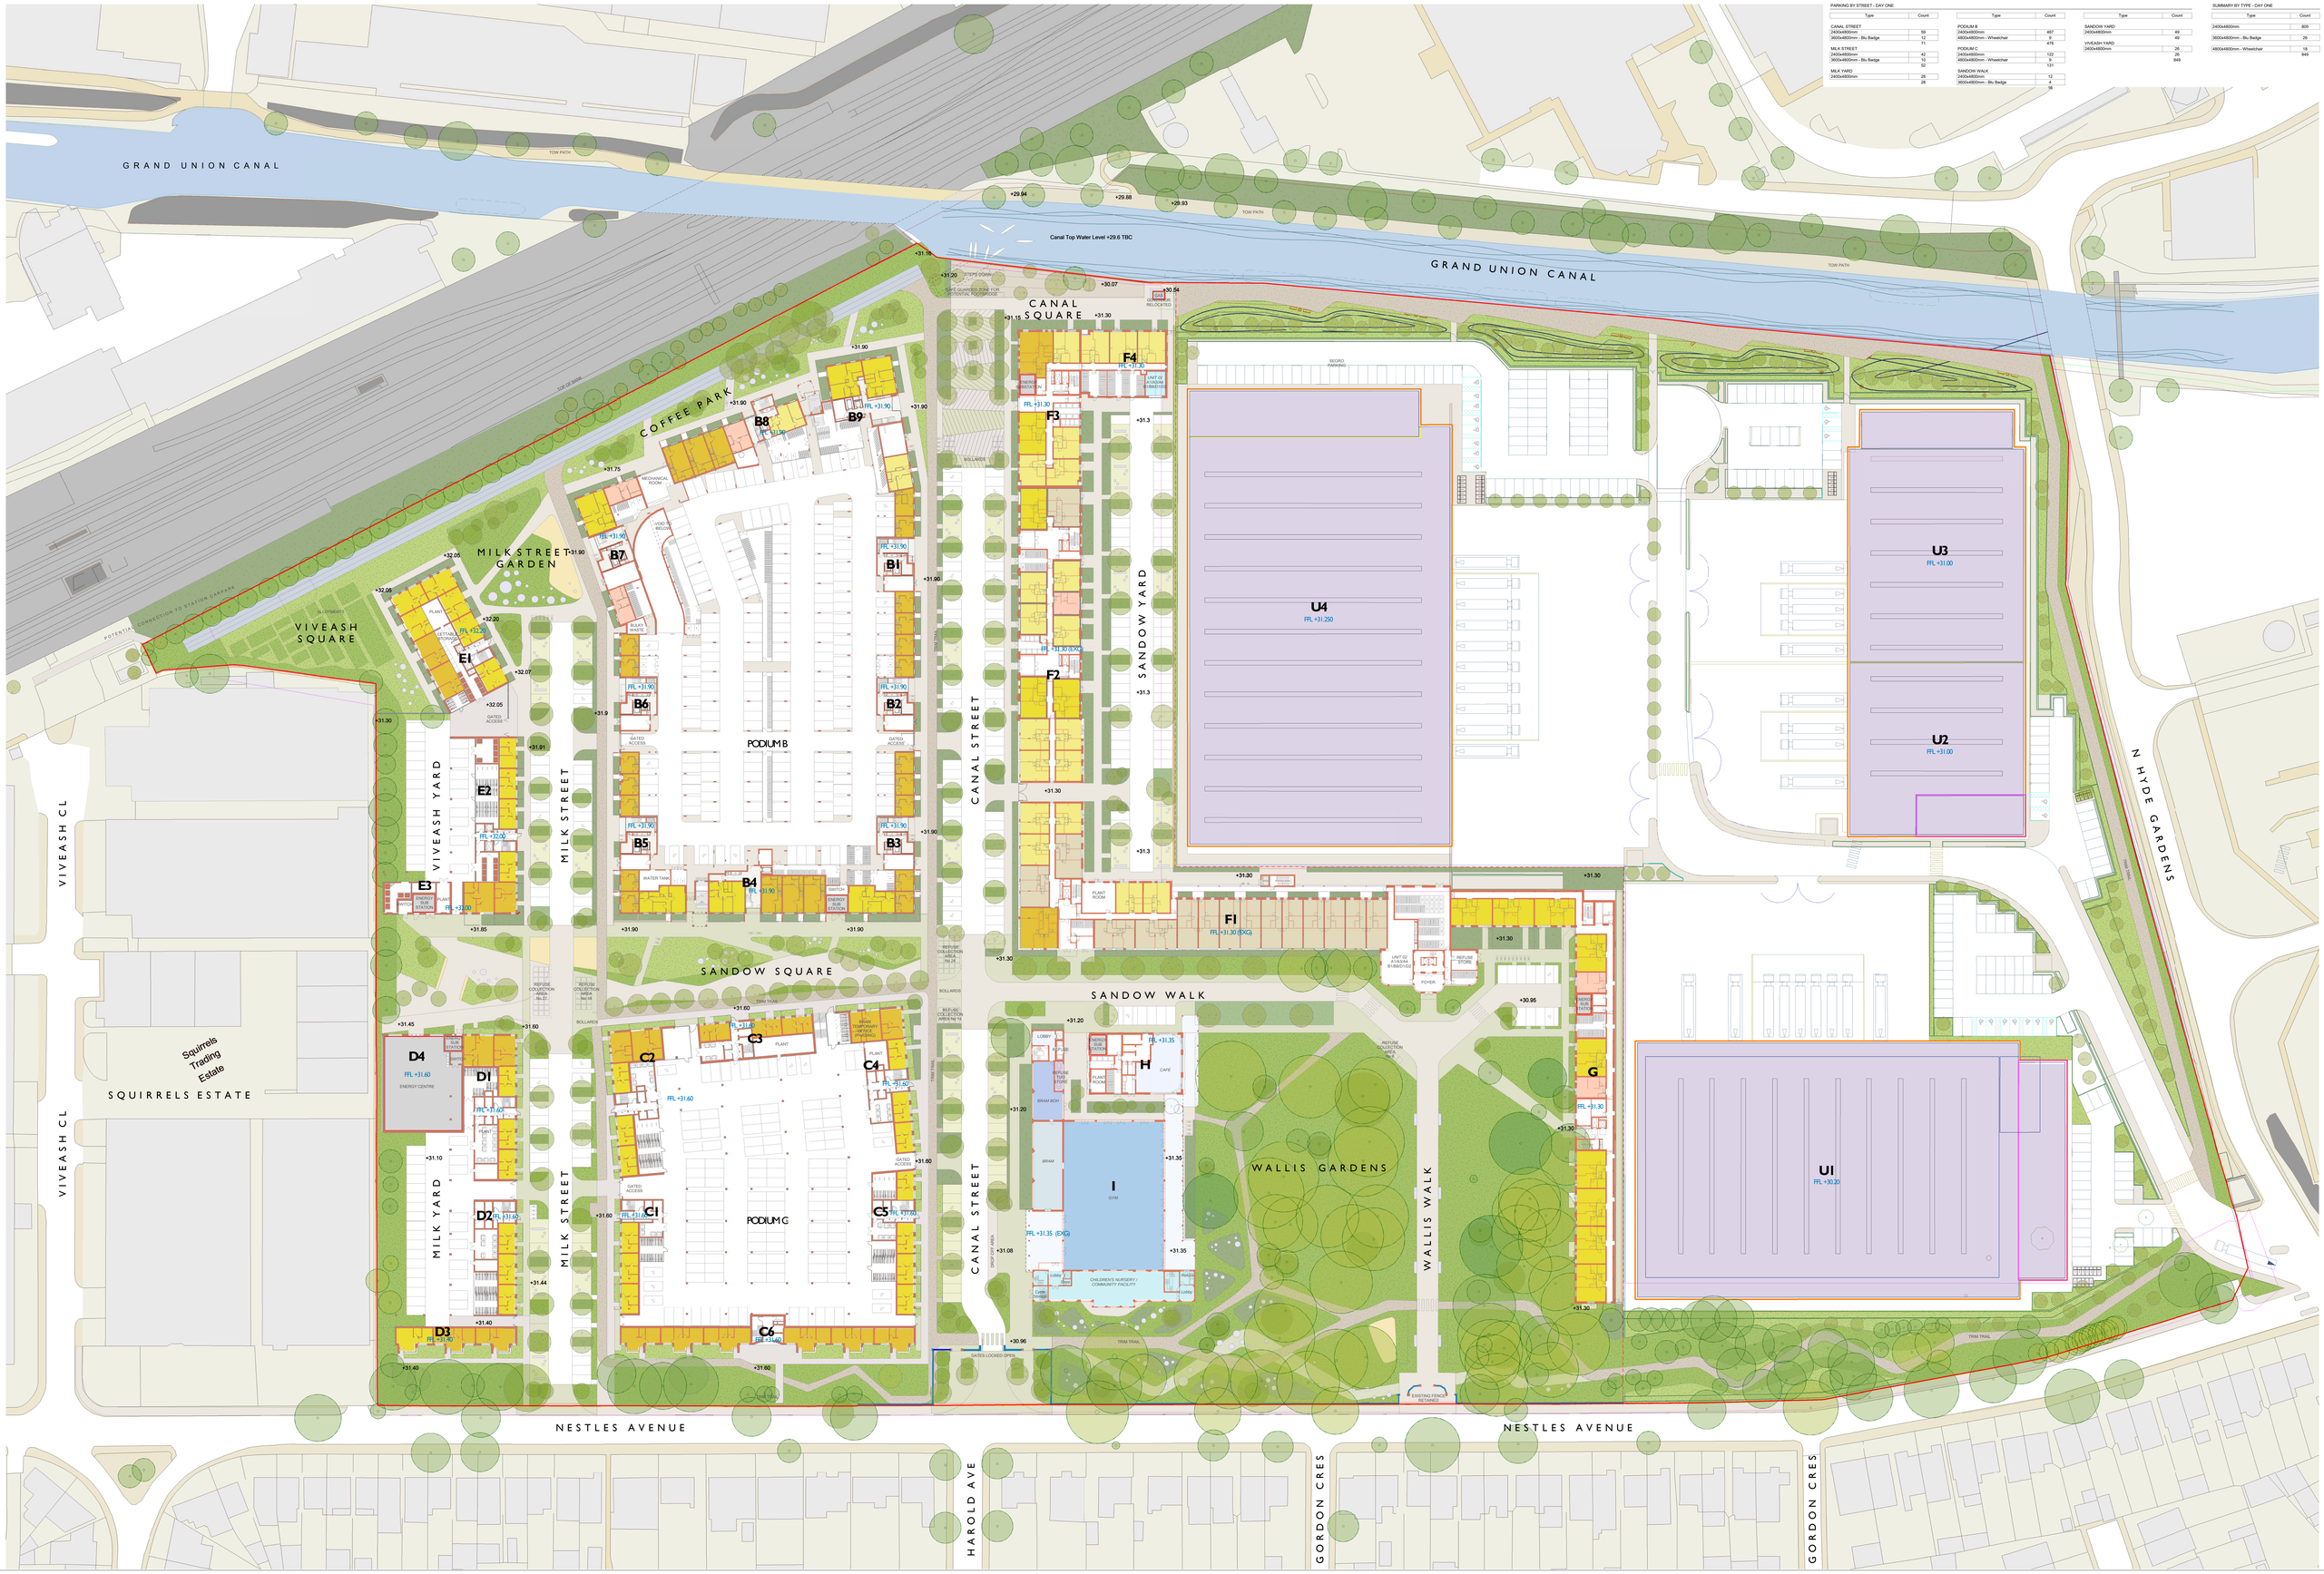

PARKING BY STREET - DAY ONE

Type	Count
CANAL STREET	
2400x4800mm	59
3600x4800mm - Blu Badge	12
	71
MILK STREET	
2400x4800mm	42
3600x4800mm - Blu Badge	10
	52
MILK YARD	
2400x4800mm	28
	28

Type	Count
PODIUM B	
2400x4800mm	467
4800x4800mm - Wheelchair	9
	476
PODIUM C	
2400x4800mm	122
4800x4800mm - Wheelchair	9
	131
SANDOW WALK	
2400x4800mm	12
3600x4800mm - Blu Badge	4
	16

Type	Count
SANDOW YARD	
2400x4800mm	49
	49
VIVEASH YARD	
2400x4800mm	26
	26
	849

SUMMARY BY TYPE - DAY ONE

Type	Count
2400x4800mm	805
3600x4800mm - Blu Badge	26
4800x4800mm - Wheelchair	18
	849

BARRATT LONDON

SEGRO

RESIDENTIALS: STUDIO; 1 BED FLAT; 2 BEDS FLAT; 3 BEDS FLAT; HOUSE; ACCESSIBLE

NON RESIDENTIALS: BRAM; FOUND OBJECT COLLECTION; WAREHOUSE; MAKER SPACE; NURSERY & GYMNASIUM; CANOE STORE; ENERGY SUBSTATION & GAS GOVERNOR

LANDSCAPE: TRIM TRAIL; PLAY AREAS; EXPANSION PARKING AREAS FOR FUTURE PROVISION; EXISTING TREES RETAINED; NEW TREES

DATE	REV	DESCRIPTION	CHK
161004	10	DN14 - Masterplan Freeze Pack - Draft	AA
170217	16	D5 - Design Freeze Update	SJ
170227	17	D6 - Design Freeze Update	SJ
170227	18	D7 - Design Freeze Update	SJ
170518	19	P1 - Planning Application	SJ
170904	20	P2 - Planning Application	SJ
171013	22	P2 - Planning Application	SJ

CONSULTANTS DWG NO:

MAKOWER ARCHITECTS
24-26 Great Suffolk Street
Bankside, London SE1 0UE
telephone +44 (0)20 7100 5500
enquiries@makowerarchitects.com

FORMER NESTLE FACTORY, HAYES

MASTERPLAN - Ground Floor Plan

MP 100

SCALE 1:500 @ A0 — 0 5 10 25

ISSUE P2