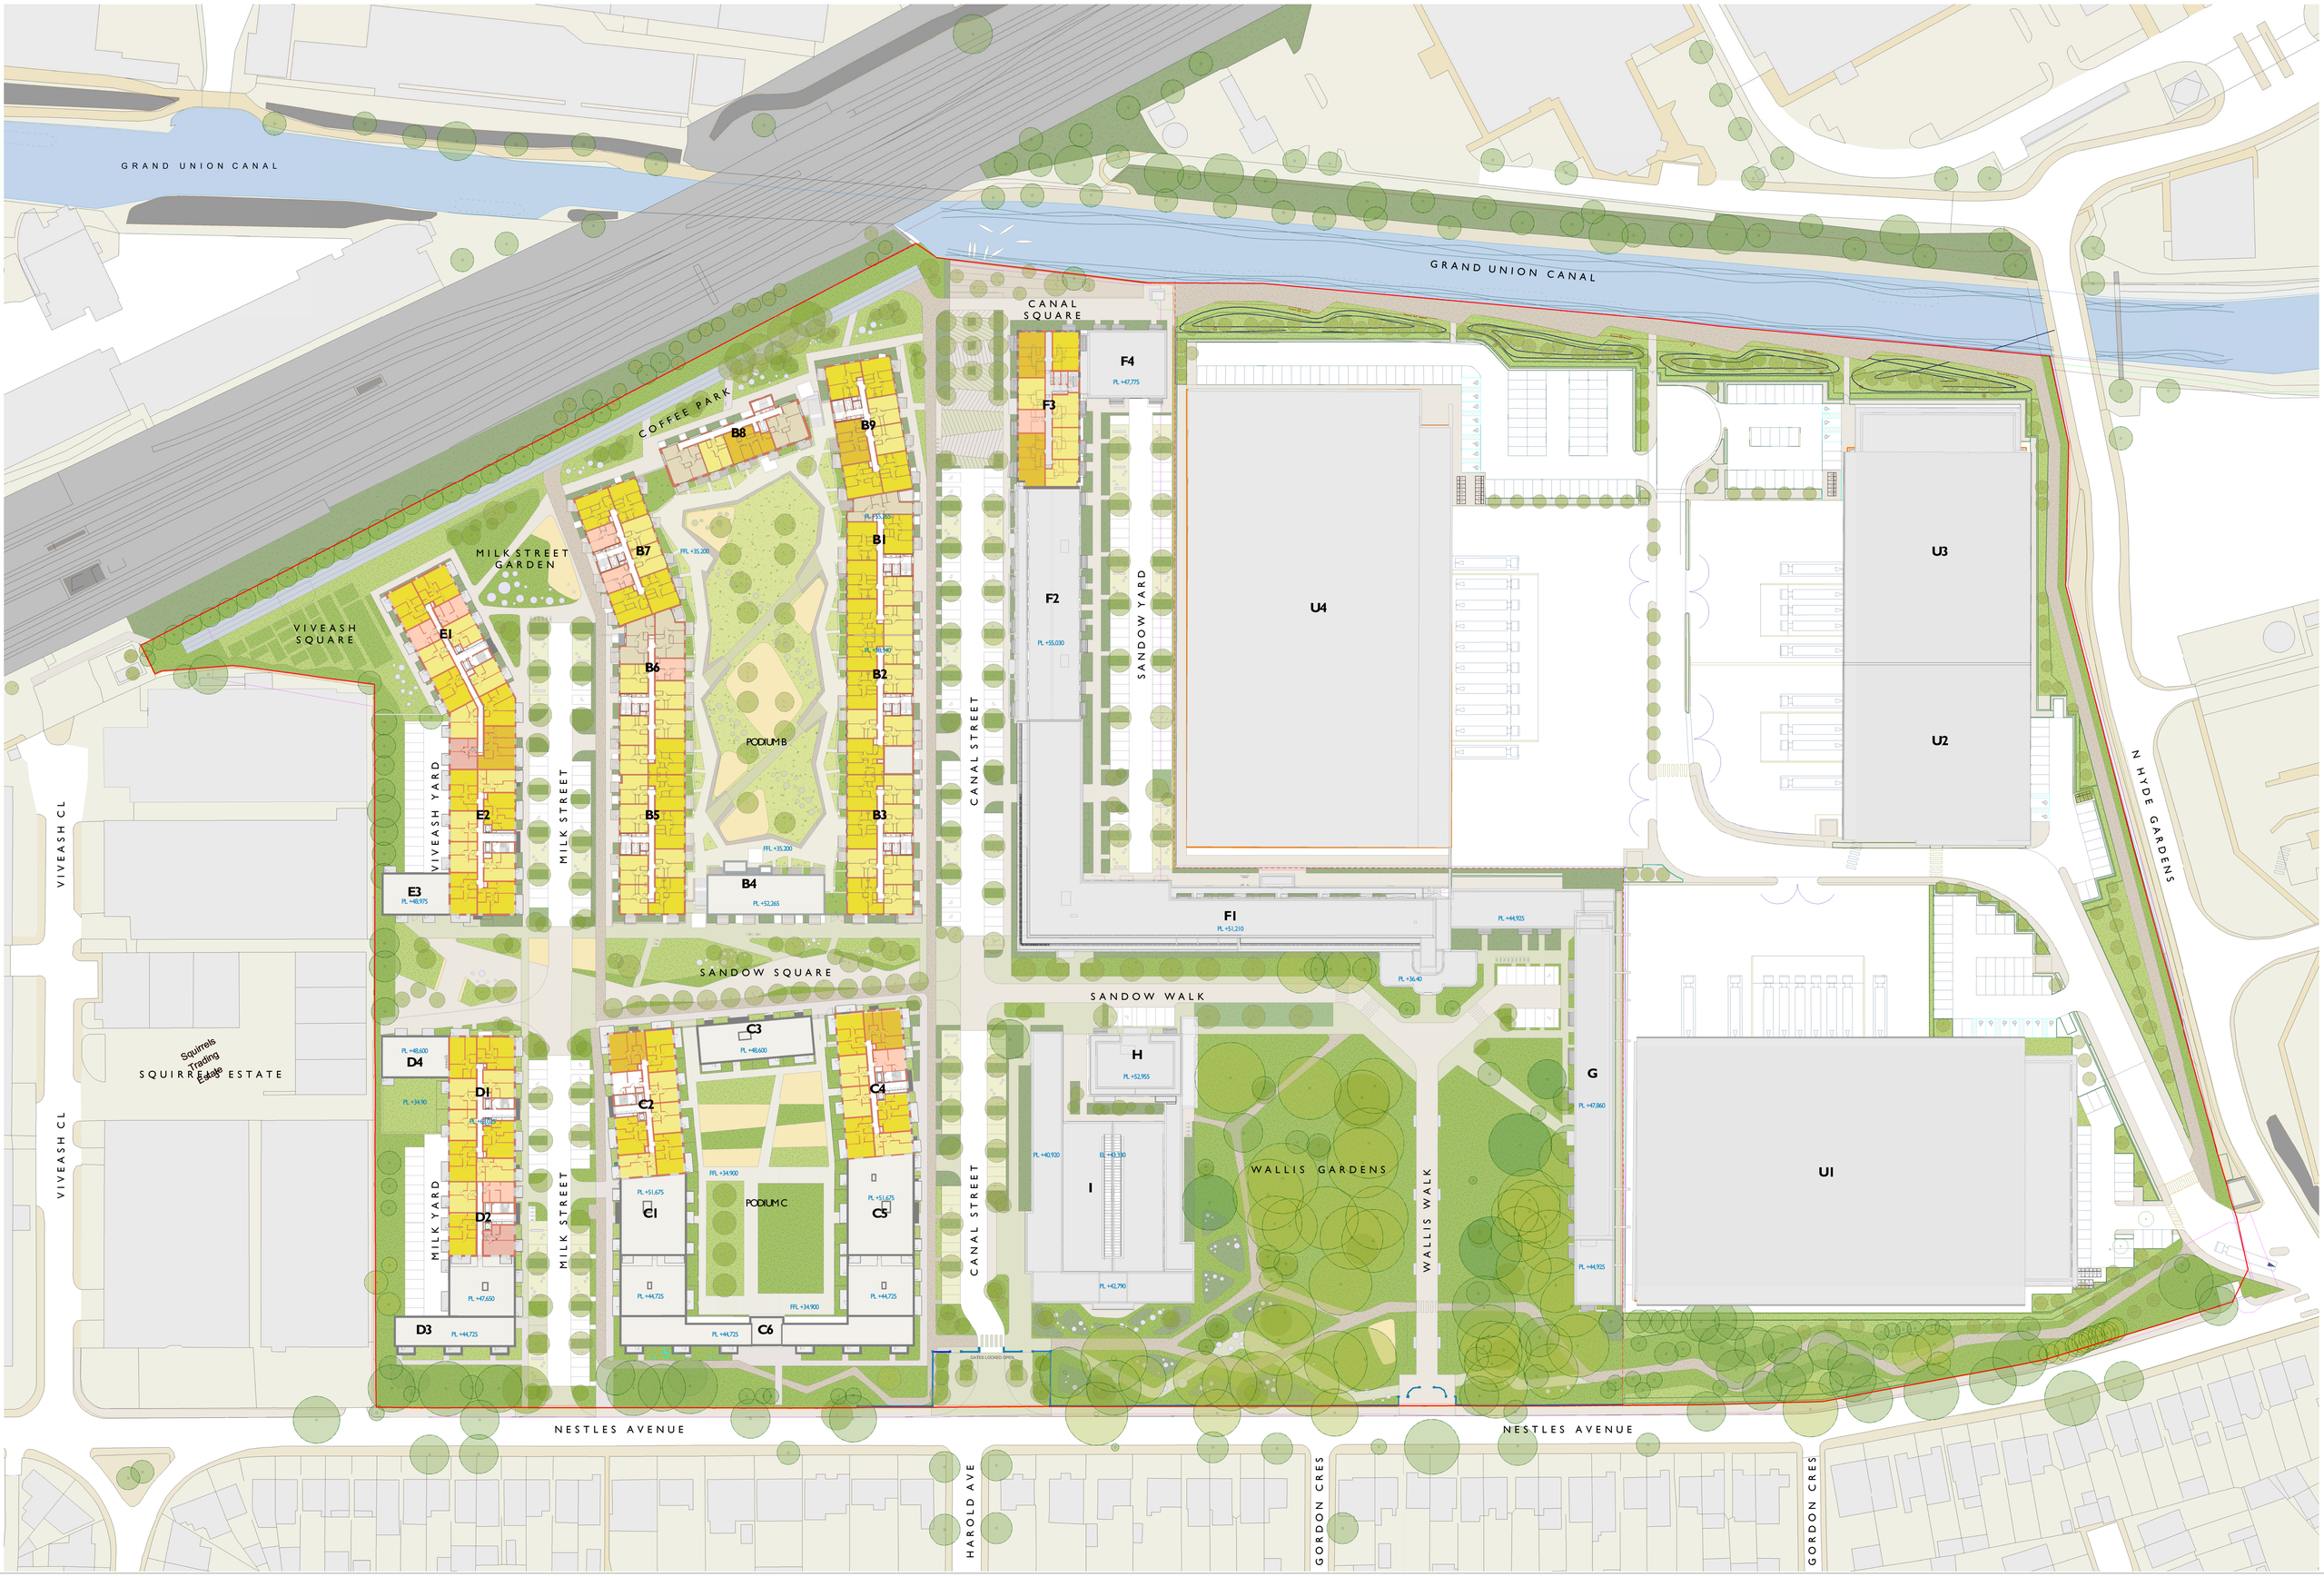

BARRATT LONDON

SEGRO

RESIDENTIALS
- STUDIO
- 1 BED FLAT
- 2 BEDS FLAT
- 3 BEDS FLAT
- HOUSE
- ACCESSIBLE

NON RESIDENTIALS
- BRAM
- FOUND OBJECT COLLECTION
- WAREHOUSE
- MAKER SPACE
- NURSERY & GYMNASIUM
- CANOE STORE
- ENERGY SUBSTATION & GAS GOVERNOR

LANDSCAPE
- TRIM TRAIL
- PLAY AREAS
- EXPANSION PARKING AREAS FOR FUTURE PROVISION
- EXISTING TREES RETAINED
- NEW TREES

DATE	REV	DESCRIPTION	CHK
170210	15	D4 - Design Freeze Update	AA
170217	16	D5 - Design Freeze Update	SJ
170227	17	D6 - Design Freeze Update	SJ
170327	18	D7 - Design Freeze Update	SJ
170518	19	P1 - Planning Application	SJ
171013	22	P2 - Planning Application	SJ

CONSULTANTS DWG NO:

MAKOWER ARCHITECTS
24–26 Great Suffolk Street
Bankside, London SE1 0UE
telephone +44 (0)20 7100 5500
enquiries@makowerarchitects.com

FORMER NESTLE FACTORY, HAYES

MASTERPLAN - Sixth Floor Plan

MP 106

SCALE 1:500 @ A0

0 5 10 25

ISSUE P2