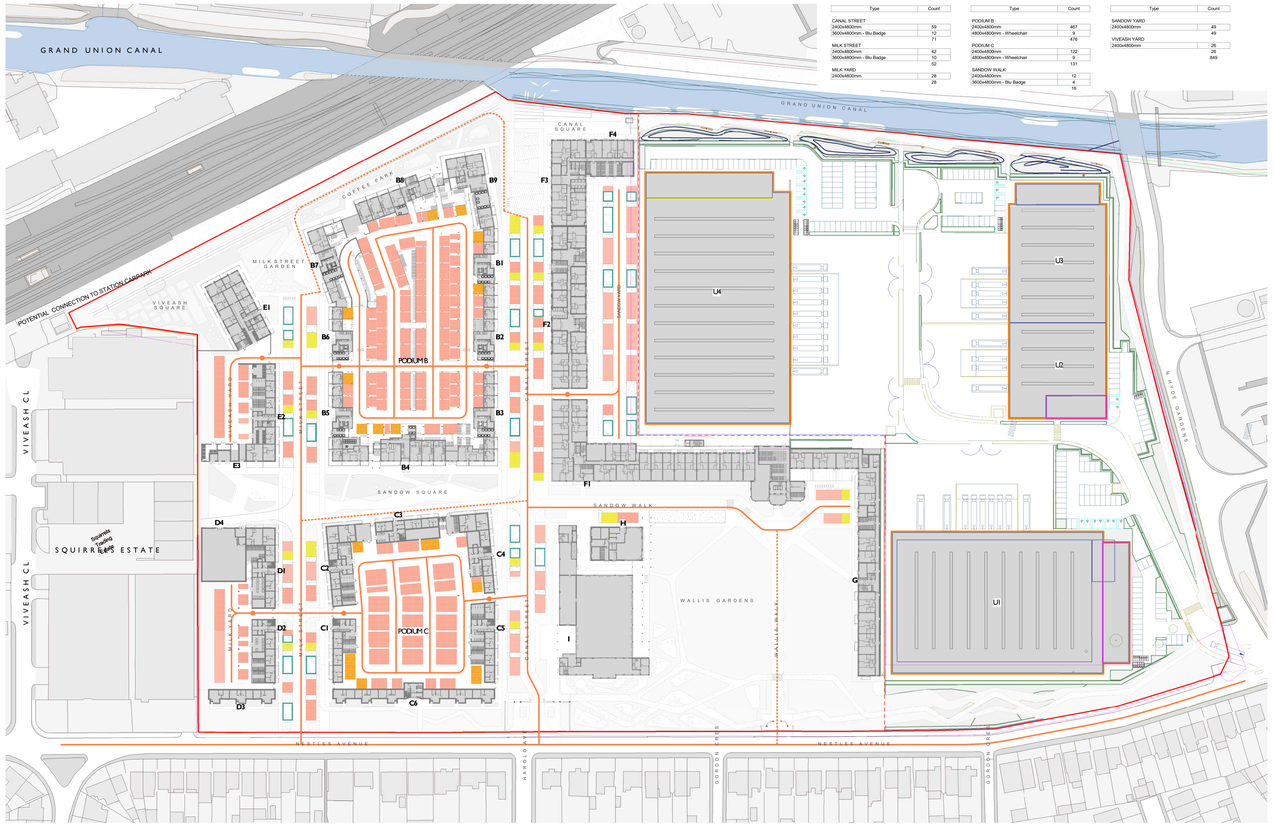

Type	Count
CANAL STREET	
2400x4800mm	59
2400x4800mm - Blu Badge	12
4800x4800mm - Wheelchair	71
MILK STREET	
2400x4800mm	42
2400x4800mm - Blu Badge	10
	52
MILK YARD	
2400x4800mm	28
	28

Type	Count
PODIUM B	
2400x4800mm	467
4800x4800mm - Wheelchair	9
	476
PODIUM C	
2400x4800mm	122
4800x4800mm - Wheelchair	9
	131
SANDOW WALK	
2400x4800mm	4
3600x4800mm - Blu Badge	4
4800x4800mm - Wheelchair	5
	13

Type	Count
SANDOW YARD	
2400x4800mm	49
	49
VIVEASH YARD	
2400x4800mm	26
	26
	849

CAR PARKING LAYOUT : DAY ONE - GROUND FLOOR PLAN

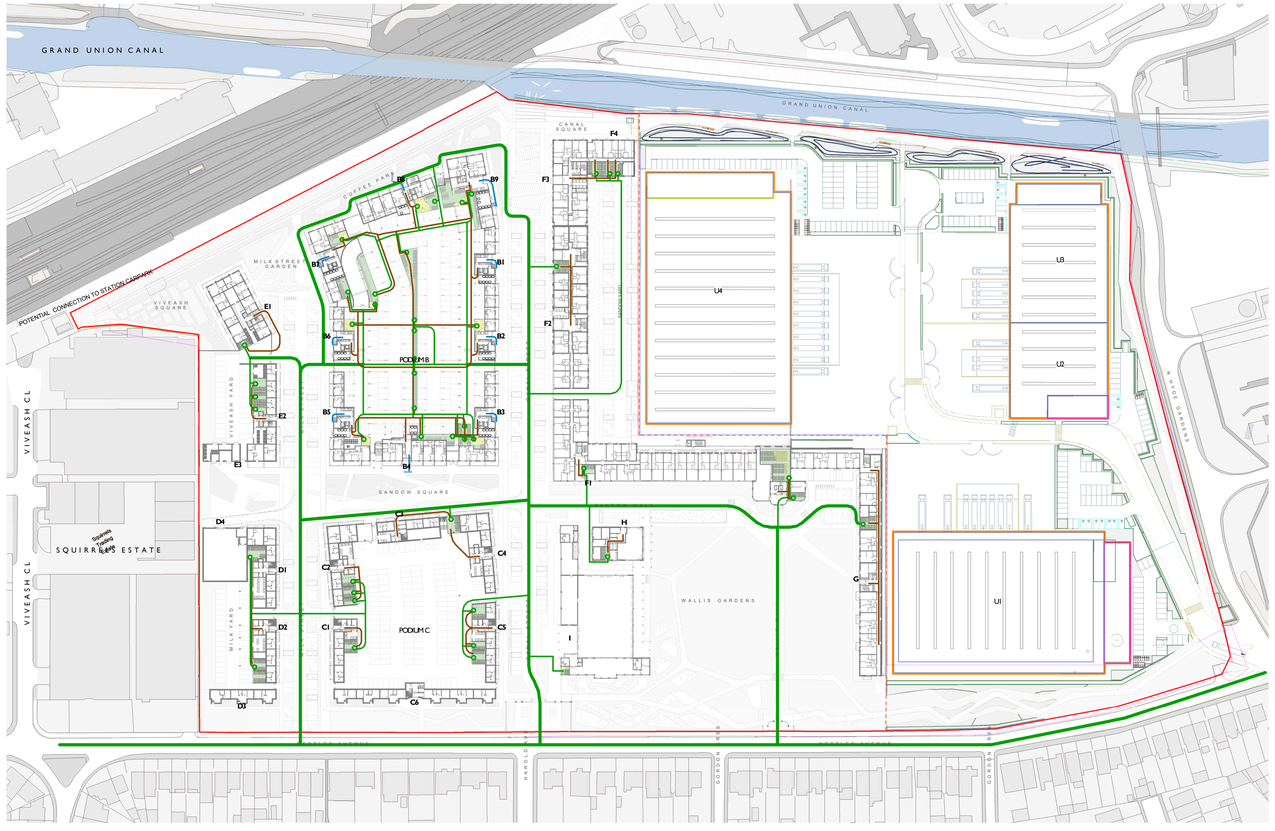

Type	Count
CANAL STREET	
2400x4800mm	22
2400x4800mm - Blu Badge	12
4800x4800mm - Wheelchair	36
	70
MILK STREET	
2400x4800mm	24
3600x4800mm - Blu Badge	12
4800x4800mm - Wheelchair	25
	61
MILK YARD	
2400x4800mm	17
4800x4800mm - Wheelchair	7
	24

Type	Count
PODIUM B	
2400x4800mm	467
4800x4800mm - Wheelchair	9
	476
PODIUM C	
2400x4800mm	122
4800x4800mm - Wheelchair	9
	131
SANDOW WALK	
2400x4800mm	4
3600x4800mm - Blu Badge	4
4800x4800mm - Wheelchair	5
	13

Type	Count
SANDOW YARD	
2400x4800mm	9
4800x4800mm - Wheelchair	39
	48
VIVEASH YARD	
2400x4800mm	24
4800x4800mm - Wheelchair	2
	26
	848

CAR PARKING LAYOUT : FUTURE EXPANSION - GROUND FLOOR PLAN

CYCLES PARKING LAYOUT - GROUND FLOOR PLAN

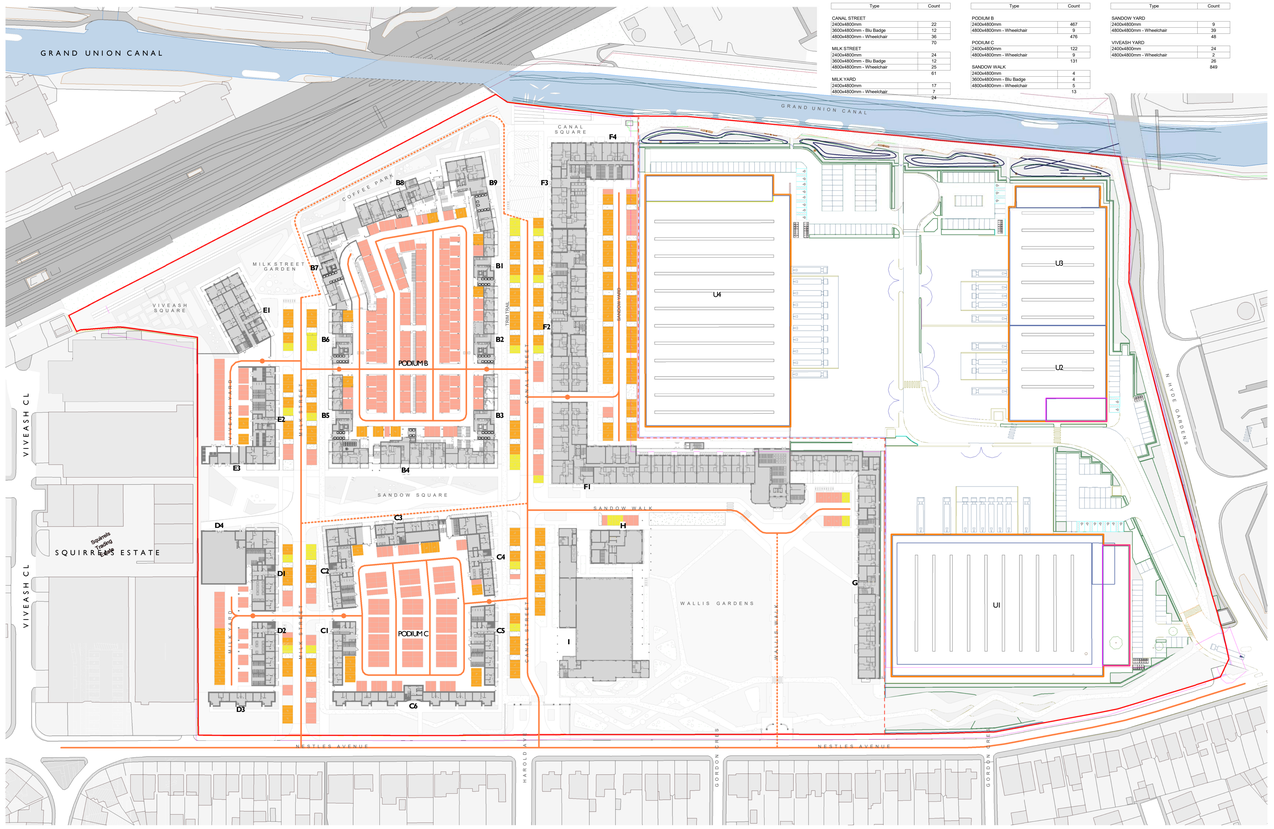

BLOCK	STORAGE REQ.
B1	8 x 1100 L
B2	8 x 1100 L
B3	8 x 1100 L
B4	4 x 1100 L
B5	8 x 1100 L

BLOCK	STORAGE REQ.
B6	8 x 1100 L
B7	10 x 1100 L
B8	4 x 1100 L
B9	10 x 1100 L

WASTE AND SERVICES LAYOUT - GROUND FLOOR PLAN

BARRATT LONDON

SEGRO

CAR PARKING LAYOUT
- PARKING BLUE BADGE
- STANDARD PARKING
- MAIN VEHICULAR ROUTES
- VEHICLE ENTRANCE / EXIT
- ACCESSIBLE PARKING M4(3)
- FUTURE PARKING EXPANSION
- TEMPORARY SERVICING ROUTE

BIKE STORAGE LAYOUT
- STANDARD CYCLE PARKING ZONE
- CYCLE ROUTES
- PEDESTRIAN ROUTES
- CYCLE STORAGE ENTRANCE
- ACCESSIBLE M4(3) CYCLE PARKING
- VISITOR CYCLE PARKING
- VISITOR PEDESTRIAN ROUTES

WASTE STORAGE LAYOUT
- BIN STORAGE ZONES
- RESIDENT ROUTE TO BIN STORAGE
- REFUSE COLLECTION ROUTES
- REFUSE COLLECTION TRUCK ROUTES
- REFUSE COLLECTION POINTS
- REFUSE COLLECTION TRUCKS

OTHER SERVICES
- BRAAM
- ENERGY SUB-STATION
- MECHANICAL ROOM
- WATER TANK

DATE	REV	DESCRIPTION	CHK
170710	15	D4 - Design Freeze Update	AA
170217	16	D5 - Design Freeze Update	SJ
170227	17	D6 - Design Freeze Update	SJ
170327	18	D7 - Design Freeze Update	SJ
170518	19	P1 - Planning Application	SJ
171013	22	P2 - Planning Application	SJ

CONSULTANTS DWG NO:

MAKOWER ARCHITECTS
24–26 Great Suffolk Street
Bankside, London SE1 0UE
telephone +44 (0)20 7100 5500
enquiries@makowerarchitects.com

FORMER NESTLE FACTORY, HAYES

MASTERPLAN - Cycles & Car Parking, Waste and Services

MP 721

SCALE 1:500 @ A0 — 0 5 10 25

ISSUE **P2**