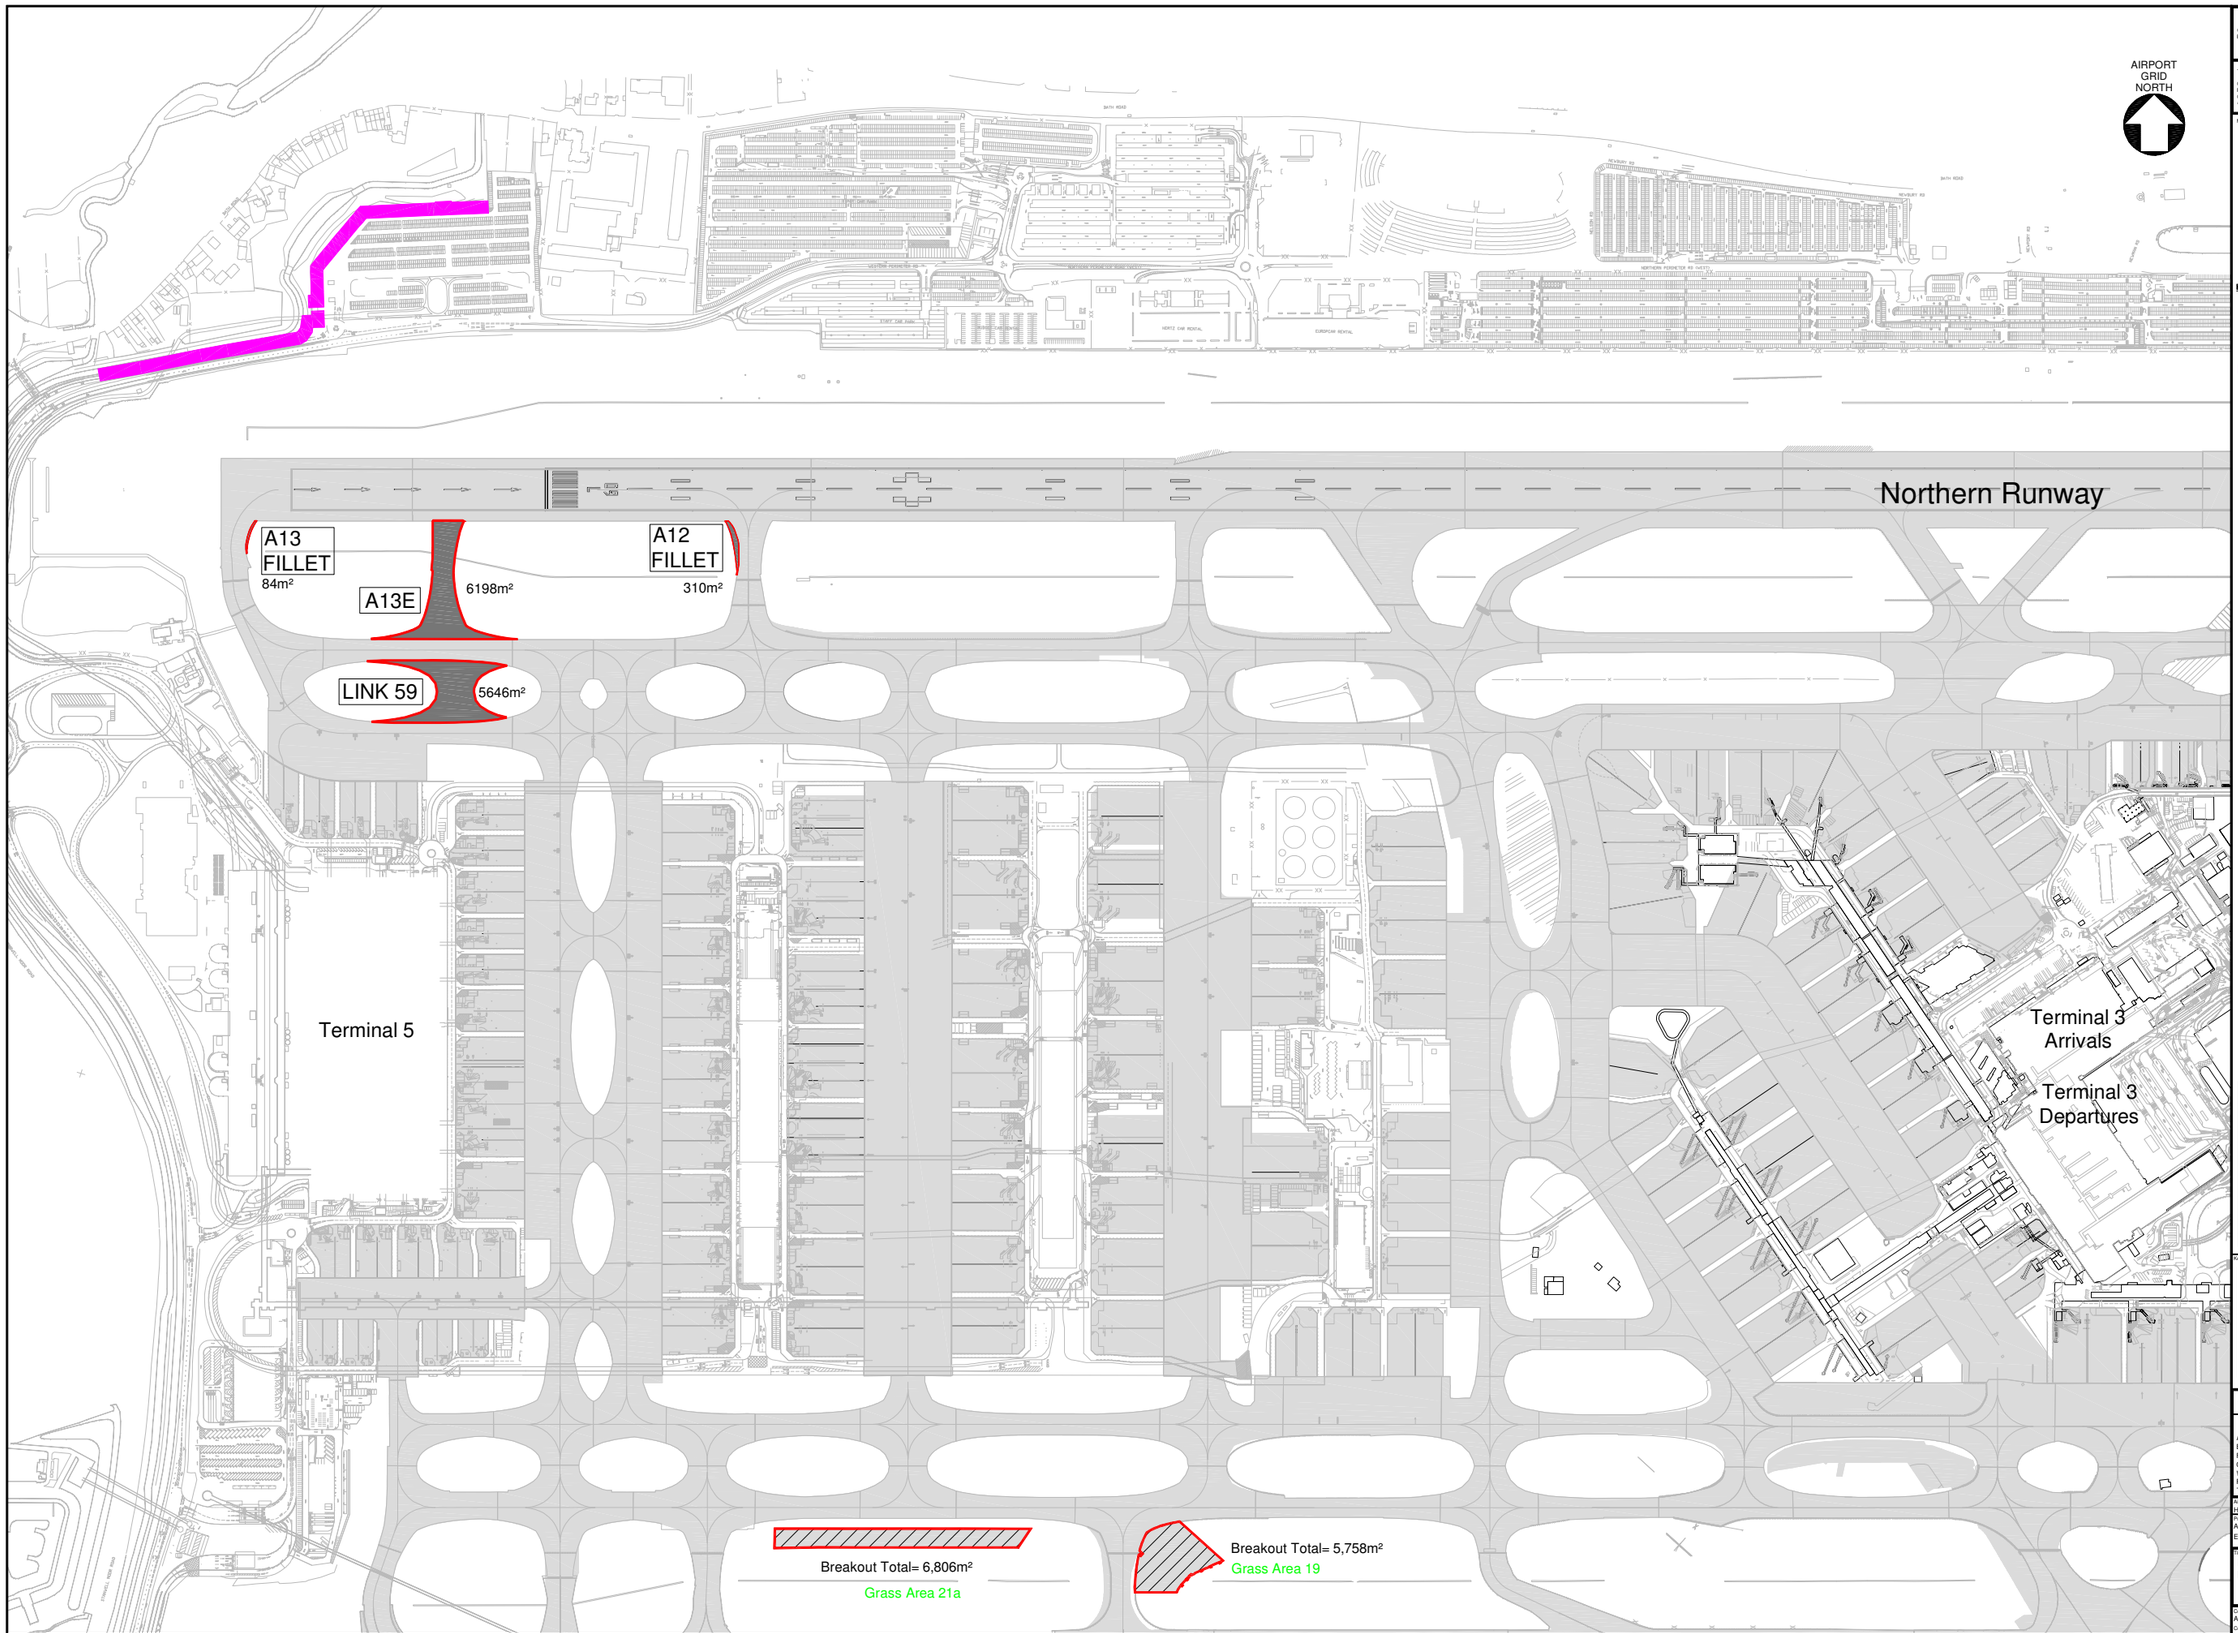

© BAA Copyright
BAA company proprietary.

BAA

This drawing may contain some Ordnance Survey Landline and Raster data.

OS Copyright Acknowledgement.
Reproduced by permission of Ordnance Survey on behalf of HMSO. © Crown Copyright and database right. All rights reserved. BAA Ltd, O.S. Licence Number AL100020071.

Model File References List -XRef Model Name (excluding path), Version & Status:

KeyPlan
10000-XX-MD-XXX-000024_Base
10000-XX-MD-XXX-000201

KEY

- New Pavement
- Redundant pavement breakout areas.
- Proposed 5m high noise barrier Total length 593m

Ver.	By	Chd.	App.	
1.0	MEB	PHB	IEG	04/04/2013

ISSUED FOR INFORMATION

FOR INFORMATION

SAFETY, HEALTH AND ENVIRONMENTAL INFORMATION

In addition to the hazards/risks normally associated with the types of work detailed on this drawing, note the following :

CONSTRUCTION
N/A

MAINTENANCE/CLEANING
N/A

DECOMMISSIONING/DEMOLITION
N/A

It is assumed that all works will be carried out by a competent contractor working, where appropriate, to an approved method statement

Key Plan

amey

Amey
Explorer 2
Fleming Way
Crawley
West Sussex
RH10 9GT.
Telephone 01293 657200

Airport
HEATHROW

Project Name
AIRFIELD OPERATIONAL EFFICIENCY
ENABLING EASTERLY ALTERNATION PHASE 3

Title
RAPID ACCESS TAXIWAY A13E
PROPOSED LAYOUT PLAN

Common Language Series: Airfield Services			BAA Project No.: 24679
Common Language System: Airfield Services			
Drawing Originator: amey			Originator's Job No.
Checked By: PB	Checked Date: 14/03/2013	Drawn By: SAC	Drawn Date: 14/03/2013
Approved By: IEG	Approval Date: 14/03/2013	Scale: 1:2500	Status: P2
Location-Level-Sub Doc-Series/System Identifier: 10000-XX-GA-100-000192			Version: 1.0