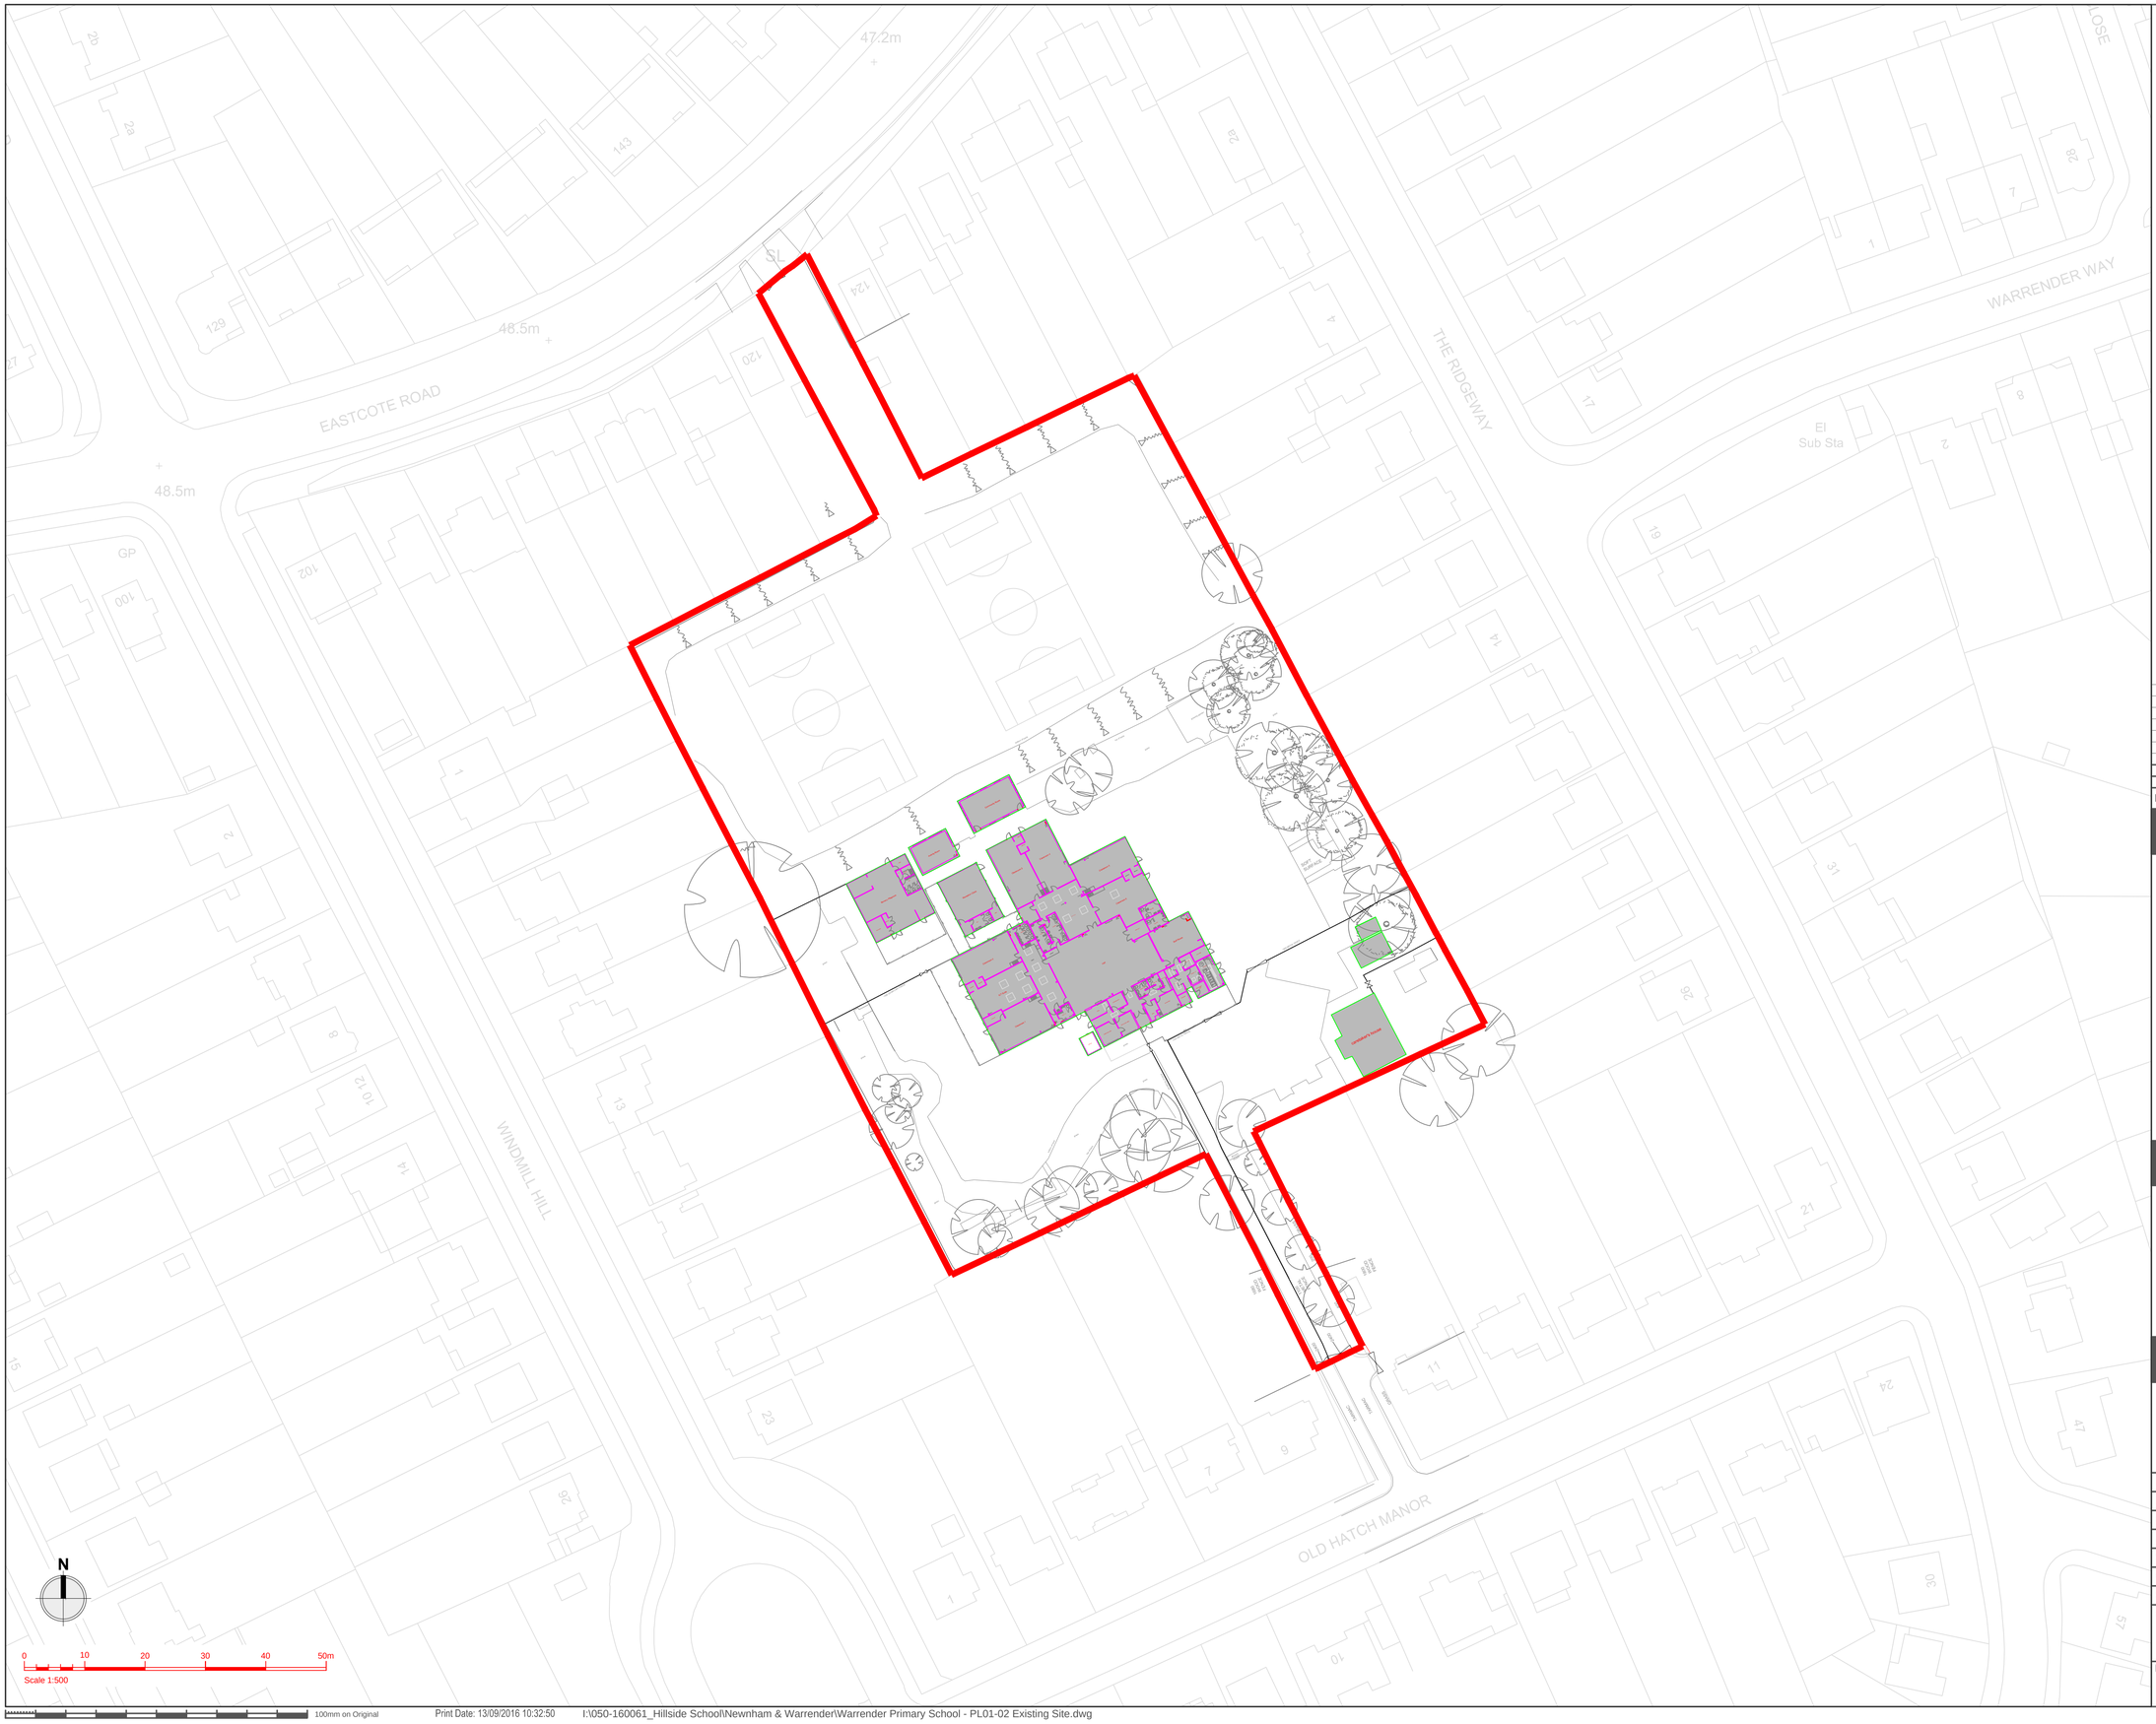


**NOTES:**

| Rev | Date | Description | Drawn | Check | APP Approv |
|---|---|---|---|---|---|
| | | | | | |

**Client:**

London Borough of Hillingdon Council

**PROJECT:**
Extra Form of Entry School Expansions

| Site | Client |
|---|---|
| Warrender Primary School<br>Old Hatch Manor, Ruislip HA4 8QG | London Borough of Hillingdon Council<br>Hillingdon Civic Centre, High St.<br>Uxbridge UB8 1UW<br>Phone +44 (0)1895 250111<br>Fax<br><br>www.hillingdon.gov.uk |


ARCADIS Design & Consultancy for natural and built assets

Registered office:
Arcadis House
34 York Way
London
N1 9AB

Coordinating office:
Arcadis House
34 York Way
London
N1 9AB
Tel: 44 (0)20 7812 2000

www.arcadis.com


**TITLE:**

Warrender Primary School
Existing Site Layout Plan

| | | Signed | Date |
|---|---|---|---|
| Designed | n/a | | |
| Drawn | PSL | | Sept 2016 |
| Checked | AR | | Sept 2016 |
| Approved | AR | | Sept 2016 |
| Scale: | 1:500 | Datum: | |
| Original Size: | A1 | Grid: | |
| Suitability Code: | | Project Number: | 35311100 |

Suitability Description:
PLANNING

| Drawing Number: | Revision: |
|---|---|
| 35311100 / WAR / PL02 | |


© Copyright reserved