




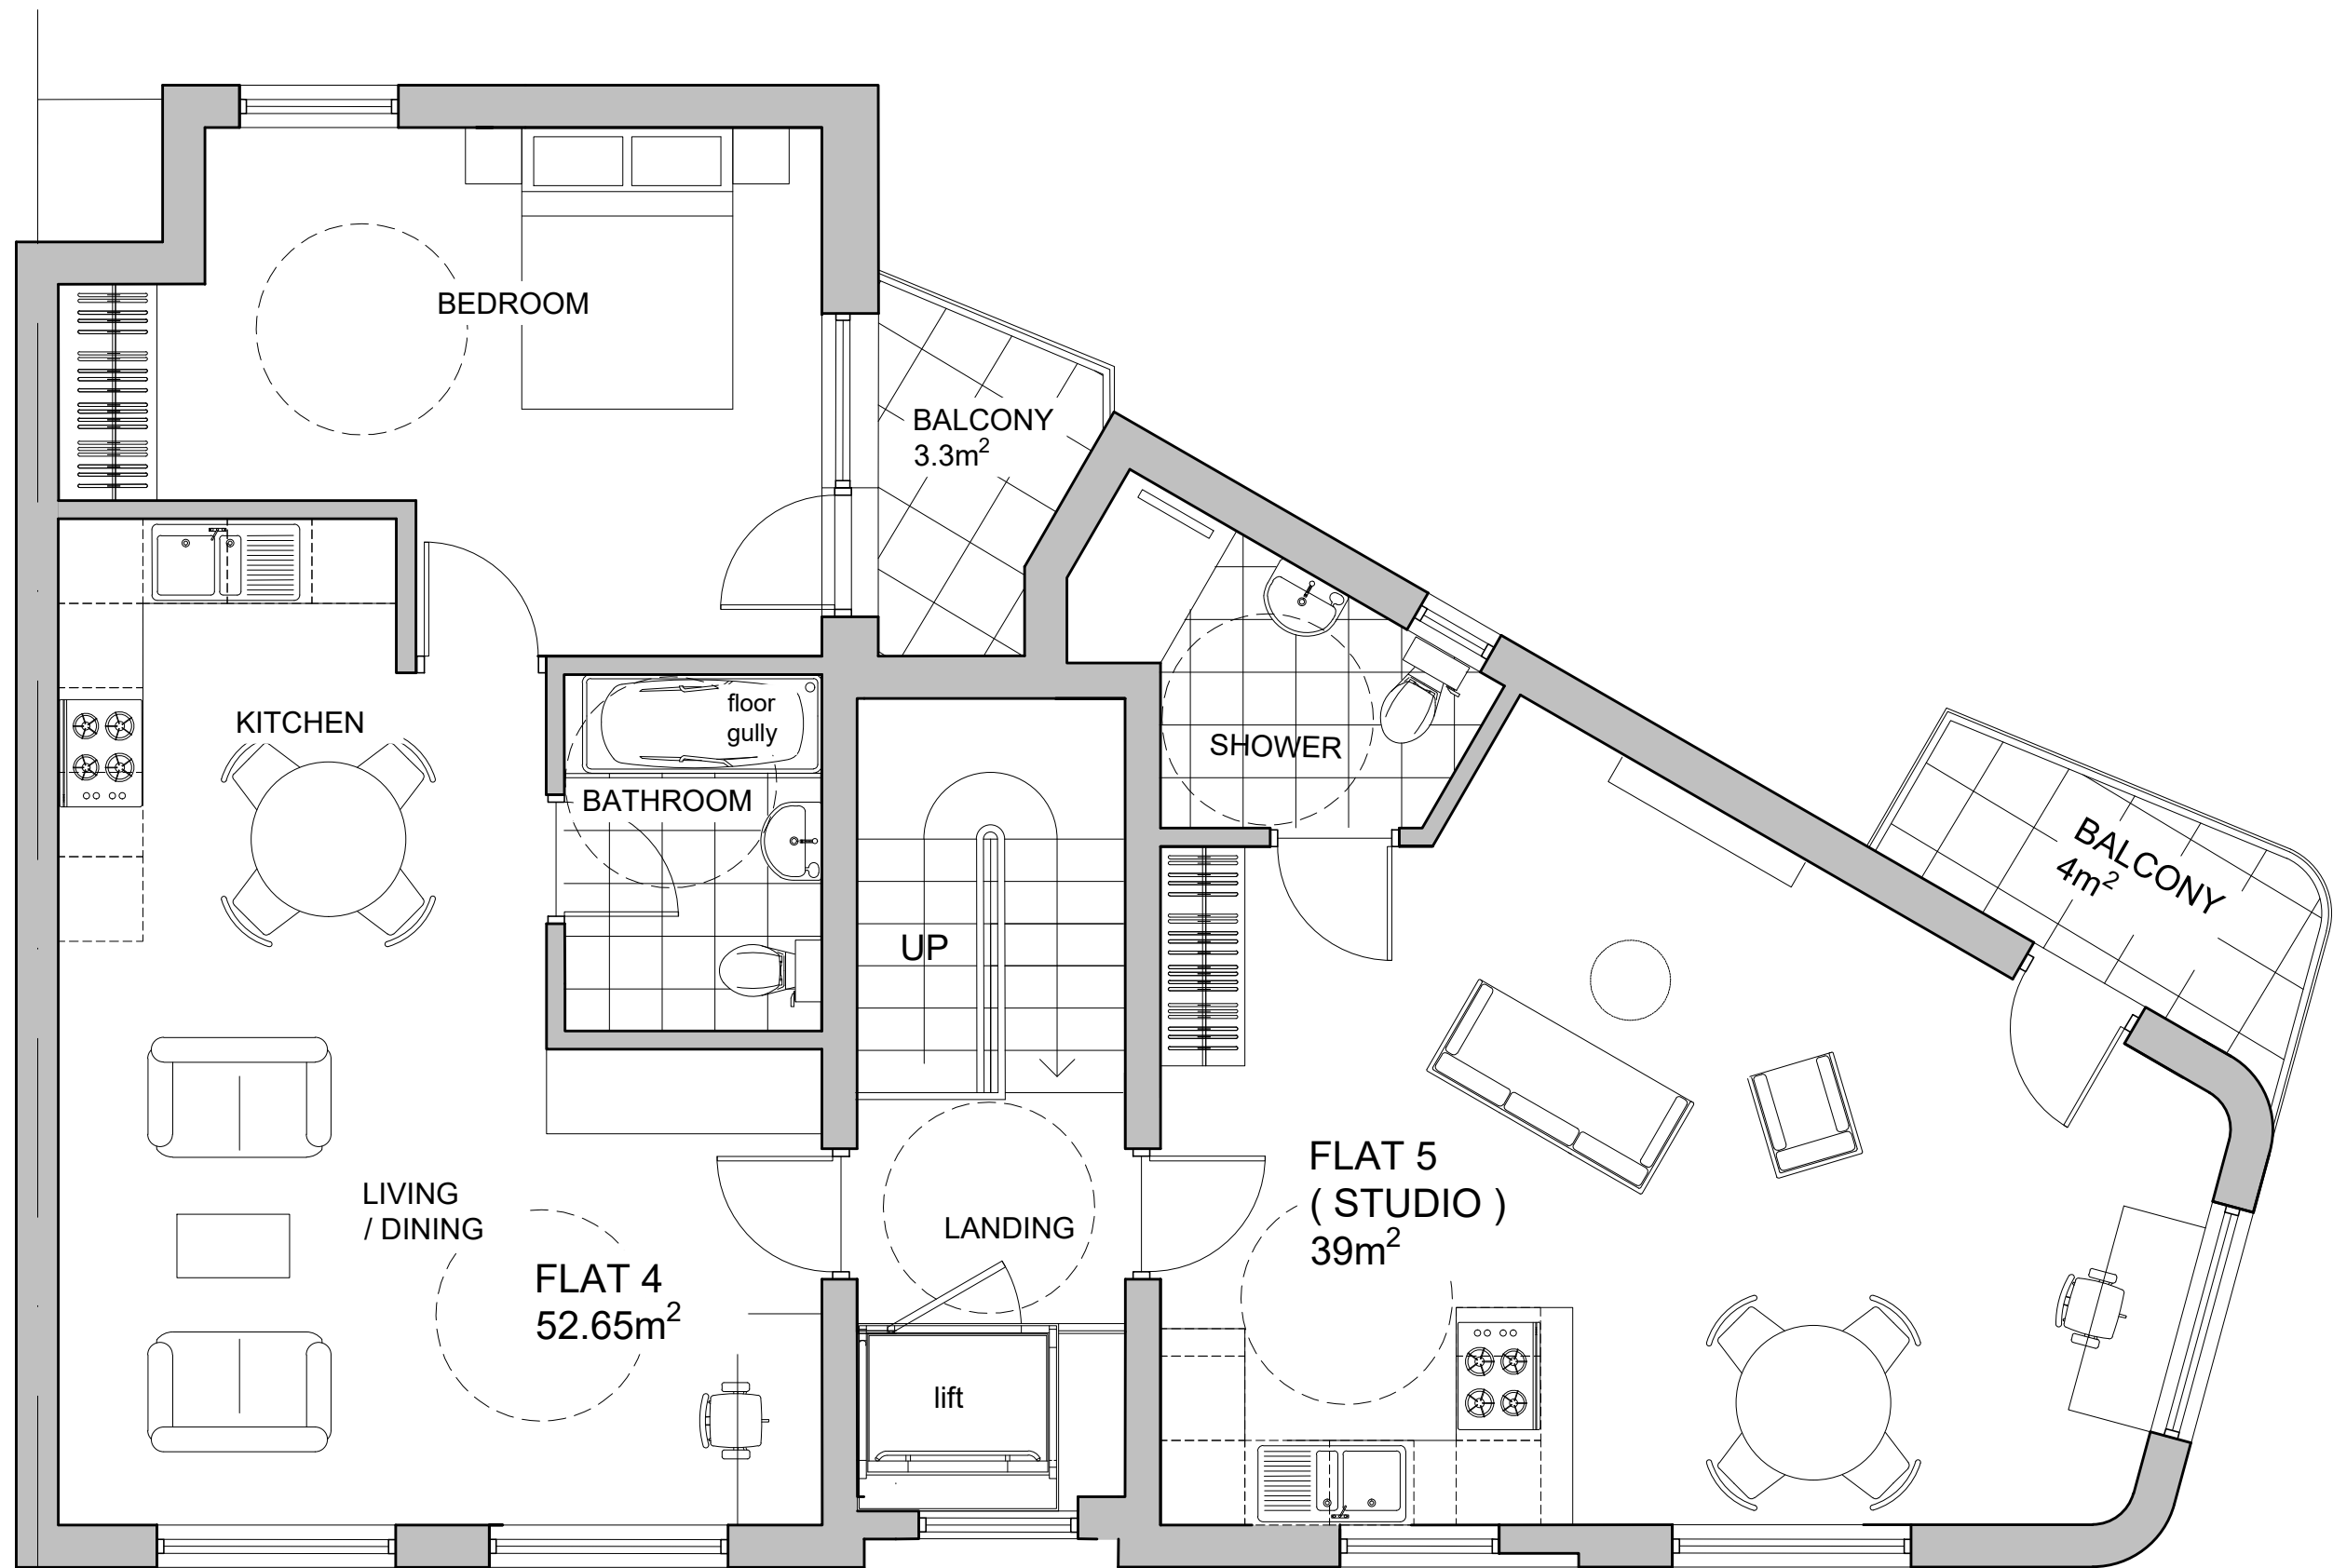

SECOND FLOOR

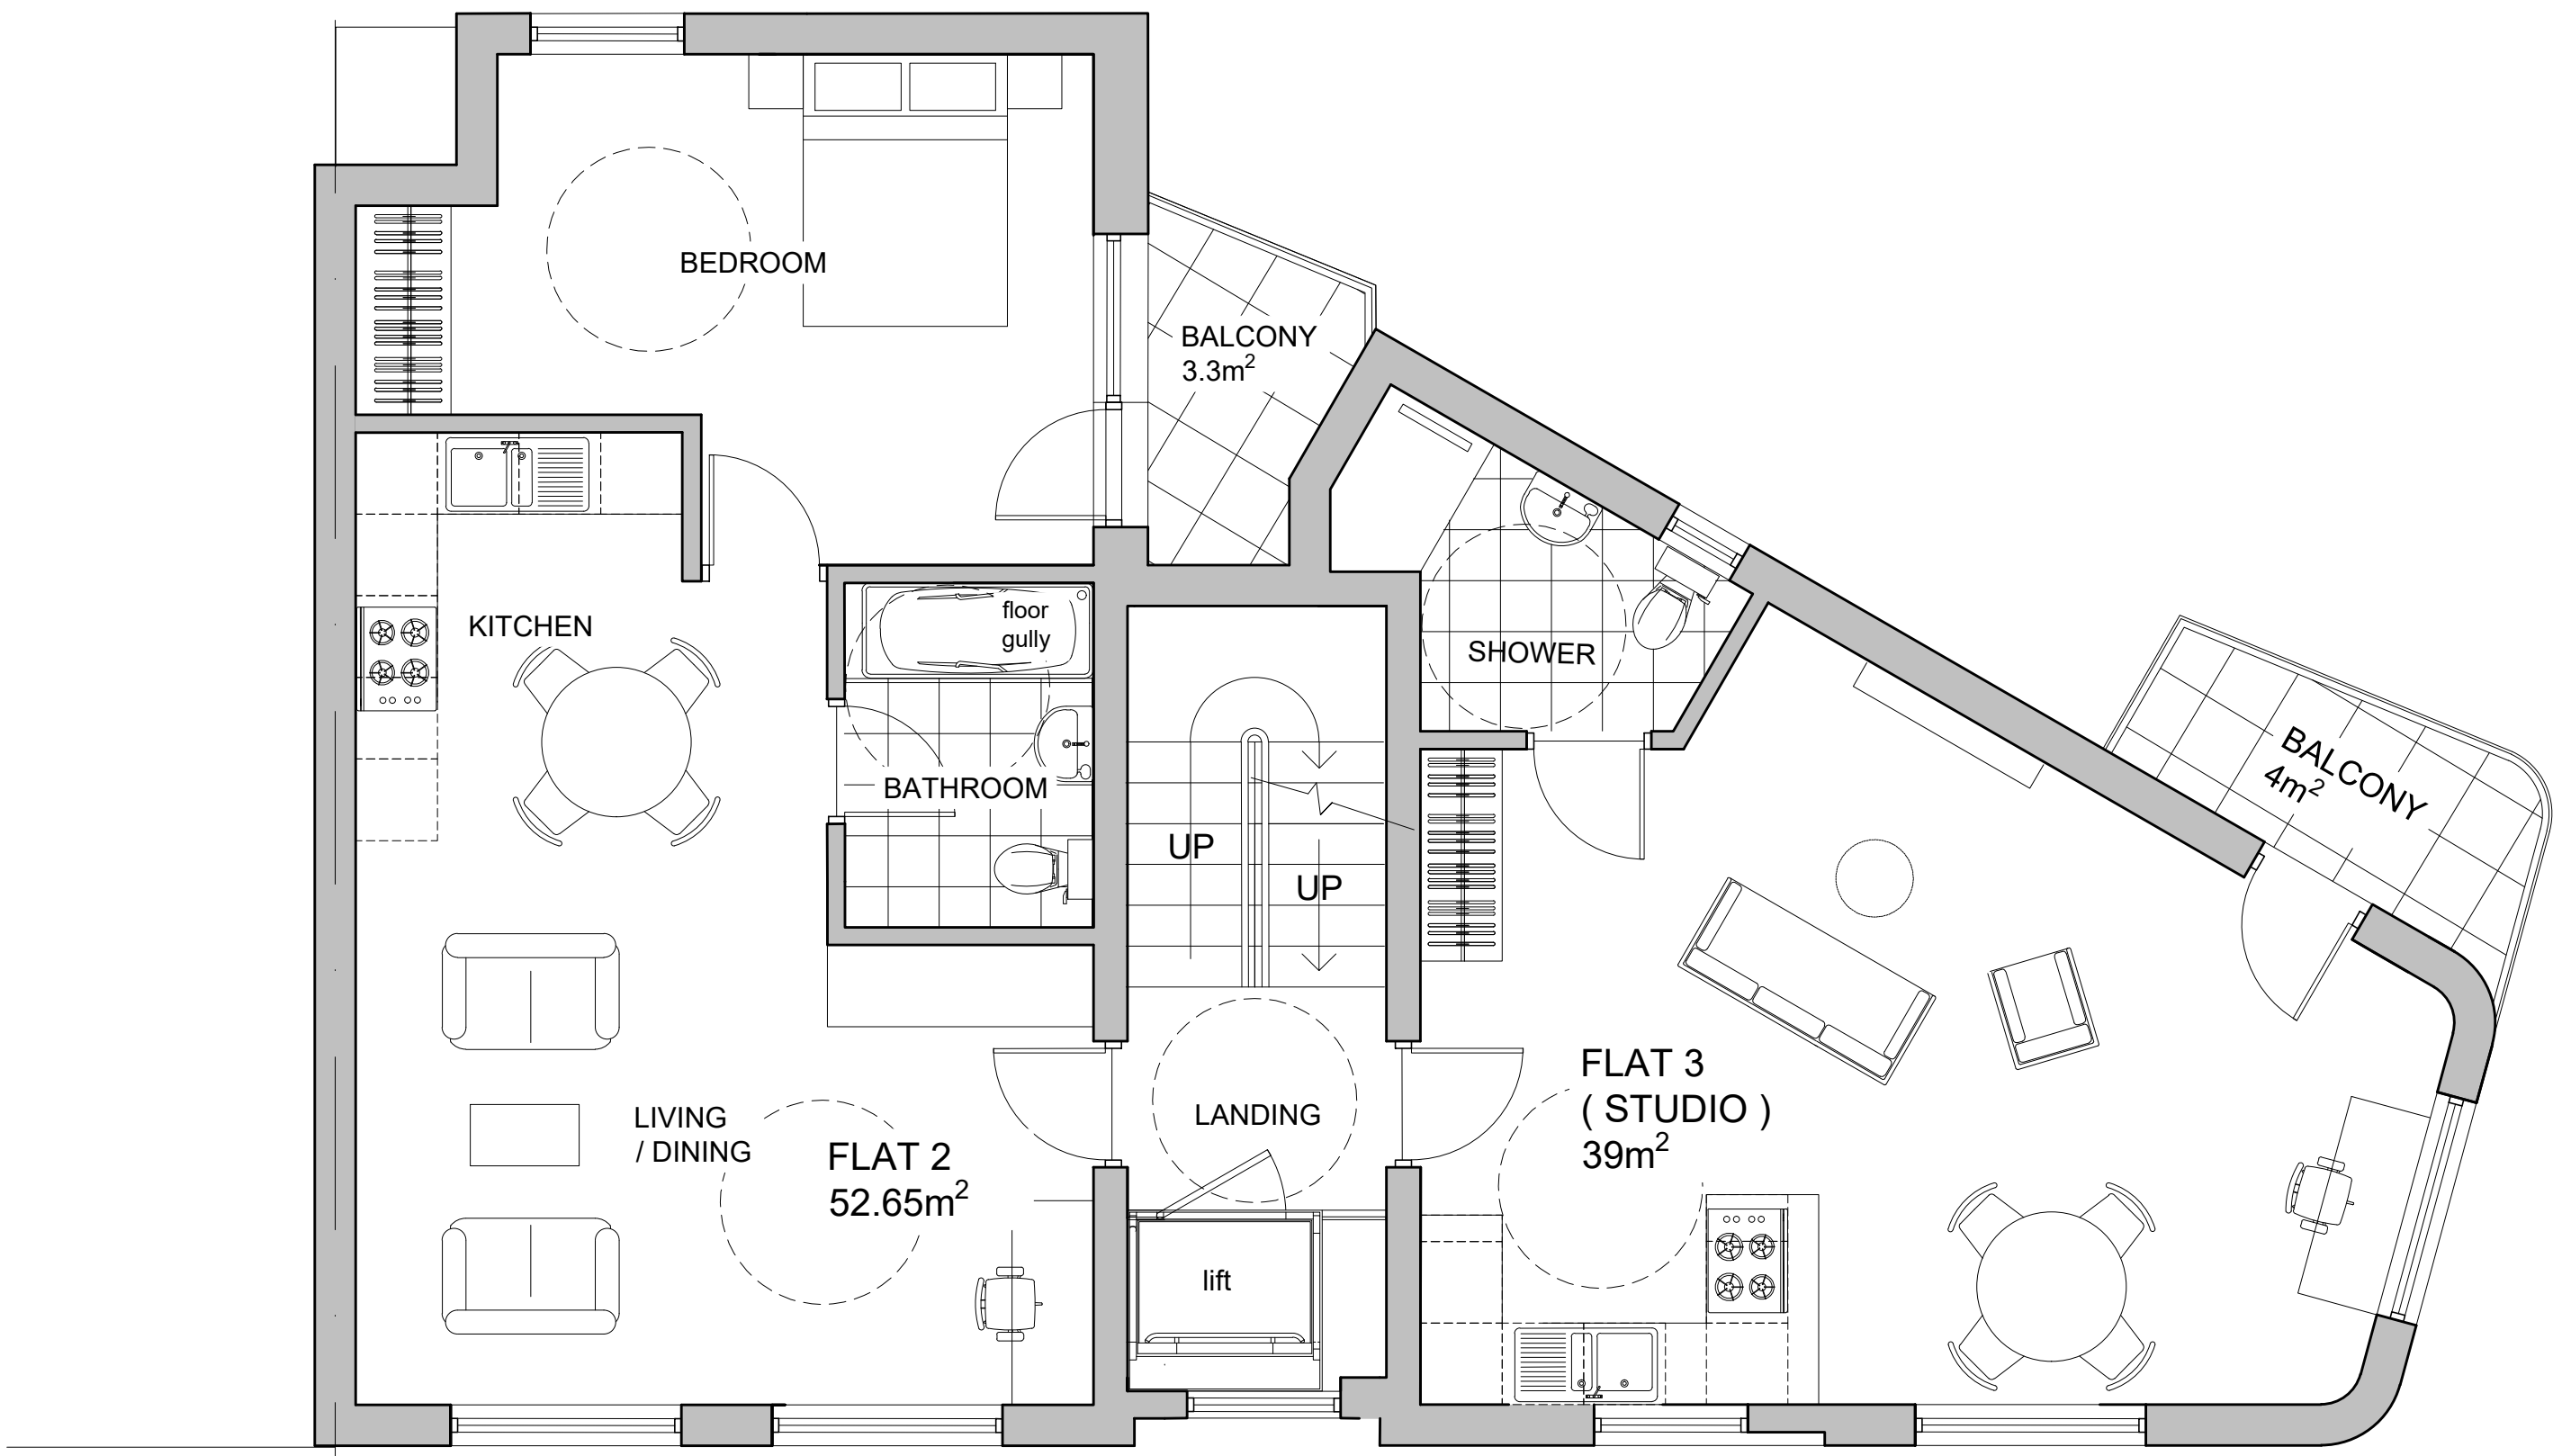

FIRST FLOOR

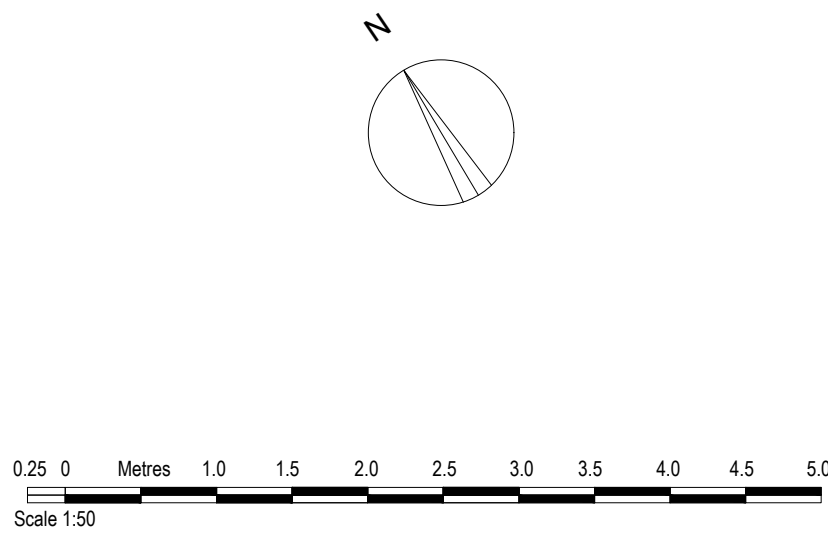

LIFT	MAY '19	A
AMENDMENTS	DATE	REV.
COPYRIGHT RESERVED		
ALL SCALED DIMENSIONS MUST BE VERIFIED ON SITE		

JOB
1372 UXBRIDGE ROAD HILLINGDON UB10 0NQ
CLIENT
CHRIS HILL
DRAWING
PROPOSED PLANS

DALE VENN ARCHITECTS
Architects, Planners & Surveyors
HIGH HOUSE, HARLINGTON ROAD, HILLINGDON, MIDDLESEX 01895-237345

SCALE 1:50 @A1	DRAWING No.	REV.
DATE MAR '19	4971-9	A
DRAWN LK		
CHECKED DV		