


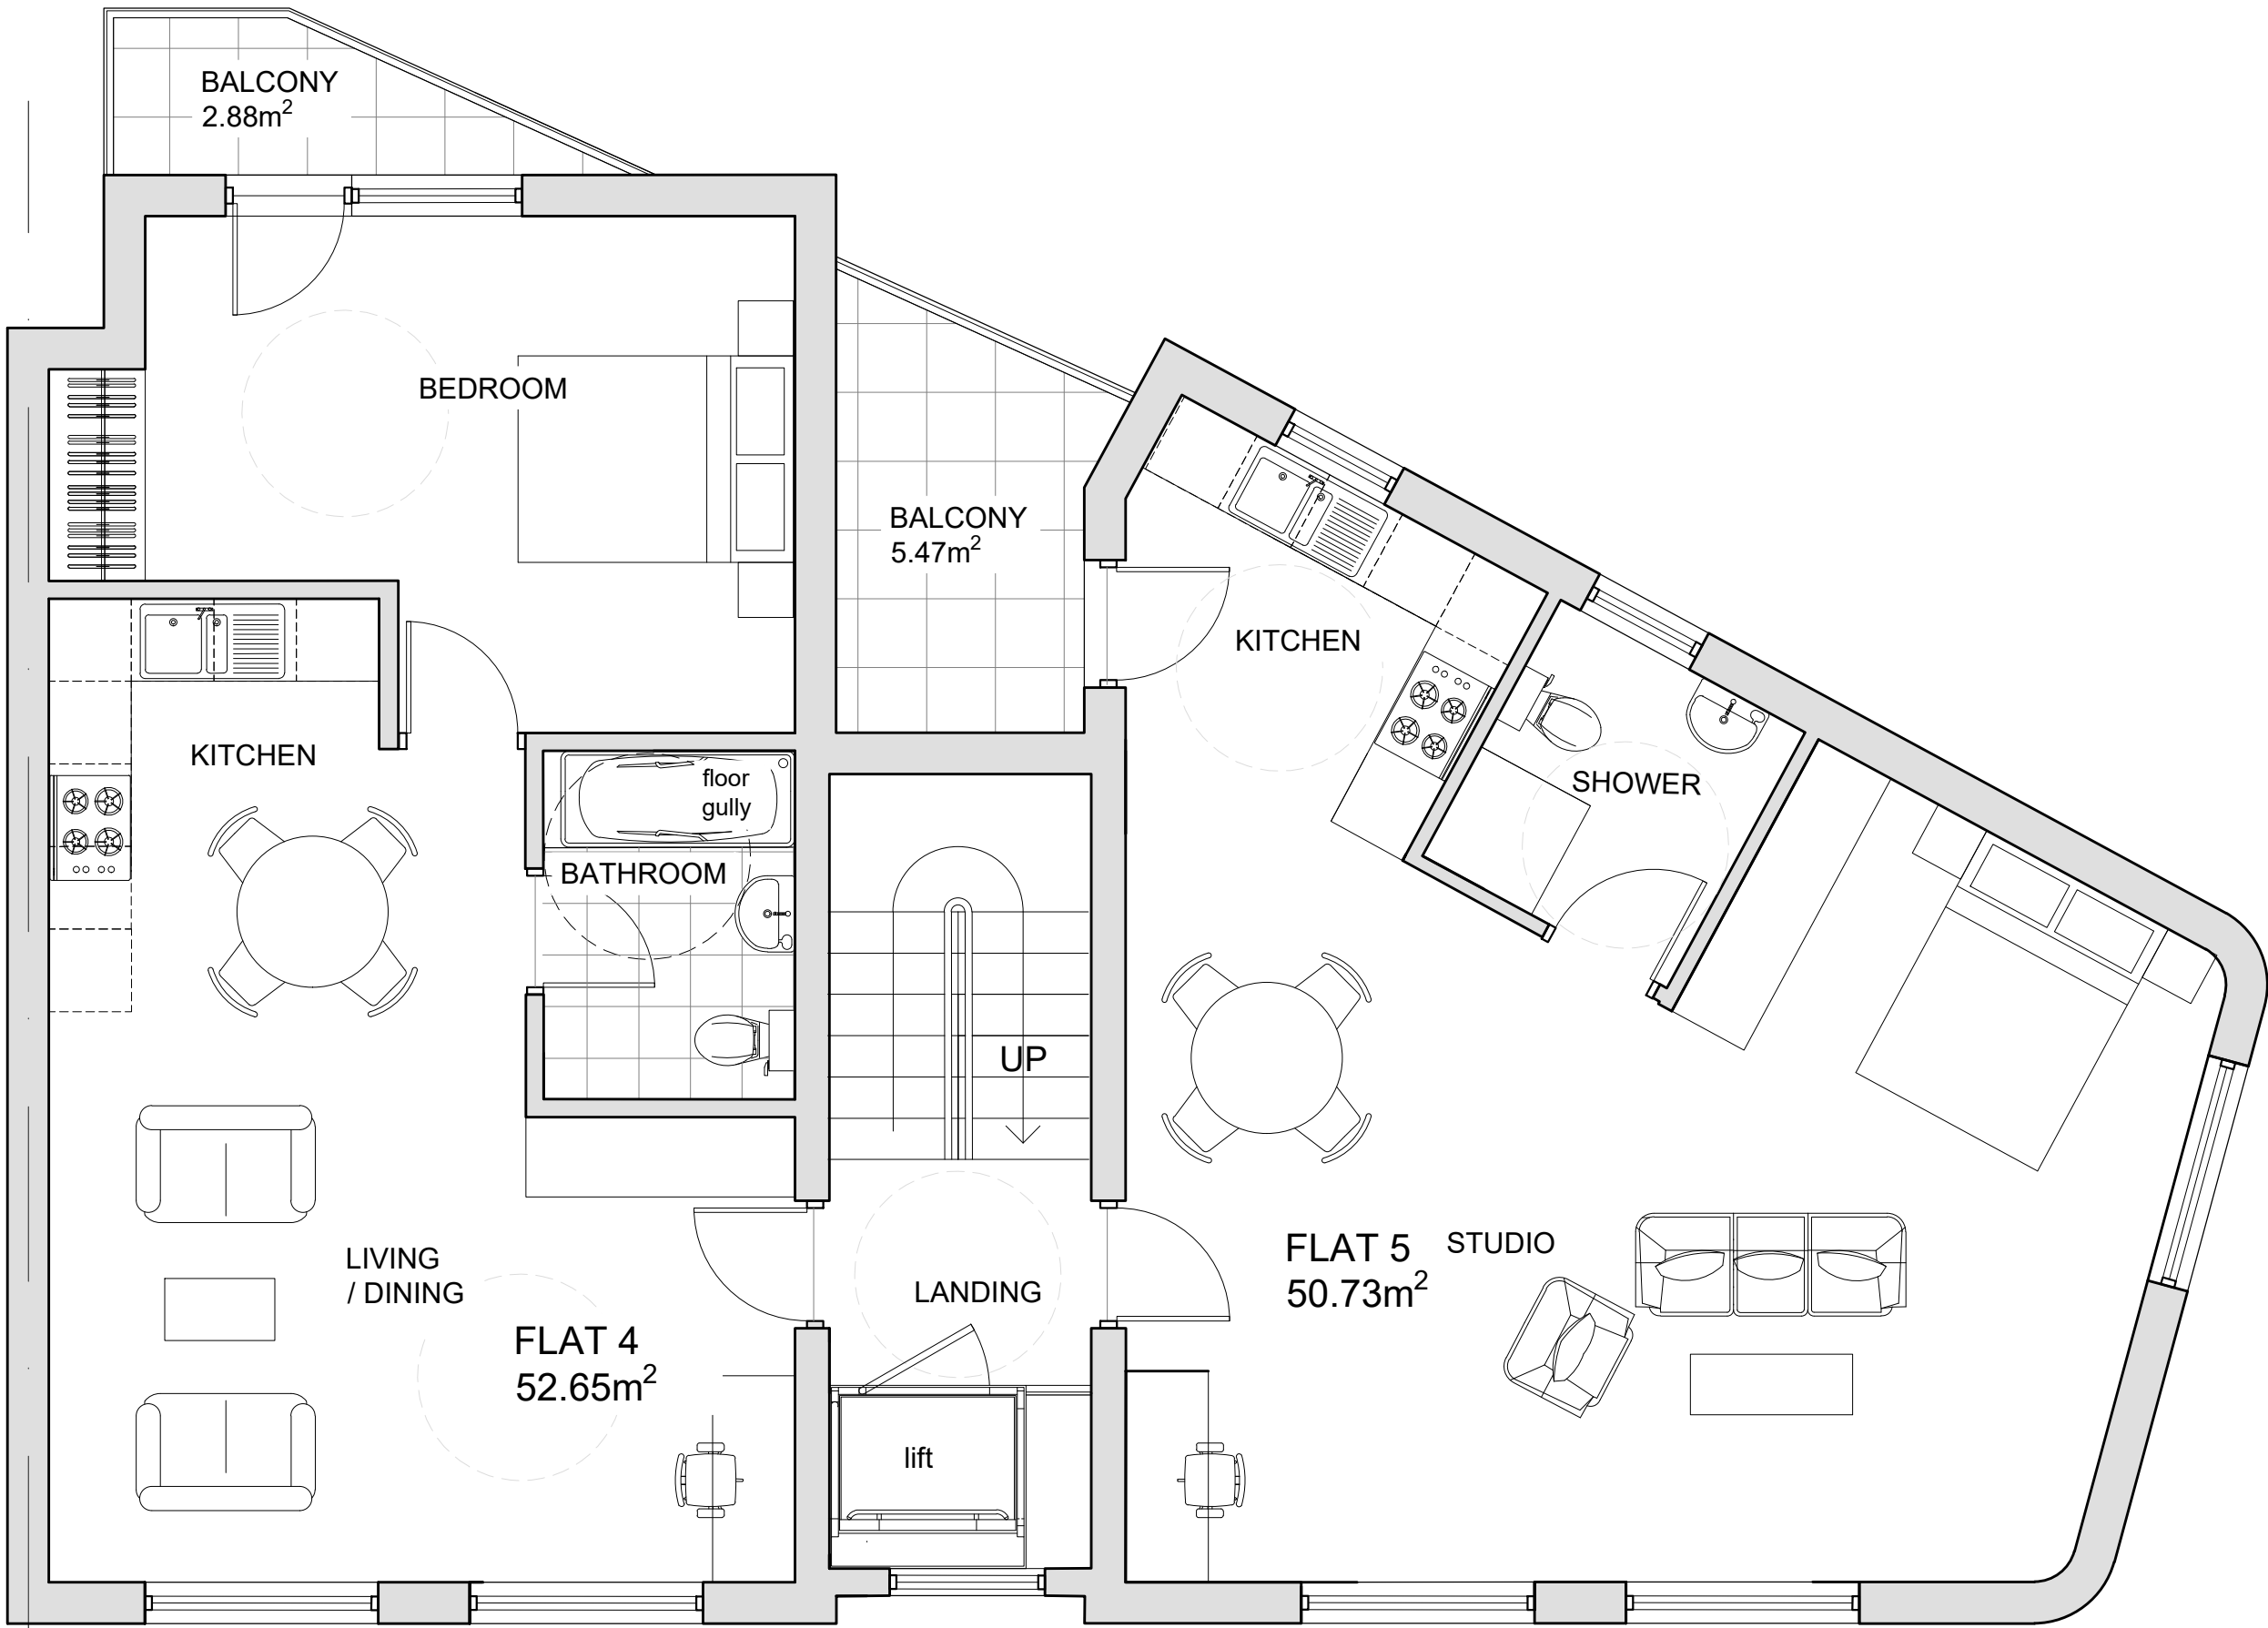


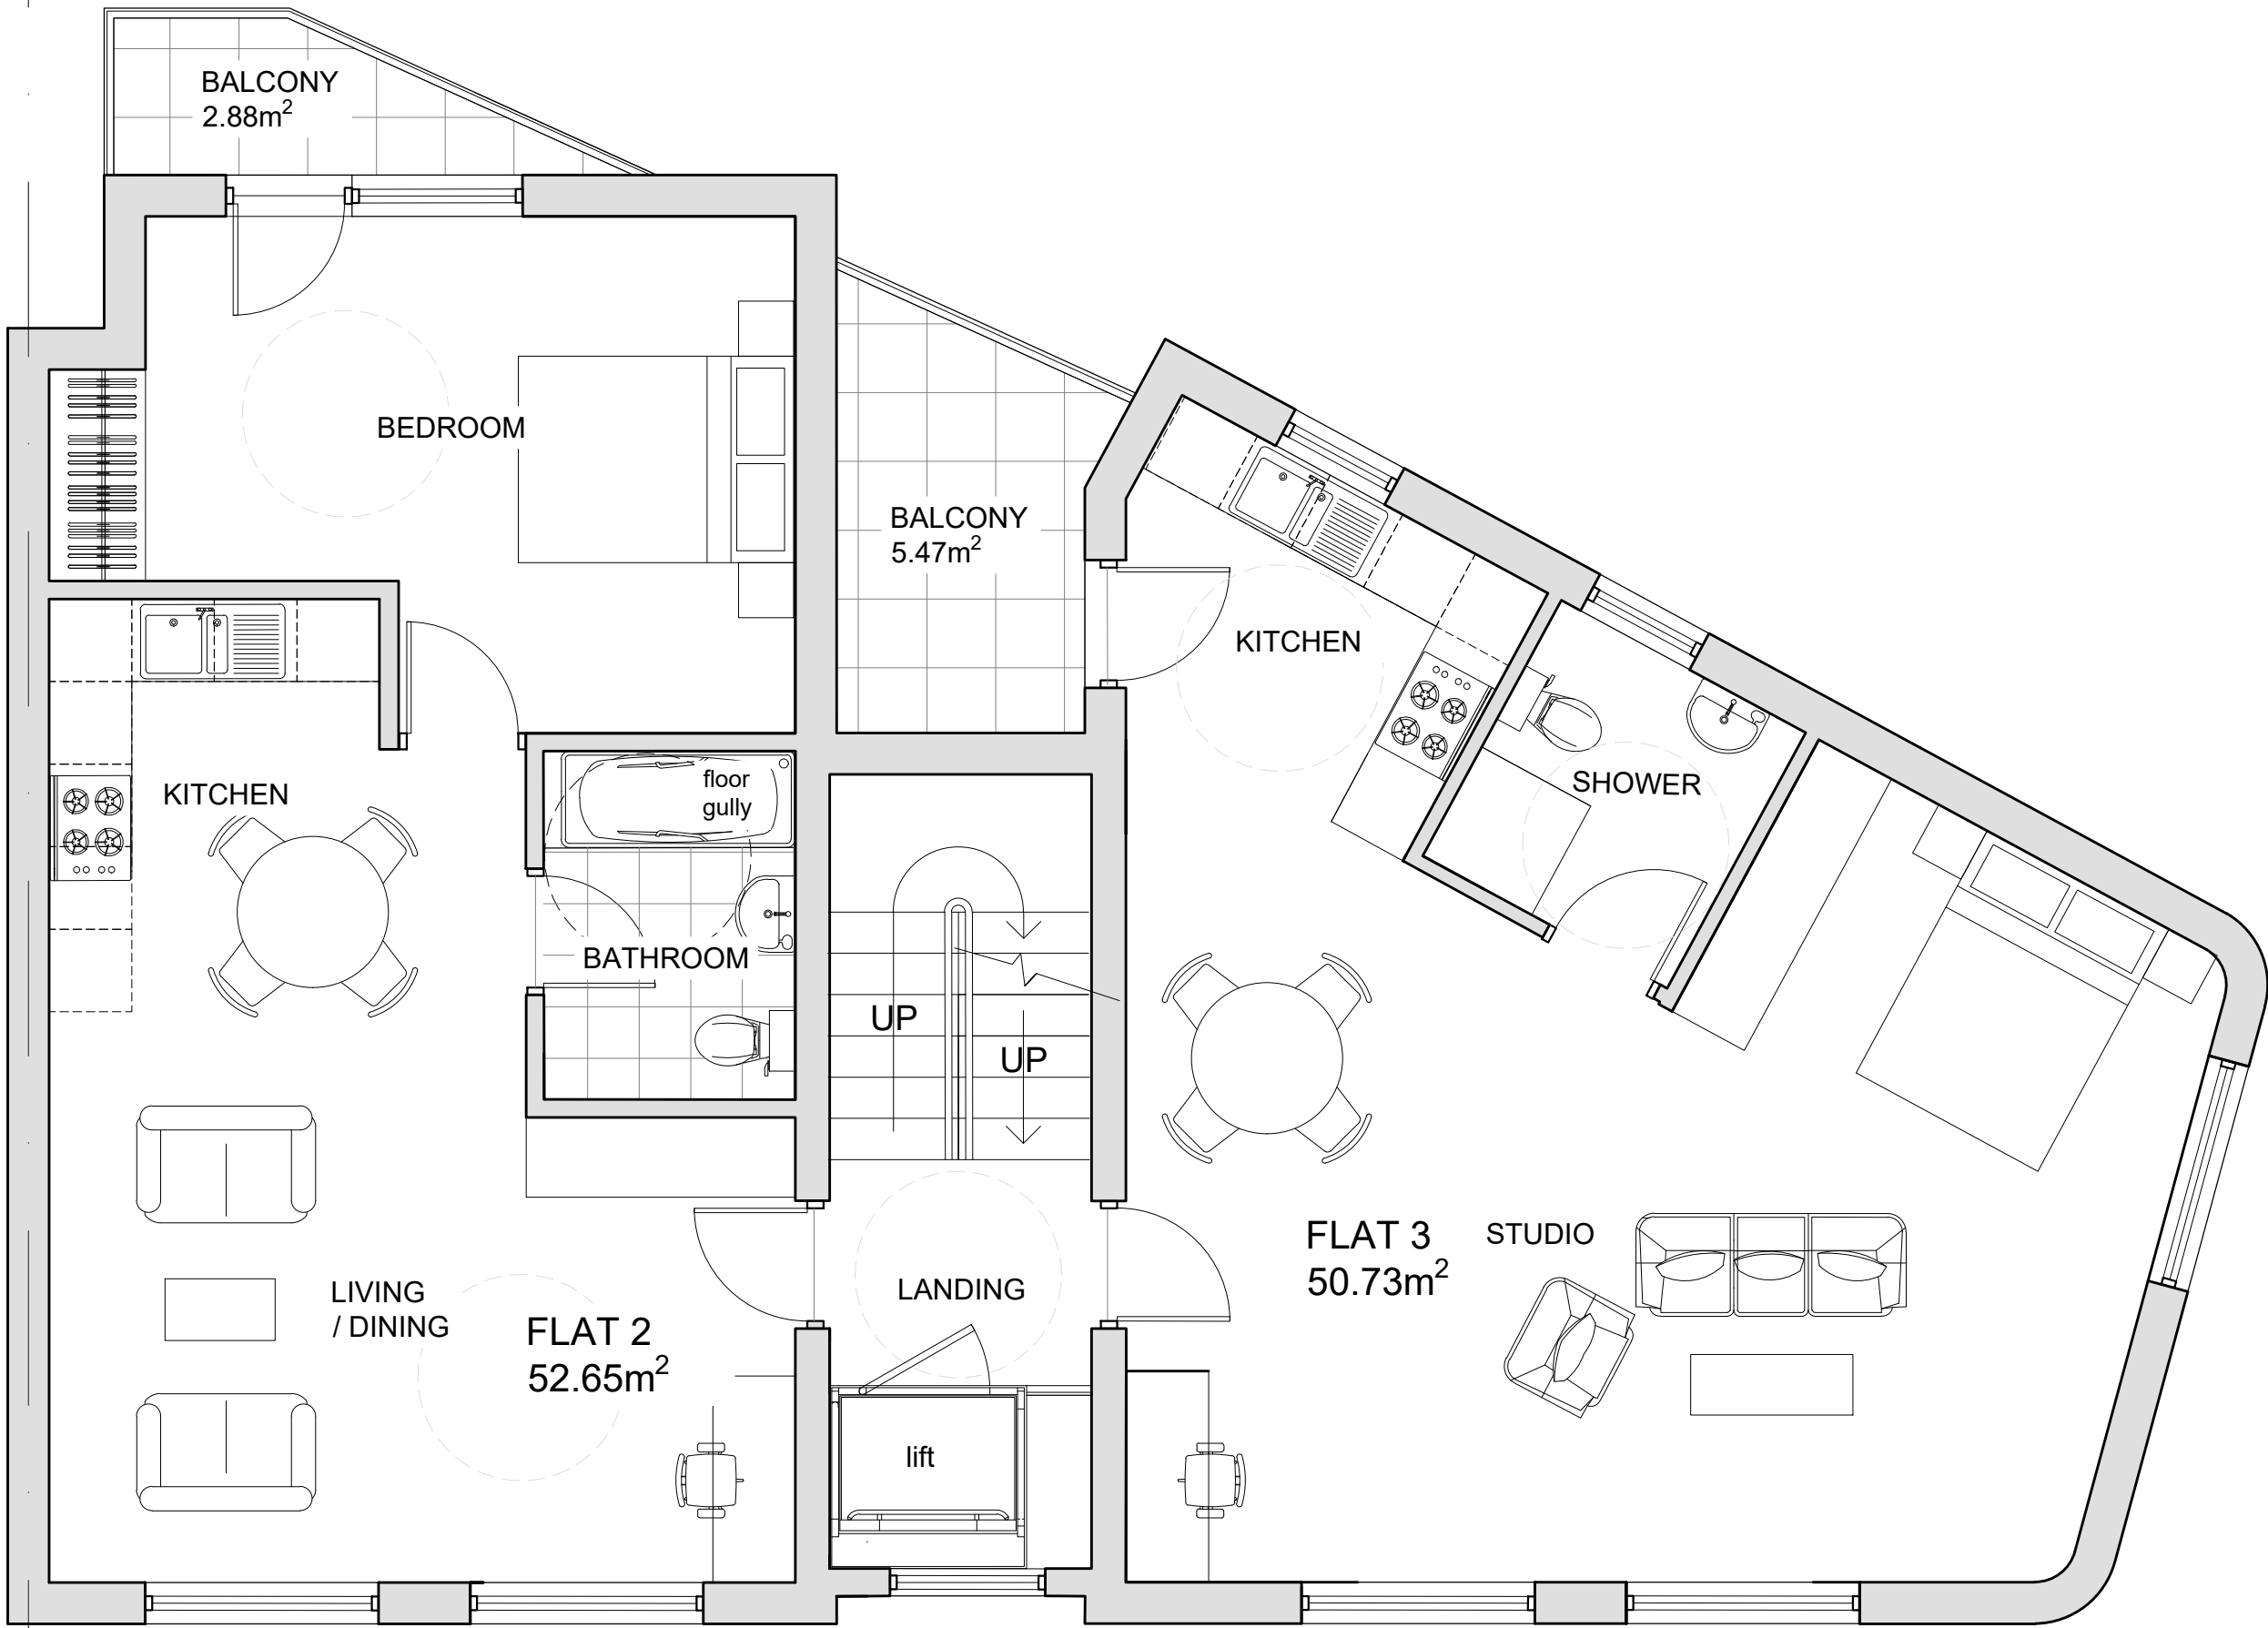

SECOND FLOOR

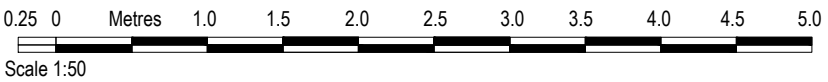

FIRST FLOOR

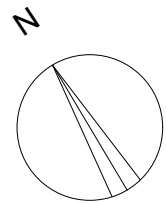

FLATS 3 AND 5	MAR' 23	C
FLATS 3 AND 5	MAR' 23	B
LIFT	MAY' 19	A
AMENDMENTS	DATE	REV.

COPYRIGHT RESERVED

ALL SCALED DIMENSIONS MUST BE VERIFIED ON SITE

JOB

1372 UXBRIDGE ROAD
HILLINGDON
UB10 ONQ

CLIENT

CHRIS HILL

DRAWING

PROPOSED PLANS

DALE VENN ARCHITECTS

Architects, Planners & Surveyors

HIGH HOUSE, HARLINGTON ROAD,
HILLINGDON, MIDDLESEX 01895-237345

SCALE 1:50 @A1	DRAWING No.	REV.
DATE MAR '19		
DRAWN LK	4971-9	C