

Mr Sundeep Hundal
Sunbari Plumbing
56 Crowland Avenue
5 Albacore Way
Hillingdon
Hayes
UB3 4JP

Application Ref: 48395/APP/2022/1234

Date of Decision: 18th July 2022

TOWN AND COUNTRY PLANNING ACT 1990 (AS AMENDED)

GRANT OF PLANNING PERMISSION

The Council of the London Borough of Hillingdon as the Local Planning Authority within the meaning of the above Act and associated Orders **GRANTS** permission for the following:-

Application number:	48395/APP/2022/1234
Date your planning application was submitted:	23rd May 2022
Site location:	56 Crowland Avenue Hayes
Description:	Erection of a single storey rear extension
Application submitted by:	Mr Sundeep Hundal
Plans that this decision was based on:	See attached Schedule of Plans

Permission is subject to the condition(s) listed below:-

1. The development hereby permitted shall be begun before the expiration of three years from the date of this permission.

REASON

To comply with Section 91 of the Town and Country Planning Act 1990.

2. The development hereby permitted shall not be carried out except in complete accordance with the details shown on the submitted plans, numbered 5632-01 Rev 01 and 5632-03 Rev 01.

REASON

To ensure the development complies with the provisions of the Hillingdon Local Plan Part 1 (2012) and Part 2 (2020), and the London Plan (2016).

3. The materials to be used in the construction of the external surfaces of the development hereby permitted shall match those used in the existing building and shall thereafter be retained as such.

REASON

To safeguard the visual amenities of the area and to ensure that the proposed development does not have an adverse effect upon the appearance of the existing building in accordance with Policy DMHB 11 of the Hillingdon Local Plan Part 2 (2020)

4. Access to the flat roof over the extension hereby approved shall be for maintenance or emergency purposes only and the flat roof shall not be used as a roof garden, terrace, balcony, patio or similar amenity area.

REASON

To prevent overlooking to adjoining properties in accordance with policy DMHB 11 of the Hillingdon Local Plan Part 2 (2020).

INFORMATIVES

1. On this decision notice policies from the Councils Local Plan: Part 1 - Strategic Policies appear first, then relevant Local Plan Part 2 (2020), then London Plan Policies (2016). Hillingdon's Full Council adopted the Hillingdon Local Plan: Part 1 - Strategic Policies on 8 November 2012 and the Hillingdon Local Plan Part 2 on 16 January 2020.
2. The Council will recover from the applicant the cost of highway and footway repairs, including damage to grass verges.

Care should be taken during the building works hereby approved to ensure no damage occurs to the verge or footpaths during construction. Vehicles delivering materials to this development shall not override or cause damage to the public footway. Any damage will require to be made good to the satisfaction of the Council and at the applicant's expense.

For further information and advice contact - Highways Maintenance Operations, Central Depot - Block K, Harlington Road Depot, 128 Harlington Road, Hillingdon, Middlesex, UB3 3EU (Tel: 01895 277524).

For Private Roads: Care should be taken during the building works hereby approved to ensure no damage occurs to the verge of footpaths on private roads during construction. Vehicles delivering materials to this development shall not override or cause damage to a private road and where possible alternative routes should be taken to avoid private roads. The applicant may be required to make good any damage caused.

3. Nuisance from demolition and construction works is subject to control under The Control of Pollution Act 1974, the Clean Air Acts and other related legislation. In particular, you should ensure that the following are complied with:-

A. Demolition and construction works which are audible at the site boundary shall only be carried out between the hours of 08.00 and 18.00 hours Monday to Friday and between the hours of 08.00 hours and 13.00 hours on Saturday. No works shall be carried out on Sundays, Bank or Public Holidays.

B. All noise generated during such works shall be controlled in compliance with British Standard Code of Practice BS 5228:2009.

C. Dust emissions shall be controlled in compliance with the Mayor of London's Best Practice Guidance 'The Control of dust and emissions from construction and demolition.

D. No bonfires that create dark smoke or nuisance to local residents.

You are advised to consult the Council's Environmental Protection Unit (www.hillingdon.gov.uk/noise Tel. 01895 250155) or to seek prior approval under Section 61 of the Control of Pollution Act if you anticipate any difficulty in carrying out construction other than within the normal working hours set out in (A) above, and by means that would minimise disturbance to adjoining premises.

STANDARD INFORMATIVES

1. The decision to **GRANT** planning permission has been taken having regard to all relevant planning legislation, regulations, guidance, circulars and Council policies, including The Human Rights Act (1998) (HRA 1998) which makes it unlawful for the Council to act incompatibly with Convention rights, specifically Article 6 (right to a fair hearing); Article 8 (right to respect for private and family life); Article 1 of the First Protocol (protection of property) and Article 14 (prohibition of discrimination).

Part 1 Policies

PT1.BE1 (2012) Built Environment

Part 2 Policies

DMHB 11 Design of New Development

DMHB 12 Streets and Public Realm

DMHB 18 Private Outdoor Amenity Space

DMHD 1 Alterations and Extensions to Residential Dwellings

DMEI 12 Development of Land Affected by Contamination

DMT 6 Vehicle Parking

2. The decision to **GRANT** planning permission has been taken having regard to all relevant planning legislation, regulations, guidance, circulars and Council policies, including The Human Rights Act (1998) (HRA 1998) which makes it unlawful for the Council to act incompatibly with Convention rights, specifically Article 6 (right to a fair hearing); Article 8 (right to respect for private and family life); Article 1 of the First Protocol (protection of property) and Article 14 (prohibition of discrimination).
3. You are advised this permission is based on the dimensions provided on the approved drawings as numbered above. The development hereby approved must be constructed precisely in accordance with the approved drawings. Any deviation from these drawings requires the written consent of the Local Planning Authority.

4. You are advised that if any part of the development hereby permitted encroaches by either its roof, walls, eaves, gutters, or foundations, then a new planning application may have to be submitted. The validity of this planning permission may be challengeable by third parties if the development results in any form of encroachment onto land outside the applicant's control for which the appropriate Notice under Article 13 of the Town and Country Planning (Development Management Procedure) (England) Order 2015 has not been served.
5. Your attention is drawn to the need to comply with the relevant provisions of the Building Regulations, the Building Acts and other related legislation. These cover such works as - the demolition of existing buildings, the erection of a new building or structure, the extension or alteration to a building, change of use of buildings, installation of services, underpinning works, and fire safety/means of escape works. Notice of intention to demolish existing buildings must be given to the Council's Building Control Service at least 6 weeks before work starts. A completed application form together with detailed plans must be submitted for approval before any building work is commenced. For further information and advice, contact - Residents Services, Building Control, 3N/01 Civic Centre, Uxbridge (Telephone 01895 558170).
6. You have been granted planning permission to build a residential extension. When undertaking demolition and/or building work, please be considerate to your neighbours and do not undertake work in the early morning or late at night or at any time on Sundays or Bank Holidays. Furthermore, please ensure that all vehicles associated with the construction of the development hereby approved are properly washed and cleaned to prevent the passage of mud and dirt onto the adjoining highway. You are advised that the Council does have formal powers to control noise and nuisance under The Control of Pollution Act 1974, the Clean Air Acts and other relevant legislation. For further information and advice, please contact - Environmental Protection Unit, 4W/04, Civic Centre, High Street, Uxbridge, UB8 1UW (Tel. 01895 250190).
7. The Party Wall Act 1996 requires a building owner to notify, and obtain formal agreement from, any adjoining owner, where the building owner proposes to:
 - carry out work to an existing party wall;
 - build on the boundary with a neighbouring property;
 - in some circumstances, carry out groundworks within 6 metres of an adjoining building.Notification and agreements under this Act are the responsibility of the building owner and are quite separate from Building Regulations, or Planning Controls. The Building Control Service will assume that an applicant has obtained any necessary agreements with the adjoining owner, and nothing said or implied by the Council should be taken as removing the necessity for the building owner to comply fully with the Party Wall Act. Further information and advice is to be found in "the Party Walls etc. Act 1996 - explanatory booklet" published by the ODPM, available free of charge from the Residents Services Reception Desk, Level 3, Civic Centre, Uxbridge, UB8 1UW.
8. Your attention is drawn to the fact that the planning permission does not override property rights and any ancient rights of light that may exist. This permission does not empower you to enter onto land not in your ownership without the specific consent of the owner. If you require further information or advice, you should consult a solicitor.
9. Nuisance from demolition and construction works is subject to control under The Control of Pollution Act 1974, the Clean Air Acts and other related legislation. In particular, you should ensure that the following are complied with:-

A. Demolition and construction works which are audible at the site boundary shall only be carried out between the hours of 08.00 and 18.00 hours Monday to Friday and between the hours of 08.00 hours and 13.00 hours on Saturday. No works shall be carried out on Sundays, Bank or Public Holidays.

B. All noise generated during such works shall be controlled in compliance with British Standard Code of Practice BS 5228:2009.

C. Dust emissions shall be controlled in compliance with the Mayor of London's Best Practice Guidance' The Control of dust and emissions from construction and demolition.

D. No bonfires that create dark smoke or nuisance to local residents.

You are advised to consult the Council's Environmental Protection Unit (www.hillingdon.gov.uk/noise Tel. 01895 250155) or to seek prior approval under Section 61 of the Control of Pollution Act if you anticipate any difficulty in carrying out construction other than within the normal working hours set out in (A) above, and by means that would minimise disturbance to adjoining premises.

10. You are advised that care should be taken during the building works hereby approved to avoid spillage of mud, soil or related building materials onto the pavement or public highway. You are further advised that failure to take appropriate steps to avoid spillage or adequately clear it away could result in action being taken under the Highways Act 1980.
11. To promote the development of sustainable building design and construction methods, you are encouraged to investigate the use of renewable energy resources which do not produce any extra carbon dioxide (CO2) emissions, including solar, geothermal and fuel cell systems, and use of high quality insulation.
12. The Council will recover from the applicant the cost of highway and footway repairs, including damage to grass verges.

Care should be taken during the building works hereby approved to ensure no damage occurs to the verge or footpaths during construction. Vehicles delivering materials to this development shall not override or cause damage to the public footway. Any damage will require to be made good to the satisfaction of the Council and at the applicant's expense.

For further information and advice contact - Highways Maintenance Operations, Central Depot - Block K, Harlington Road Depot, 128 Harlington Road, Hillingdon, Middlesex, UB3 3EU (Tel: 01895 277524).

For Private Roads: Care should be taken during the building works hereby approved to ensure no damage occurs to the verge of footpaths on private roads during construction. Vehicles delivering materials to this development shall not override or cause damage to a private road and where possible alternative routes should be taken to avoid private roads. The applicant may be required to make good any damage caused.

Date of Decision: 18th July 2022



Julia Johnson
Interim Director of Planning, Regeneration & Public Realm

END OF SCHEDULE

Address:

Development Management

Directorate of Place

Hillingdon Council

3 North, Civic Centre, High Street, Uxbridge UB8 1UW

www.hillingdon.gov.uk

TOWN AND COUNTRY PLANNING ACT 1990 (AS AMENDED)

GRANT OF PLANNING PERMISSION

Application Ref: 48395/APP/2022/1234

SCHEDULE OF PLANS

5632 01-01 Rev 01.	Received	13-04-2022
5632 04-01 Rev 01.	Received	13-04-2022
5632 03-01 Rev 01.	Received	13-04-2022
Location Plan - 56 Crowland Avenue - 13/4/22.	Received	13-04-2022

DELEGATED HOUSEHOLDER DECISION

- Please select each of the categories that enables this application to be determined under delegated powers
 - Criteria 1 to 5 or criteria 7 to 9 must be addressed for all categories of application, except for applications for Certificates of Lawfulness, etc.

APPROVAL RECOMMENDED: GENERAL Select Option

- | | |
|--|--------------------------|
| 1. No valid planning application objection in the form of a petition of 20 or more signatures, has been received | ☐ |
| 2. Application complies with all relevant planning policies and is acceptable on planning grounds | ☐ |
| 3. There is no Committee resolution for the enforcement action | ☐ |
| 4. There is no effect on listed buildings or their settings | ☐ |
| 5. The site is not in the Green Belt (but see 11 below) | ☐ |

REFUSAL RECOMMENDED: GENERAL

- | | |
|--|--------------------------|
| 6. Application is contrary to relevant planning policies/standards | ☐ |
| 7. No petition of 20 or more signatures has been received | ☐ |
| 8. Application has not been supported independently by a person/s | ☐ |
| 9. The site is not in Green Belt (but see 11 below) | ☐ |

RESIDENTIAL DEVELOPMENT

- | | |
|--|--------------------------|
| 10. Single dwelling or less than 10 dwelling units and/or a site of less than 0.5 ha | ☐ |
| 11. Householder application in the Green Belt | ☐ |

COMMERCIAL, INDUSTRIAL AND RETAIL DEVELOPMENT

- | | |
|--|--------------------------|
| 12. Change of use of retail units on site less than 1 ha or with less than 1000 sq m other than a change involving a loss of A1 uses | ☐ |
| 13. Refusal of change of use from retail class A1 to any other use | ☐ |
| 14. Change of use of industrial units on site less than 1 ha or with less than 1000sq.m. of floor space other than to a retail use. | ☐ |

CERTIFICATE OF LAWFULNESS

- | | |
|---|--------------------------|
| 15. Certificate of Lawfulness (for proposed use or Development) | ☐ |
| 16. Certificate of Lawfulness (for existing use or Development) | ☐ |
| 17. Certificate of Appropriate Alternative Development | ☐ |

CERTIFICATE OF LAWFULNESS

- | | |
|---|--------------------------|
| 18. ADVERTISEMENT CONSENT (excluding Hoardings) | ☐ |
| 19. PRIOR APPROVAL APPLICATION | ☐ |
| 20. OUT-OF-BOROUGH OBSERVATIONS | ☐ |
| 21. CIRCULAR 18/84 APPLICATION | ☐ |
| 22. CORPSEWOOD COVENANT APPLICATION | ☐ |
| 23. APPROVAL OF DETAILS | ☐ |
| 24. ANCILLARY PLANNING AGREEMENT (S.106 or S.278) where Heads of Terms have already received Committee approval | ☐ |
| 25. WORKS TO TREES | ☐ |
| 26. OTHER (please specify) | ☐ |

The delegation powers schedule has been checked. Interim Director of Planning, Regeneration & Public Realm can determine this application.

Case Officer

Signature:

Date:

A delegated decision is appropriate and the recommendation, conditions/reasons for refusal and informatives are satisfactory.

Team Manager:

Signature:

Date:

The decision notice for this application can be issued.

Director / Member of Senior Management Team:

Signature:

Date:

NONE OF THE ABOVE DATES SHOULD BE USED IN THE PS2 RETURNS TO THE ODPM

Item No. Report of the Interim Director of Planning, Regeneration & Public Realm**Address** 56 CROWLAND AVENUE HAYES**Development:** Erection of a single storey rear extension**LBH Ref Nos:** **48395/APP/2022/1234**

Drawing Nos: 5632 03-01 Rev 01
 5632 01-01 Rev 01
 Location Plan - 56 Crowland Avenue - 13/4/22
 5632 04-01 Rev 01

Date Plans Received: 13/04/2022**Date(s) of Amendment(s):****Date Application Valid:** 23/05/2022**1. CONSIDERATIONS****1.1 Site and Locality**

The application site is located on the south side of Crowland Avenue, it is a semi-detached property with hardstanding to the front for one off street parking space and shared side access to the rear of the property with No. 58.

The surrounding area is residential in nature, and is predominantly defined by two storey semi-detached properties. Numbers 54 ad 58 Crowland Avenue are located to the west and east of the site, respectively. Both of these neighbouring properties benefit from single storey rear extensions.

The application site is not designated within a Conservation Area, nor an Area of Special Local Character. The site does not contain any Listed Buildings. There are no trees that are subject to a Tree Preservation Order within the site or on adjoining land.

1.2 Proposed Scheme

Planning permission is sought for a single storey rear extension.

**1.3 Relevant Planning History
Comment on Planning History**

There is no relevant planning history associated with the site.

2. Advertisement and Site Notice

2.1 Advertisement Expiry Date:- Not applicable

2.2 Site Notice Expiry Date:- Not applicable

3. Comments on Public Consultations

Four neighbouring properties were consulted by letters expiring on the 18/6/22. By the end of the consultation period no representations had been received.

4. Local Plan Designation and London Plan

The following Local Plan Policies are considered relevant to the application:-

Part 1 Policies:

PT1.BE1 (2012) Built Environment

Part 2 Policies:

DMHB 11 Design of New Development

DMHB 12 Streets and Public Realm

DMHB 18 Private Outdoor Amenity Space

DMHD 1 Alterations and Extensions to Residential Dwellings

DMEI 12 Development of Land Affected by Contamination

DMT 6 Vehicle Parking

5. MAIN PLANNING ISSUES

The main considerations are the design and impact on the character of the existing property, the impact upon the streetscene and locality, the impact upon the amenities of adjoining occupiers, the reduction in size of the rear garden and car parking provision.

Character and Appearance:

Policy BE1 of the Hillingdon Local Plan: Part One Strategic Policy (November 2012) seeks a quality of design in all new development that enhances and contributes to the area in terms of form, scale and materials; is appropriate to the identity and context of the townscape; and would improve the quality of the public realm and respect local character.

Policy DMHB 11 of the Hillingdon Local Plan: Part Two - Development Management Policies (2020) advises that all development will be required to be designed to the highest standards and incorporate principles of good design. It should take into account aspects including the scale of the development considering the height, mass and bulk of adjacent structures; building plot sizes and established street patterns; building lines and streetscape rhythm and landscaping.

Policy DMHD 1 of the Hillingdon Local Plan: Part Two - Development Management Policies (2020) states that alterations and extension of dwellings should not have an adverse cumulative impact on the character and appearance of the street scene, and should appear subordinate to the main dwelling.

With regard to rear extensions, Policy DMHD 1 of the Hillingdon Local Plan: Part Two - Development Management Policies (2020) requires:

- i) single storey rear extensions on terraced or semi-detached houses with a plot width of 5 metres or less should not exceed 3.3 metres in depth or 3.6 metres where the plot width is 5 metres or more;
- ii) single storey rear extensions to detached houses with a plot width of 5 metres or more should not exceed 4.0 metres in depth;
- iii) flat roofed single storey extensions should not exceed 3.0 metres in height and any pitched or sloping roofs should not exceed 3.4 metres in height, measured from ground level;
- iv) in Conservation Areas and Areas of Special Local Character, flat roofed single storey extensions will be expected to be finished with a parapet;
- v) balconies or access to flat roofs which result in the loss of privacy to nearby dwellings or gardens will not be permitted;

With a depth of 6 metres, the proposed single storey rear extension would not technically comply with the prescribed depth for semi-detached properties set out in Policy DMHD 1 of the Hillingdon Local Plan: Part Two - Development Management Policies (2020). However, each planning application must be assessed on its own individual merits, with any material consideration taken into account.

In this case, the adjoining property at No.54 Crowland Avenue benefits from a single storey rear extension with a cumulative depth of 4 metres. The adjacent property at No.58 Crowland Avenue has a single storey rear extension measuring approximately 4 metres deep. Taking the immediate site context into account, where neighbouring properties benefit from 4 metre rear extensions, it is considered that the proposed single storey rear extension would not appear out of keeping with the character of the area by extending beyond this by 2 metres and the proposed extension would be compliant with the requirements of Policy DMHB 11 of the Development Management Policies. Moreover, there are several other examples on the street scene of properties with up to 6/7 metre extension, so the proposal would not impact the street scene negatively as rear extensions are common here.

On the above basis, it is considered, on balance, that the proposed development would not have a significant impact to the character and appearance of the host dwelling and the surrounding area, and that refusal on this ground would be difficult to sustain at appeal.

Impact on residential amenity:

Policy DMHD 1 of the Hillingdon Local Plan: Part Two - Development Management Policies (2020) states that planning applications relating to alterations and extensions of dwellings will be required to ensure that: ii) a satisfactory relationship with adjacent dwellings is achieved; and v) there is no unacceptable loss of outlook to neighbouring occupiers. Policy DMHB 11 of the Hillingdon Local Plan: Part Two - Development Management Policies (2020) seeks to ensure that development proposals do not adversely impact on the amenity, daylight and sunlight of adjacent properties and open space.

Numbers 54 and 58 Crowland Avenue are the principal properties that must be considered in this case, given that they are the nearest residential properties to the site.

As previously mentioned, No.58 Crowland Avenue benefits from a single storey rear extension. The single storey rear extension being proposed as part of this application would project 2 metres beyond the extended rear building line of No.58. There would be a separation distance of approximately 3 metres between the new flank wall of the proposed single storey rear extension and the rear elevation of the single storey rear extension at No. 58. The proposed single storey rear extension would not contain any windows in the side elevation facing towards this neighbour but there would be a single door providing additional access into the property. It is therefore considered that the proposed development would not cause undue harm to the living conditions of No.58 Crowland Avenue, in terms of loss of daylight/sunlight, loss of outlook, privacy and overbearing effect.

The adjoining property at No. 54 Crowland Avenue benefits from a single storey rear extension of 4m. The proposed single storey rear extension would run along the mutual boundary shared with No.54 and extend beyond the rear building line by 2m. It is therefore considered, on balance, that the level of outlook and daylight/sunlight received by the neighbour would not be significantly undermined and as such the impact would be

acceptable in principle.

External Amenity Space provision:

The proposed development would retain more than 100 square metres of rear garden space. As such, it is considered that the proposal would not undermine the provision of external amenity space for the existing occupiers at the site, in accordance with Policies DMHD 1 and DMHB 18 of the Hillingdon Local Plan: Part Two - Development Management Policies (2020).

Parking and Highways Safety:

The proposed development would not affect the existing parking arrangement. It is therefore considered that the proposal would not significantly exacerbate the demand for street parking or prejudice highway safety, in accordance with DMT 6 of the Hillingdon Local Plan: Part Two - Development Management Policies (2020).

Conclusion:

It is considered that the proposed single storey rear extension would not cause undue harm to the character and appearance of the host dwelling and the surrounding area. Whilst not technically compliant with Policy DMHD 1 of the Hillingdon Local Plan: Part Two - Development Management Policies (2020), the proposal would comply with the overarching objectives of the Local Plan. The application is therefore recommended for approval, subject to conditions.

6. **RECOMMENDATION**

APPROVAL subject to the following:

1 HO1 Time Limit

The development hereby permitted shall be begun before the expiration of three years from the date of this permission.

REASON

To comply with Section 91 of the Town and Country Planning Act 1990.

2 HO2 Accordance with approved

The development hereby permitted shall not be carried out except in complete accordance with the details shown on the submitted plans, numbered 5632-01 Rev 01 and 5632-03 Rev 01.

REASON

To ensure the development complies with the provisions of the Hillingdon Local Plan Part 1 (2012) and Part 2 (2020), and the London Plan (2016).

3 HO4 Materials

The materials to be used in the construction of the external surfaces of the development hereby permitted shall match those used in the existing building and shall thereafter be retained as such.

REASON

To safeguard the visual amenities of the area and to ensure that the proposed development does not have an adverse effect upon the appearance of the existing

building in accordance with Policy DMHB 11 of the Hillingdon Local Plan Part 2 (2020)

4 HO7 No roof gardens

Access to the flat roof over the extension hereby approved shall be for maintenance or emergency purposes only and the flat roof shall not be used as a roof garden, terrace, balcony, patio or similar amenity area.

REASON

To prevent overlooking to adjoining properties in accordance with policy policy DMHB 11 of the Hillingdon Local Plan Part 2 (2020).

INFORMATIVES

1 On this decision notice policies from the Councils Local Plan: Part 1 - Strategic Policies appear first, then relevant Local Plan Part 2 (2020), then London Plan Policies (2016). Hillingdon's Full Council adopted the Hillingdon Local Plan: Part 1 - Strategic Policies on 8 November 2012 and the Hillingdon Local Plan Part 2 on 16 January 2020.

2 The Council will recover from the applicant the cost of highway and footway repairs, including damage to grass verges.

Care should be taken during the building works hereby approved to ensure no damage occurs to the verge or footpaths during construction. Vehicles delivering materials to this development shall not override or cause damage to the public footway. Any damage will require to be made good to the satisfaction of the Council and at the applicant's expense.

For further information and advice contact - Highways Maintenance Operations, Central Depot - Block K, Harlington Road Depot, 128 Harlington Road, Hillingdon, Middlesex, UB3 3EU (Tel: 01895 277524).

For Private Roads: Care should be taken during the building works hereby approved to ensure no damage occurs to the verge of footpaths on private roads during construction. Vehicles delivering materials to this development shall not override or cause damage to a private road and where possible alternative routes should be taken to avoid private roads. The applicant may be required to make good any damage caused.

3 Nuisance from demolition and construction works is subject to control under The Control of Pollution Act 1974, the Clean Air Acts and other related legislation. In particular, you should ensure that the following are complied with:-

A. Demolition and construction works which are audible at the site boundary shall only be carried out between the hours of 08.00 and 18.00 hours Monday to Friday and between the hours of 08.00 hours and 13.00 hours on Saturday. No works shall be carried out on Sundays, Bank or Public Holidays.

B. All noise generated during such works shall be controlled in compliance with British Standard Code of Practice BS 5228:2009.

C. Dust emissions shall be controlled in compliance with the Mayor of London's Best Practice Guidance' The Control of dust and emissions from construction and demolition.

D. No bonfires that create dark smoke or nuisance to local residents.

You are advised to consult the Council's Environmental Protection Unit (www.hillingdon.gov.uk/noise Tel. 01895 250155) or to seek prior approval under Section 61 of the Control of Pollution Act if you anticipate any difficulty in carrying out construction other than within the normal working hours set out in (A) above, and by means that would minimise disturbance to adjoining premises.

Standard Informatives

- 1 The decision to GRANT planning permission has been taken having regard to all relevant planning legislation, regulations, guidance, circulars and Council policies, including The Human Rights Act (1998) (HRA 1998) which makes it unlawful for the Council to act incompatibly with Convention rights, specifically Article 6 (right to a fair hearing); Article 8 (right to respect for private and family life); Article 1 of the First Protocol (protection of property) and Article 14 (prohibition of discrimination).
- 2 The decision to GRANT planning permission has been taken having regard to the policies and proposals in the Hillingdon Unitary Development Plan Saved Policies (September 2007) as incorporated into the Hillingdon Local Plan (2012) set out below, including Supplementary Planning Guidance, and to all relevant material considerations, including The London Plan - The spatial development strategy for London consolidated with alterations since 2011 (2016) and national guidance.

Part 1 Policies:

PT1.BE1 (2012) Built Environment

Part 2 Policies:

DMHB 11	Design of New Development
DMHB 12	Streets and Public Realm
DMHB 18	Private Outdoor Amenity Space
DMHD 1	Alterations and Extensions to Residential Dwellings
DMEI 12	Development of Land Affected by Contamination
DMT 6	Vehicle Parking

- 3 You are advised this permission is based on the dimensions provided on the approved drawings as numbered above. The development hereby approved must be constructed precisely in accordance with the approved drawings. Any deviation from these drawings requires the written consent of the Local Planning Authority.
- 4 You are advised that if any part of the development hereby permitted encroaches by either its roof, walls, eaves, gutters, or foundations, then a new planning application may have to be submitted. The validity of this planning permission may be challengeable by third parties if the development results in any form of encroachment onto land outside the applicant's control that is considered to cause harm to local amenity.
- 5 Your attention is drawn to the need to comply with the relevant provisions of the

Building Regulations, the Building Acts and other related legislation. These cover such works as - the demolition of existing buildings, the erection of a new building or structure, the extension or alteration to a building, change of use of buildings, installation of services, underpinning works, and fire safety/means of escape works. Notice of intention to demolish existing buildings must be given to the Council's Building Control Service at least 6 weeks before work starts. A completed application form together with detailed plans must be submitted for approval before any building work is commenced. For further information and advice, contact - Residents Services, Building Control
3N/01 Civic Centre, Uxbridge (Telephone 01895 558170).

- 6 You have been granted planning permission to build a residential extension. When undertaking demolition and/or building work, please be considerate to your neighbours and do not undertake work in the early morning or late at night or at any time on Sundays or Bank Holidays. Furthermore, please ensure that all vehicles associated with the construction of the development hereby approved are properly washed and cleaned to prevent the passage of mud and dirt onto the adjoining highway. You are advised that the Council does have formal powers to control noise and nuisance under The Control of Pollution Act 1974, the Clean Air Acts and other relevant legislation. For further information and advice, please contact - Environmental Protection Unit, 4W/04, Civic Centre, High Street, Uxbridge, UB8 1UW (Tel. 01895 250190).

- 7 The Party Wall Act 1996 requires a building owner to notify, and obtain formal agreement from, any adjoining owner, where the building owner proposes to:
- carry out work to an existing party wall;
 - build on the boundary with a neighbouring property;
 - in some circumstances, carry out groundworks within 6 metres of an adjoining building.

Notification and agreements under this Act are the responsibility of the building owner and are quite separate from Building Regulations, or Planning Controls. The Building Control Service will assume that an applicant has obtained any necessary agreements with the adjoining owner, and nothing said or implied by the Council should be taken as removing the necessity for the building owner to comply fully with the Party Wall Act. Further information and advice is to be found in "the Party Walls etc. Act 1996 - explanatory booklet" published by the ODPM, available free of charge from the Planning Services Reception Desk, Civic Centre, Uxbridge, UB8 1UW.

- 8 Your attention is drawn to the fact that the planning permission does not override property rights and any ancient rights of light that may exist. This permission does not empower you to enter onto land not in your ownership without the specific consent of the owner. If you require further information or advice, you should consult a solicitor.

- 9 Nuisance from demolition and construction works is subject to control under The Control of Pollution Act 1974, the Clean Air Acts and other related legislation. In particular, you should ensure that the following are complied with: -

A) Demolition and construction works should only be carried out between the hours of 08.00 hours and 18.00 hours Monday to Friday and between the hours

of

08.00 hours and 13.00 hours on Saturday. No works shall be carried out on Sundays, Bank and Public Holidays.

B) All noise generated during such works should be controlled in compliance with British Standard Code of Practice BS 5228: 1984.

C) The elimination of the release of dust or odours that could create a public health nuisance.

D) No bonfires that create dark smoke or nuisance to local residents.

prior You are advised to consult the Council's Environmental Protection Unit, 3S/02, Civic Centre, High Street, Uxbridge, UB8 1UW (Tel.01895 277401) or to seek approval under Section 61 of the Control of Pollution Act if you anticipate any difficulty in carrying out construction other than within the normal working hours set out in (A) above, and by means that would minimise disturbance to adjoining premises.

10 You are advised that care should be taken during the building works hereby approved to avoid spillage of mud, soil or related building materials onto the pavement or public highway. You are further advised that failure to take appropriate steps to avoid spillage or adequately clear it away could result in action being taken under the Highways Act.

11 To promote the development of sustainable building design and construction methods, you are encouraged to investigate the use of renewable energy resources which do not produce any extra carbon dioxide (CO2) emissions, including solar, geothermal and fuel cell systems, and use of high quality insulation.

12 You are advised that care should be taken during the building works hereby approved to ensure no damage occurs to the verge or footpaths during construction. Vehicles delivering materials to this development shall not override or cause damage to the public footway. Any damage will require to be made

good to the satisfaction of the Council and at the applicant's expense. For further information and advice contact - Highways Maintenance Operations, Central Depot - Block K, Harlington Road Depot, 128 Harlington Road, Hillingdon, Middlesex, UB3 3EU (Tel: 01895 277524).

Contact Officer: Zara Raza


Telephone No: 01895 250230

HM Land Registry
Official copy of
title plan


Title number **AGL280796**
Ordnance Survey map reference **TQ0978NE**
Scale **1:1250**
Administrative area **Hillingdon**




© Crown copyright and database rights 2013 Ordnance Survey 100026316. You are not permitted to copy, sub-license, distribute or sell any of this data to third parties in any form.

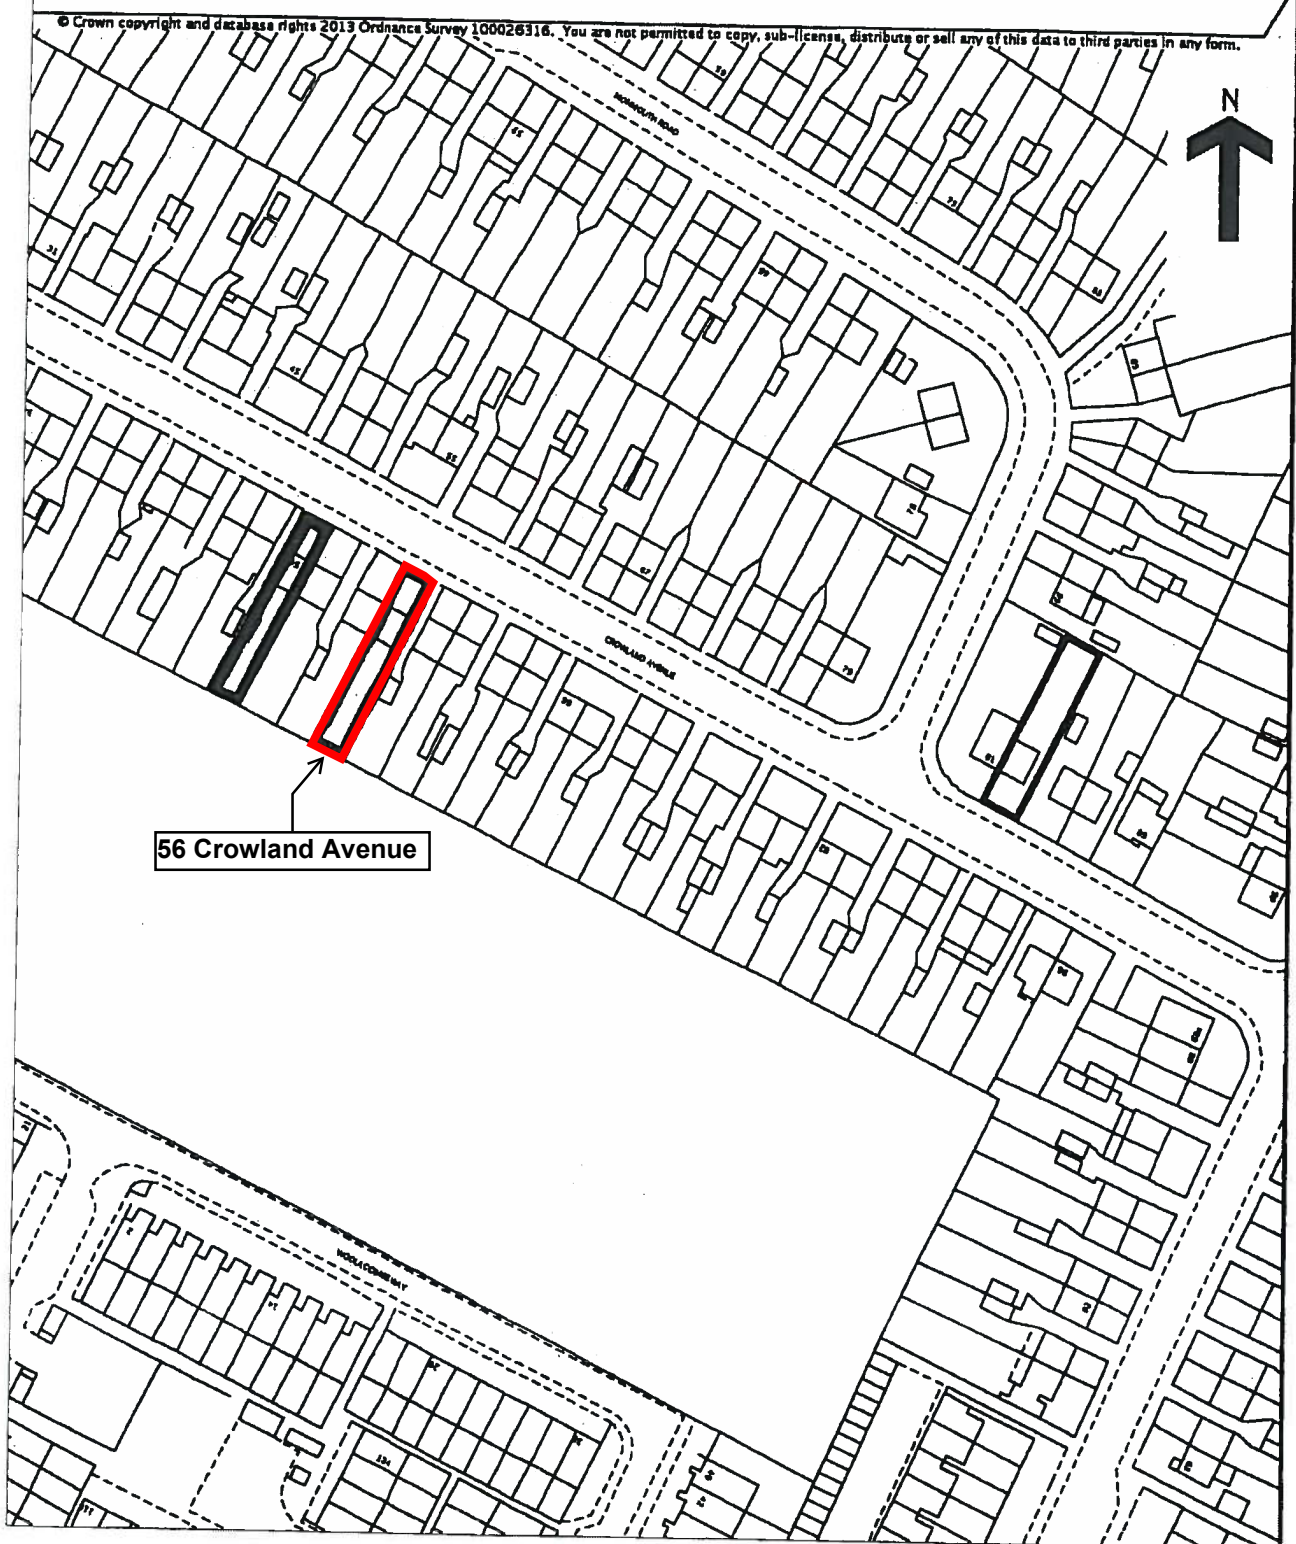


This official copy is incomplete without the preceding notes page.

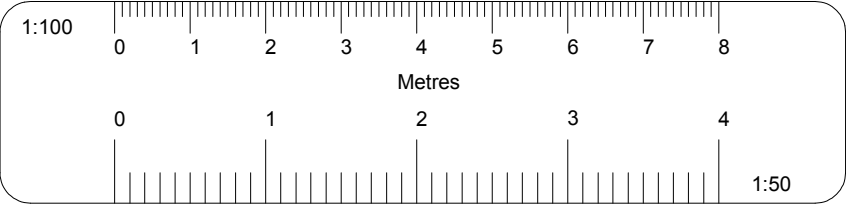


All dimensions verified on site.
All work to comply with British Standards, Code of practice.
All internal works to be in accordance with client instructions.
All external surfaces to match existing.
All work to be to the satisfaction of the local authority-building surveyor.
Builder to serve building notice and comply fully in all respects.
Owner responsible for compliance with Party Wall etc Act 1996.
This drawing strictly for purposes of negotiating with local authority for planning permission only and no other purpose.

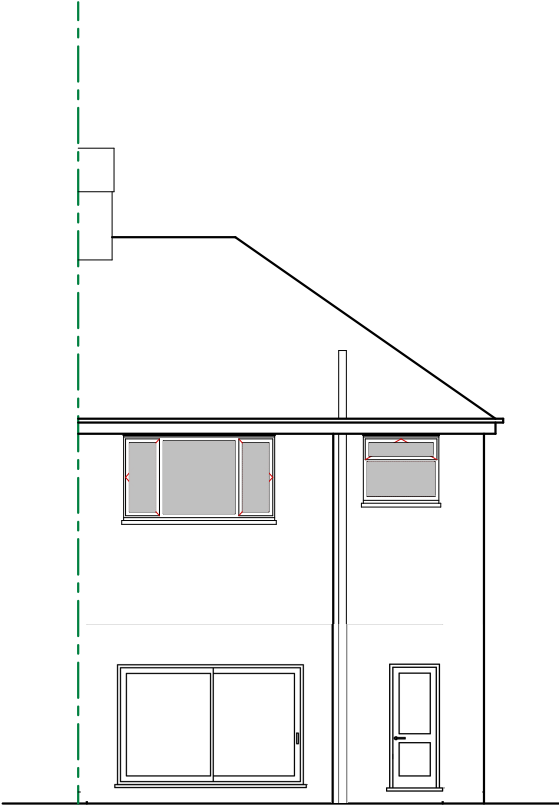

EXISTING REAR ELEVATION


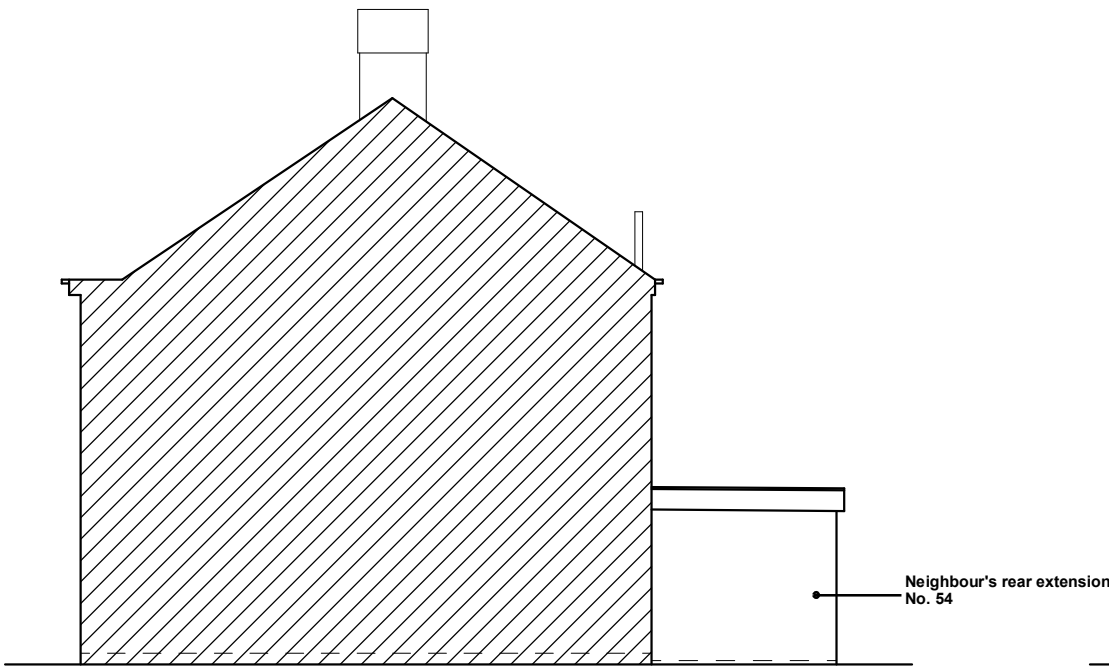


EXISTING RIGHT SIDE ELEVATION

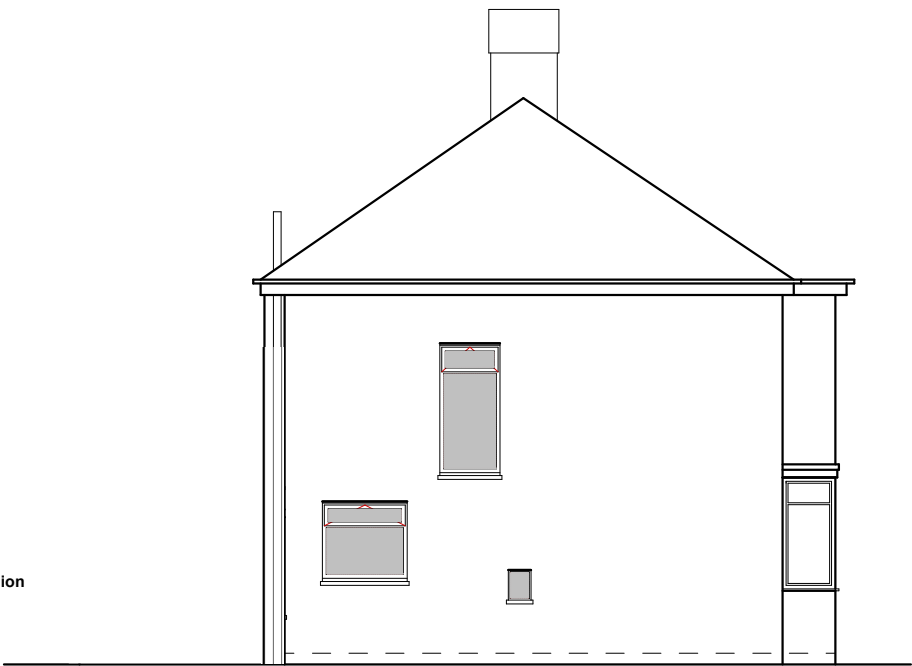


EXISTING LEFT SIDE ELEVATION

	20/11/2020	FOR APPROVAL
	DATE	REVISION
COPYRIGHT:		
JOB TITLE:		
56 CROWLAND AVENUE HAYES		
DRAWING TITLE:		
EXISTING ELEVATIONS		
SCALE : 1:100		
DATE: 20/11/2020		DRAWN BY: SH
DRG. NO.	REV.	
5632-04	01	

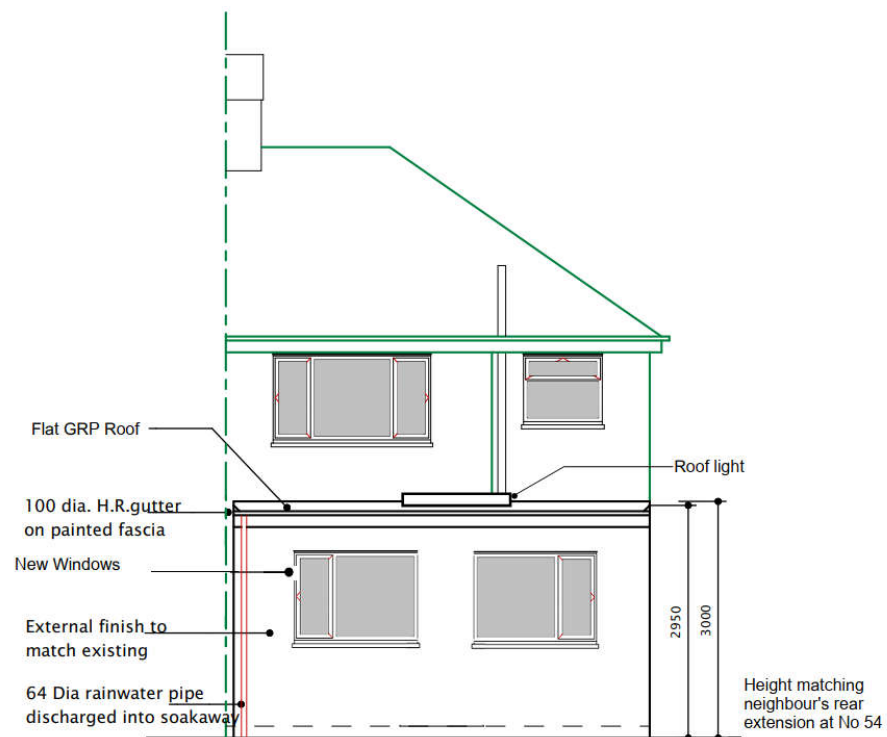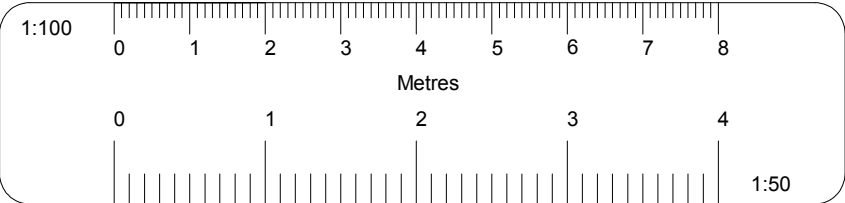

PROPOSED REAR ELEVATION

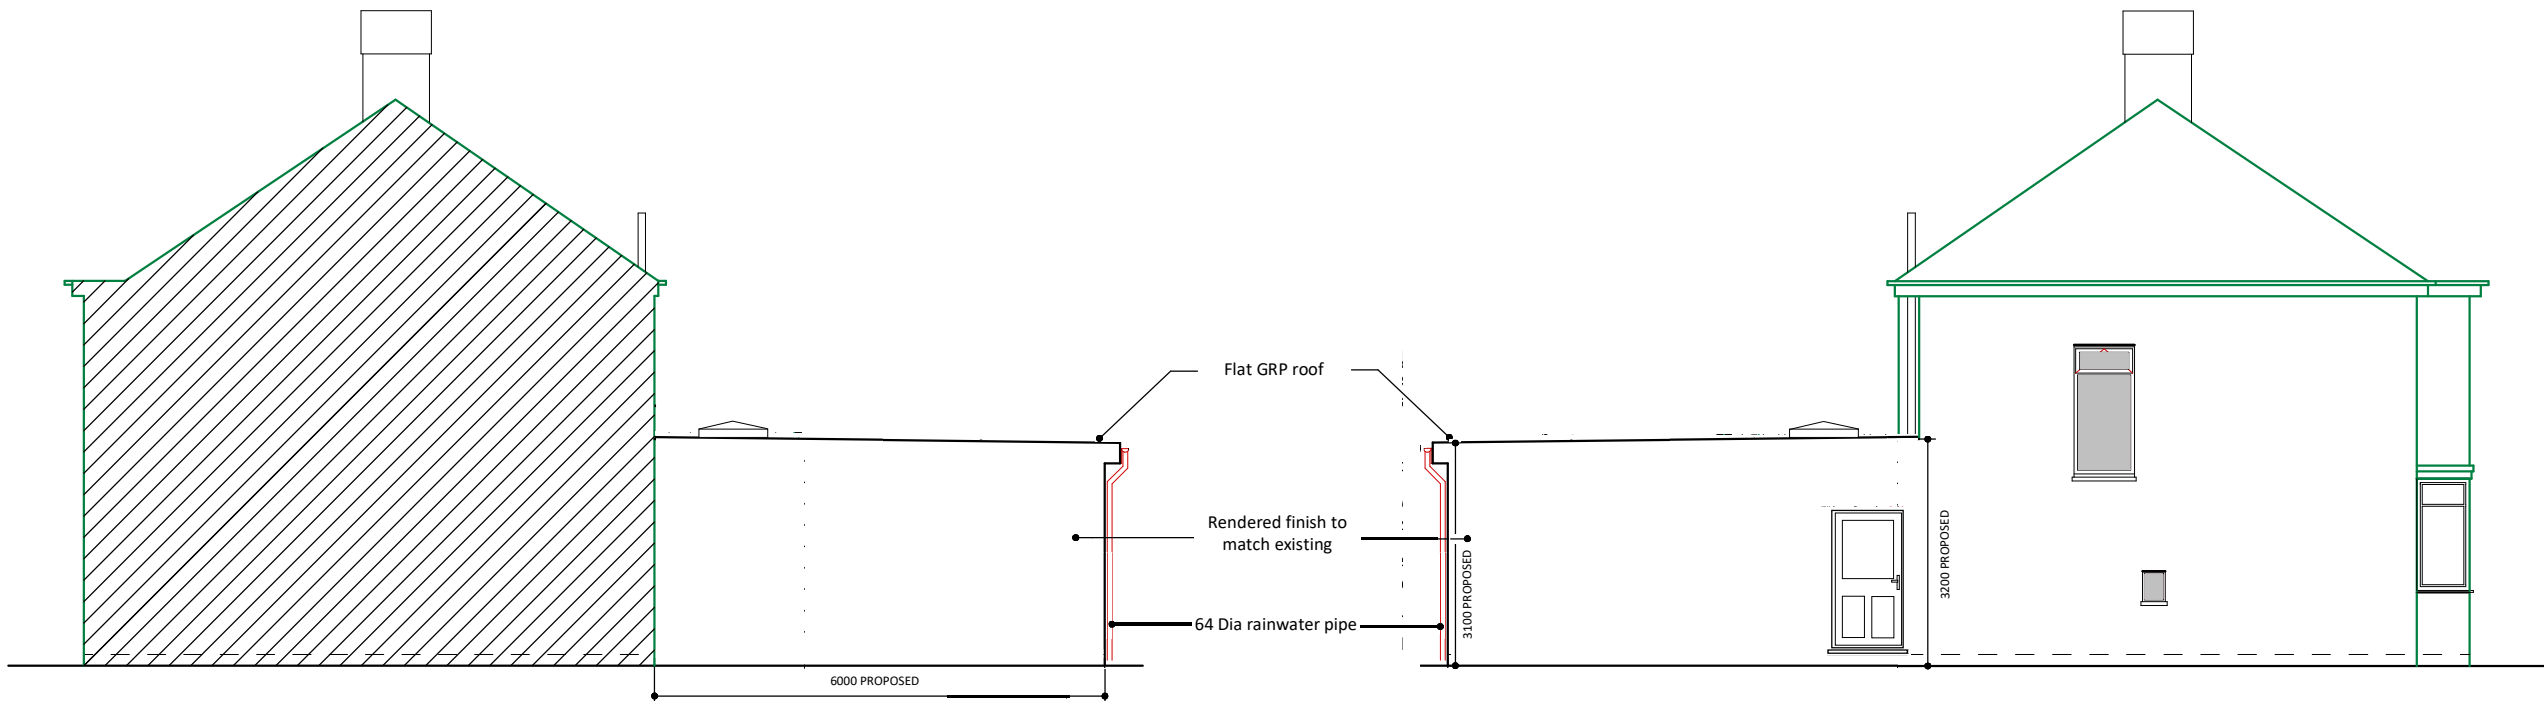

PROPOSED RIGHT SIDE ELEVATION

PROPOSED LEFT SIDE ELEVATION

All dimensions verified on site.
All work to comply with British Standards, Code of practice.
All internal works to be in accordance with client instructions.
All external surfaces to match existing.
All work to be to the satisfaction of the local authority-building surveyor.
Builder to serve building notice and comply fully in all respects.
Owner responsible for compliance with Party Wall etc Act 1996.
This drawing strictly for purposes of negotiating with local authority for planning permission only and no other purpose.

	20/11/2020	FOR APPROVAL
	DATE	REVISION

COPYRIGHT:


JOB TITLE:
56 CROWLAND AVENUE
HAYES

DRAWING TITLE:
PROPOSED ELEVATIONS


SCALE : 1:100

DATE: 20/11/2020 DRAWN BY: SH




DRG. NO.	REV.
5632-01	01

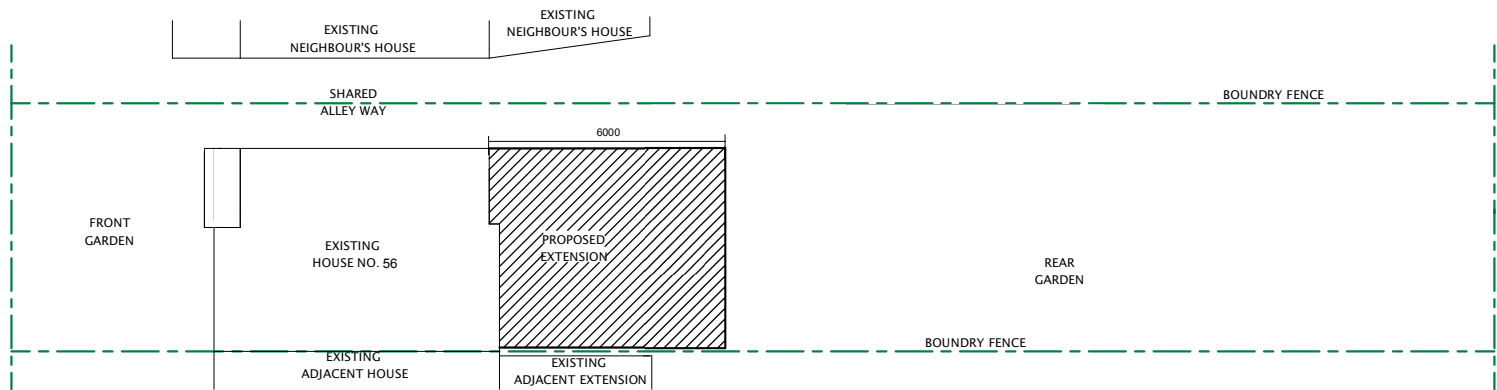


PROPOSED BLOCK PLAN (SCALE 1:200)

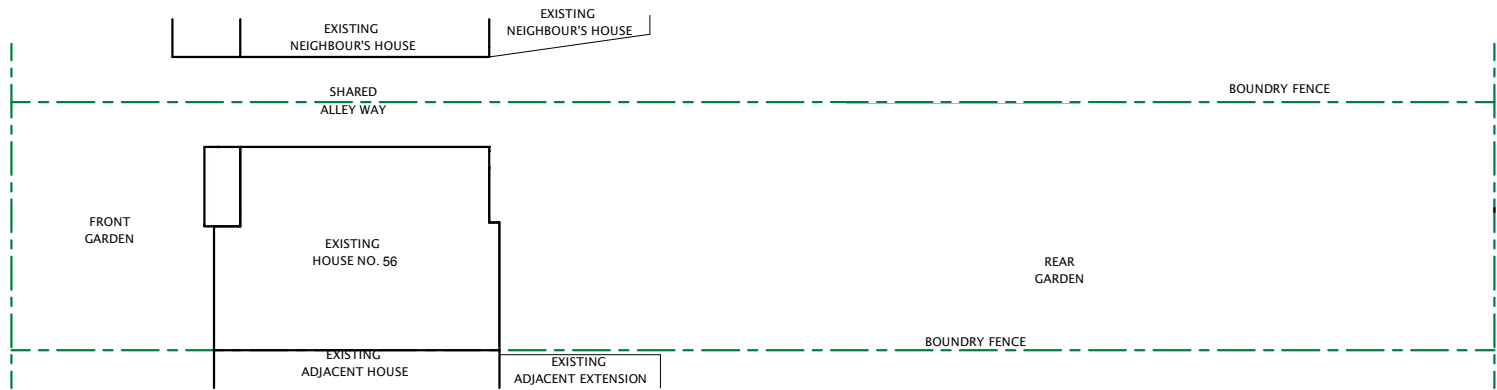


EXISTING BLOCK PLAN (SCALE 1:200)

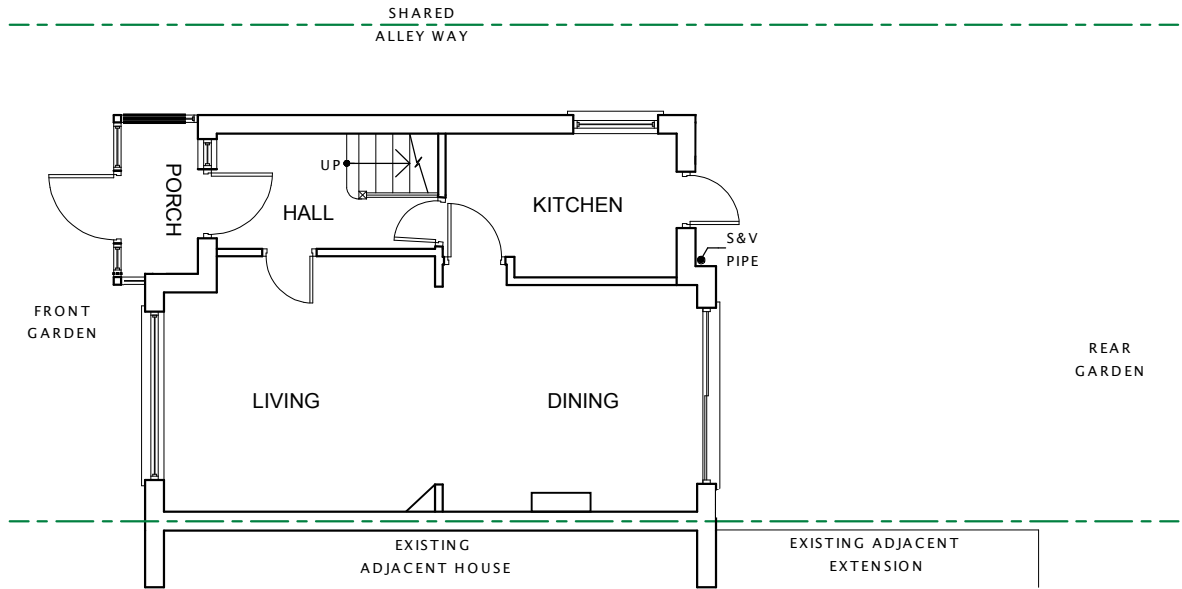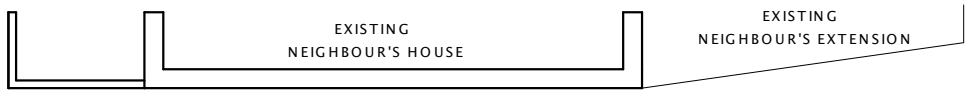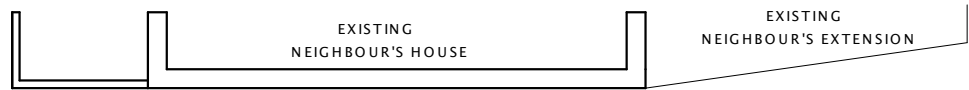

EXISTING GROUND FLOOR PLAN

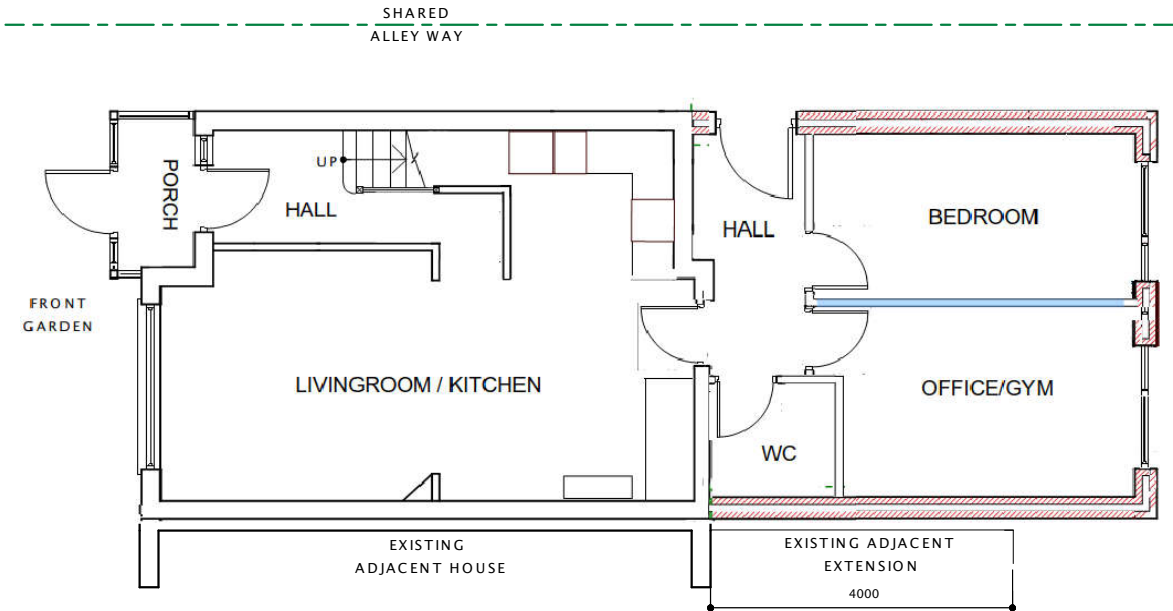

PROPOSED GROUND FLOOR PLAN

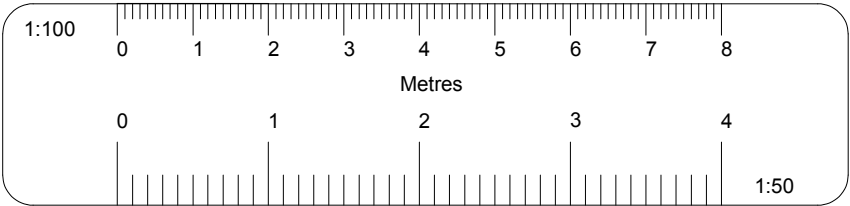

All dimensions verified on site.
All work to comply with British Standards, Code of practice.
All internal works to be in accordance with client instructions.
All external surfaces to match existing.
All work to be to the satisfaction of the local authority-building surveyor.
Builder to serve building notice and comply fully in all respects.
Owner responsible for compliance with Party Wall etc Act 1996.
This drawing strictly for purposes of negotiating with local authority for planning permission only and no other purpose.

	20/11/2020	FOR APPROVAL
	DATE	REVISION

COPYRIGHT:

JOB TITLE:
56 CROWLAND AVENUE
HAYES

DRAWING TITLE:
EXISTING AND PROPOSED GROUND
FLOOR AND BLOCK PLANS

SCALE : 1:100

DATE: 20/11/2020

DRAWN BY: SH

DRG. NO. 5632-03	REV. 01
---------------------	------------