

Joga Jutley
JSJ Designs
17
Gledwood Crescent
Hayes
UB4 0AX

Application Ref: 11434/APP/2021/3422

Date of Decision: 4th November 2021

TOWN AND COUNTRY PLANNING ACT 1990 (AS AMENDED)

GRANT OF PLANNING PERMISSION

The Council of the London Borough of Hillingdon as the Local Planning Authority within the meaning of the above Act and associated Orders **GRANTS** permission for the following:-

Application number:	11434/APP/2021/3422
Date your planning application was submitted:	9th September 2021
Site location:	40 Otterfield Road Yiewsley
Description:	Erection of a single storey rear extension
Application submitted by:	Joga Jutley
Plans that this decision was based on:	See attached Schedule of Plans

Permission is subject to the condition(s) listed below:-

1. The development hereby permitted shall be begun before the expiration of three years from the date of this permission.

REASON

To comply with Section 91 of the Town and Country Planning Act 1990.

2. The development hereby permitted shall not be carried out except in complete accordance with the details shown on Drawing No. AUG/21/07A.

REASON

To ensure the development complies with the provisions of the Hillingdon Local Plan Part 1 (2012) and Part 2 (2020), and the London Plan (2021).

3. The materials to be used in the construction of the external surfaces of the development hereby permitted shall match those used in the existing building and shall thereafter be retained as such.

REASON

To safeguard the visual amenities of the area and to ensure that the proposed development does not have an adverse effect upon the appearance of the existing building in accordance with Policy DMHB 11 of the Hillingdon Local Plan Part 2 (2020)

4. Access to the flat roof over the extension hereby approved shall be for maintenance or emergency purposes only and the flat roof shall not be used as a roof garden, terrace, balcony, patio or similar amenity area.

REASON

To prevent overlooking to adjoining properties in accordance with policy policy DMHB 11 of the Hillingdon Local Plan Part 2 (2020).

INFORMATIVES

1. The Council will recover from the applicant the cost of highway and footway repairs, including damage to grass verges.

Care should be taken during the building works hereby approved to ensure no damage occurs to the verge or footpaths during construction. Vehicles delivering materials to this development shall not override or cause damage to the public footway. Any damage will require to be made good to the satisfaction of the Council and at the applicant's expense.

For further information and advice contact - Highways Maintenance Operations, Central Depot - Block K, Harlington Road Depot, 128 Harlington Road, Hillingdon, Middlesex, UB3 3EU (Tel: 01895 277524).

For Private Roads: Care should be taken during the building works hereby approved to ensure no damage occurs to the verge of footpaths on private roads during construction. Vehicles delivering materials to this development shall not override or cause damage to a private road and where possible alternative routes should be taken to avoid private roads. The applicant may be required to make good any damage caused.

STANDARD INFORMATIVES

1. The decision to **GRANT** planning permission has been taken having regard to all relevant planning legislation, regulations, guidance, circulars and Council policies, including The Human Rights Act (1998) (HRA 1998) which makes it unlawful for the Council to act incompatibly with Convention rights, specifically Article 6 (right to a fair hearing); Article 8 (right to respect for private and family life); Article 1 of the First Protocol (protection of property) and Article 14 (prohibition of discrimination).

Part 1 Policies

PT1.BE1 (2012) Built Environment

Part 2 Policies

DMHB 11 Design of New Development

DMHB 12 Streets and Public Realm

DMHD 1 Alterations and Extensions to Residential Dwellings

LPP D4 (2021) Delivering good design

LPP D6 (2021) Housing quality and standards

LPP D8 (2021) Public realm

2. The decision to **GRANT** planning permission has been taken having regard to all relevant planning legislation, regulations, guidance, circulars and Council policies, including The Human Rights Act (1998) (HRA 1998) which makes it unlawful for the Council to act incompatibly with Convention rights, specifically Article 6 (right to a fair hearing); Article 8 (right to respect for private and family life); Article 1 of the First Protocol (protection of property) and Article 14 (prohibition of discrimination).
3. You are advised this permission is based on the dimensions provided on the approved drawings as numbered above. The development hereby approved must be constructed precisely in accordance with the approved drawings. Any deviation from these drawings requires the written consent of the Local Planning Authority.
4. You are advised that if any part of the development hereby permitted encroaches by either its roof, walls, eaves, gutters, or foundations, then a new planning application may have to be submitted. The validity of this planning permission may be challengeable by third parties if the development results in any form of encroachment onto land outside the applicant's control for which the appropriate Notice under Article 13 of the Town and Country Planning (Development Management Procedure) (England) Order 2015 has not been served.
5. Your attention is drawn to the need to comply with the relevant provisions of the Building Regulations, the Building Acts and other related legislation. These cover such works as - the demolition of existing buildings, the erection of a new building or structure, the extension or alteration to a building, change of use of buildings, installation of services, underpinning works, and fire safety/means of escape works. Notice of intention to demolish existing buildings must be given to the Council's Building Control Service at least 6 weeks before work starts. A completed application form together with detailed plans must be submitted for approval before any building work is commenced. For further information and advice, contact - Residents Services, Building Control, 3N/01 Civic Centre, Uxbridge (Telephone 01895 558170).
6. You have been granted planning permission to build a residential extension. When undertaking demolition and/or building work, please be considerate to your neighbours and do not undertake work in the early morning or late at night or at any time on Sundays or Bank Holidays. Furthermore, please ensure that all vehicles associated with the construction of the development hereby approved are properly washed and cleaned to prevent the passage of mud and dirt onto the adjoining highway. You are advised that the Council does have formal powers to control noise and nuisance under The Control of Pollution Act 1974, the Clean Air Acts and other relevant legislation. For further information and advice, please contact - Environmental Protection Unit, 4W/04, Civic Centre, High Street, Uxbridge, UB8 1UW (Tel. 01895 250190).

7. The Party Wall Act 1996 requires a building owner to notify, and obtain formal agreement from, any adjoining owner, where the building owner proposes to:
- carry out work to an existing party wall;
 - build on the boundary with a neighbouring property;
 - in some circumstances, carry out groundworks within 6 metres of an adjoining building.
- Notification and agreements under this Act are the responsibility of the building owner and are quite separate from Building Regulations, or Planning Controls. The Building Control Service will assume that an applicant has obtained any necessary agreements with the adjoining owner, and nothing said or implied by the Council should be taken as removing the necessity for the building owner to comply fully with the Party Wall Act. Further information and advice is to be found in "the Party Walls etc. Act 1996 - explanatory booklet" published by the ODPM, available free of charge from the Residents Services Reception Desk, Level 3, Civic Centre, Uxbridge, UB8 1UW.
8. Your attention is drawn to the fact that the planning permission does not override property rights and any ancient rights of light that may exist. This permission does not empower you to enter onto land not in your ownership without the specific consent of the owner. If you require further information or advice, you should consult a solicitor.
9. Nuisance from demolition and construction works is subject to control under The Control of Pollution Act 1974, the Clean Air Acts and other related legislation. In particular, you should ensure that the following are complied with:-
- A. Demolition and construction works which are audible at the site boundary shall only be carried out between the hours of 08.00 and 18.00 hours Monday to Friday and between the hours of 08.00 hours and 13.00 hours on Saturday. No works shall be carried out on Sundays, Bank or Public Holidays.
- B. All noise generated during such works shall be controlled in compliance with British Standard Code of Practice BS 5228:2009.
- C. Dust emissions shall be controlled in compliance with the Mayor of London's Best Practice Guidance' The Control of dust and emissions from construction and demolition.
- D. No bonfires that create dark smoke or nuisance to local residents.
- You are advised to consult the Council's Environmental Protection Unit (www.hillingdon.gov.uk/noise Tel. 01895 250155) or to seek prior approval under Section 61 of the Control of Pollution Act if you anticipate any difficulty in carrying out construction other than within the normal working hours set out in (A) above, and by means that would minimise disturbance to adjoining premises.
10. You are advised that care should be taken during the building works hereby approved to avoid spillage of mud, soil or related building materials onto the pavement or public highway. You are further advised that failure to take appropriate steps to avoid spillage or adequately clear it away could result in action being taken under the Highways Act 1980.
11. To promote the development of sustainable building design and construction methods, you are encouraged to investigate the use of renewable energy resources which do not produce any extra carbon dioxide (CO₂) emissions, including solar, geothermal and fuel cell systems, and use of high quality insulation.
12. The Council will recover from the applicant the cost of highway and footway repairs, including damage to grass verges.

Care should be taken during the building works hereby approved to ensure no damage occurs to the verge or footpaths during construction. Vehicles delivering materials to this development shall not override or cause damage to the public footway. Any damage will require to be made good to the satisfaction of the Council and at the applicant's expense.

For further information and advice contact - Highways Maintenance Operations, Central Depot - Block K, Harlington Road Depot, 128 Harlington Road, Hillingdon, Middlesex, UB3 3EU (Tel: 01895 277524).

For Private Roads: Care should be taken during the building works hereby approved to ensure no damage occurs to the verge of footpaths on private roads during construction. Vehicles delivering materials to this development shall not override or cause damage to a private road and where possible alternative routes should be taken to avoid private roads. The applicant may be required to make good any damage caused.

Date of Decision: 4th November 2021

Yours Faithfully,



James Rodger
Head of Planning, Transportation and Regeneration

END OF SCHEDULE

Address:
Residents Services
London Borough of Hillingdon
3 North, Civic Centre,
High Street, Uxbridge UB8 1UW
Tel: 01895 250230
www.hillingdon.gov.uk

TOWN AND COUNTRY PLANNING ACT 1990 (AS AMENDED)

GRANT OF PLANNING PERMISSION

Application Ref: 11434/APP/2021/3422

SCHEDULE OF PLANS

Location Plan.	Received	09-09-2021
AUG/21/07A.	Received	09-09-2021
AUG/21/07.	Received	09-09-2021

DELEGATED HOUSEHOLDER DECISION

- Please select each of the categories that enables this application to be determined under delegated powers
 - Criteria 1 to 5 or criteria 7 to 9 must be addressed for all categories of application, except for applications for Certificates of Lawfulness, etc.

APPROVAL RECOMMENDED: GENERAL

Select Option

- | | |
|--|--------------------------|
| 1. No valid planning application objection in the form of a petition of 20 or more signatures, has been received | ☐ |
| 2. Application complies with all relevant planning policies and is acceptable on planning grounds | ☐ |
| 3. There is no Committee resolution for the enforcement action | ☐ |
| 4. There is no effect on listed buildings or their settings | ☐ |
| 5. The site is not in the Green Belt (but see 11 below) | ☐ |

REFUSAL RECOMMENDED: GENERAL

- | | |
|--|--------------------------|
| 6. Application is contrary to relevant planning policies/standards | ☐ |
| 7. No petition of 20 or more signatures has been received | ☐ |
| 8. Application has not been supported independently by a person/s | ☐ |
| 9. The site is not in Green Belt (but see 11 below) | ☐ |

RESIDENTIAL DEVELOPMENT

- | | |
|--|--------------------------|
| 10. Single dwelling or less than 10 dwelling units and/or a site of less than 0.5 ha | ☐ |
| 11. Householder application in the Green Belt | ☐ |

COMMERCIAL, INDUSTRIAL AND RETAIL DEVELOPMENT

- | | |
|--|--------------------------|
| 12. Change of use of retail units on site less than 1 ha or with less than 1000 sq m other than a change involving a loss of A1 uses | ☐ |
| 13. Refusal of change of use from retail class A1 to any other use | ☐ |
| 14. Change of use of industrial units on site less than 1 ha or with less than 1000sq.m. of floor space other than to a retail use. | ☐ |

CERTIFICATE OF LAWFULNESS

- | | |
|---|--------------------------|
| 15. Certificate of Lawfulness (for proposed use or Development) | ☐ |
| 16. Certificate of Lawfulness (for existing use or Development) | ☐ |
| 17. Certificate of Appropriate Alternative Development | ☐ |

CERTIFICATE OF LAWFULNESS

- | | |
|---|--------------------------|
| 18. ADVERTISEMENT CONSENT (excluding Hoardings) | ☐ |
| 19. PRIOR APPROVAL APPLICATION | ☐ |
| 20. OUT-OF-BOROUGH OBSERVATIONS | ☐ |
| 21. CIRCULAR 18/84 APPLICATION | ☐ |
| 22. CORPSEWOOD COVENANT APPLICATION | ☐ |
| 23. APPROVAL OF DETAILS | ☐ |
| 24. ANCILLARY PLANNING AGREEMENT (S.106 or S.278) where Heads of Terms have already received Committee approval | ☐ |
| 25. WORKS TO TREES | ☐ |
| 26. OTHER (please specify) | ☐ |

The delegation powers schedule has been checked. Director of Residents Services can determine this application.

Case Officer

Signature:

Date:

A delegated decision is appropriate and the recommendation, conditions/reasons for refusal and informatives are satisfactory.

Team Manager:

Signature:

Date:

The decision notice for this application can be issued.

Director / Member of Senior Management Team:

Signature:

Date:

NONE OF THE ABOVE DATES SHOULD BE USED IN THE PS2 RETURNS TO THE ODPM

Item No. **Report of the Head of Planning, Transportation and Regeneration**

Address 40 OTTERFIELD ROAD YIEWSLEY

Development: Erection of a single storey rear extension

LBH Ref Nos: **11434/APP/2021/3422**

Drawing Nos: AUG/21/07
Location Plan
AUG/21/07A

Date Plans Received: 09/09/2021

Date(s) of Amendment(s):

Date Application Valid: 09/09/2021

1. CONSIDERATIONS

1.1 Site and Locality

The application property comprises a two storey mid terraced house located on the eastern side of Otterfield Road in Yiewsley. The property has been previously extended to the rear by way of part two storey/part single storey extensions.

1.2 Proposed Scheme

The application seeks planning permission for the erection of a single storey rear extension.

1.3 Relevant Planning History Comment on Planning History

There is no relevant planning history.

2. Advertisement and Site Notice

2.1 Advertisement Expiry Date:- Not applicable

2.2 Site Notice Expiry Date:- Not applicable

3. Comments on Public Consultations

The Whitehorne Residents Association and 7 neighbouring properties were consulted by letter dated 22 September 2021. No responses received during the consultation period.

4. Local Plan Designation and London Plan

The following Local Plan Policies are considered relevant to the application:-

Part 1 Policies:

PT1.BE1 (2012) Built Environment

Part 2 Policies:

DMHB 11 Design of New Development

DMHB 12 Streets and Public Realm

DMHD 1	Alterations and Extensions to Residential Dwellings
LPP D4	(2021) Delivering good design
LPP D6	(2021) Housing quality and standards
LPP D8	(2021) Public realm

5. MAIN PLANNING ISSUES

The main considerations are the design and impact on the character of the existing property, the impact upon the streetscene and locality the impact upon the amenities of adjoining occupiers, the reduction in size of the rear garden and car parking provision.

The Hillingdon Local Plan: Part One Strategic Policy BE1 seeks a quality of design in all new development that enhances and contributes to the area in terms of form, scale and materials; is appropriate to the identity and context of the townscape; and would improve the quality of the public realm and respect local character.

Policy DMHB 11 of the Hillingdon Local Plan: Part Two - Development Management Policies (2020) advises that all development will be required to be designed to the highest standards and incorporate principles of good design. It should take into account aspects including the scale of the development considering the height, mass and bulk of adjacent structures; building plot sizes and established street patterns; building lines and streetscape rhythm and landscaping. It should also not have an adversary impact on the amenity, daylight and sunlight of adjacent properties and open space.

Policy DMHD 1 requires that alterations and extension of dwellings would not have an adverse cumulative impact on the character and appearance of the street scene, and should appear subordinate to the main dwelling. It also required that there is no unacceptable loss of outlook to neighbouring occupiers.

With regard to rear extensions Policy DMHD1 requires:

- i) single storey rear extensions on terraced or semi-detached houses with a plot width of 5 metres or less should not exceed 3.3 metres in depth or 3.6 metres where the plot width is 5 metres or more; ii) single storey rear extensions to detached houses with a plot width of 5 metres or more should not exceed 4.0 metres in depth;
- iii) flat roofed single storey extensions should not exceed 3.0 metres in height and any pitched or sloping roofs should not exceed 3.4 metres in height, measured from ground level;
- iv) in Conservation Areas and Areas of Special Local Character, flat roofed single storey extensions will be expected to be finished with a parapet; v) balconies or access to flat roofs which result in loss of privacy to nearby dwellings or gardens will not be permitted;

The proposed ground floor rear extension would extend some 3.95m in depth from the existing rear building line (measured from the rear building line of the existing part two storey/part single storey outrigger) and would project 3m beyond the rear wall of the extension at adjoining No. 42 Otterfield Road. The proposed extension would be set-in from the boundary with No.38 Otterfield Road.

Whilst the depth of the resultant development would exceed the maximum dimensions required by Policy DMHD1, there are a number of large extensions within the immediate vicinity. The proposed extension would not appear out of keeping with the locality and given the extensions to the rear of both adjoining properties, is not considered to give rise to an undue loss of light or outlook from adjoining properties.

It is considered that all the proposed habitable rooms, and those altered by the extension, would maintain an adequate outlook and source of natural light.

In terms of the garden area the development would fulfill the Part 2 Policy DMHD1 appendix A, Part A) vi), which states that for Alterations and extensions to residential dwellings; adequate garden space is retained.

The parking provision would remain unaffected by the proposal.

The application is recommended for approval.

6. RECOMMENDATION

APPROVAL subject to the following:

1 HO1 Time Limit

The development hereby permitted shall be begun before the expiration of three years from the date of this permission.

REASON

To comply with Section 91 of the Town and Country Planning Act 1990.

2 HO2 Accordance with approved

The development hereby permitted shall not be carried out except in complete accordance with the details shown on Drawing No. AUG/21/07A.

REASON

To ensure the development complies with the provisions of the Hillingdon Local Plan Part 1 (2012) and Part 2 (2020), and the London Plan (2021).

3 HO4 Materials

The materials to be used in the construction of the external surfaces of the development hereby permitted shall match those used in the existing building and shall thereafter be retained as such.

REASON

To safeguard the visual amenities of the area and to ensure that the proposed development does not have an adverse effect upon the appearance of the existing building in accordance with Policy DMHB 11 of the Hillingdon Local Plan Part 2 (2020)

4 HO7 No roof gardens

Access to the flat roof over the extension hereby approved shall be for maintenance or emergency purposes only and the flat roof shall not be used as a roof garden, terrace, balcony, patio or similar amenity area.

REASON

To prevent overlooking to adjoining properties in accordance with policy policy DMHB 11 of the Hillingdon Local Plan Part 2 (2020).

INFORMATIVES

- 1** The Council will recover from the applicant the cost of highway and footway repairs, including damage to grass verges.

Care should be taken during the building works hereby approved to ensure no

damage occurs to the verge or footpaths during construction. Vehicles delivering materials to this development shall not override or cause damage to the public footway. Any damage will require to be made good to the satisfaction of the Council and at the applicant's expense.

For further information and advice contact - Highways Maintenance Operations, Central Depot - Block K, Harlington Road Depot, 128 Harlington Road, Hillingdon, Middlesex, UB3 3EU (Tel: 01895 277524).

For Private Roads: Care should be taken during the building works hereby approved to ensure no damage occurs to the verge of footpaths on private roads during construction. Vehicles delivering materials to this development shall not override or cause damage to a private road and where possible alternative routes should be taken to avoid private roads. The applicant may be required to make good any damage caused.

Standard Informatives

- 1 The decision to GRANT planning permission has been taken having regard to all relevant planning legislation, regulations, guidance, circulars and Council policies, including The Human Rights Act (1998) (HRA 1998) which makes it unlawful for the Council to act incompatibly with Convention rights, specifically Article 6 (right to a fair hearing); Article 8 (right to respect for private and family life); Article 1 of the First Protocol (protection of property) and Article 14 (prohibition of discrimination).
- 2 The decision to GRANT planning permission has been taken having regard to the policies and proposals in the Hillingdon Unitary Development Plan Saved Policies (September 2007) as incorporated into the Hillingdon Local Plan (2012) set out below, including Supplementary Planning Guidance, and to all relevant material considerations, including The London Plan - The spatial development strategy for London consolidated with alterations since 2011 (2016) and national guidance.

Part 1 Policies:

PT1.BE1 (2012) Built Environment

Part 2 Policies:

DMHB 11 Design of New Development
DMHB 12 Streets and Public Realm
DMHD 1 Alterations and Extensions to Residential Dwellings
LPP D4 (2021) Delivering good design
LPP D6 (2021) Housing quality and standards
LPP D8 (2021) Public realm

- 3 You are advised this permission is based on the dimensions provided on the approved drawings as numbered above. The development hereby approved must be constructed precisely in accordance with the approved drawings. Any deviation

from these drawings requires the written consent of the Local Planning Authority.

- 4 You are advised that if any part of the development hereby permitted encroaches by either its roof, walls, eaves, gutters, or foundations, then a new planning application may have to be submitted. The validity of this planning permission may be challengeable by third parties if the development results in any form of encroachment onto land outside the applicant's control that is considered to cause harm to local amenity.
- 5 Your attention is drawn to the need to comply with the relevant provisions of the Building Regulations, the Building Acts and other related legislation. These cover such works as - the demolition of existing buildings, the erection of a new building or structure, the extension or alteration to a building, change of use of buildings, installation of services, underpinning works, and fire safety/means of escape works. Notice of intention to demolish existing buildings must be given to the Council's Building Control Service at least 6 weeks before work starts. A completed application form together with detailed plans must be submitted for approval before any building work is commenced. For further information and advice, contact - Residents Services, Building Control
3N/01 Civic Centre, Uxbridge (Telephone 01895 558170).
- 6 You have been granted planning permission to build a residential extension. When undertaking demolition and/or building work, please be considerate to your neighbours and do not undertake work in the early morning or late at night or at any time on Sundays or Bank Holidays. Furthermore, please ensure that all vehicles associated with the construction of the development hereby approved are properly washed and cleaned to prevent the passage of mud and dirt onto the adjoining highway. You are advised that the Council does have formal powers to control noise and nuisance under The Control of Pollution Act 1974, the Clean Air Acts and other relevant legislation. For further information and advice, please contact - Environmental Protection Unit, 4W/04, Civic Centre, High Street, Uxbridge, UB8 1UW (Tel. 01895 250190).
- 7 The Party Wall Act 1996 requires a building owner to notify, and obtain formal agreement from, any adjoining owner, where the building owner proposes to:
 - carry out work to an existing party wall;
 - build on the boundary with a neighbouring property;
 - in some circumstances, carry out groundworks within 6 metres of an adjoining building.Notification and agreements under this Act are the responsibility of the building owner and are quite separate from Building Regulations, or Planning Controls. The Building Control Service will assume that an applicant has obtained any necessary agreements with the adjoining owner, and nothing said or implied by the Council should be taken as removing the necessity for the building owner to comply fully with the Party Wall Act. Further information and advice is to be found in "the Party Walls etc. Act 1996 - explanatory booklet" published by the ODPM, available free of charge from the Planning Services Reception Desk, Civic Centre, Uxbridge, UB8 1UW.
- 8 Your attention is drawn to the fact that the planning permission does not override property rights and any ancient rights of light that may exist. This permission does not empower you to enter onto land not in your ownership without the specific

consent of the owner. If you require further information or advice, you should consult a solicitor.

- 9 Nuisance from demolition and construction works is subject to control under The Control of Pollution Act 1974, the Clean Air Acts and other related legislation. In particular, you should ensure that the following are complied with: -

of A) Demolition and construction works should only be carried out between the hours of 08.00 hours and 18.00 hours Monday to Friday and between the hours 08.00 hours and 13.00 hours on Saturday. No works shall be carried out on Sundays, Bank and Public Holidays.

B) All noise generated during such works should be controlled in compliance with British Standard Code of Practice BS 5228: 1984.

C) The elimination of the release of dust or odours that could create a public health nuisance.

D) No bonfires that create dark smoke or nuisance to local residents.

prior You are advised to consult the Council's Environmental Protection Unit, 3S/02, Civic Centre, High Street, Uxbridge, UB8 1UW (Tel.01895 277401) or to seek approval under Section 61 of the Control of Pollution Act if you anticipate any difficulty in carrying out construction other than within the normal working hours set out in (A) above, and by means that would minimise disturbance to adjoining premises.

- 10 You are advised that care should be taken during the building works hereby approved to avoid spillage of mud, soil or related building materials onto the pavement or public highway. You are further advised that failure to take appropriate steps to avoid spillage or adequately clear it away could result in action being taken under the Highways Act.

- 11 To promote the development of sustainable building design and construction methods, you are encouraged to investigate the use of renewable energy resources which do not produce any extra carbon dioxide (CO2) emissions, including solar, geothermal and fuel cell systems, and use of high quality insulation.

- 12 You are advised that care should be taken during the building works hereby approved to ensure no damage occurs to the verge or footpaths during construction. Vehicles delivering materials to this development shall not override or cause damage to the public footway. Any damage will require to be made

good

to the satisfaction of the Council and at the applicant's expense. For further information and advice contact - Highways Maintenance Operations, Central Depot - Block K, Harlington Road Depot, 128 Harlington Road, Hillingdon, Middlesex, UB3 3EU (Tel: 01895 277524).

Contact Officer: Nicola Taplin

Telephone No: 01895 250230

40 OTTERFIELD ROAD WEST DRAYTON UB7 8PE
BLOCK/SITE PLAN
AREA 90m x 90m
SCALE 1:500 on A4
CENTRE COORDINATES: 506260, 180685




Supplied by Streetwise Maps Ltd
www.streetwise.net
Licence No: 100047474
09/09/2021 12:44:17

40 OTTERFIELD ROAD WEST DRAYTON UB7 8PE
SITE LOCATION PLAN
AREA 2 HA
SCALE 1:1250 on A4
CENTRE COORDINATES: 506251, 180675




Supplied by Streetwise Maps Ltd
www.streetwise.net
 Licence No: 100047474
 09/09/2021 12:46

ADJOINING
EXTENSION

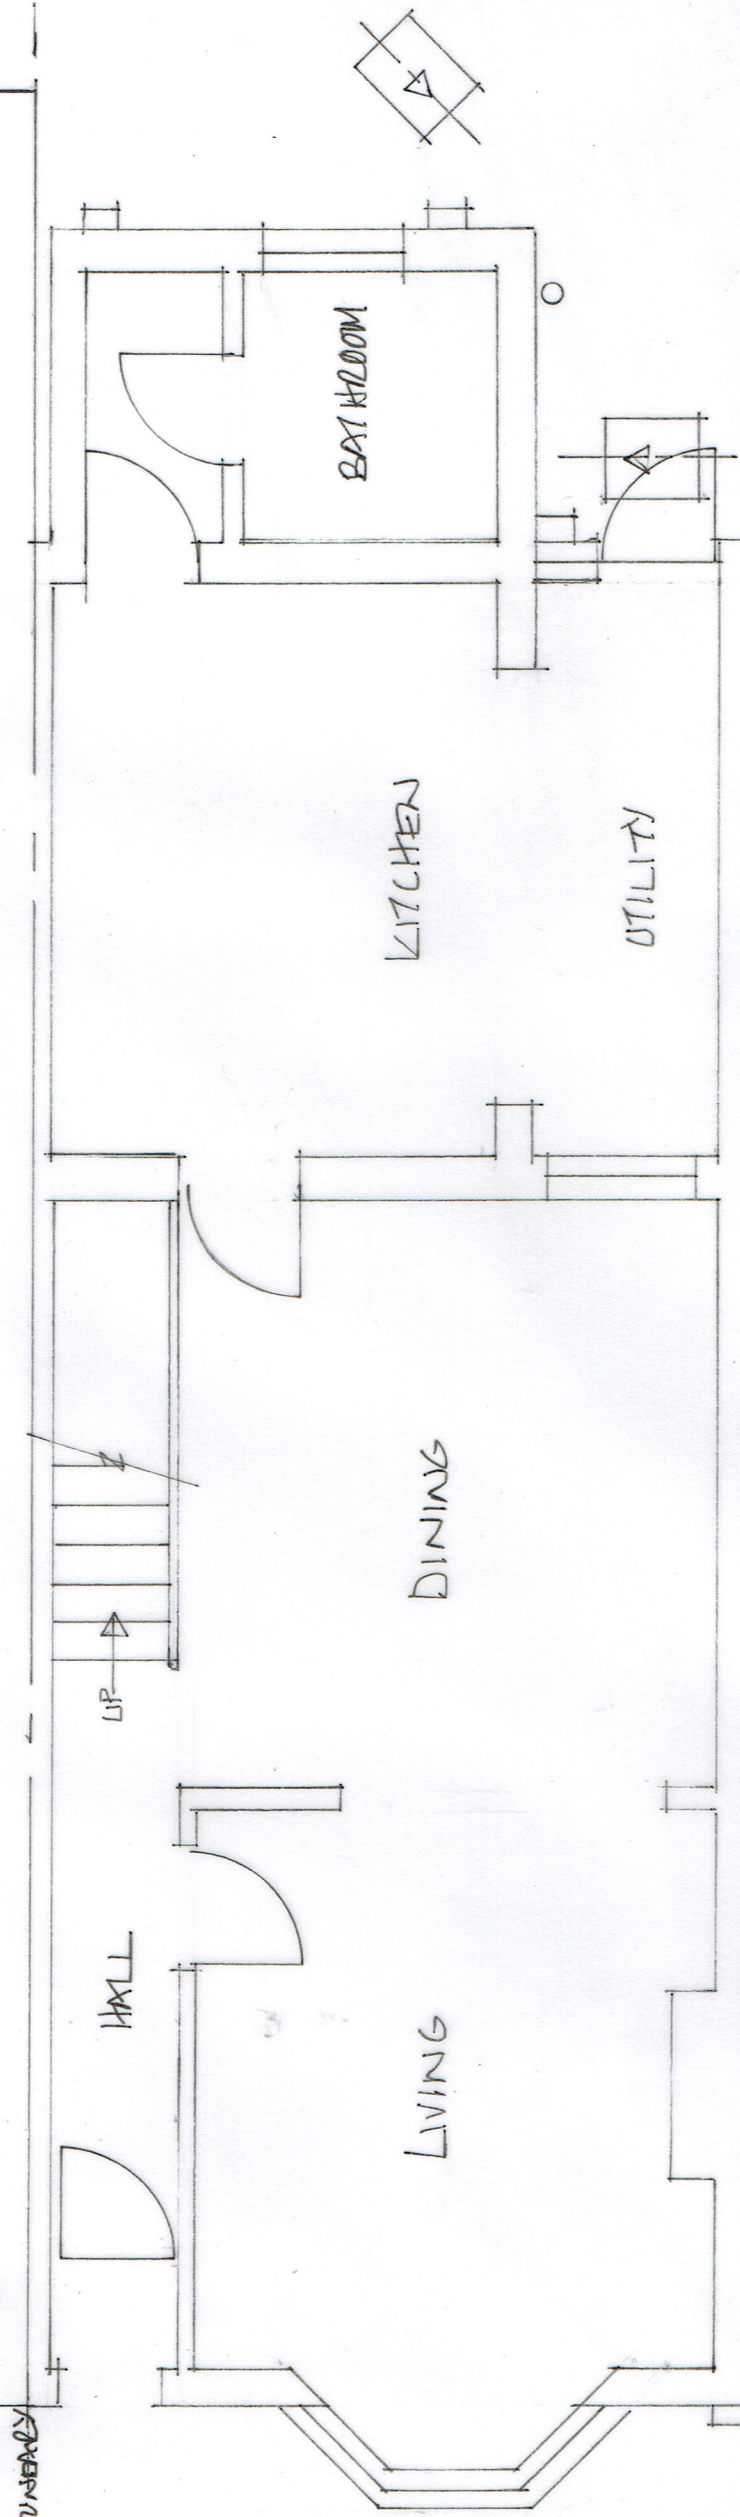

BOUNDARY

EXISTING GROUND FLOOR PLAN (1:50)

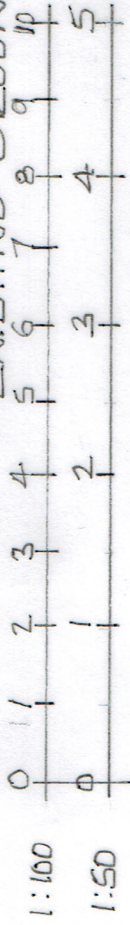

SCALE BARS


ADJOINING
EXTENSION

EXISTING PLANS AND ELEVATIONS
@:- 40 OTTERFIELD ROAD, WEST
DRAYTON UB7 8PE.

DWG NO :- AUG/21/07

SCALE :- 1:100 & 1:50 @ A3

REVISIONS :-

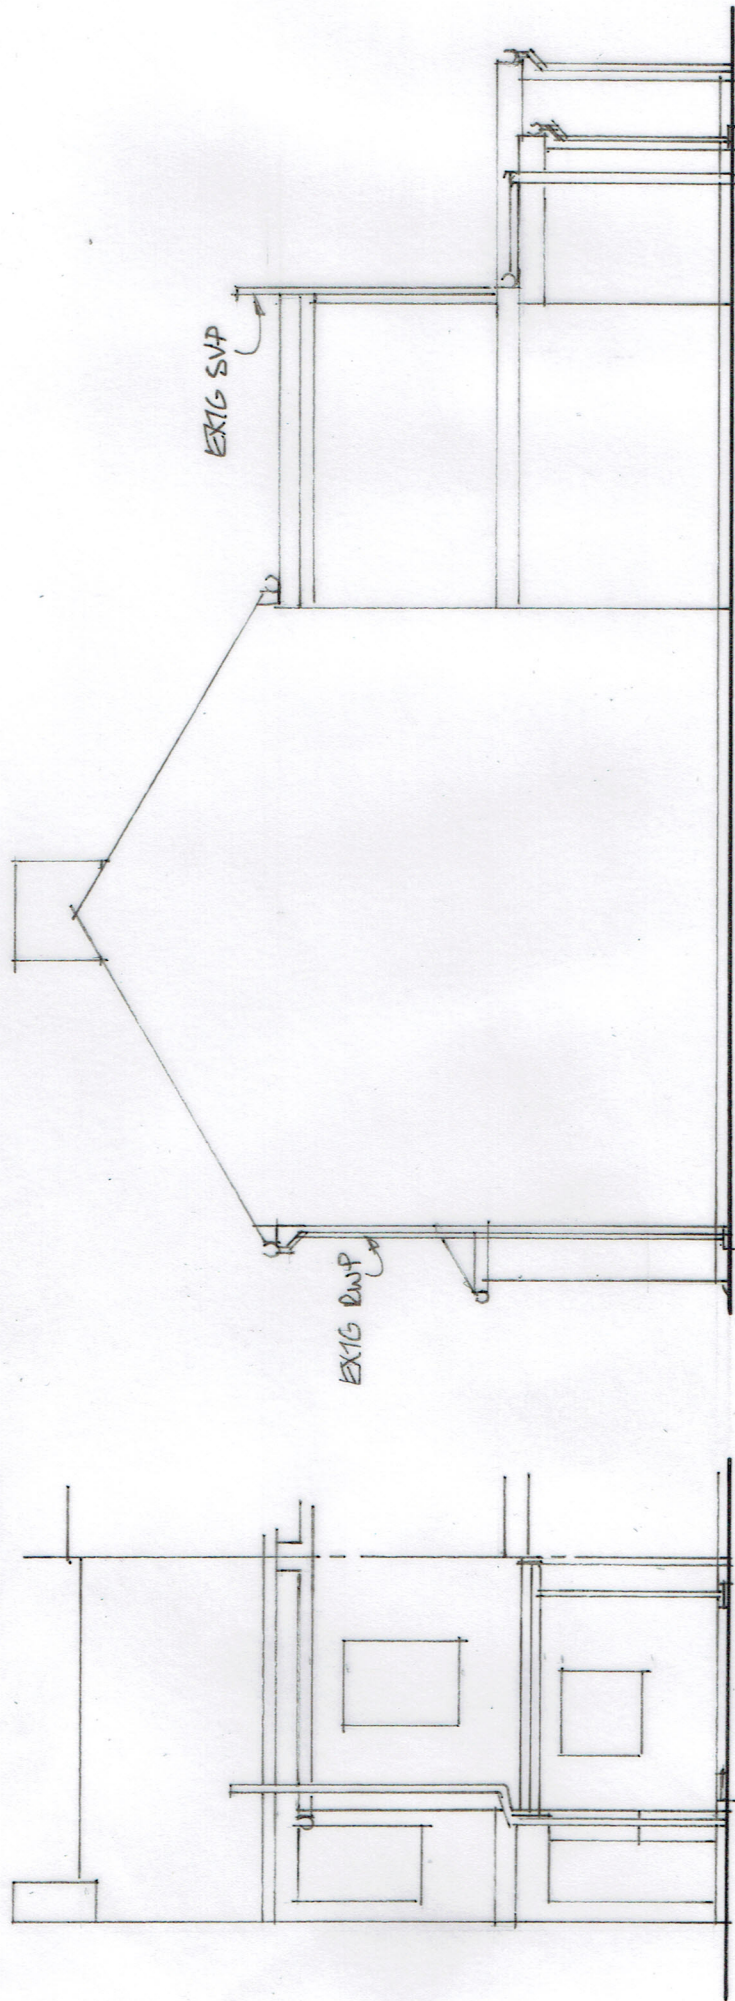


EXISTING REAR ELEVATION (1:100)


EXIST'G SWP

EXIST'G SWP


EXISTING SIDE ELEVATION (1:100)

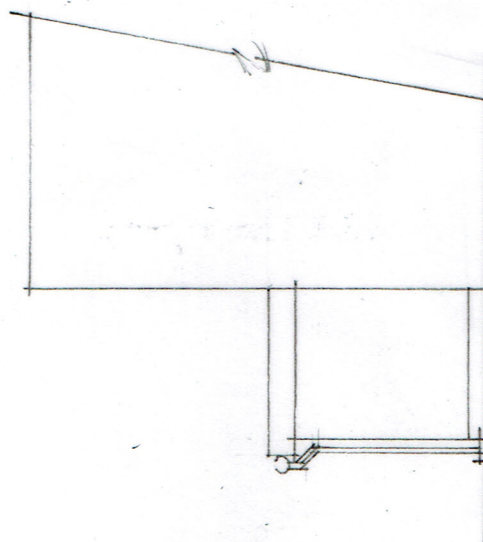

EXISTING FRONT SIDE
ELEVATION (1:100)

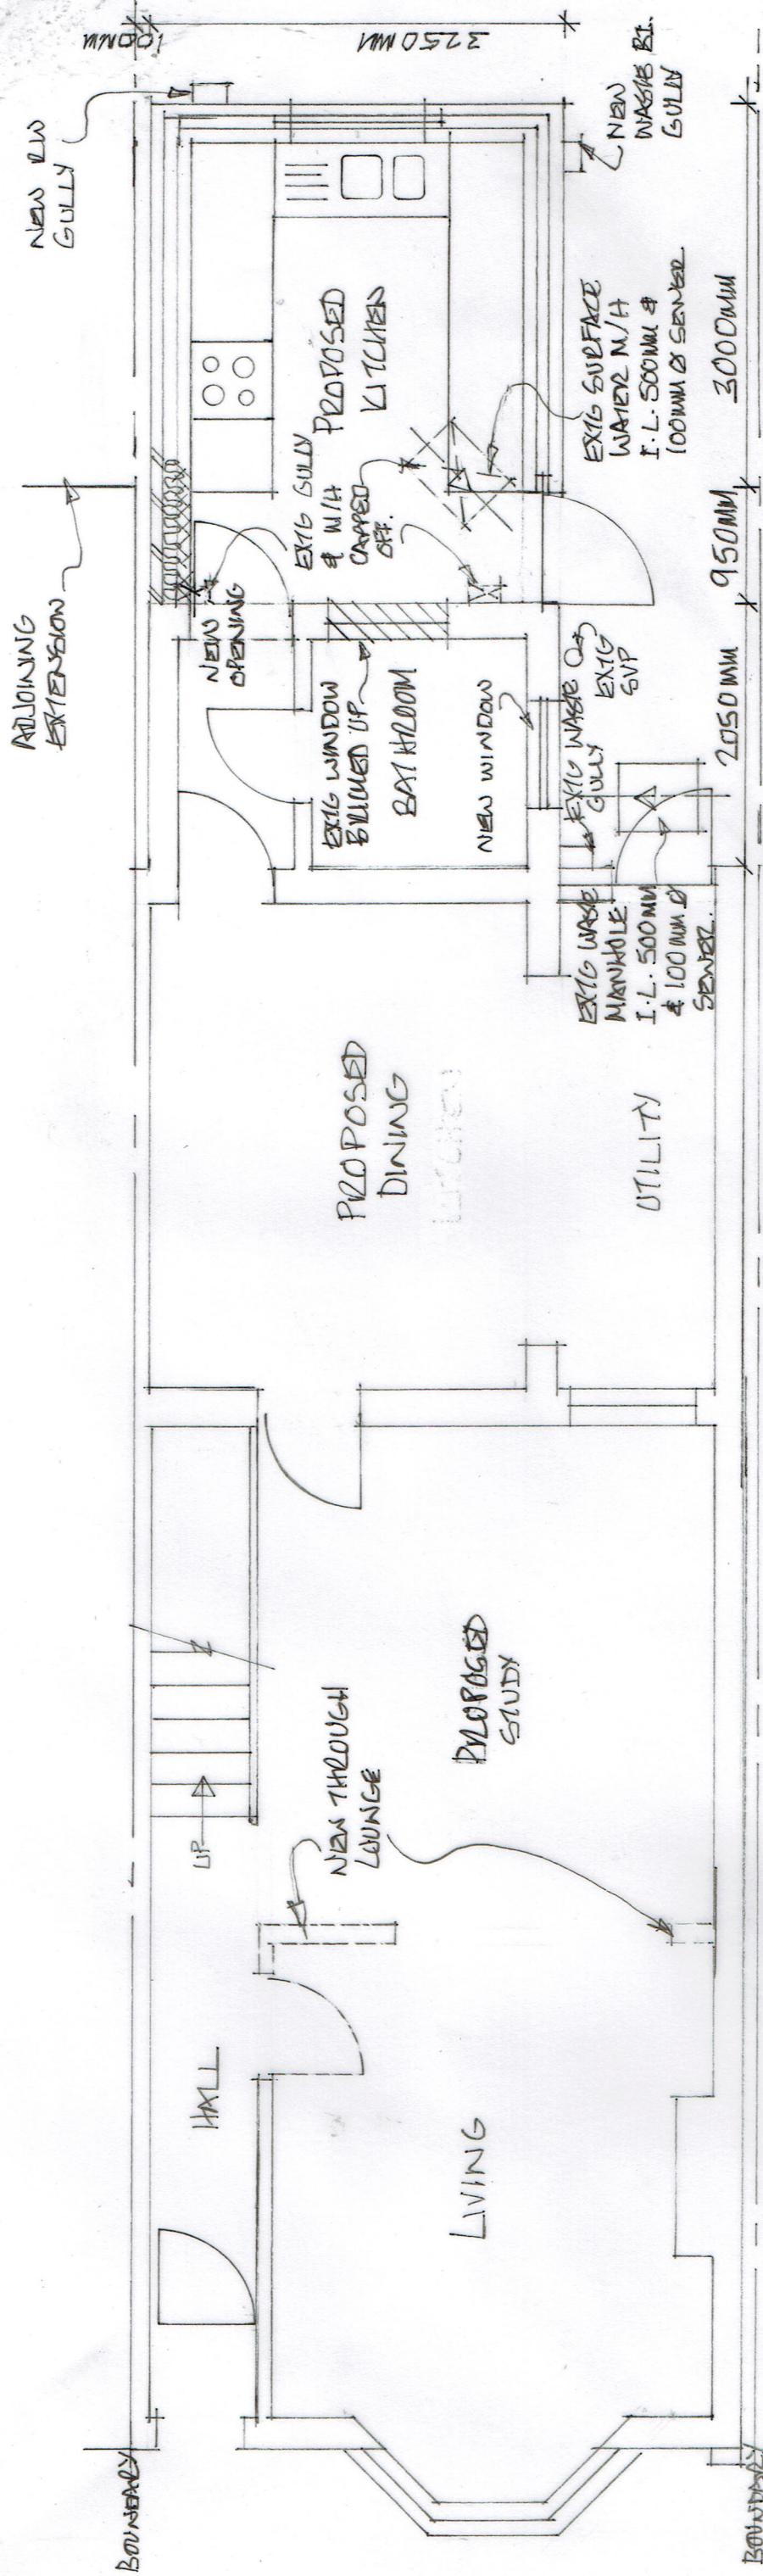


PROPOSED GROUND FLOOR PLAN (1:50)

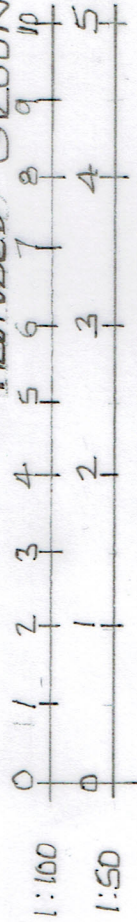

SCALE BARS

ADJOINING EXTENSION

SINGLE STOREY REAR EXTENSION
PROPOSED PLANS AND ELEVATIONS
@:- 40 OTTERFIELD ROAD, WEST
DRAYTON DBT & PE.
DWG NO :- AUG/21/07A
SCALE :- 1:100 & 1:50 @ A3
REVISIONS :-

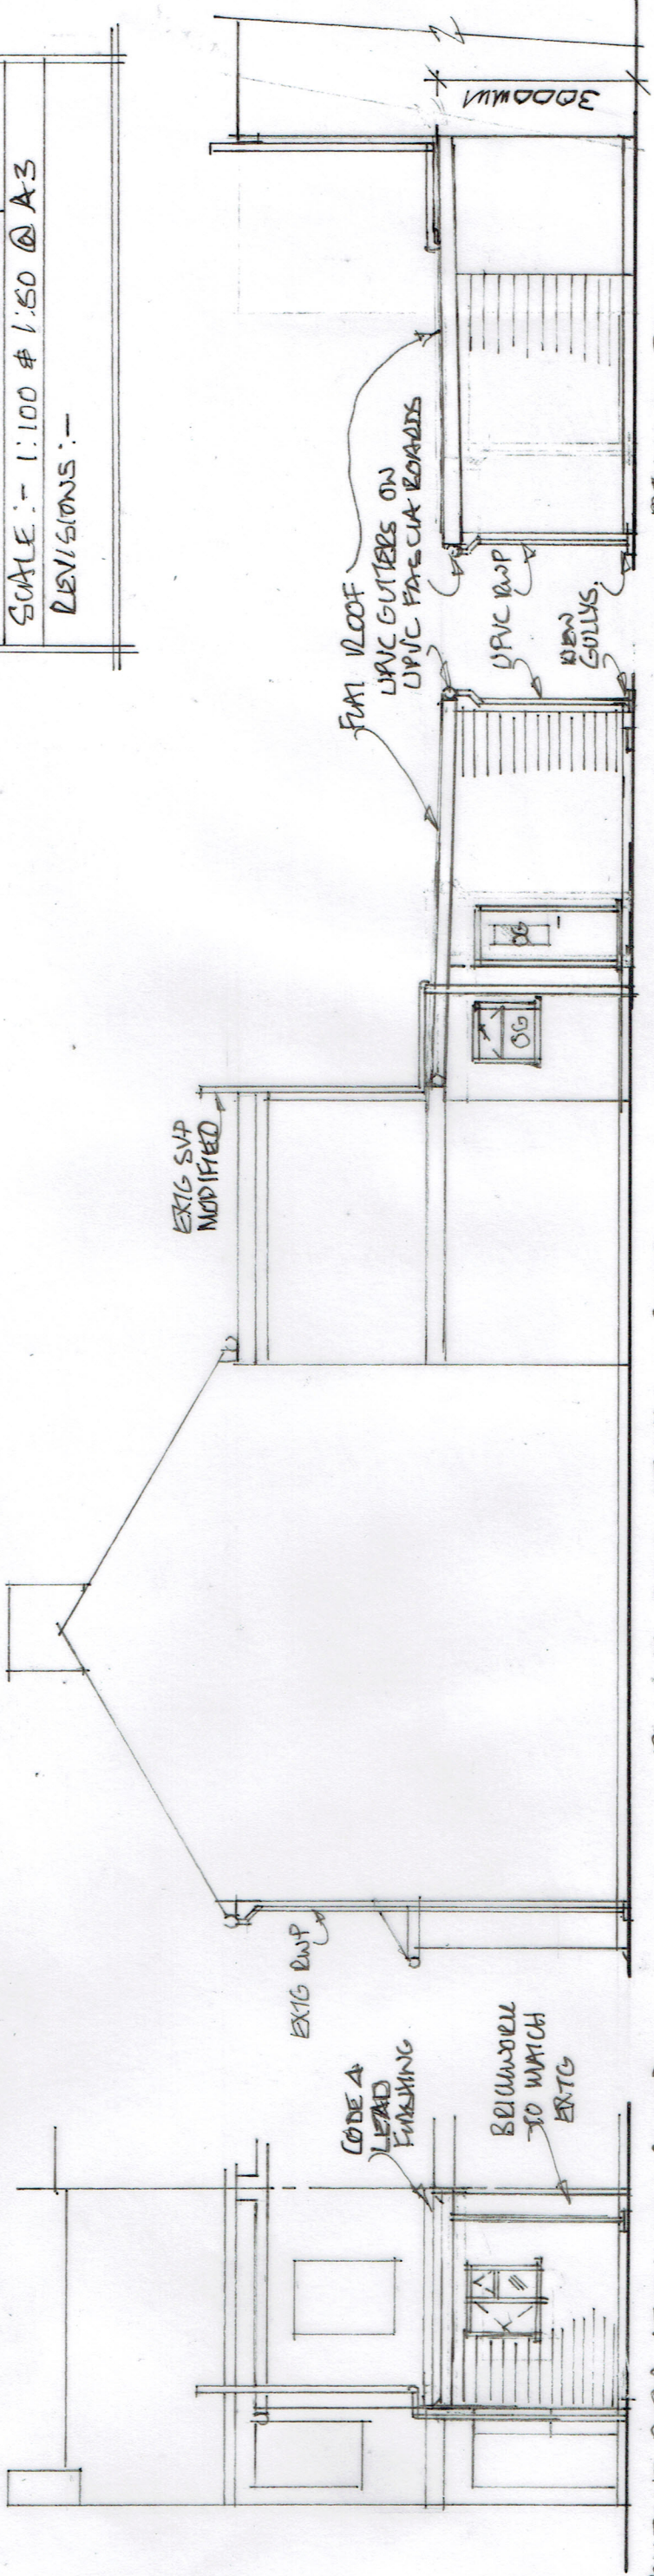

PROPOSED SIDE ELEVATION (1:100)

PROPOSED REAR ELEVATION (1:100)

PROPOSED PART SIDE ELEVATION (1:100)