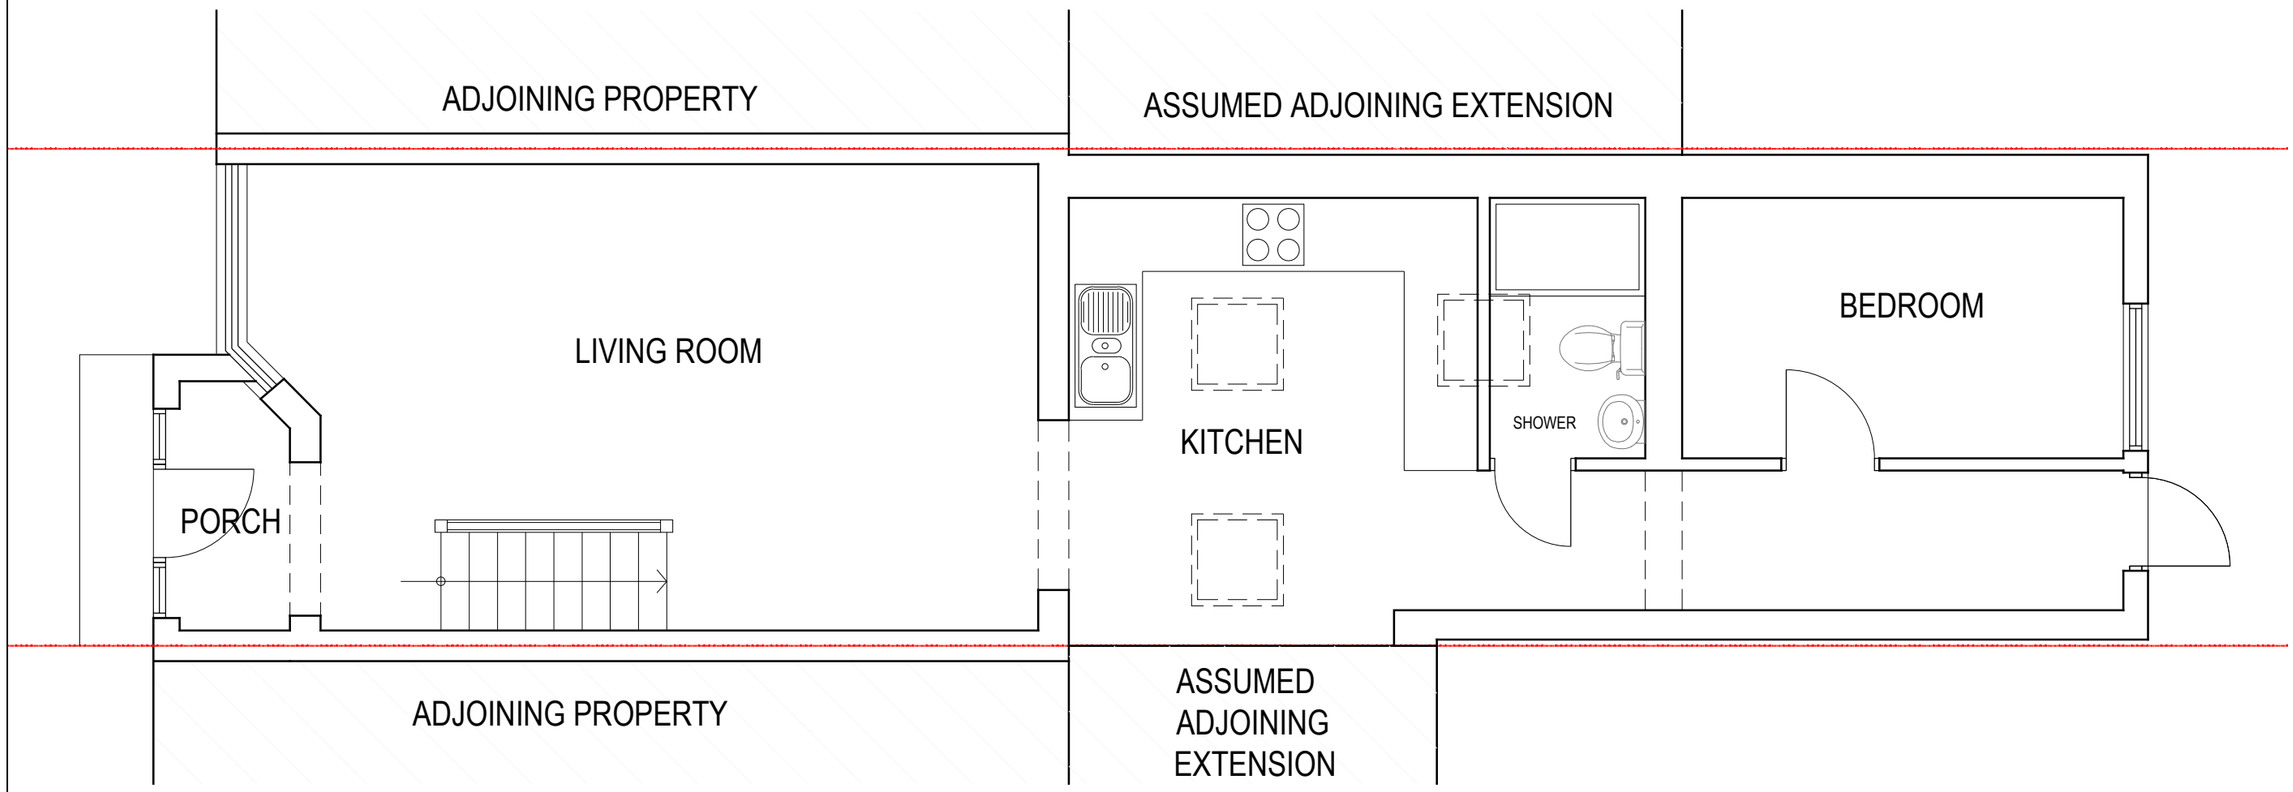

EXISTING GROUND FLOOR PLAN

For guidance only. Do not scale off this drawing

1:20 0 200mm 400mm 600mm 800mm 1000 1200 1400 1600 1800 2000
1:100 0 1m 2m 3m 4m 5m 6m 7m 8m 9m 10m
1:50 0 1m 2m 3m 4m 5m
1:5 0 100mm 200mm 300mm 400mm 500mm

CRAFTED SPACES
ARCHITECTURE + URBANISUM
DESIGNING WITH SOCIAL ECONOMICAL & ENVIRONMENTAL SUSTANIABILITY
(M) 07973988297

Applicant:
MR SATNAM MASIH

Job Title:
37 FAIRHOLME CRESCENT, HAYES, UB4 8QT

Drawing Title:
EXISTING GROUND FLOOR PLAN

Scale: 1:50 Date: 24/06/2023	Drawing No. PA-2341-01	Print Size A3	Revision

Drawing Status
FOR PLANNING APPROVAL

© CRAFTED SPACES ARCHITECTURE AND PLANNING LTD