


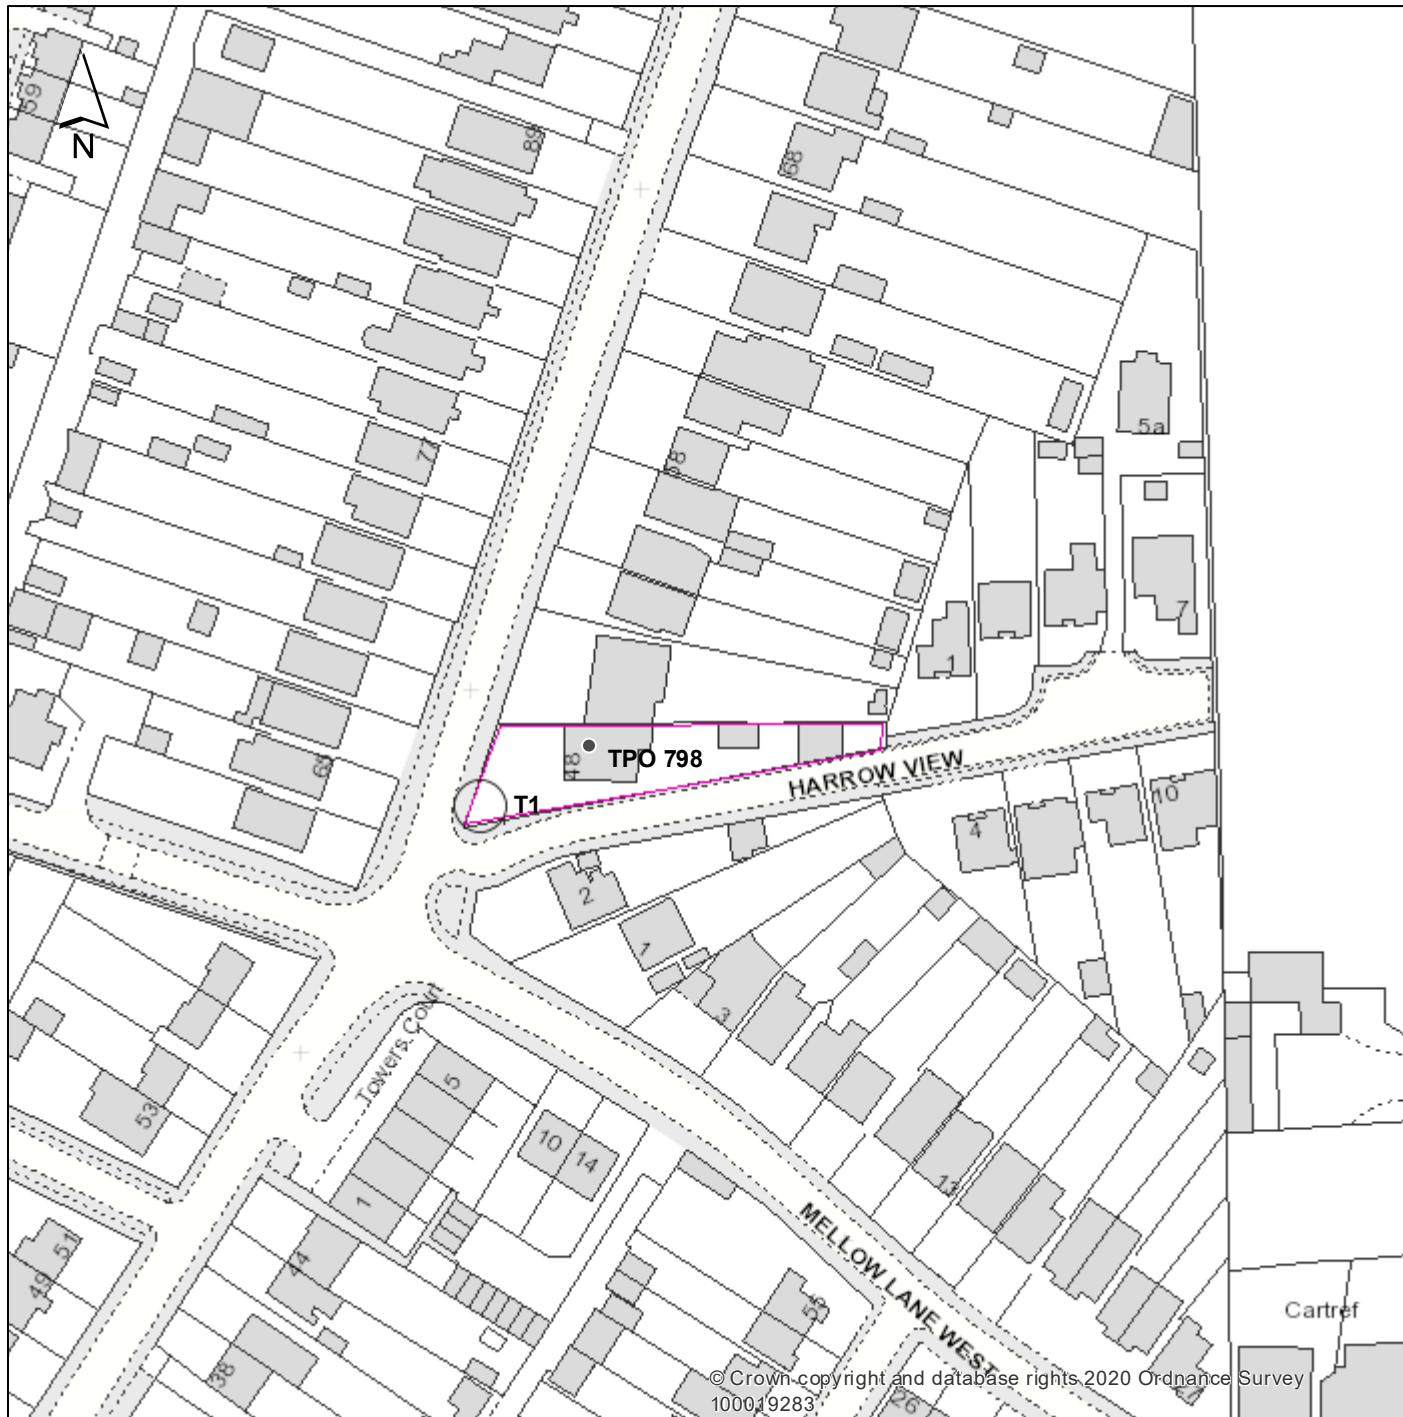

Signed on behalf of the
London Borough of Hillingdon

Authorised by the Council
to sign in that behalf

48 Pole Hill Road

Tree Preservation Order Number

798

**LONDON BOROUGH OF
HILLINGDON**

Residents' Services

Civic Centre, Uxbridge, Middx, UB8 1UW
Telephone No. 01895 250111

Scale: 1:1,250

Date: October 2022

