




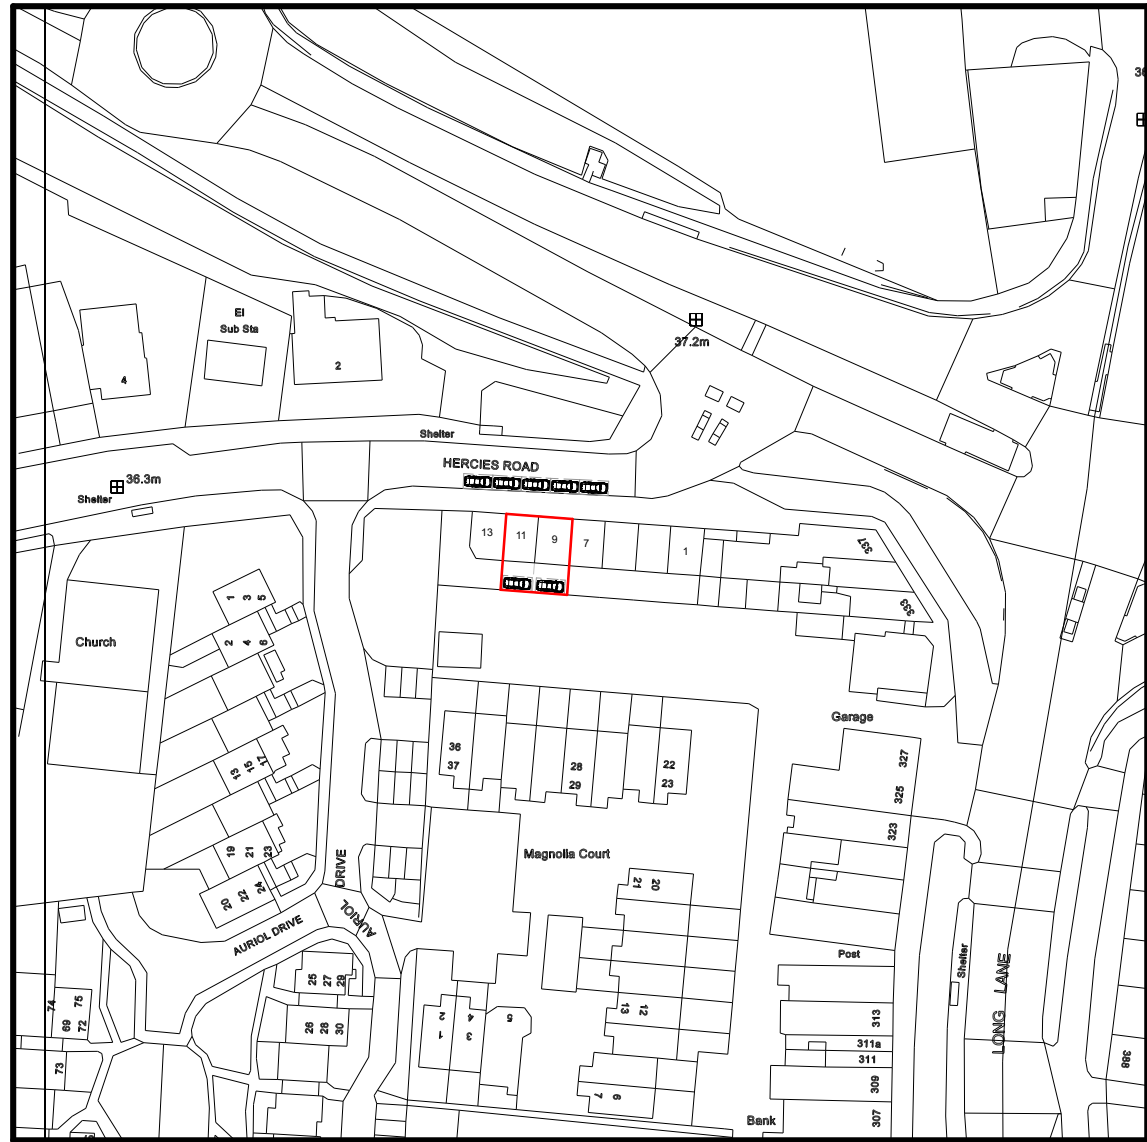

LOCATION PLAN (1:1250)

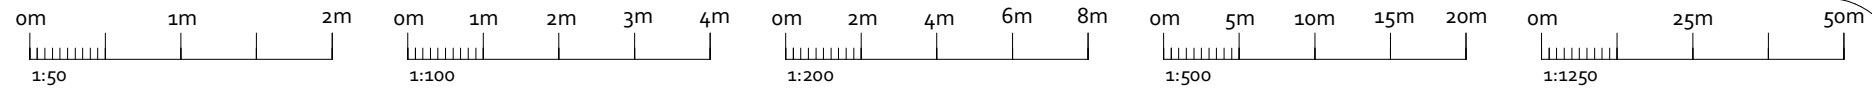

SITE PLAN (1:500)

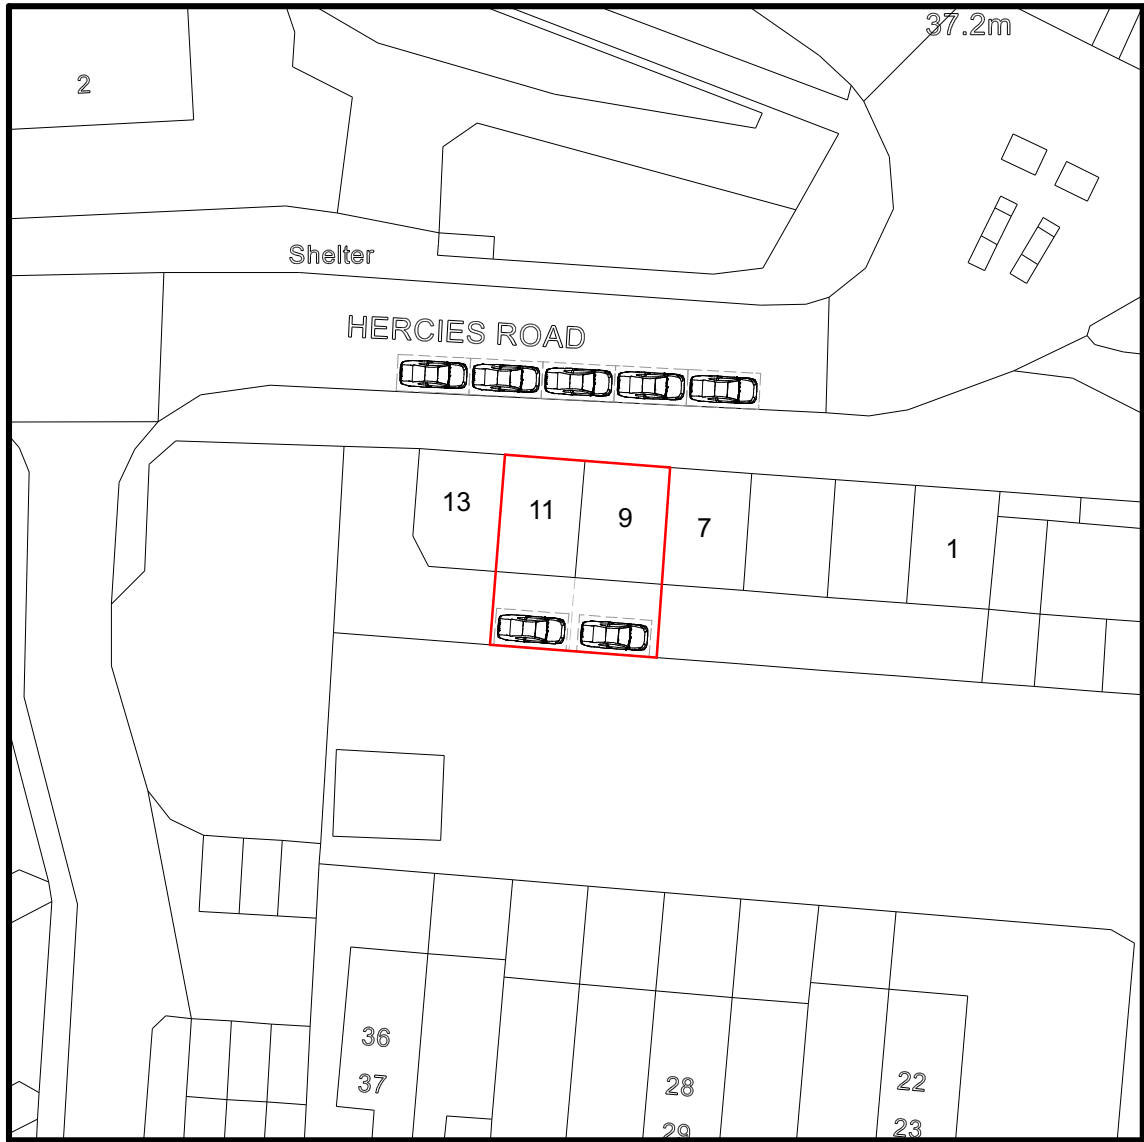


OPS Chartered Surveyors


17 Garvin Avenue | Beaconsfield | Bucks | HP9 1RD
info@ops-surveyors.co.uk
www.ops-surveyors.co.uk
Tel: 07881457903

Address: 9-11 Hercies Road, Hillingdon, UB10 9LS	
Drawing Ref.: 2018-9-11HR-1	
Applicant: Mr Paul Anastasi	
Project: Change of use from A1 to mixed A1 & massage and beauty salon (Sui Generis) uses	
Date: 12/09/2018	Revision: 1.0A

Scales: 1:50, 1:100, 1:200, 1:500, 1:1250 @ISO A3 (297 x 420)
Sheet # 1 / 3

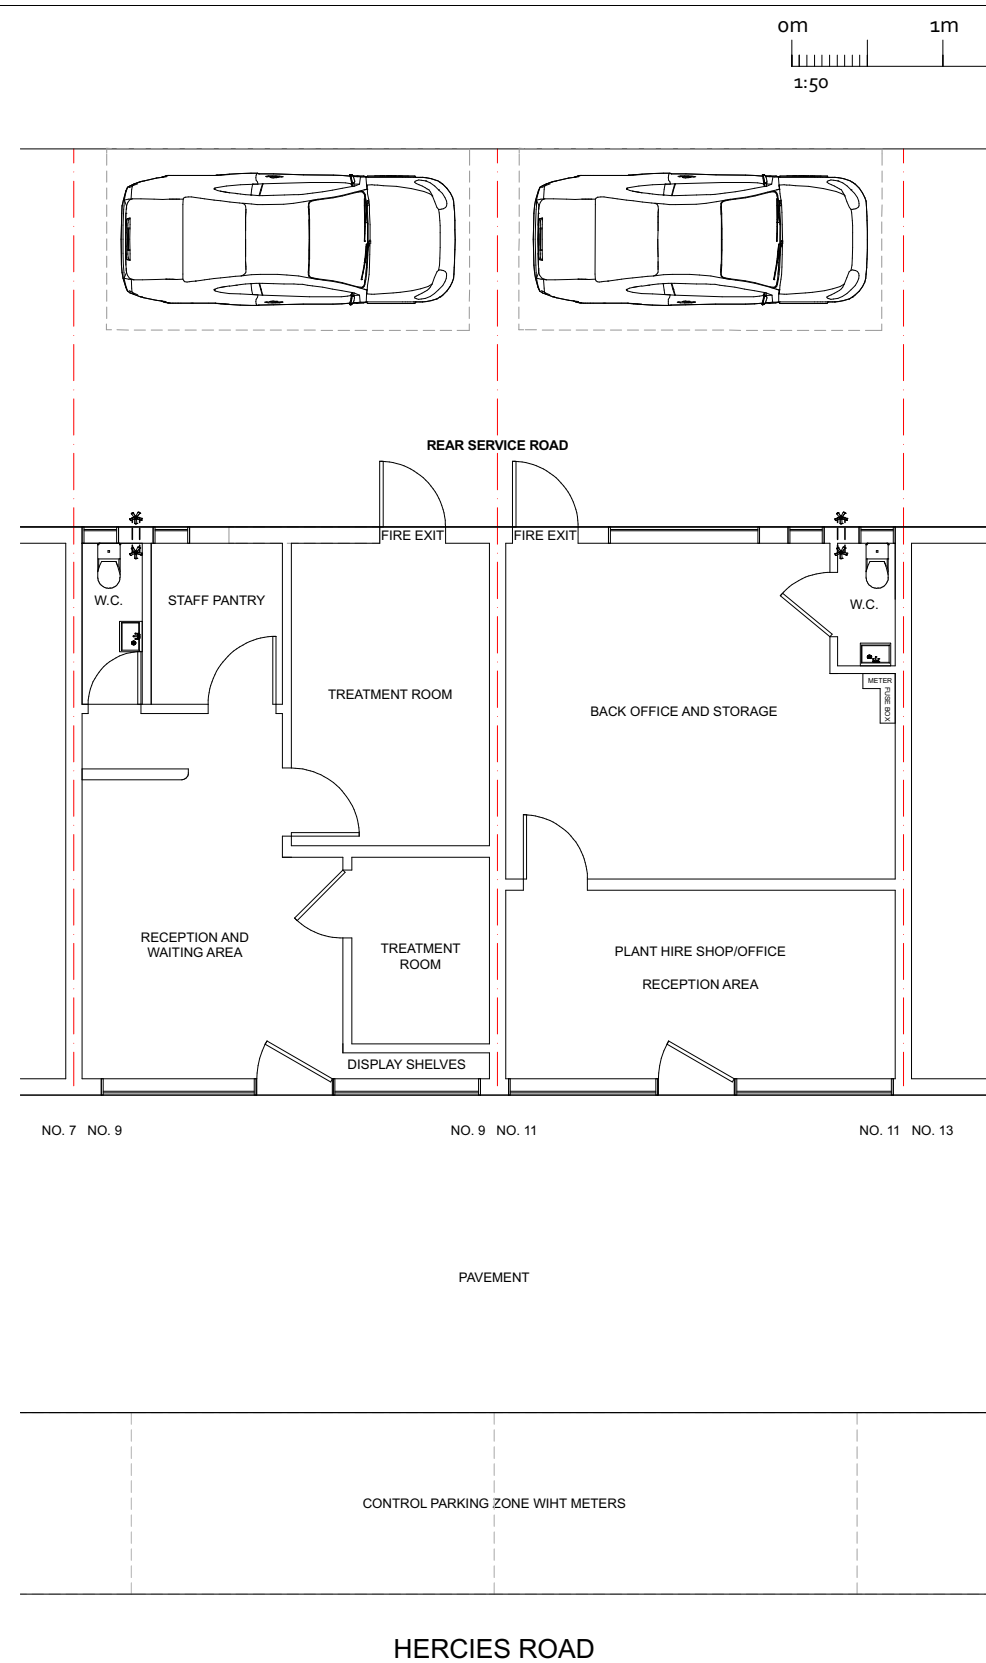

EXISTING GROUND FLOOR PLAN (1:100)

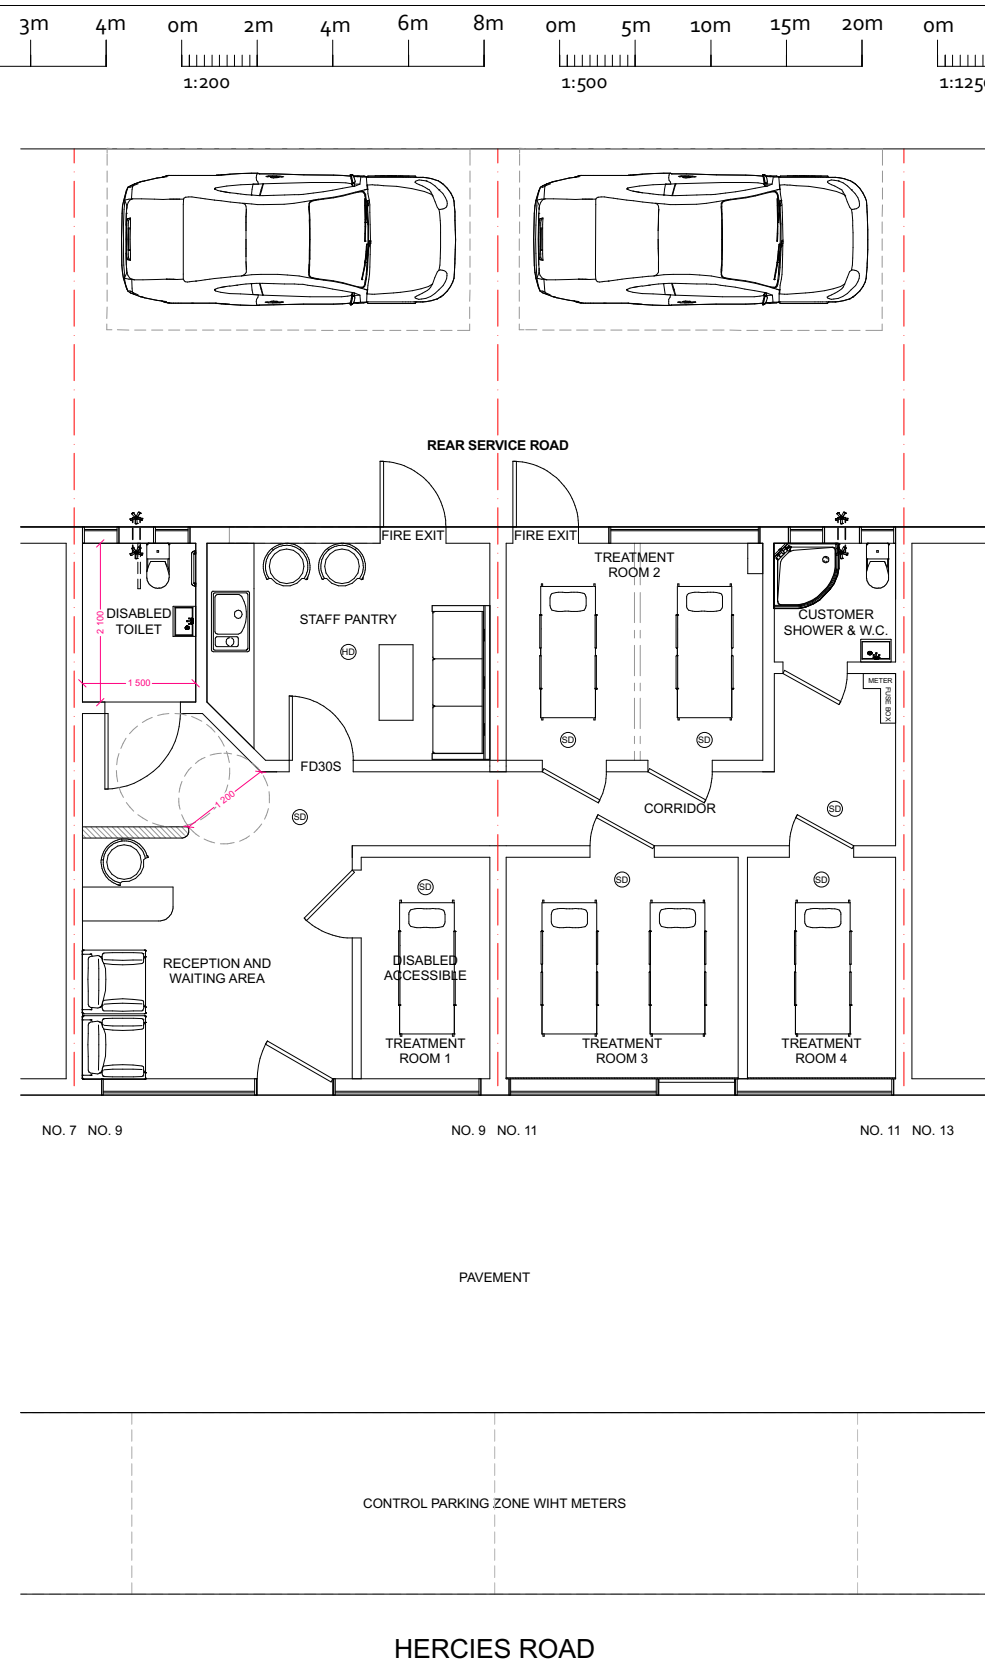

PROPOSED GROUND FLOOR PLAN (1:100)





OPS Chartered Surveyors



17 Garvin Avenue | Beaconsfield | Bucks | HP9 1RD
info@ops-surveyors.co.uk
www.ops-surveyors.co.uk
Tel: 07881457903

Address: 9-11 Hercies Road, Hillingdon, UB10 9LS	
Drawing Ref.: 2018-9-11HR-2	
Applicant: Mr Paul Anastasi	
Project: Change of use from A1 to mixed A1 & massage and beauty salon (Sui Generis) uses	
Date: 12/09/2018	Revision: 1.0A

Scales: 1:50, 1:100,1:200,1:500,1:1250 @ISO A3 (297 x 420)
Sheet # 2 / 3

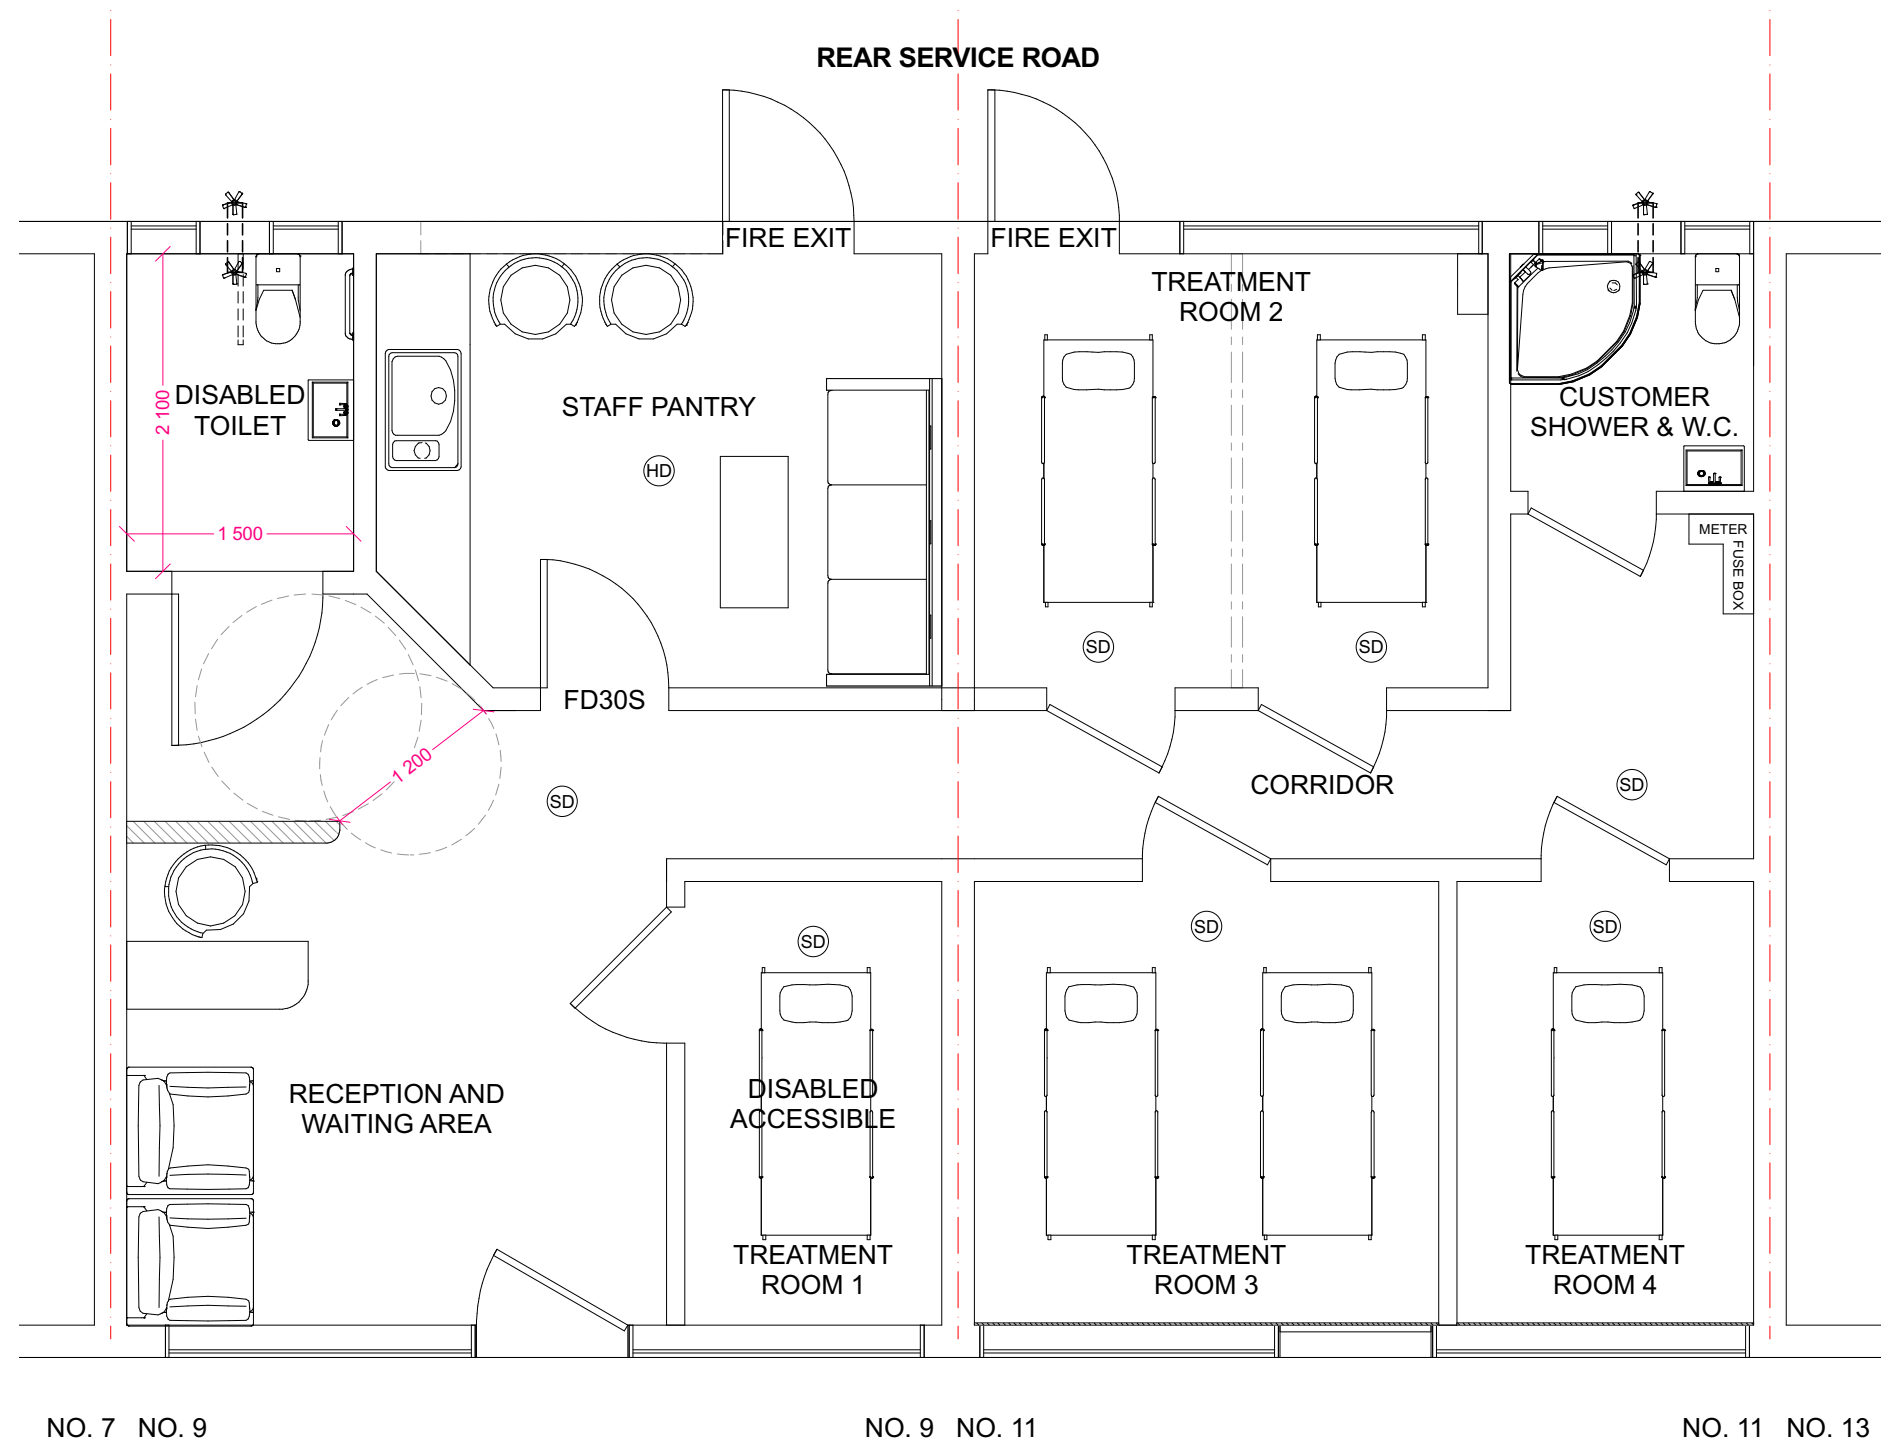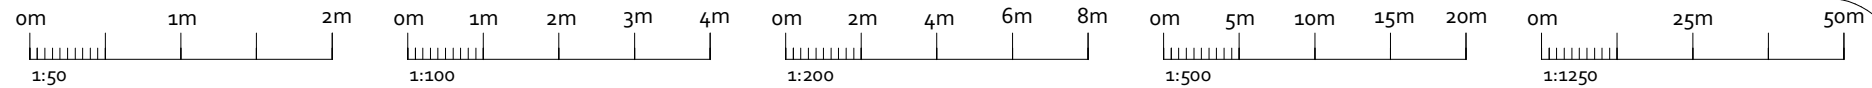

PROPOSED GROUND FLOOR PLAN (1:50)

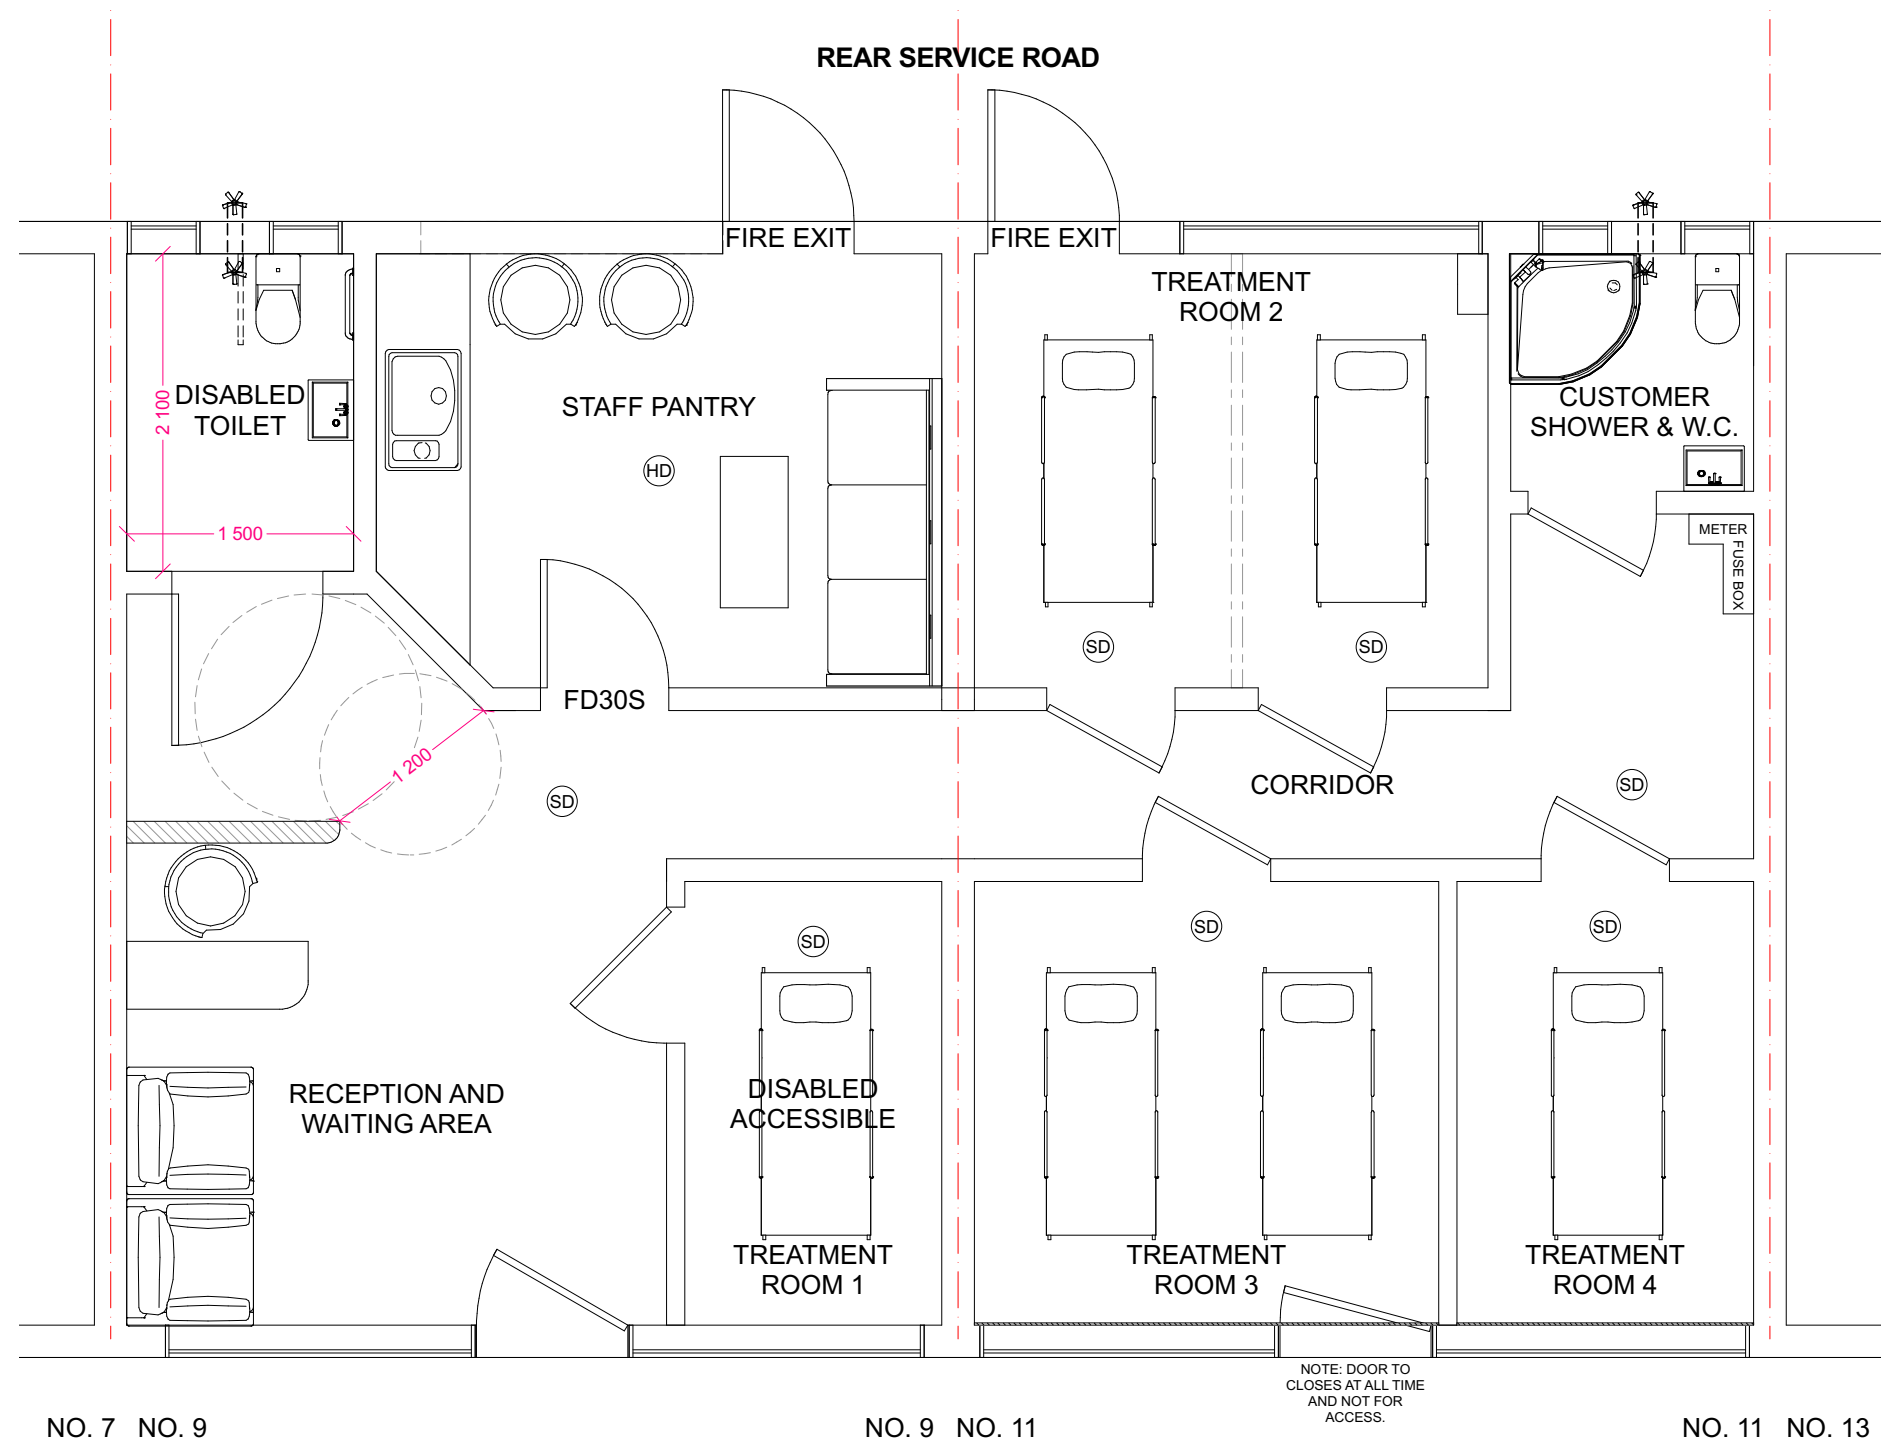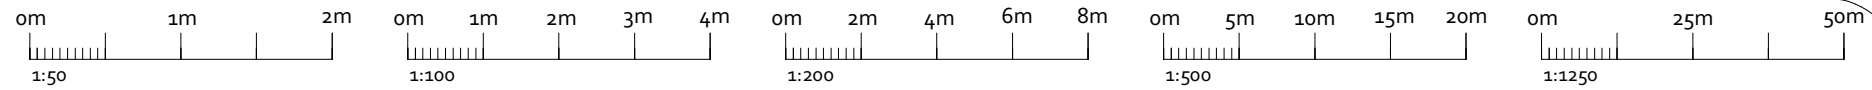

PROPOSED GROUND FLOOR PLAN (1:50)