


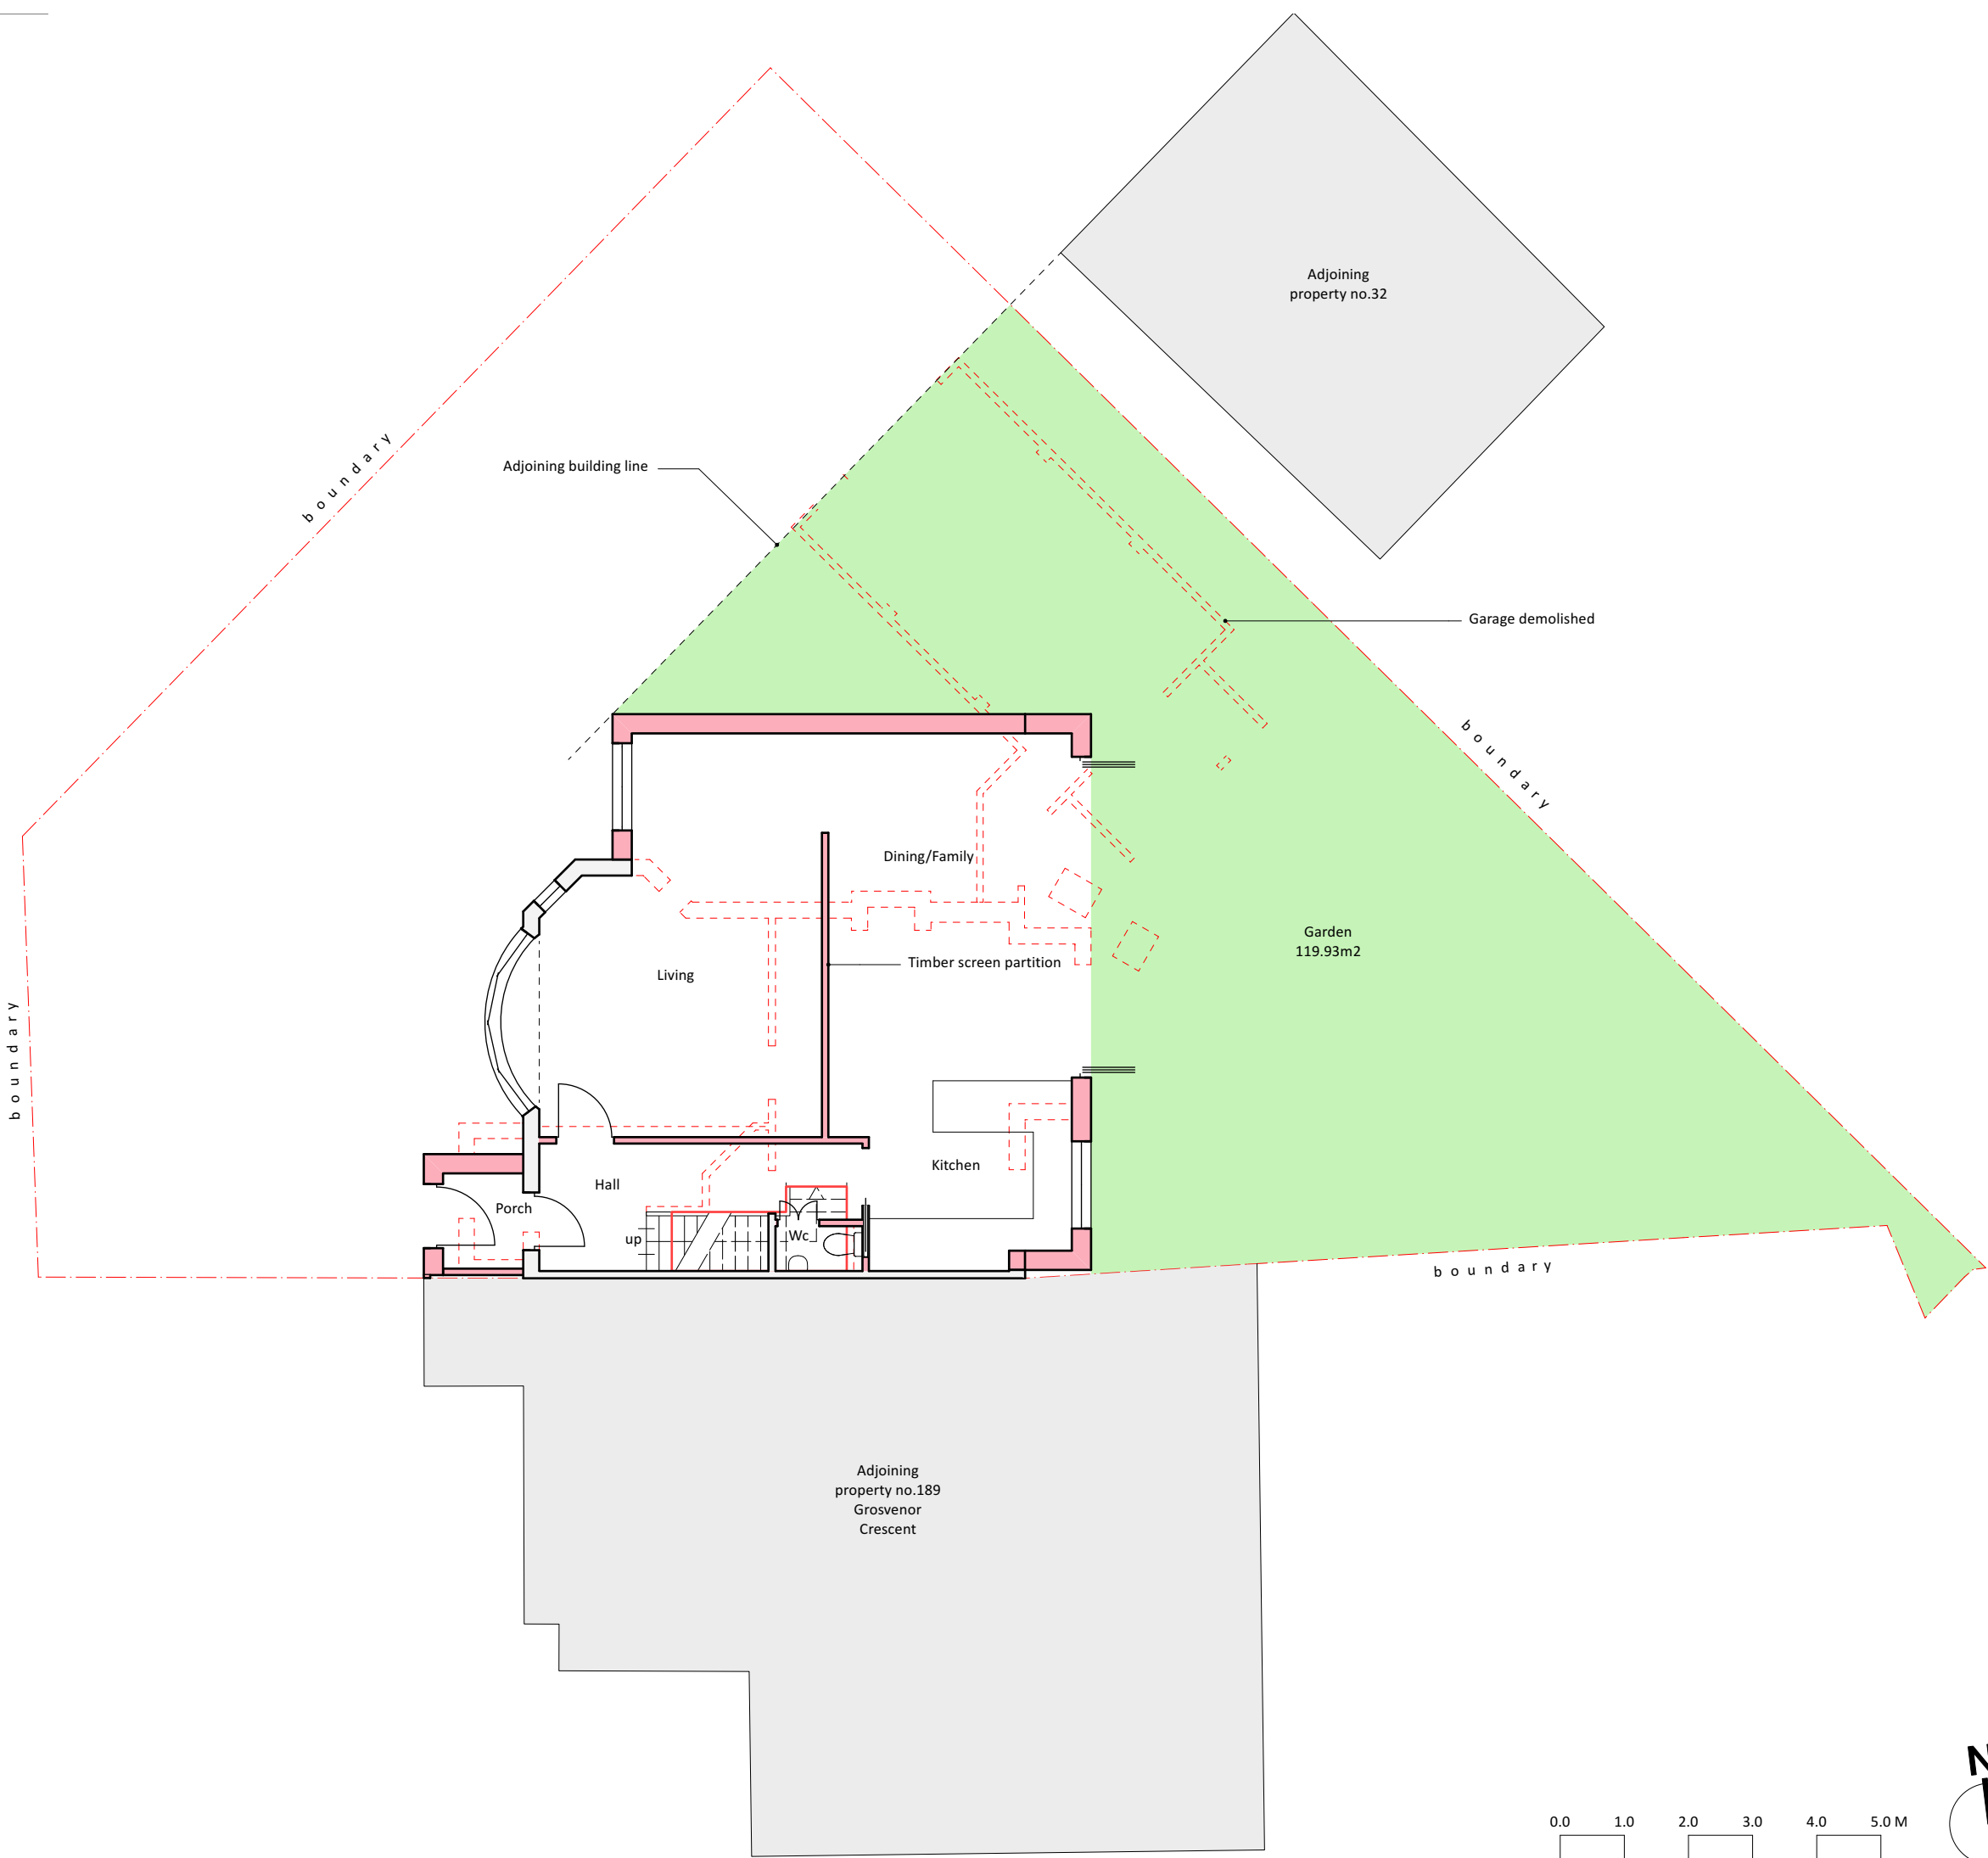

- General Notes
1. New work shown shaded
 2. Demolition shown dotted in red
 3. W: Wardrobe
Cpbd: Cupboard
RLA: Roof lantern above
RL: Roof light/lantern below
 4. All dimensions are indicative and in mm

B	11/10/2023	Garden area added
A	29/09/2023	Wc added to under stairs
ISSUE	DATE	REVISION

PROJECT
34 Leybourne Road, Hillingdon UB10 9HD

CLIENT
Mr & Mrs Man

DRAWING
PROPOSED GROUND



STONES

ARCHITECTS

All rights described in chapter IV of the copyright designs & patents act 1988 have been asserted. This drawing must not be scaled; only figured dimensions should be used. Check and verify all dimensions on site prior to commencing any work. Any discrepancies should be reported to the Architects immediately.

PROJECT #	SA.2023.002	DWG #	REV
DATE	27/09/2023		
SCALE	1:100		
DRAWN	CHKD		
JC	JC		

Stones Architects Ltd
50 Coldharbour Lane Hayes Middlesex UB3 3EP
t 020 8969 0000 e mail@stonesarchitects.co.uk w stonesarchitects.co.uk

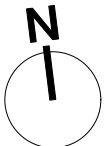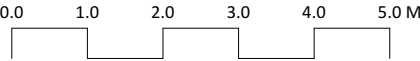


- | | | |
|-------|------------|-----------------------|
| A | 10/10/2023 | Prepared for planning |
| ISSUE | DATE | REVISION |

STONES
ARCHITECTS

All rights described in chapter IV of the copyright designs & patents act 1988 have been asserted. This drawing must not be scaled; only figured dimensions should be used. Check and verify all dimensions on site prior to commencing any work. Any discrepancies should be reported to the Architects immediately.

PROJECT #	SA.2023.002	DWG #	REV
DATE	27/09/2023	C02 - A	
SCALE	1:100		
DRAWN	CHKD		
JC		JC	

Stones Architects Ltd
50 Coldharbour Lane Hayes Middlesex UB3 3EP
t 020 8969 0000 e mail@stonesarchitects.co.uk w stonesarchitects.co.uk

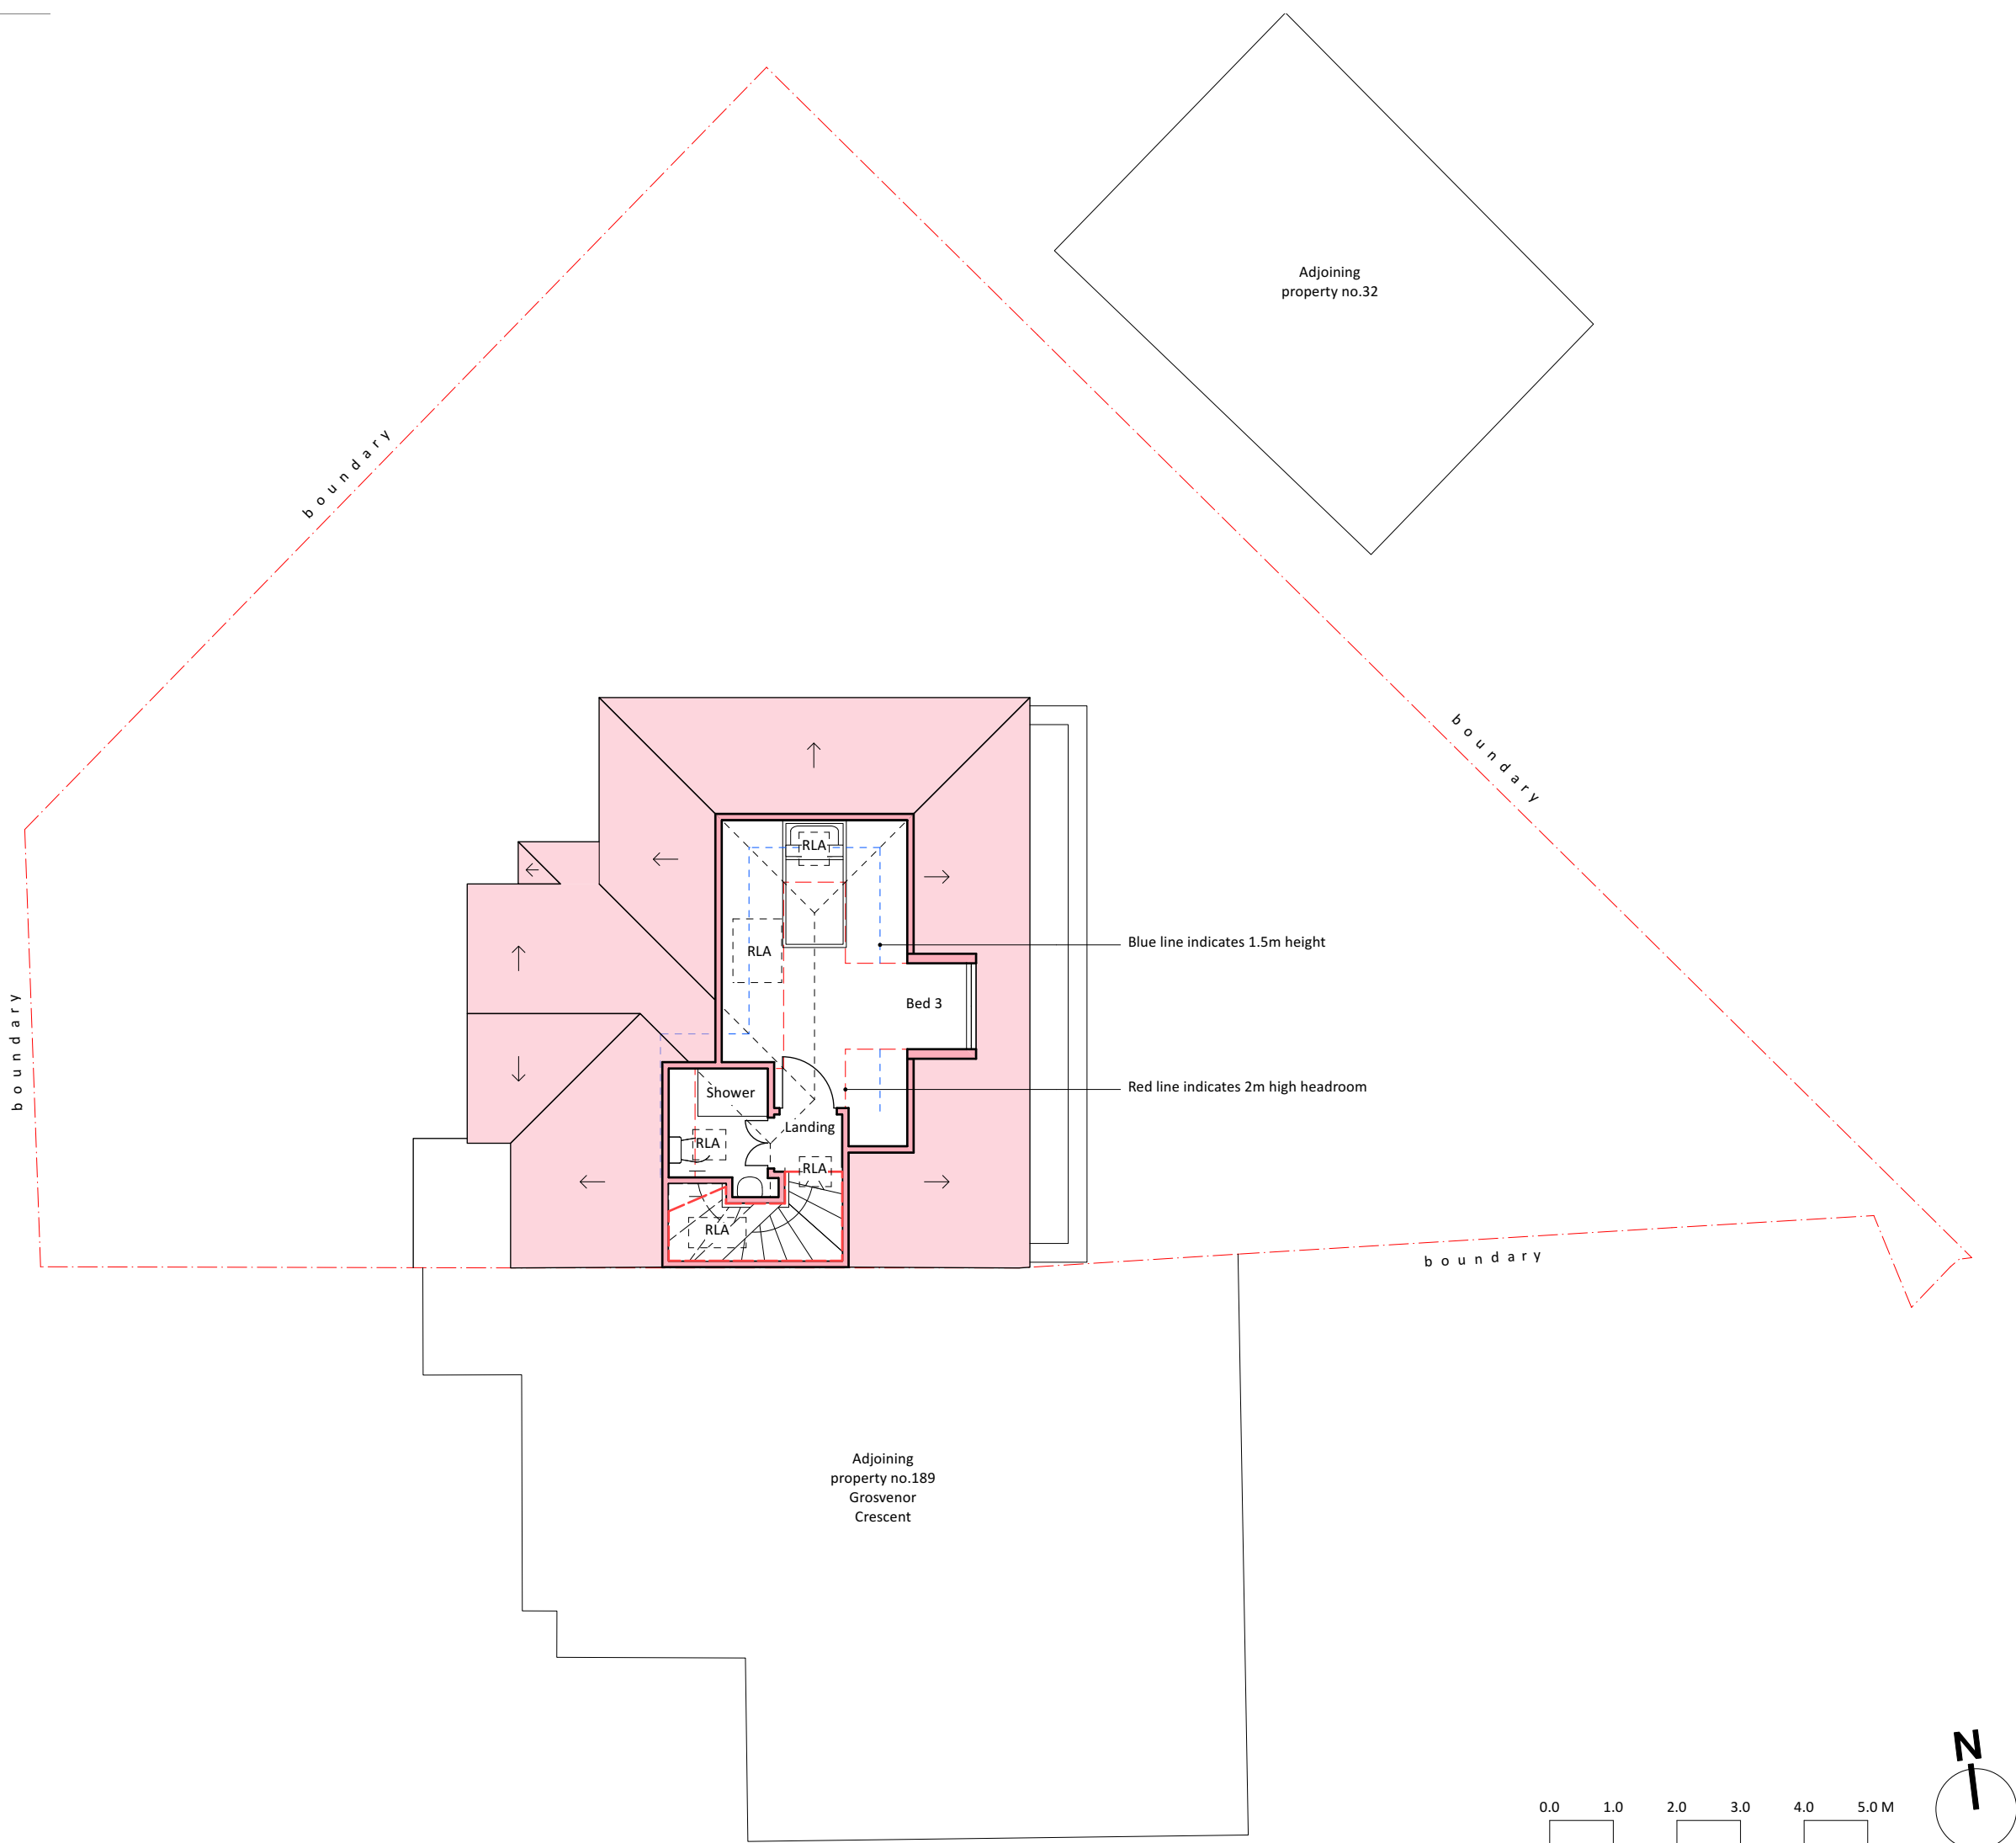

- General Notes
1. New work shown shaded
 2. Demolition shown dotted in red
 3. W: Wardrobe
Cpbd: Cupboard
RLA: Roof lantern above
RL: Roof light/lantern below
 4. All dimensions are indicative and in mm

A	10/10/2023	Prepared for planning
ISSUE	DATE	REVISION

PROJECT
34 Leybourne Road, Hillingdon UB10 9HD

CLIENT
Mr & Mrs Man



DRAWING
PROPOSED SECOND




PROJECT #	SA.2023.002	DWG #	REV
DATE	27/09/2023		
SCALE	1:100		
DRAWN	CHKD		
JC	JC		

C03 - A

Stones Architects Ltd
50 Coldharbour Lane Hayes Middlesex UB3 3EP
t 020 8969 0000 e mail@stonesarchitects.co.uk w stonesarchitects.co.uk

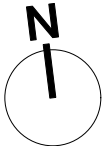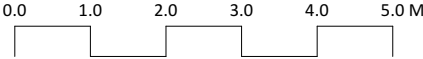

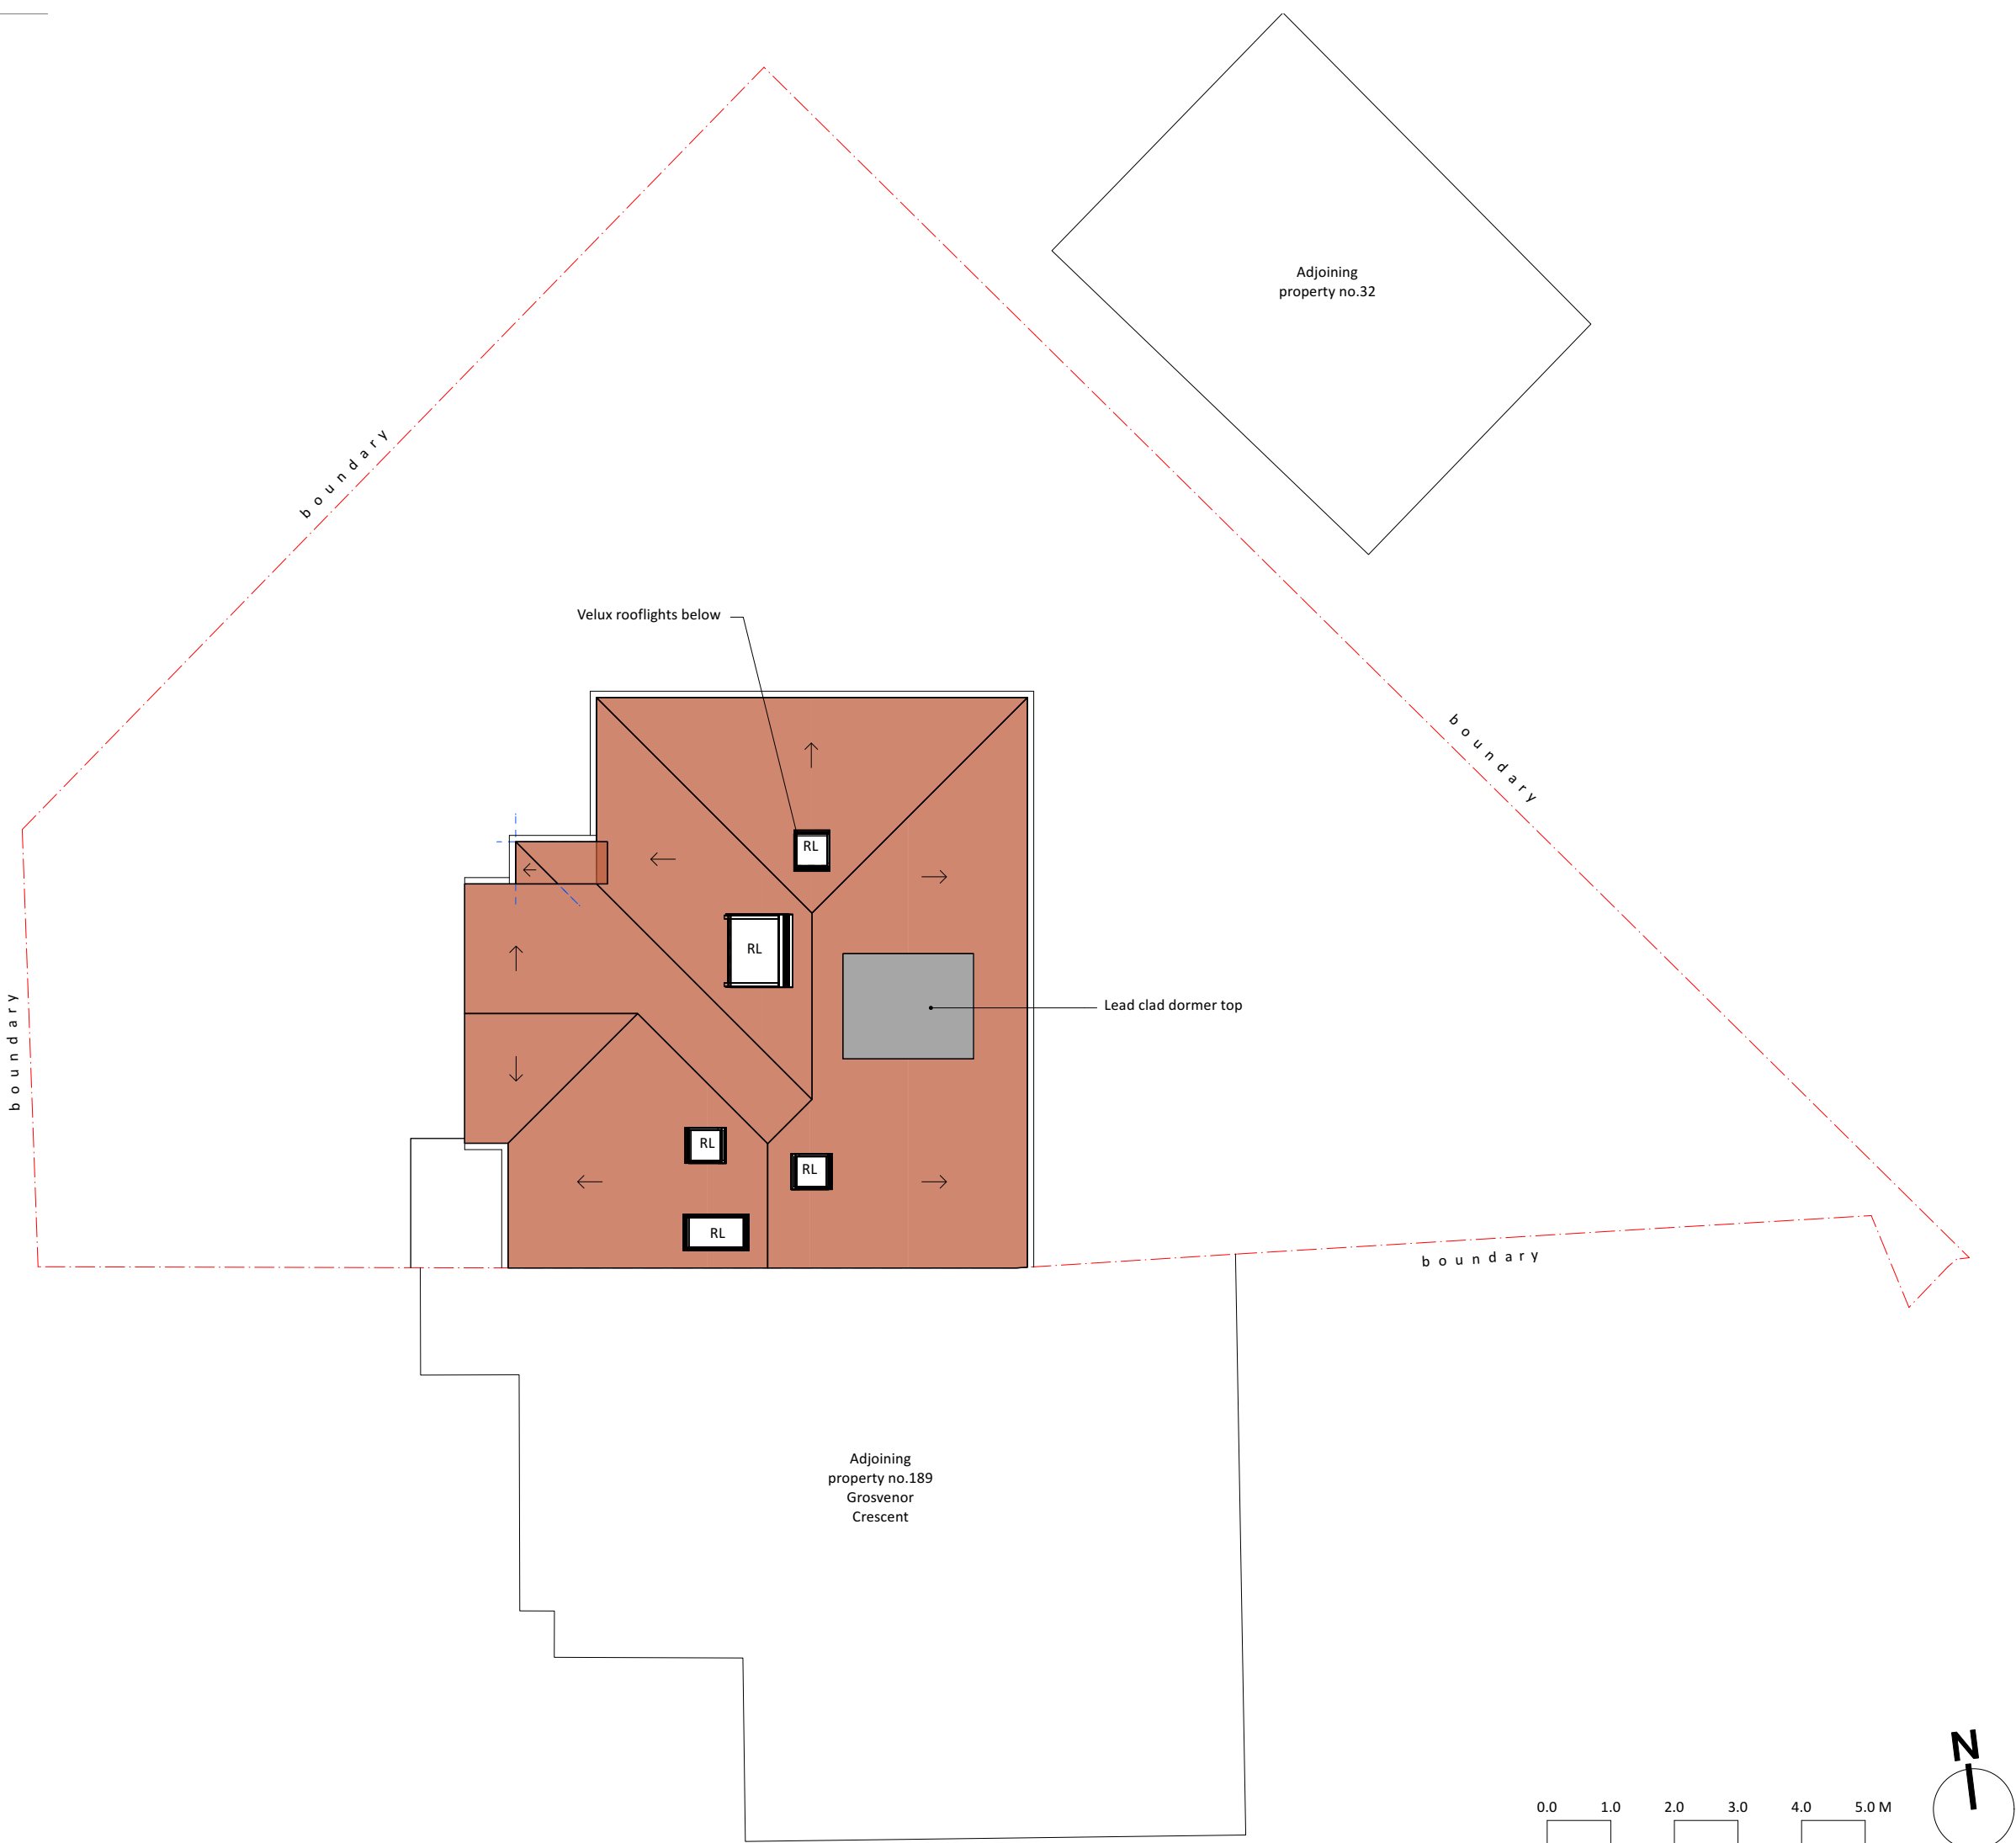

- General Notes
1. New work shown shaded
 2. Demolition shown dotted in red
 3. W: Wardrobe
Cpbd: Cupboard
RLA: Roof lantern above
RL: Roof light/lantern below
 4. All dimensions are indicative and in mm

A	10/10/2023	Prepared for planning
ISSUE	DATE	REVISION

PROJECT
34 Leybourne Road, Hillingdon UB10 9HD



CLIENT
Mr & Mrs Man

DRAWING
PROPOSED ROOF



PROJECT #	SA.2023.002	DWG #		REV	
DATE	27/09/2023				
SCALE	1:100				
DRAWN	JC	CHKD	JC		

Stones Architects Ltd
50 Coldharbour Lane Hayes Middlesex UB3 3EP
t 020 8969 0000 e mail@stonesarchitects.co.uk w stonesarchitects.co.uk

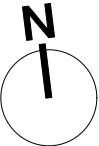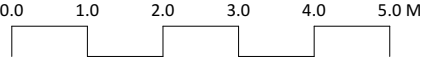


C04 - A


- General Notes
1. New work shown shaded
 2. Demolition shown dotted in red
 3. W: Wardrobe
Cpbd: Cupboard
RLA: Roof lantern above
RL: Roof light/lantern below
 4. All dimensions are indicative and in mm



1 SECTION A-A

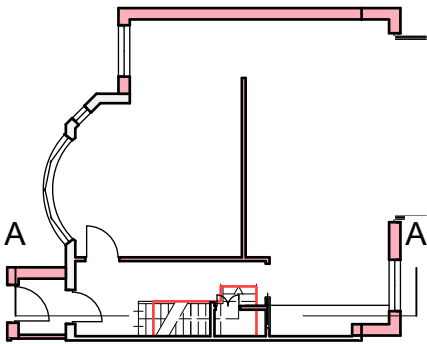

2 SECTION KEY

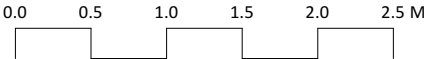

A	10/10/2023	Prepared for planning
ISSUE	DATE	REVISION

PROJECT
34 Leybourne Road, Hillingdon UB10 9HD

CLIENT
Mr & Mrs Man

DRAWING
PROPOSED SECTION A-A



All rights described in chapter IV of the copyright designs & patents act 1988 have been asserted. This drawing must not be scaled; only figured dimensions should be used. Check and verify all dimensions on site prior to commencing any work. Any discrepancies should be reported to the Architects immediately.

PROJECT #	SA.2023.002	DWG #	REV
DATE	27/09/2023		
SCALE	1:50		
DRAWN	CHKD		
JC	JC		


Stones Architects Ltd
50 Coldharbour Lane Hayes Middlesex UB3 3EP
t 020 8969 0000 e mail@stonesarchitects.co.uk w stonesarchitects.co.uk

-
- General Notes**
1. New work shown shaded
 2. Demolition shown dotted in red
 3. W: Wardrobe
Cpbd: Cupboard
RLA: Roof lantern above
RL: Roof light/lantern below
 4. All dimensions are indicative and in mm
- WEST - Front**
- New double storey side extension in self coloured silicon render
 - New velux windows
 - New pitched roof to extension integrated with existing to match existing materials/detailing Road
 - Boundary
 - New lead clad dormer windows
 - New pitched roof to porch to match adjoining building
- SOUTH - Side**
- Boundary
 - Roof tiles to match existing
 - Lead clad dormer window
 - Self coloured silicone render
 - Pre-cast concrete coping
 - New single storey rear extension
 - Aluminium powder coated bifold doors

PROJECT
34 Leybourne Road, Hillingdon UB10 9HD

CLIENT
Mr & Mrs Man

DRAWING
PROPOSED ELEVATIONS

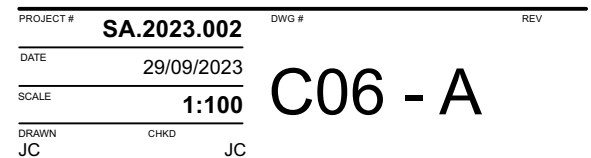

0.0 1.0 2.0 3.0 4.0 5.0 M