


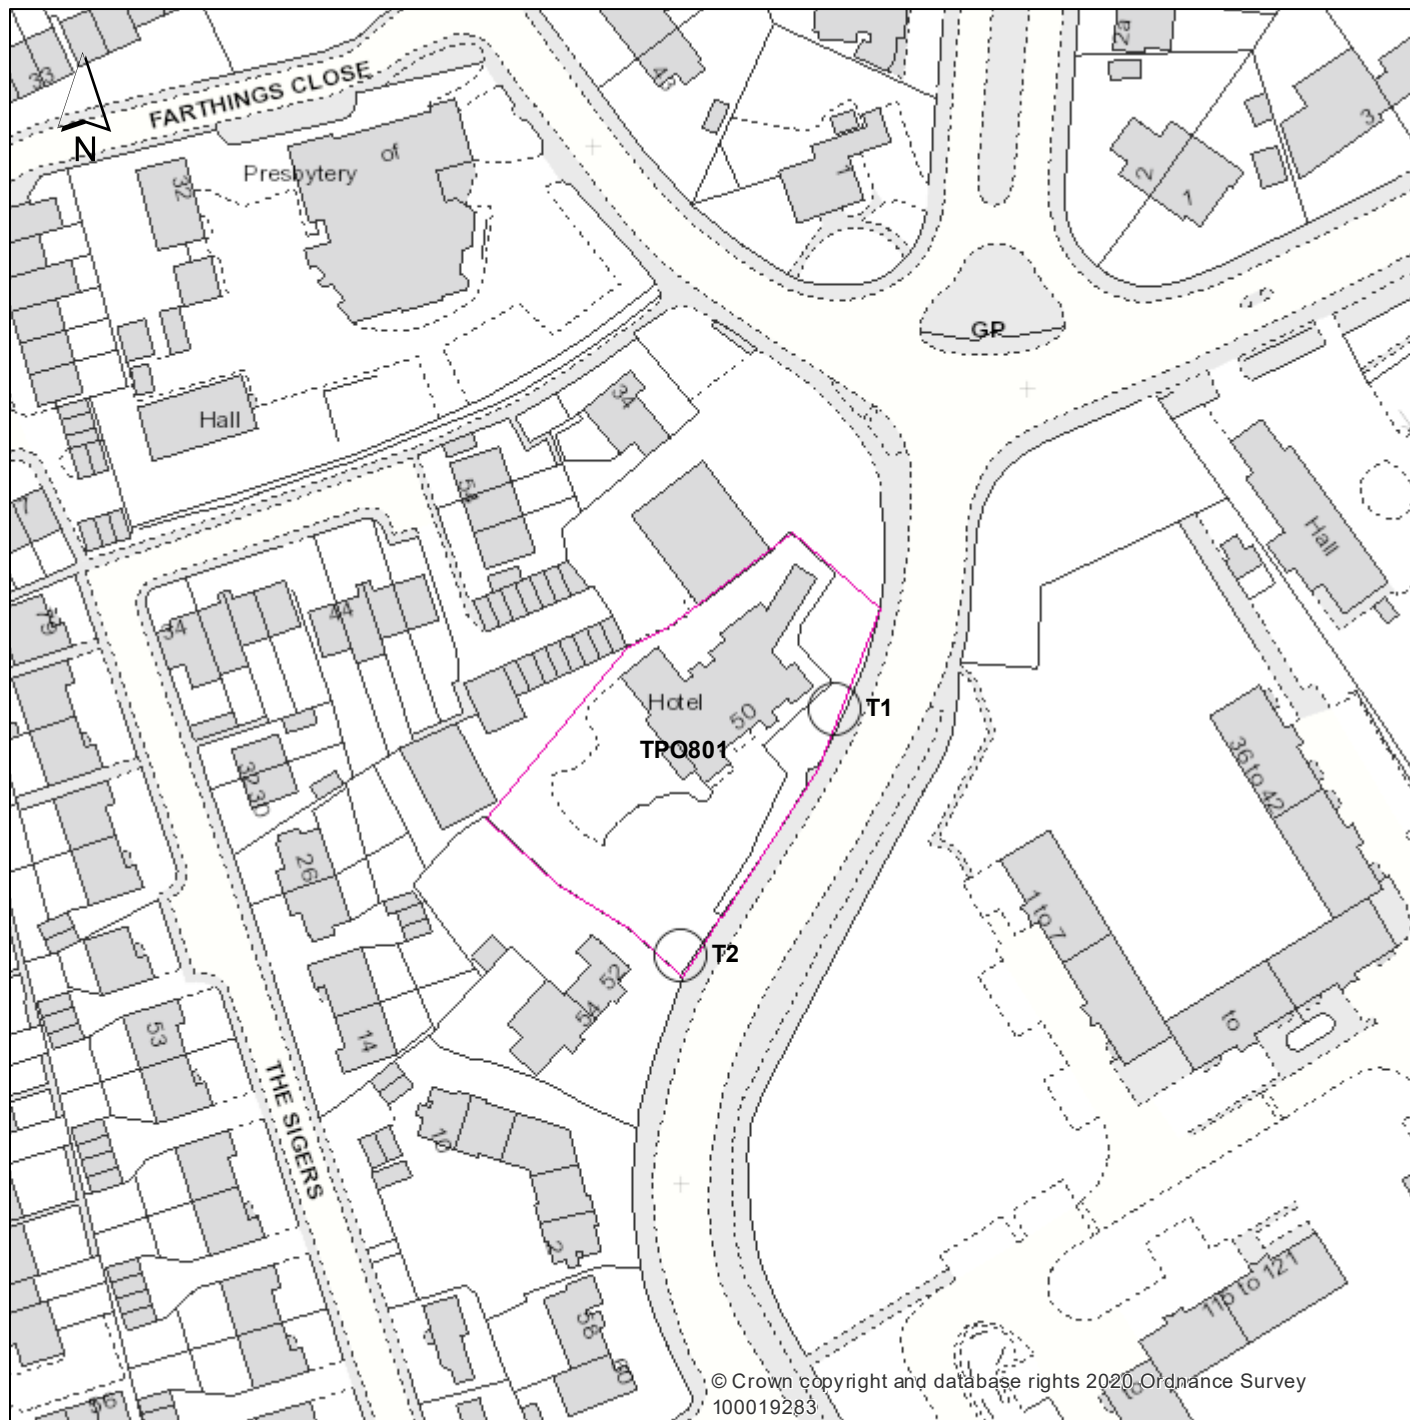

© Crown copyright and database rights 2020 Ordnance Survey
100019283

Signed on behalf of the
London Borough of Hillingdon

Authorised by the Council
to sign in that behalf

Tudor Lodge Hotel, Field End Road

Tree Preservation Order Number

801

**LONDON BOROUGH OF
HILLINGDON**

Residents' Services

Civic Centre, Uxbridge, Middx, UB8 1UW
Telephone No. 01895 250111

Scale: 1:1,250

Date: March 2023

