

Mr Richard Simpson
RJS Planning
15 Vale Court
Ealing Road
Brentford
TW80LN

Application Ref: 14121/APP/2024/962

Date of Decision: 6th June 2024

TOWN AND COUNTRY PLANNING ACT 1990 (AS AMENDED)

REFUSAL OF PLANNING PERMISSION

The Council of the London Borough of Hillingdon as the Local Planning Authority within the meaning of the above Act and associated Orders **REFUSES**: permission for the following:-

Application number: 14121/APP/2024/962

Date your planning application was submitted: 15th April 2024

Site location: 51 Weymouth Road Hayes

Description:
Erection of a two-storey side extension and single-storey rear extension.

Application submitted by: Mr Richard Simpson

Plans that this decision was based on: See attached Schedule of Plans

Permission is refused for the reason(s) listed below:-

1. The proposed two-storey side extension, by virtue of its size, scale, bulk, and design, including the awkward juxtaposition of the proposed hipped roof with the existing roof works, would fail to harmonise with the architectural composition of the host dwelling and would be detrimental to the character, appearance, and visual amenities of the street scene and the surrounding area. The proposal is therefore contrary to Policy BE1 of the Hillingdon Local Plan: Part One - Strategic Policies (2012) and Policies DMHB 11, DMHB 12, and DMHD 1 of the Hillingdon Local Plan: Part Two - Development Management Policies (2020).
2. The two-storey side extension, by virtue of its proximity to the boundary would result in the harmful loss of a first floor gap which would appear cramped and incongruous with the character and

appearance of the wider street scene. As a result the development as a whole would fail to comply with Policies DMHD1 and DMHB 11 of the Hillingdon Local Plan: Part Two - Development Management Policies (2020).

INFORMATIVES

1. In dealing with the application the Council has implemented the requirement in the National Planning Policy Framework to work with the applicant in a positive and proactive way. We have made available detailed advice in the form of our statutory policies as well as offering a full pre-application advice service. This is a resubmission of a previously refused scheme, where the Inspector's Report identified issues to be addressed, which were reflected in the reasons for refusal, allowing the opportunity to address those issues within this submission.
2. The decision to **REFUSE** planning permission has been taken having regard to the policies and proposals in the Hillingdon Local Plan Part 1 (2012) and Part 2 (2020) set out below, including Supplementary Planning Guidance, and to all relevant material considerations, including The London Plan (2021) and National Planning Policy Framework (2023).

STANDARD INFORMATIVES

1. The decision to **REFUSE** planning permission has been taken having regard to the policies and proposals in the Hillingdon Local Plan Part 1 (2012) and Part 2 (2020) set out below, including Supplementary Planning Guidance, and to all relevant material considerations, including The London Plan - The Spatial Development Strategy for London consolidated with alterations since 2011 (2016) and national guidance.

Part 1. Policies

PT1.BE1 (2012) Built Environment

Part 2 Policies

LPP D6 (2021) Housing quality and standards

DMHB 11 Design of New Development

DMHB 12 Streets and Public Realm

DMHB 18 Private Outdoor Amenity Space

DMHD 1 Alterations and Extensions to Residential Dwellings

DMT 6 Vehicle Parking

2. The decision to **REFUSE** planning permission has been taken having regard to all relevant planning legislation, regulations, guidance, circulars and Council policies, including The Human Rights Act (1998) (HRA 1998) which makes it unlawful for the Council to act incompatibly with Convention rights, specifically Article 6 (right to a fair hearing); Article 8 (right to respect for private and family life); Article 1 of the First Protocol (protection of property) and Article 14 (prohibition of

discrimination).

Date of Decision: 6th June 2024



Roz Johnson
Head of Development Management and Building Control

END OF SCHEDULE

Address:
Development Management
Directorate of Place
Hillingdon Council
3 North, Civic Centre, High Street, Uxbridge UB8 1UW
www.hillingdon.gov.uk

TOWN AND COUNTRY PLANNING ACT 1990 (AS AMENDED)

REFUSAL OF PLANNING PERMISSION

Application Ref: 14121/APP/2024/962

SCHEDULE OF PLANS

WR PA 01 REV A.	Received	13-04-0024
WR PA 02 REV A.	Received	13-04-0024
WR PA 03 REV A.	Received	13-04-0024

WHAT TO DO WHEN A HOUSEHOLDER PLANNING APPLICATION IS REFUSED

If your planning application is refused but you still want to pursue it, contact your local planning department.

If you think you could make changes that resolve the reasons for refusal, you may be able to amend your application and submit it again.

Amending your planning application

If you think you could change your application to respond to the reasons for refusal, contact us about what to do next. We can give you more information about deadlines and any fees for submitting an amended application

Residents Services
London Borough of Hillingdon
3 North, Civic Centre,
High Street, Uxbridge UB8 1UW

Email: planning@hillington.gov.uk

www.hillingdon.gov.uk

Appealing to the Planning Inspectorate

If you think the decision to refuse your application was incorrect, you may want to appeal to the Planning Inspectorate, which is an independent and impartial body.

If you want to appeal, the deadline is 12 weeks from the date on the decision letter, or 4 weeks if you've received an enforcement notice. Around 1 in 3 appeals is successful.

You'll need some documents to hand, so before you start, read the guidance and access the service at:

<https://appeal-planning-decision.planninginspectorate.gov.uk>

If you're unable to complete your appeal online call the Planning Inspectorate helpline on 0303 444 5000 (charges at a local rate).

DELEGATED HOUSEHOLDER DECISION

- Please select each of the categories that enables this application to be determined under delegated powers
 - Criteria 1 to 5 or criteria 7 to 9 must be addressed for all categories of application, except for applications for Certificates of Lawfulness, etc.

APPROVAL RECOMMENDED: GENERAL

Select an Option

1.	No valid planning application objection in the form of a petition of 20 or more signatures, has been received	☐
2.	Application complies with all relevant planning policies and is acceptable on planning grounds	☐
3.	There is no Committee resolution for the enforcement action	☐
4.	There is no effect on listed buildings or their settings	☐
5.	The site is not in the Green Belt (but see 11 below)	☐

REFUSAL RECOMMENDED: GENERAL

6.	Application is contrary to relevant planning policies/standards	☐
7.	No petition of 20 or more signatures has been received	☐
8.	Application has not been supported independently by a person/s	☐
9.	The site is not in Green Belt (but see 11 below)	☐

RESIDENTIAL DEVELOPMENT

10.	Single dwelling or less than 10 dwelling units and/or a site of less than 0.5 ha	☐
11.	Householder application in the Green Belt	☐

COMMERCIAL, INDUSTRIAL AND RETAIL DEVELOPMENT

12.	Change of use of retail units on site less than 1 ha or with less than 1000 sq. m other than a change involving a loss of A1 uses	☐
13.	Refusal of change of use from retail class A1 to any other use	☐
14.	Change of use of industrial units on site less than 1 ha or with less than 1000sq.m. of floor space other than to a retail use.	☐

CERTIFICATE OF LAWFULNESS

15.	Certificate of Lawfulness (for proposed use or Development)	☐
16.	Certificate of Lawfulness (for existing use or Development)	☐
17.	Certificate of Appropriate Alternative Development	☐

CERTIFICATE OF LAWFULNESS

18.	ADVERTISEMENT CONSENT (excluding Hoardings)	☐
19.	PRIOR APPROVAL APPLICATION	☐
20.	OUT-OF-BOROUGH OBSERVATIONS	☐
21.	CIRCULAR 18/84 APPLICATION	☐
22.	CORPSEWOOD COVENANT APPLICATION	☐
23.	APPROVAL OF DETAILS	☐
24.	ANCILLARY PLANNING AGREEMENT (S.106 or S.278) where the Heads of Terms have already received Committee approval	☐
25.	WORKS TO TREES	☐
26.	OTHER (please specify)	☐

The delegation powers schedule has been changed. Interim Director of Planning, Regeneration & Public Realm can determine this application

Case Officer:

Signature:

Date:

A delegated decision is appropriate and the recommendation, conditions/reasons for refusal and informative's are satisfactory.

Team Manager:

Signature:

Date:

The decision notice for this application can be issued.

Director / Member of Senior Management Team:

Signature:

Date:

NONE OF THE ABOVE DETAILS SHOULD BE USED IN THE PS2 RETURNS ODPM

Item No. **Report of the Head of Development Management and Building Control**

Address: 51 WEYMOUTH ROAD HAYES

Development: Erection of a two-storey side extension and single-storey rear extension.

LBH Ref Nos: 14121/APP/2024/962

Drawing Nos: WR PA 02 REV A
 WR PA 03 REV A
 WR PA 01 REV A

Date Plans received: 15-04-24 **Date(s) of Amendments(s):**

Date Application valid 15-04-24

1. CONSIDERATIONS

1.1 Site and Locality

The application site comprises a two-storey semi detached property which is located on the north side of Weymouth Road. The property has undergone a hip to gable conversion and contains a large rear dormer extension.

The surrounding area is mostly residential in nature comprising of detached and semi-detached dwellings.

There are no trees that are subject to a Tree Preservation Order within the site or on adjoining land. The site is not designated within a Conservation Area, nor an Area of Special Local Character. The site does not contain any Listed Building.

1.2 Proposed Scheme

The application seeks planning permission for the erection of a two-storey side extension and single-storey rear extension.

1.3 Relevant Planning History

14121/APP/2023/1849 51 WEYMOUTH ROAD HAYES
 Erection of a part first floor rear extension with amendments to fenestration

Decision: 01-09-2023 Approved

14121/APP/2023/1724 51 WEYMOUTH ROAD HAYES
 Demolition of garage and erection of part single storey, part two storey extension to side and rear.

Decision: 01-09-2023	Refused
14121/E/89/1720	51 WEYMOUTH ROAD HAYES
Installation of side dormer window and formation of rooms in roofspace	
Decision: 18-10-1989	Approved
14121/B/82/1498	51 WEYMOUTH ROAD HAYES
Porch and front extension to garage.	
Decision: 19-04-1983	Approved

Comment on Planning History

Planning permission was recently granted under application reference 14121/APP/2023/1849 for a part-first-floor rear extension with amendments to fenestration. This permission remains extant but has not been implemented.

Planning application reference 14121/APP/2023/1724 for the demolition of garage and erection of part single-storey, part two-storey extension to side and rear was refused for the following reasons:

1. The proposed two storey side extension, by virtue of its size, scale, bulk and design, including the awkward juxtaposition of the proposed roof with the existing roof works, would fail to harmonise with the architectural composition of the host dwelling and would be detrimental to the character, appearance and visual amenities of the street scene and the surrounding area. The proposal is therefore contrary to Policy BE1 of the Hillingdon Local Plan: Part One - Strategic Policies (November 2012) and Policies DMHB 11, DMHB 12 and DMHD 1 of the Hillingdon Local Plan: Part Two - Development Management Policies (January 2020).
2. The two storey side extension, by virtue of its proximity to the boundary would result in the harmful loss of a first floor gap and an associated terracing effect, which would appear cramped and incongruous with the character and appearance of the wider street scene. As a result the development as a whole would fail to comply with Policies DMHD1 and DMHB 11 of the Hillingdon Local Plan: Part Two - Development Management Policies (January 2020).

An appeal under reference APP/R5510/D/23/3333501 was subsequently dismissed and is discussed in the sections below.

2. Advertisement and Site Notice

- 2.1 Advertisement Expiry Date: Not applicable
- 2.2 Site Notice Expiry Date: Not applicable

3. Comments on Public Consultations

5 neighbouring properties were consulted by letter dated 24.04.24.

There was no local response.

4. Local Plan Designation and London Plan

The following Local Plan Policies are considered relevant to the application:-

Part 1 Policies:

PT1.BE1 (2012) Built Environment

Part 2 Policies:

LPP D6	(2021) Housing quality and standards
DMHB 11	Design of New Development
DMHB 12	Streets and Public Realm
DMHB 18	Private Outdoor Amenity Space
DMHD 1	Alterations and Extensions to Residential Dwellings
DMT 6	Vehicle Parking

5. MAIN PLANNING ISSUES

The main considerations are the design and its impact on the character of the existing property, the street scene and locality, the amenities of adjoining occupiers, the reduction in the size of the rear garden, and the impact on car parking provision.

Character and Appearance:

Policy BE1 of the Hillingdon Local Plan: Part 1 (2012) seeks a quality of design in all new development that enhances and contributes to the area in terms of form, scale and materials; is appropriate to the identity and context of the townscape; and would improve the quality of the public realm and respect local character.

Policy DMHB 11 of the Hillingdon Local Plan: Part 2 (2020) advises that all development will be required to be designed to the highest standards and incorporate principles of good design. It should take into account aspects including the scale of the development considering the height, mass and bulk of adjacent structures; building plot sizes and established street patterns; building lines and streetscape rhythm and landscaping. It should also not have an adversary impact on the amenity, daylight and sunlight of adjacent properties and open space.

Policy DMHD 1 of the Hillingdon Local Plan: Part 2 (2020) requires that alterations and extensions of dwellings not to have an adverse cumulative impact on the character and appearance of the street scene, and should appear subordinate to the main dwelling.

With regards to rear extensions, Policy DMHD 1 of the Hillingdon Local Plan: Part 2 (2020) states that:

- i) single storey rear extensions on terraced or semi-detached houses with a plot width of 5 metres or less should not exceed 3.3 metres in depth or 3.6 metres where the plot width is 5 metres or more;
- ii) single storey rear extensions to detached houses with a plot width of 5 metres or more should not exceed 4.0 metres in depth;
- iii) flat roofed single storey extensions should not exceed 3.0 metres in height and any pitched or sloping roofs should not exceed 3.4 metres in height, measured from ground level;
- iv) in Conservation Areas and Areas of Special Local Character, flat roofed single storey extensions will be expected to be finished with a parapet;

- v) balconies or access to flat roofs which result in loss of privacy to nearby dwellings or gardens will not be permitted;
- vi) two storey extensions should not extend into an area provided by a 45-degree line of sight drawn from the centre of the nearest ground or first floor habitable room window of an adjacent property and should not contain windows or other openings that overlook other houses at a distance of less than 21 metres;
- vii) flat roofed two storey extensions will not be acceptable unless the design is in keeping with the particular character of the existing house;
- viii) pitched roofs on extensions should be of a similar pitch and materials to that of the original roof and subordinate to it in design. Large crown roofs on detached houses will not be supported; and
- ix) full width two storey rear extensions are not considered acceptable in designated areas or as extensions to Listed Buildings or Locally Listed Buildings.

With regards to side extensions, Policy DMHD 1 of the Hillingdon Local Plan: Part 2 (2020) states that:

- i) side extensions should not exceed half the width of the original property;
- ii) extensions to corner plots should ensure that the openness of the area is maintained and the return building line is not exceeded;
- iii) garages should reflect the size guidelines set out in Appendix C Parking standards;
- iv) two storey side extensions should be set in a minimum of 1 metre from the side boundary or in the case of properties in the Copse Wood and Gatehill Estates, at least 1.5 metres, but more if on a wider than average plot, in order to maintain adequate visual separation and views between houses;
- v) two storey side extensions to detached and semi-detached properties should be set back a minimum of 1 metre behind the main front elevation;
- vi) where hip to gable roof extensions exist, a two storey side extension will not be supported; and
- vii) in Conservation Areas, single storey side extensions may be required to be set back.

The proposal would create a two-storey side extension with a single-storey rear extension. The scheme differs from that which was dismissed at appeal (Appeal Ref: APP/R5510/D/23/3333501) in that the first floor would be set back 1 metre (compared to 500mm set back of the dismissed proposal), and the roof would be hipped (compared to the gabled dismissed proposal).

The two-storey side extension would be less than half the width of the original dwelling, with the ground floor following the building line of the front elevation and the first floor being set back 1 metre. The first-floor side extension would have a hipped roof form, with its ridge set down approximately 0.95 metres from the existing roof's ridge line. The side extension would run along the side boundary.

The host dwelling and No 49 form a semi-detached pair. It is set back from the road amongst other similarly styled pairs on this stretch of Weymouth Road. Some of the houses have had their original hipped roof extended to form a gable.

The recent appeal decision is a material consideration. The Inspector advised:

"The proposed side extension would be set back 0.5 metre from the host's principal front face at first floor level, but as it would be only marginally set down at roof level, it would not achieve a fully subordinate appearance. Moreover, whilst its gable would match the host's existing gabled form, it would be at odds with the building's original appearance and with the retained hipped roof at No 49. Considered together with the existing hip to gable extension, the resultant property would have markedly longer proportions across its front face at first floor and roof level compared to its attached

neighbour. The scheme would thus further unbalance this semi-detached pair."

The current proposal differs from that which was considered at appeal in that the extension would be set under a hipped roof, set down from the main ridge. The hip could be considered to add some balance to this semi-detached pair. However, it would be at odds with the gabled roof form of the host dwelling. The Inspector's comments with respect to the character of the area and two-storey side extension are relevant in this case. The Inspector advises:

"As 53 Weymouth Road has an attached single storey garage and the house retains its original hipped roof, the proposed side extension, which would be built up to the boundary with that property, would not give rise to a significant terracing effect. However, given its form, scale and bulk, the resultant property would also appear at odds with that typical semi-detached house, and it would disrupt the rhythm and grain of development in the streetscene.

The harmful impacts would continue in private views to the rear. Considered cumulatively alongside the existing hip to gable extension, the large rear dormer which covers almost all of the extended roof, and the large conservatory, the proposal would overwhelm the original property, such that very little of its original form and style would remain.

For these reasons, notwithstanding the proposed use of matching materials and matching fenestration, the scheme would significantly harm the character and appearance of the host property and the area. It would therefore conflict with that part of Policy DMHD 1 of the Hillingdon Local Plan Part Two: Development Management Policies (2020) ('HLPP2') which states that extensions should appear subordinate to the main dwelling and should respect its original design.

Additionally, whilst the two storey side extension would be less than half the width of the original property, it would conflict with Policy DMHD 1's stance that it should be set in a minimum of 1 metre from the side boundary and a similar distance behind the main front elevation. That policy also states that a two storey side extension will not be supported where a hip to gable roof extension already exists, as is the case here."

Officers acknowledge that attempts have been made to address the previous concerns about symmetry but consider that the proposal fails to overcome the concerns relating to visual amenities. The proposed two-storey side extension, by virtue of its size, scale, bulk, and design, including the awkward juxtaposition of the proposed hipped roof with the existing roof works, would fail to harmonise with the architectural composition of the host dwelling and would be detrimental to the character, appearance, and visual amenities of the street scene and the surrounding area. The proposal is, therefore, contrary to Policy BE1 of the Hillingdon Local Plan: Part One - Strategic Policies (2012) and Policies DMHB 11, DMHB 12, and DMHD 1 of the Hillingdon Local Plan: Part Two - Development Management Policies (2020).

Furthermore, the two-storey side extension, by virtue of its proximity to the boundary, would result in the harmful loss of a first-floor gap, which would appear cramped and incongruous with the character and appearance of the wider street scene. As a result, the development as a whole would fail to comply with Policies DMHD1 and DMHB 11 of the Hillingdon Local Plan: Part Two - Development Management Policies (2020).

Residential Amenity:

Policy DMHD 1 of the Hillingdon Local Plan: Part 2 (2020) states that planning applications relating to alterations and extensions of dwellings will be required to ensure that: ii) a satisfactory relationship with adjacent dwellings is achieved; and v) there is no unacceptable loss of outlook to

neighbouring occupiers. Policy DMHB 11 of the Hillingdon Local Plan: Part 2 (2020) seeks to ensure that development proposals do not adversely impact on the amenity, daylight, and sunlight of adjacent properties and open space.

Primary consideration is given to the adjoining neighbour No 53 Weymouth Road.

The depth and height of the ground and first floor extensions would be compliant with Policy DMHD1 in regards to protecting residential amenity.

The proposed two-storey side element would be set up against the boundary with No 53 Weymouth Road. No 53 Weymouth Road has two upper windows on their side elevation facing the application site. Whilst one appears to be obscured and servicing a bathroom, the other window upper floor side-facing would be impacted through the bulk and massing of the proposal in such close proximity. However, given that this window would rely on 'borrowed light' from across the application site, it is not considered, on balance, that any amenity harms would be sufficient to warrant refusal. It is noted that there have been no objections.

Regarding the proposal's impact on residential amenities, it would broadly comply with Policies DMHD 1 and DMHB 11 of Hillingdon Council's Local Plan Part Two Development Management Policies (2020).

External Amenity Space:

Where there are no higher local standards in the borough Development Plan Documents, Policy D6 of The London Plan (2021) requires a minimum of five sq. m. of private outdoor space for one- to two-person dwellings and an extra one sq. m. for each additional occupant. It must achieve a minimum depth and width of 1.5m.

Policy DMHD 1 of Hillingdon Council's Local Plan Part Two Development Management Policies (2020) states that planning applications relating to alterations and extensions of dwellings will be required to ensure that, vi) adequate garden space is retained, while Policy DMHB 18 states that developers should provide amenity space per Table 5.3 of the local plan. Table 5.3 requires developments to include between 20 and 100 sq. m. of private outdoor amenity space, depending on the number of bedrooms within the property and whether it is a house or a flat. It should be well-located, well-designed, and usable for the private enjoyment of the occupier.

Over 110 square metres of rear garden space would be retained at the site. It is considered that the proposal would not undermine the provision of external amenity space for the existing occupiers at the site. As such, it would comply with Policies DMHD 1 and DMHB 18 of the Hillingdon Local Plan: Part 2 (2020).

Parking and Highway Safety:

There would be no impact to the existing parking situation.

Conclusion:

The application is recommended for refusal.

6. RECOMMENDATION

REFUSAL for the following reasons:

1. NON2 Non Standard reason for refusal

The proposed two-storey side extension, by virtue of its size, scale, bulk, and design, including the awkward juxtaposition of the proposed hipped roof with the existing roof works, would fail to harmonise with the architectural composition of the host dwelling and would be detrimental to the character, appearance, and visual amenities of the street scene and the surrounding area. The proposal is therefore contrary to Policy BE1 of the Hillingdon Local Plan: Part One - Strategic Policies (2012) and Policies DMHB 11, DMHB 12, and DMHD 1 of the Hillingdon Local Plan: Part Two - Development Management Policies (2020).

2. NON2 Non Standard reason for refusal

The two-storey side extension, by virtue of its proximity to the boundary would result in the harmful loss of a first floor gap which would appear cramped and incongruous with the character and appearance of the wider street scene. As a result the development as a whole would fail to comply with Policies DMHD1 and DMHB 11 of the Hillingdon Local Plan: Part Two - Development Management Policies (2020).

INFORMATIVES

1. In dealing with the application the Council has implemented the requirement in the National Planning Policy Framework to work with the applicant in a positive and proactive way. We have made available detailed advice in the form of our statutory policies as well as offering a full pre-application advice service. This is a resubmission of a previously refused scheme, where the Inspector's Report identified issues to be addressed, which were reflected in the reasons for refusal, allowing the opportunity to address those issues within this submission.
2. The decision to REFUSE planning permission has been taken having regard to all relevant planning legislation, regulations, guidance, circulars and Council policies, including The Human Rights Act (1998) (HRA 1998) which makes it unlawful for the Council to act incompatibly with Convention rights, specifically Article 6 (right to a fair hearing); Article 8 (right to respect for private and family life); Article 1 of the First Protocol (protection of property) and Article 14 (prohibition of discrimination).
3. The decision to REFUSE planning permission has been taken having regard to the policies and proposals in the Hillingdon Local Plan Part 1 (2012) and Part 2 (2020) set out below, including Supplementary Planning Guidance, and to all relevant material considerations, including The London Plan (2021) and National Planning Policy Framework (2023).

LPP D6 (2021) Housing quality and standards

DMHB Design of New Development
11

DMHB Streets and Public Realm
12

DMHB Private Outdoor Amenity Space
18

DMHD 1 Alterations and Extensions to Residential Dwellings

DMT 6 Vehicle Parking

Standard Informatives

1. The decision to REFUSE planning permission has been taken having regard to all relevant planning legislation, regulations, guidance, circulars and Council policies, including The Human Rights Act (1998) (HRA 1998) which makes it unlawful for the Council to act incompatibly with Convention rights, specifically Article 6 (right to a fair hearing); Article 8 (right to respect for private and family life); Article 1 of the First Protocol (protection of property) and Article 14 (prohibition of discrimination).
2. The decision to REFUSE planning permission has been taken having regard to the policies and proposals in the Hillingdon Local Plan Part 1 (2012) and Part 2 (2020) set out below, including Supplementary Planning Guidance, and to all relevant material considerations, including The London Plan - The Spatial Development Strategy for London consolidated with alterations since 2011 (2016) and national guidance..

Part 1 Polices

PT1.BE1 (2012) Built Environment

Part 2 Polices:

LPP D6 (2021) Housing quality and standards

DMHB 11 Design of New Development

DMHB 12 Streets and Public Realm

DMHB 18 Private Outdoor Amenity Space

DMHD 1 Alterations and Extensions to Residential Dwellings

DMT 6 Vehicle Parking


Contact Officer: Nicola Taplin

Telephone No: 01895 250230




THE PROPOSED SINGLE
STOREY REAR EXTENSION

THE PROPOSED TWO
STOREY SIDE EXTENSION


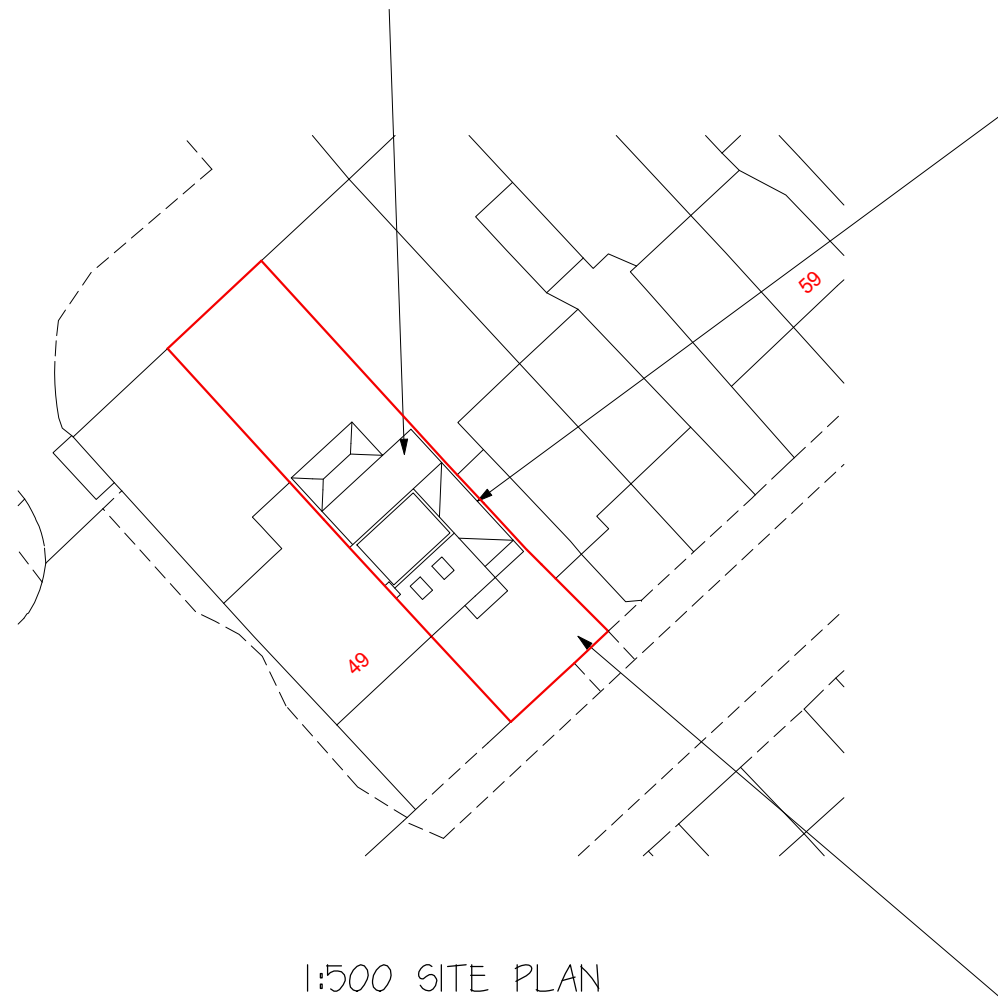


1:500 SITE PLAN



THE EXISTING VEHICULAR ACCESS
AND DRIVEWAY PARKING AREA FOR
3 CARS

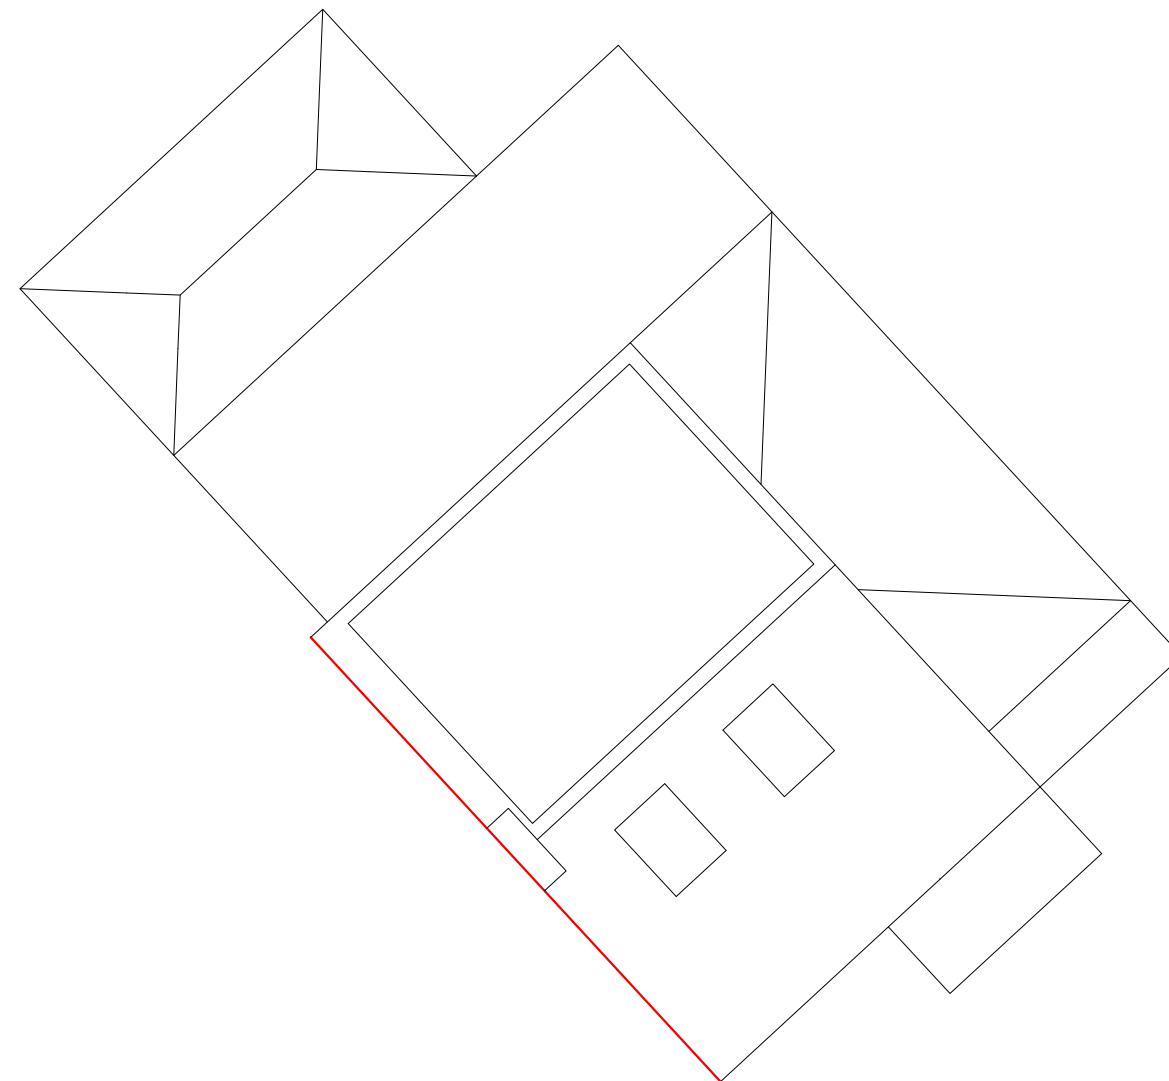

1:100 ROOF PLAN

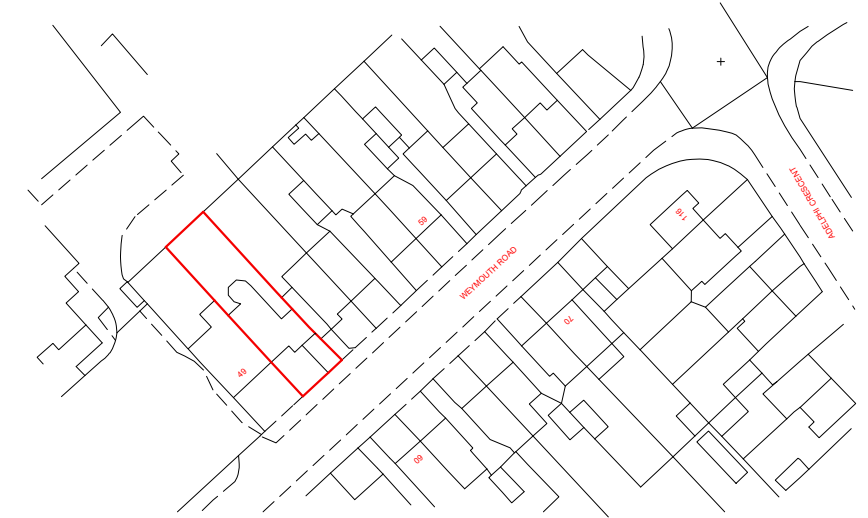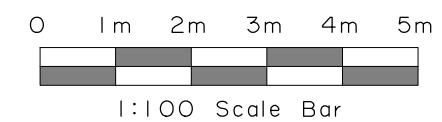


1:1250 LOCATION PLAN

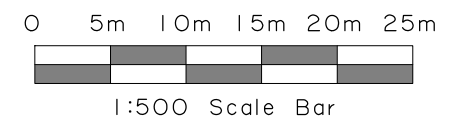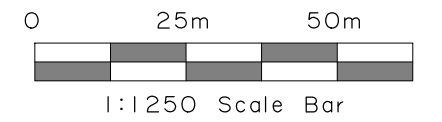

No.	Date	By	Contents
Revisions			
Drawing Title			
Location Plan & Site Plan			
Project			
Two storey side extension & single storey rear extension			
Scale		Date	Drawn by
As stated		April 2024	SD
Client Details			
Mr Abid Shabir 51 Weymouth Road Hayes Hillingdon UB4 8NG			
Drg.No.		Rev.	
WR PA 03		A	




FRONT ELEVATION - 1:100

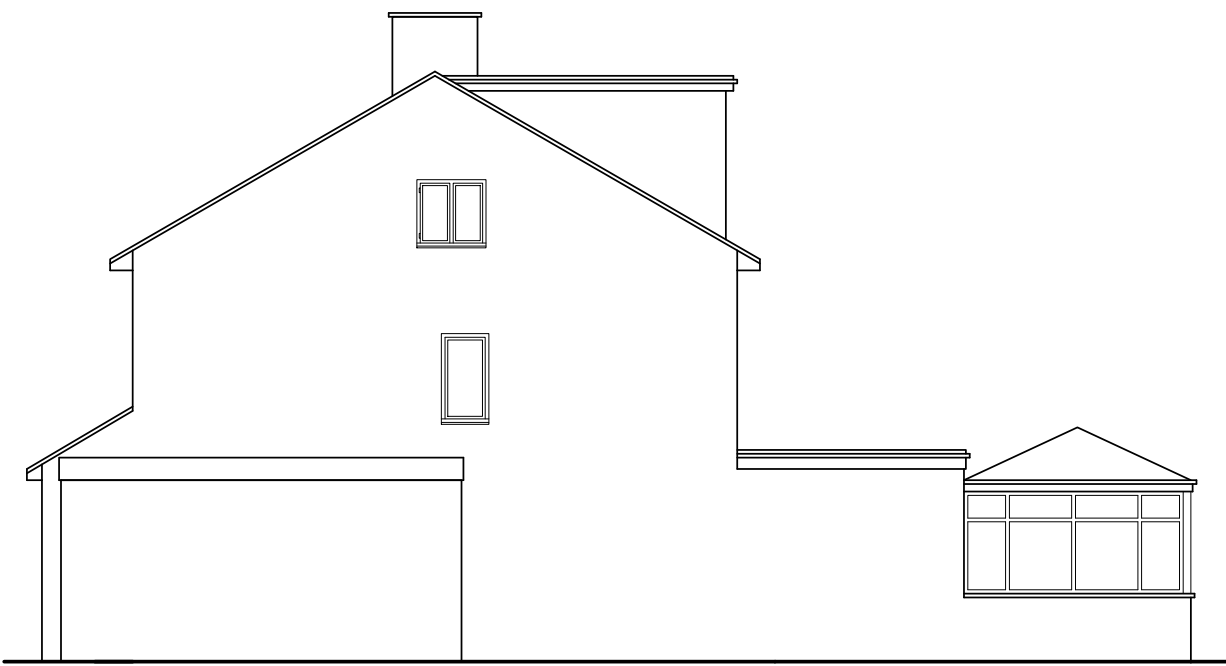


FLANK ELEVATION - 1:100




REAR ELEVATION - 1:100

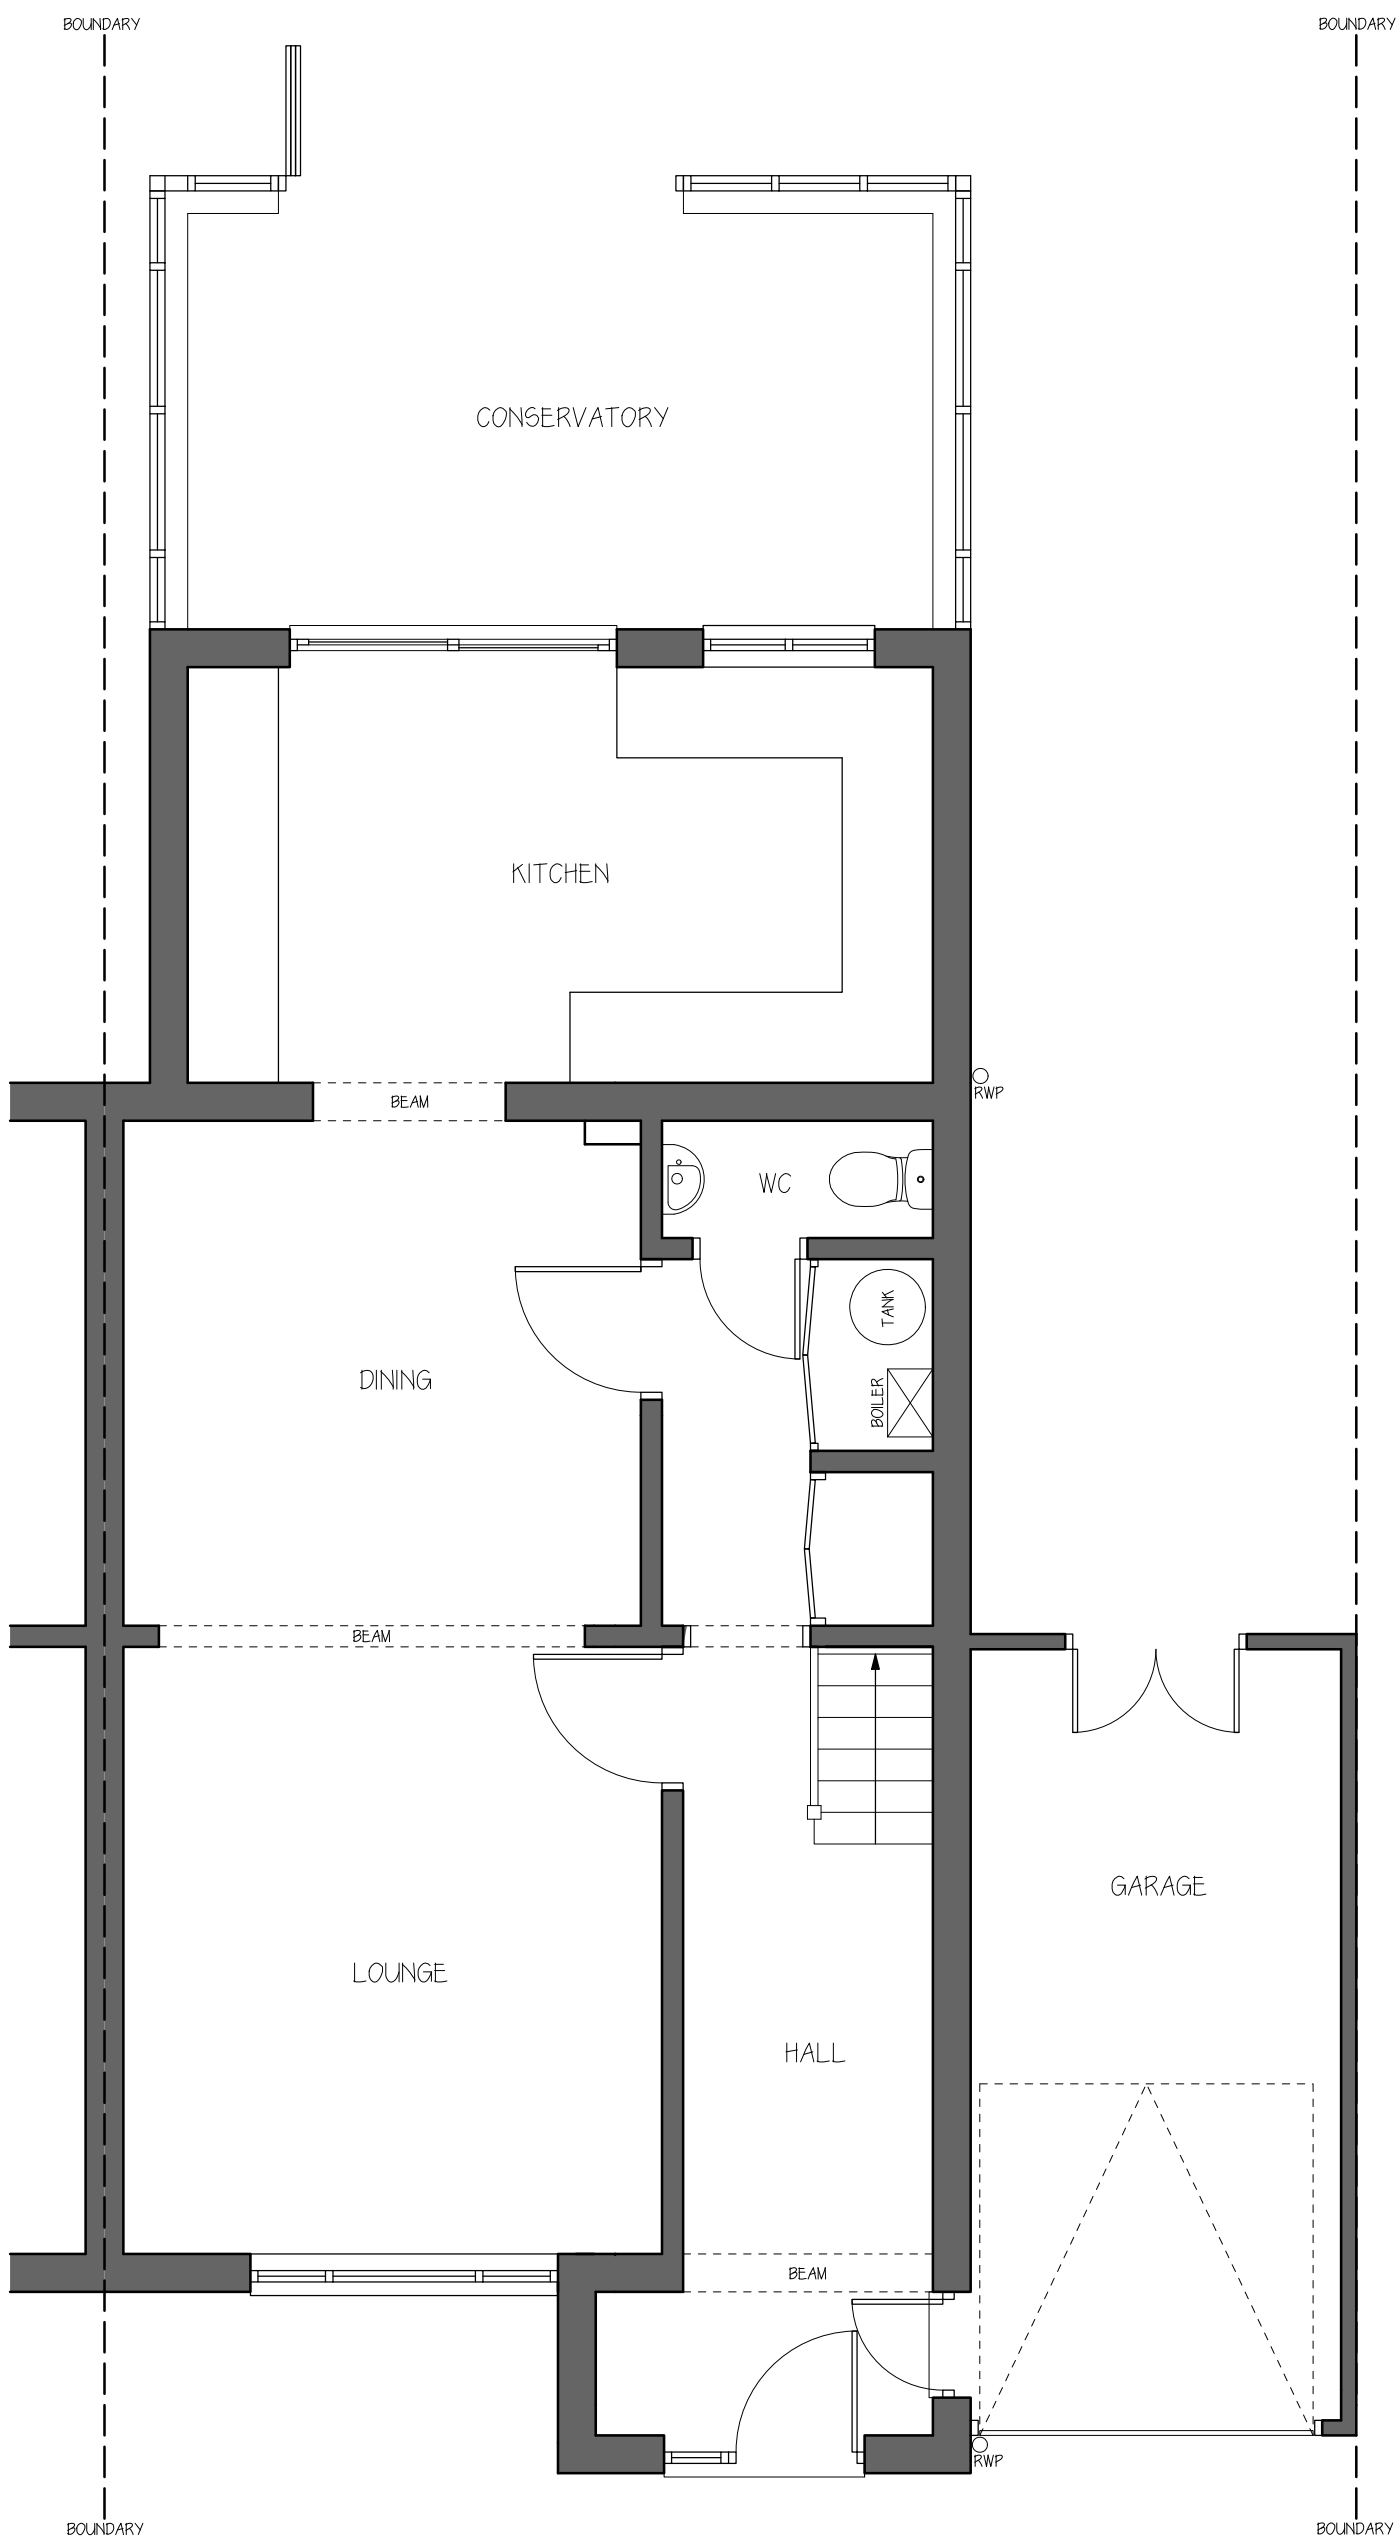


GROUND FLOOR PLAN - 1:50

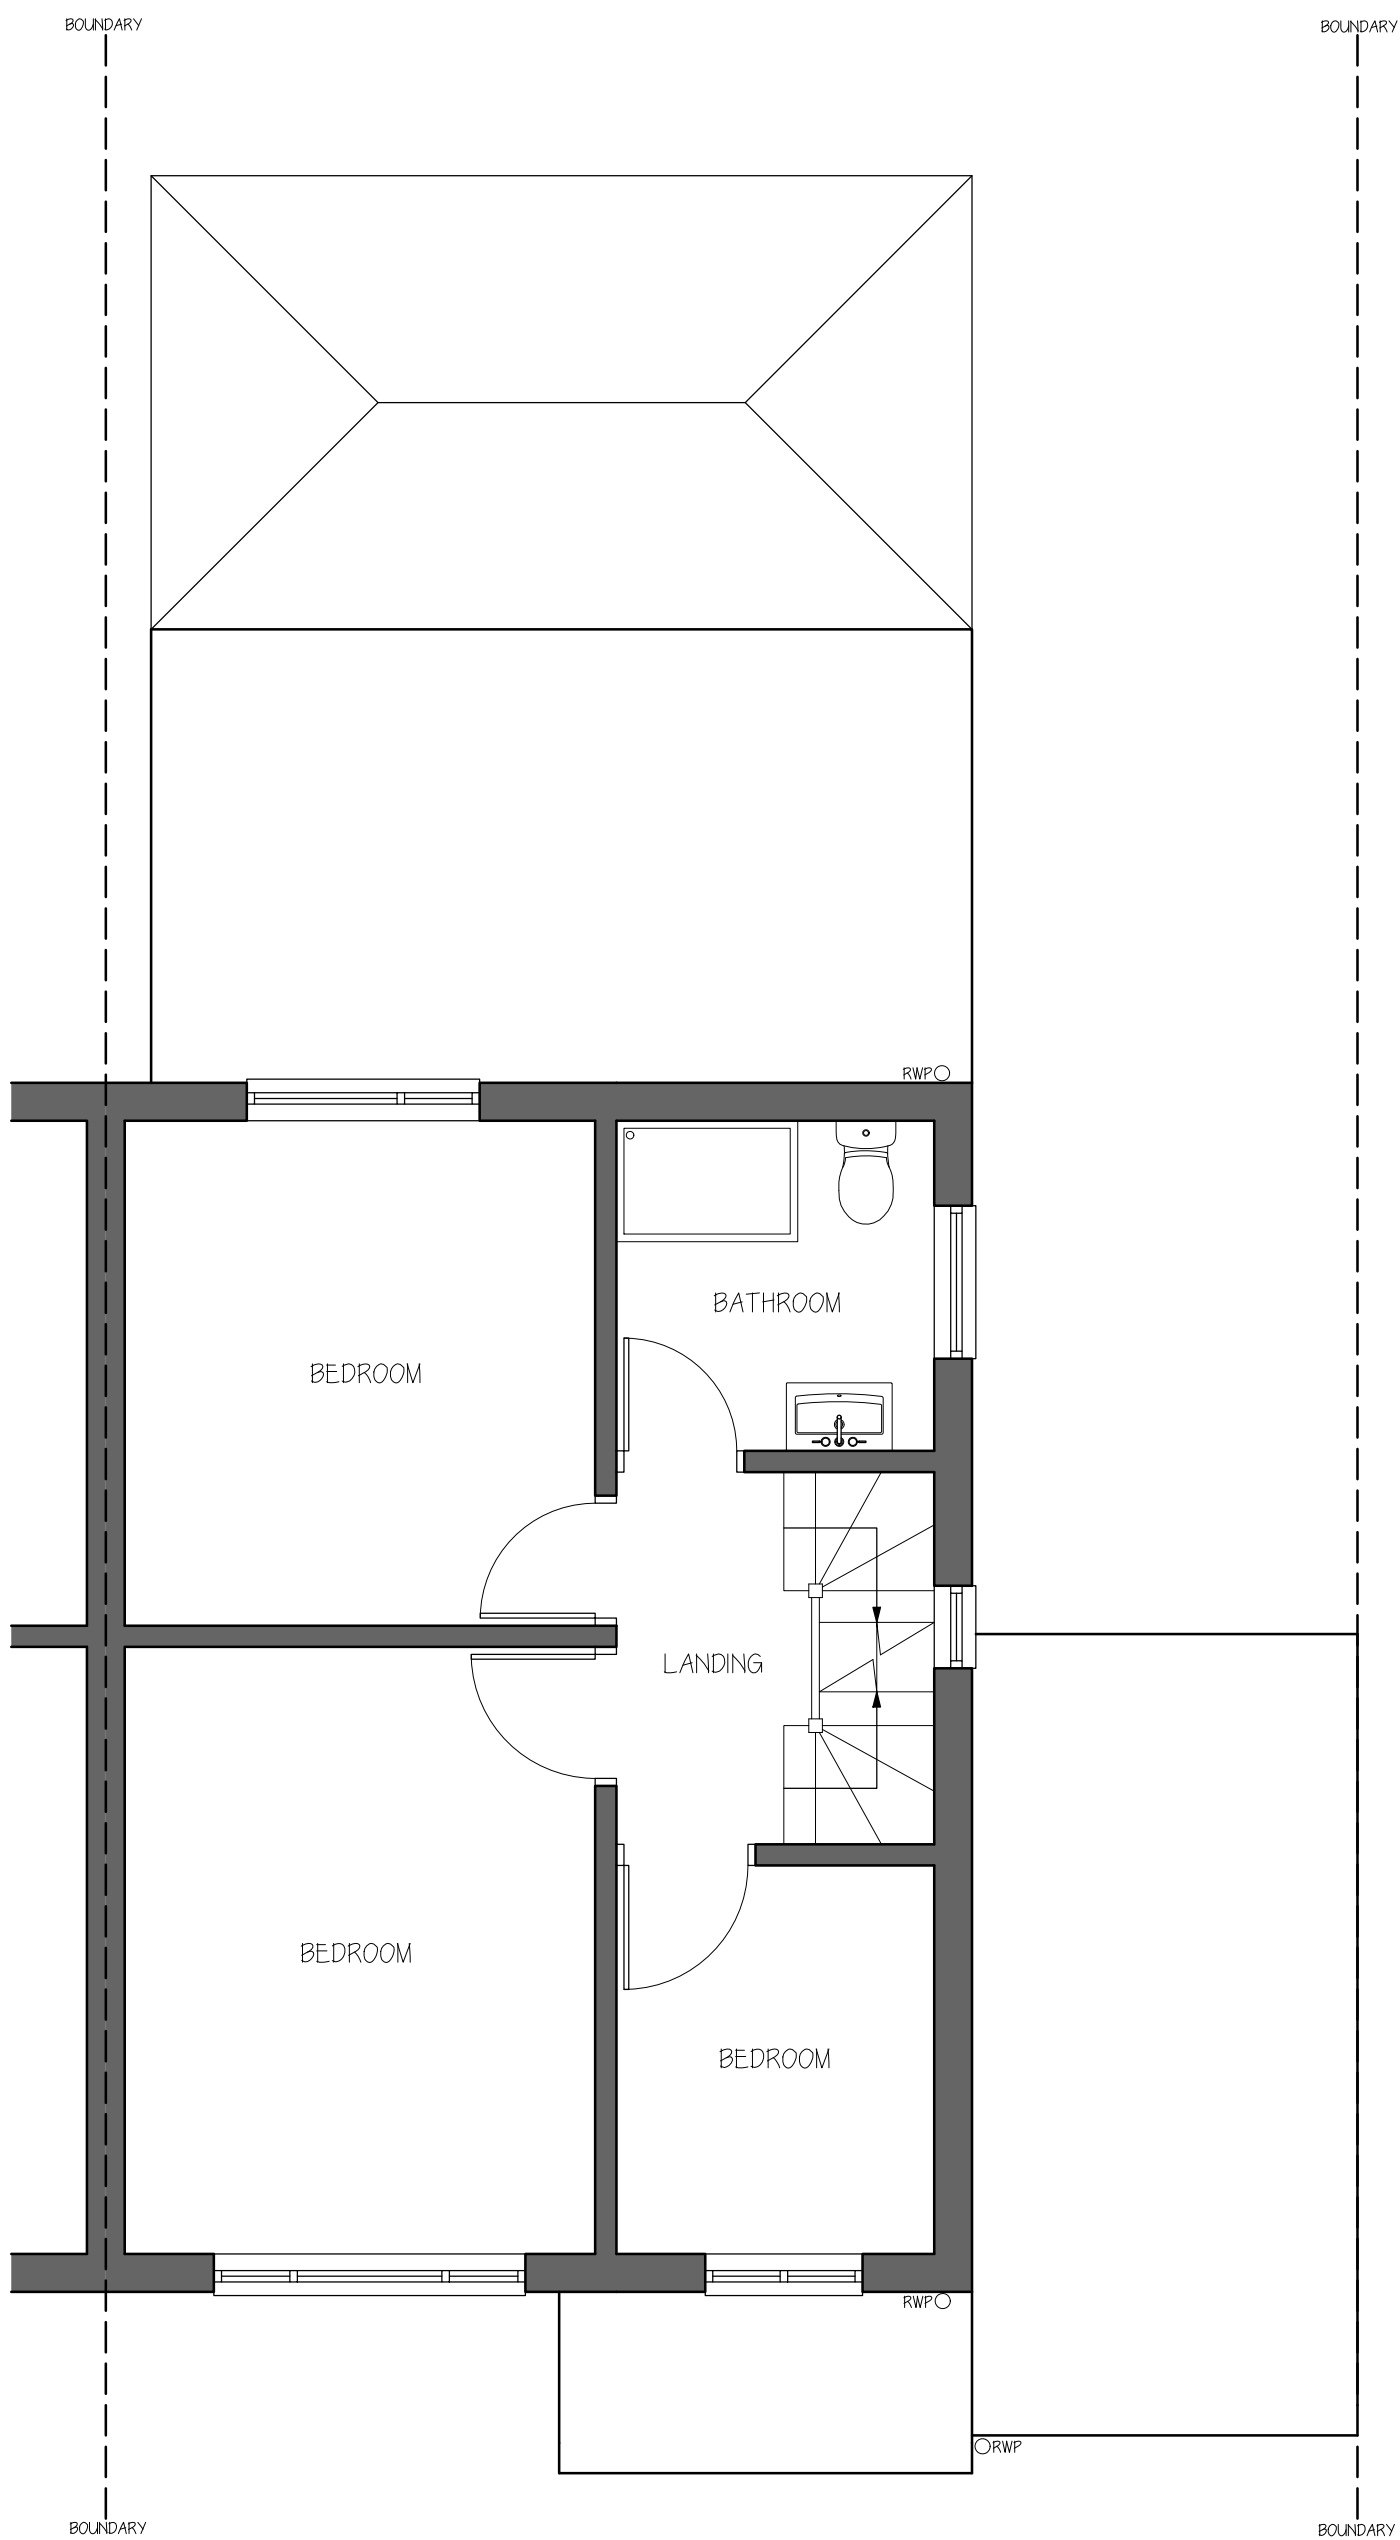

FIRST FLOOR PLAN - 1:50

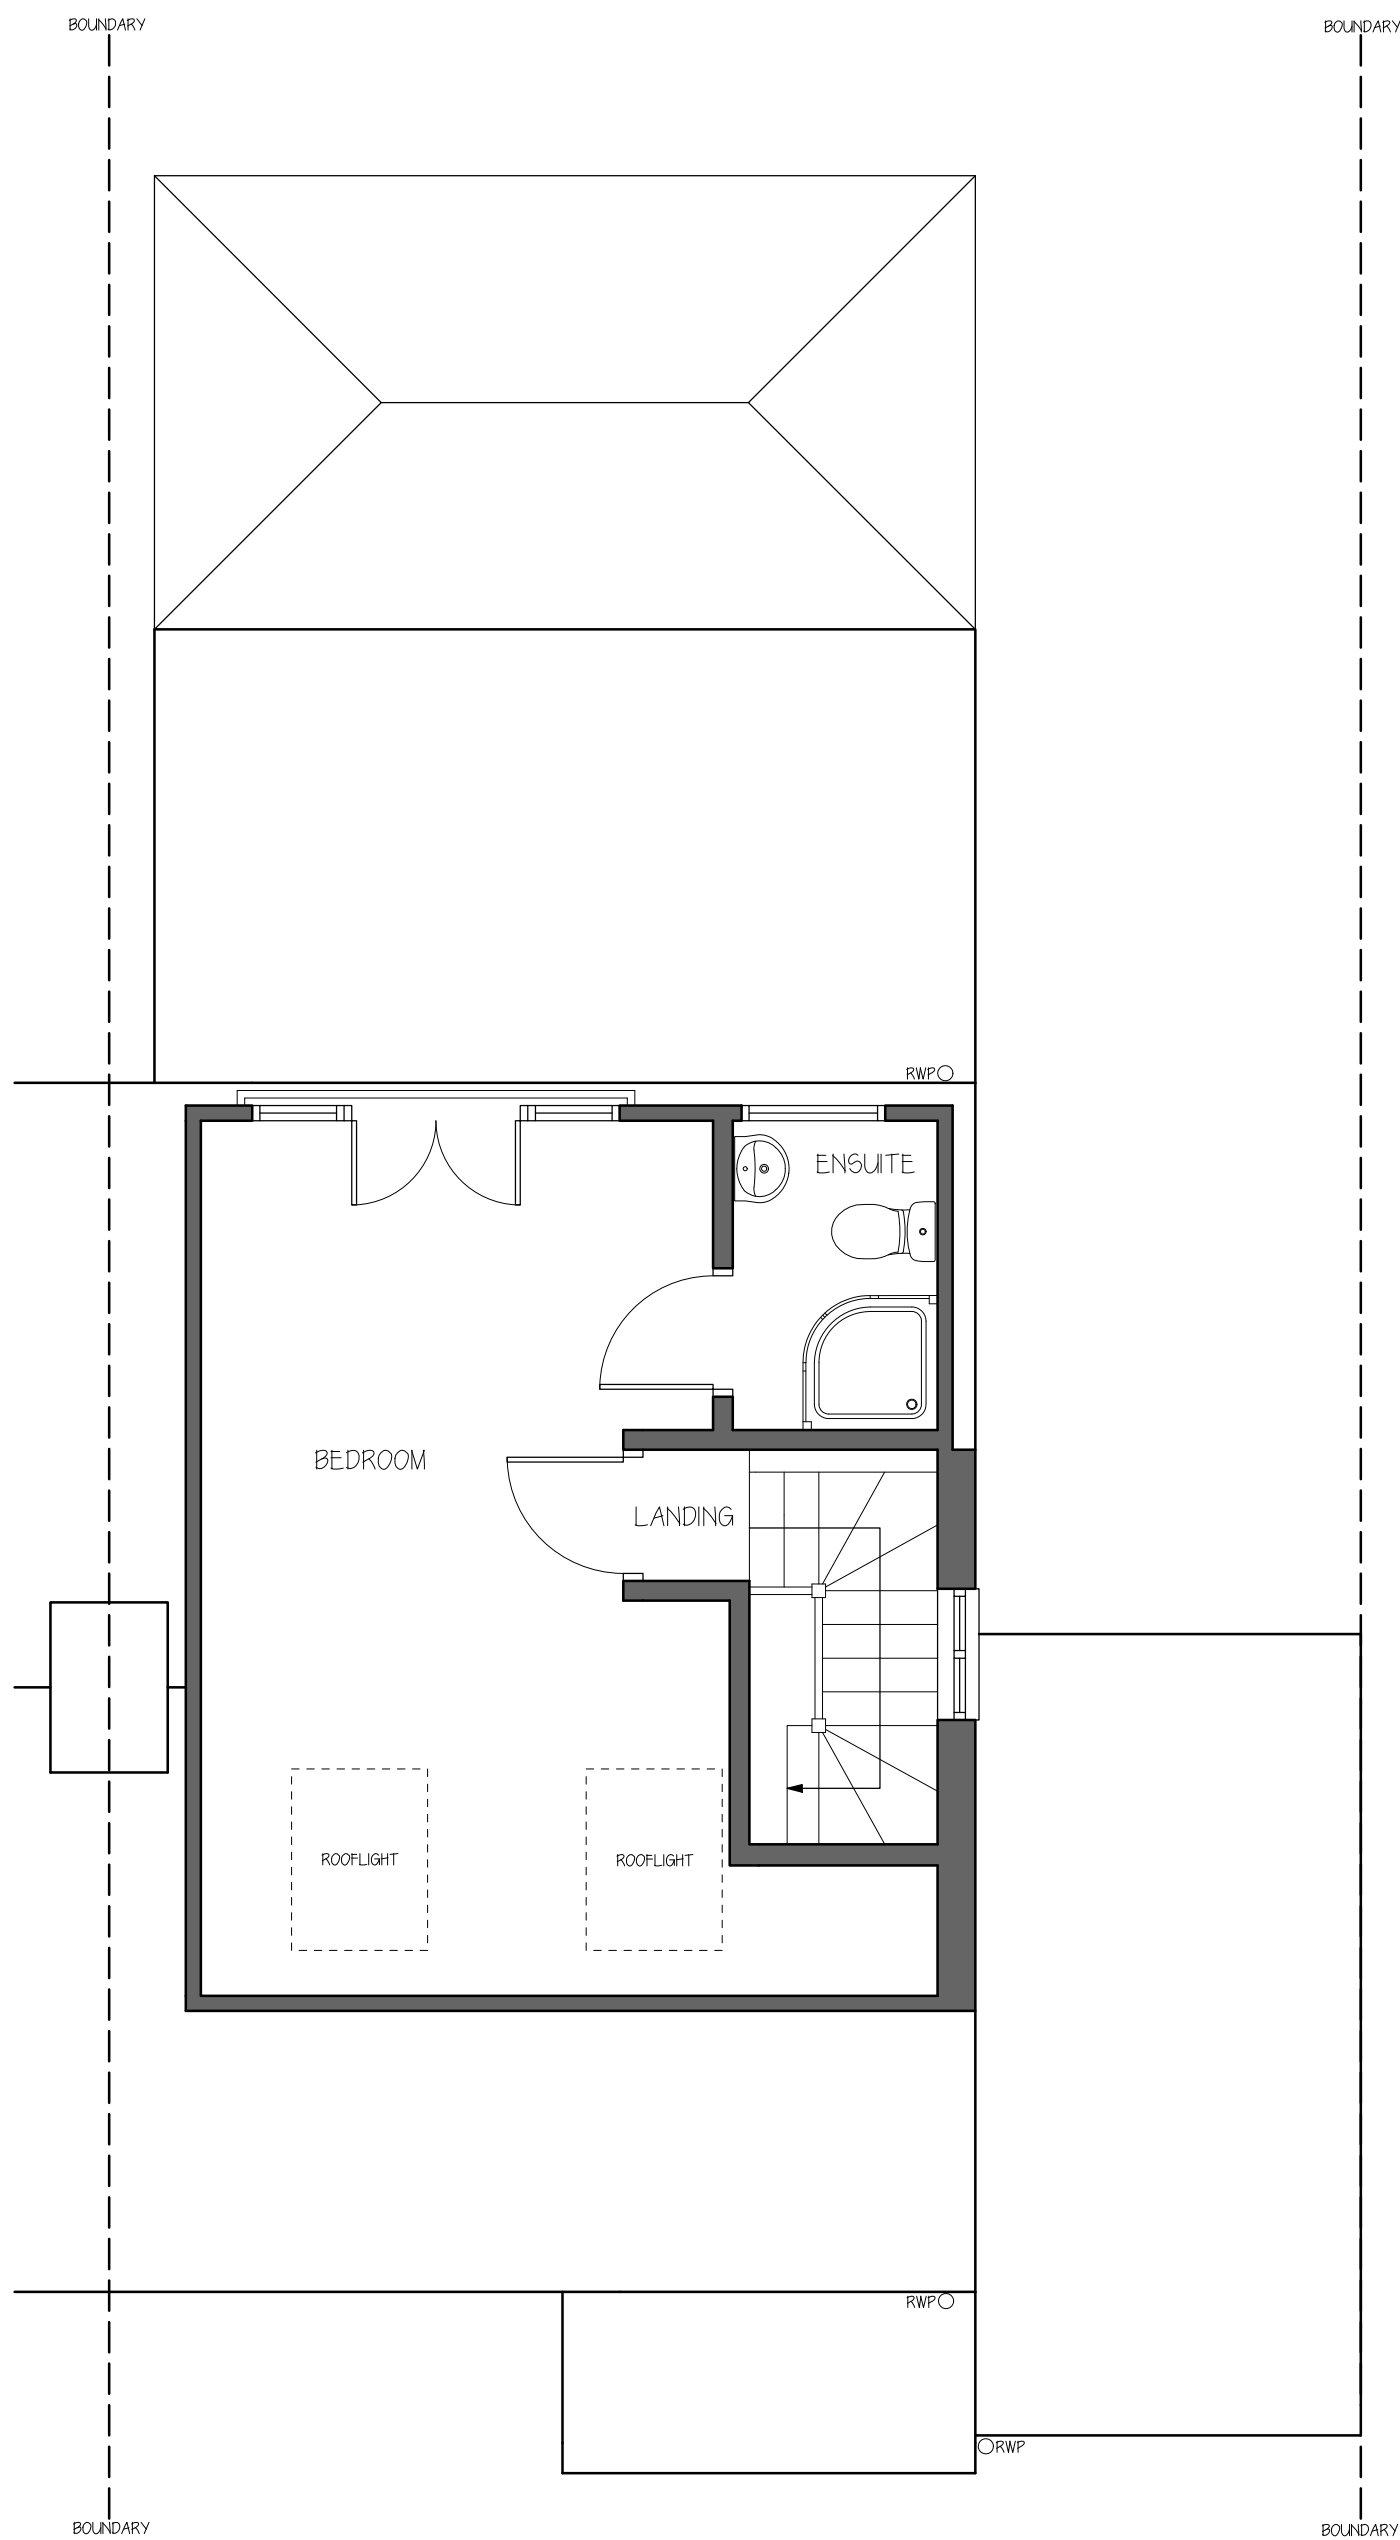

LOFT FLOOR PLAN - 1:50

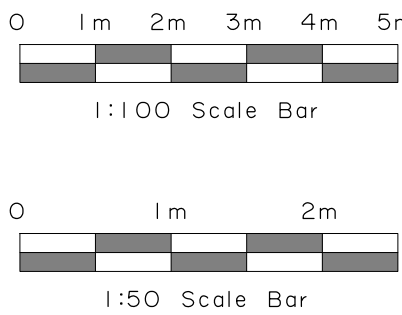

ALL DIMENSIONS & LEVELS ARE TO BE CHECKED ON SITE. ANY DISCREPANCIES ARE TO BE REPORTED IMMEDIATELY UPON DISCOVERY. THIS DRAWING IS FOR THE PURPOSE OF PLANNING PERMISSION & BUILDING REGULATIONS. AUTHORISED DESIGNS LTD TAKES NO RESPONSIBILITY OR LIABILITY FOR ANY RELIANCE PLACED UPON OR USE MADE OF, THIS DOCUMENT BY ANYONE FOR PURPOSES OTHER THAN FOR PLANNING AND BUILDING CONTROL APPROVAL. IT IS THE RESPONSIBILITY OF THE CLIENT TO RESOLVE ANY AND ALL MATTERS REGARDING THE PARTY WALL ACT 1996.

AUTHORISED DESIGNS LTD CONFIRM THAT THESE PLANS HAVE BEEN PREPARED TAKING ACCOUNT OF THE CDM 2015 REGULATIONS AS FAR AS THEY RELATE TO THE DESIGNERS AND PRINCIPAL DESIGNERS DUTIES FOR THE PRE-CONSTRUCTION PHASE FOR THE PURPOSE OF ACHIEVING PLANNING AND BUILDING REGULATION APPROVAL. THE CLIENT OR CLIENTS SUCCESSORS WILL BE REQUIRED TO COMPLY WITH THEIR OWN RESPONSIBILITIES AND DUTIES RELATING TO THE PRE-CONSTRUCTION AND CONSTRUCTION PHASE SHOULD THE PROPOSALS PROGRESS FURTHER.

No.	Date	By	Contents

Revisions			
Drawing Title			
Existing Floor Plans & Elevations			

Project			
Two storey side extension & single storey rear extension			


Scale	Date	Drawn by
1:50 / 1:100	April 2024	SD

Client Details	
Mr Abid Shabir	
51 Weymouth Road	
Hayes	
Hillingdon	
UB4 8NG	

Dwg.No.	Rev.
WR PA 01	A




FRONT ELEVATION - 1:100

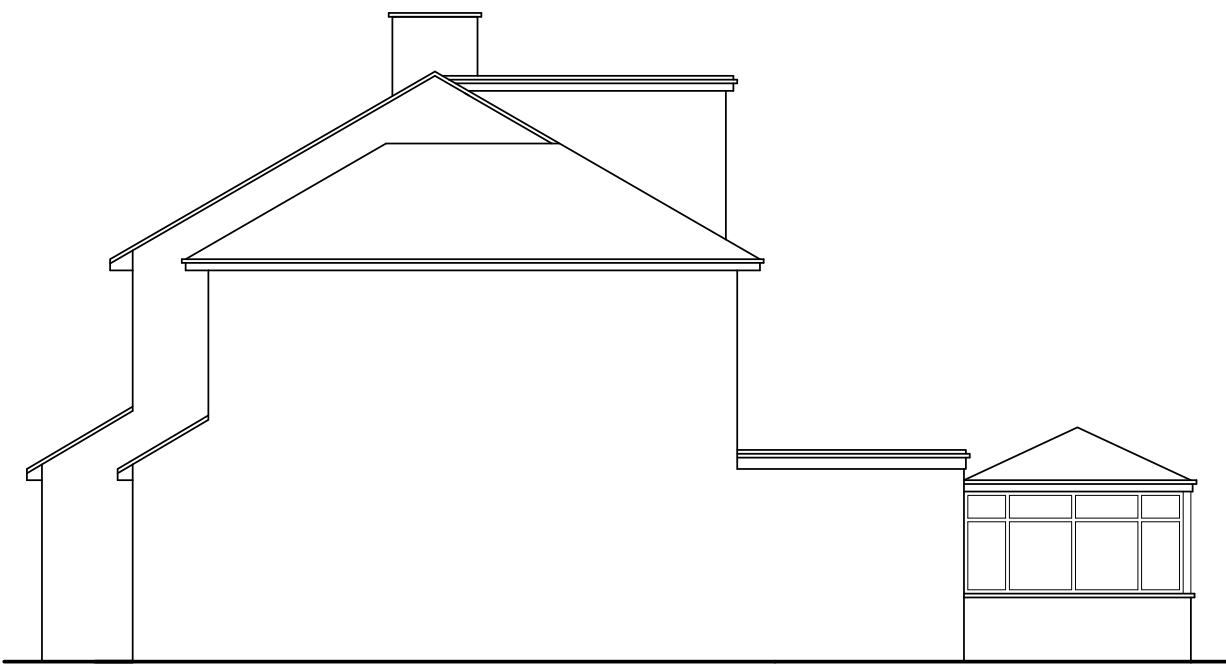


FLANK ELEVATION - 1:100




REAR ELEVATION - 1:100

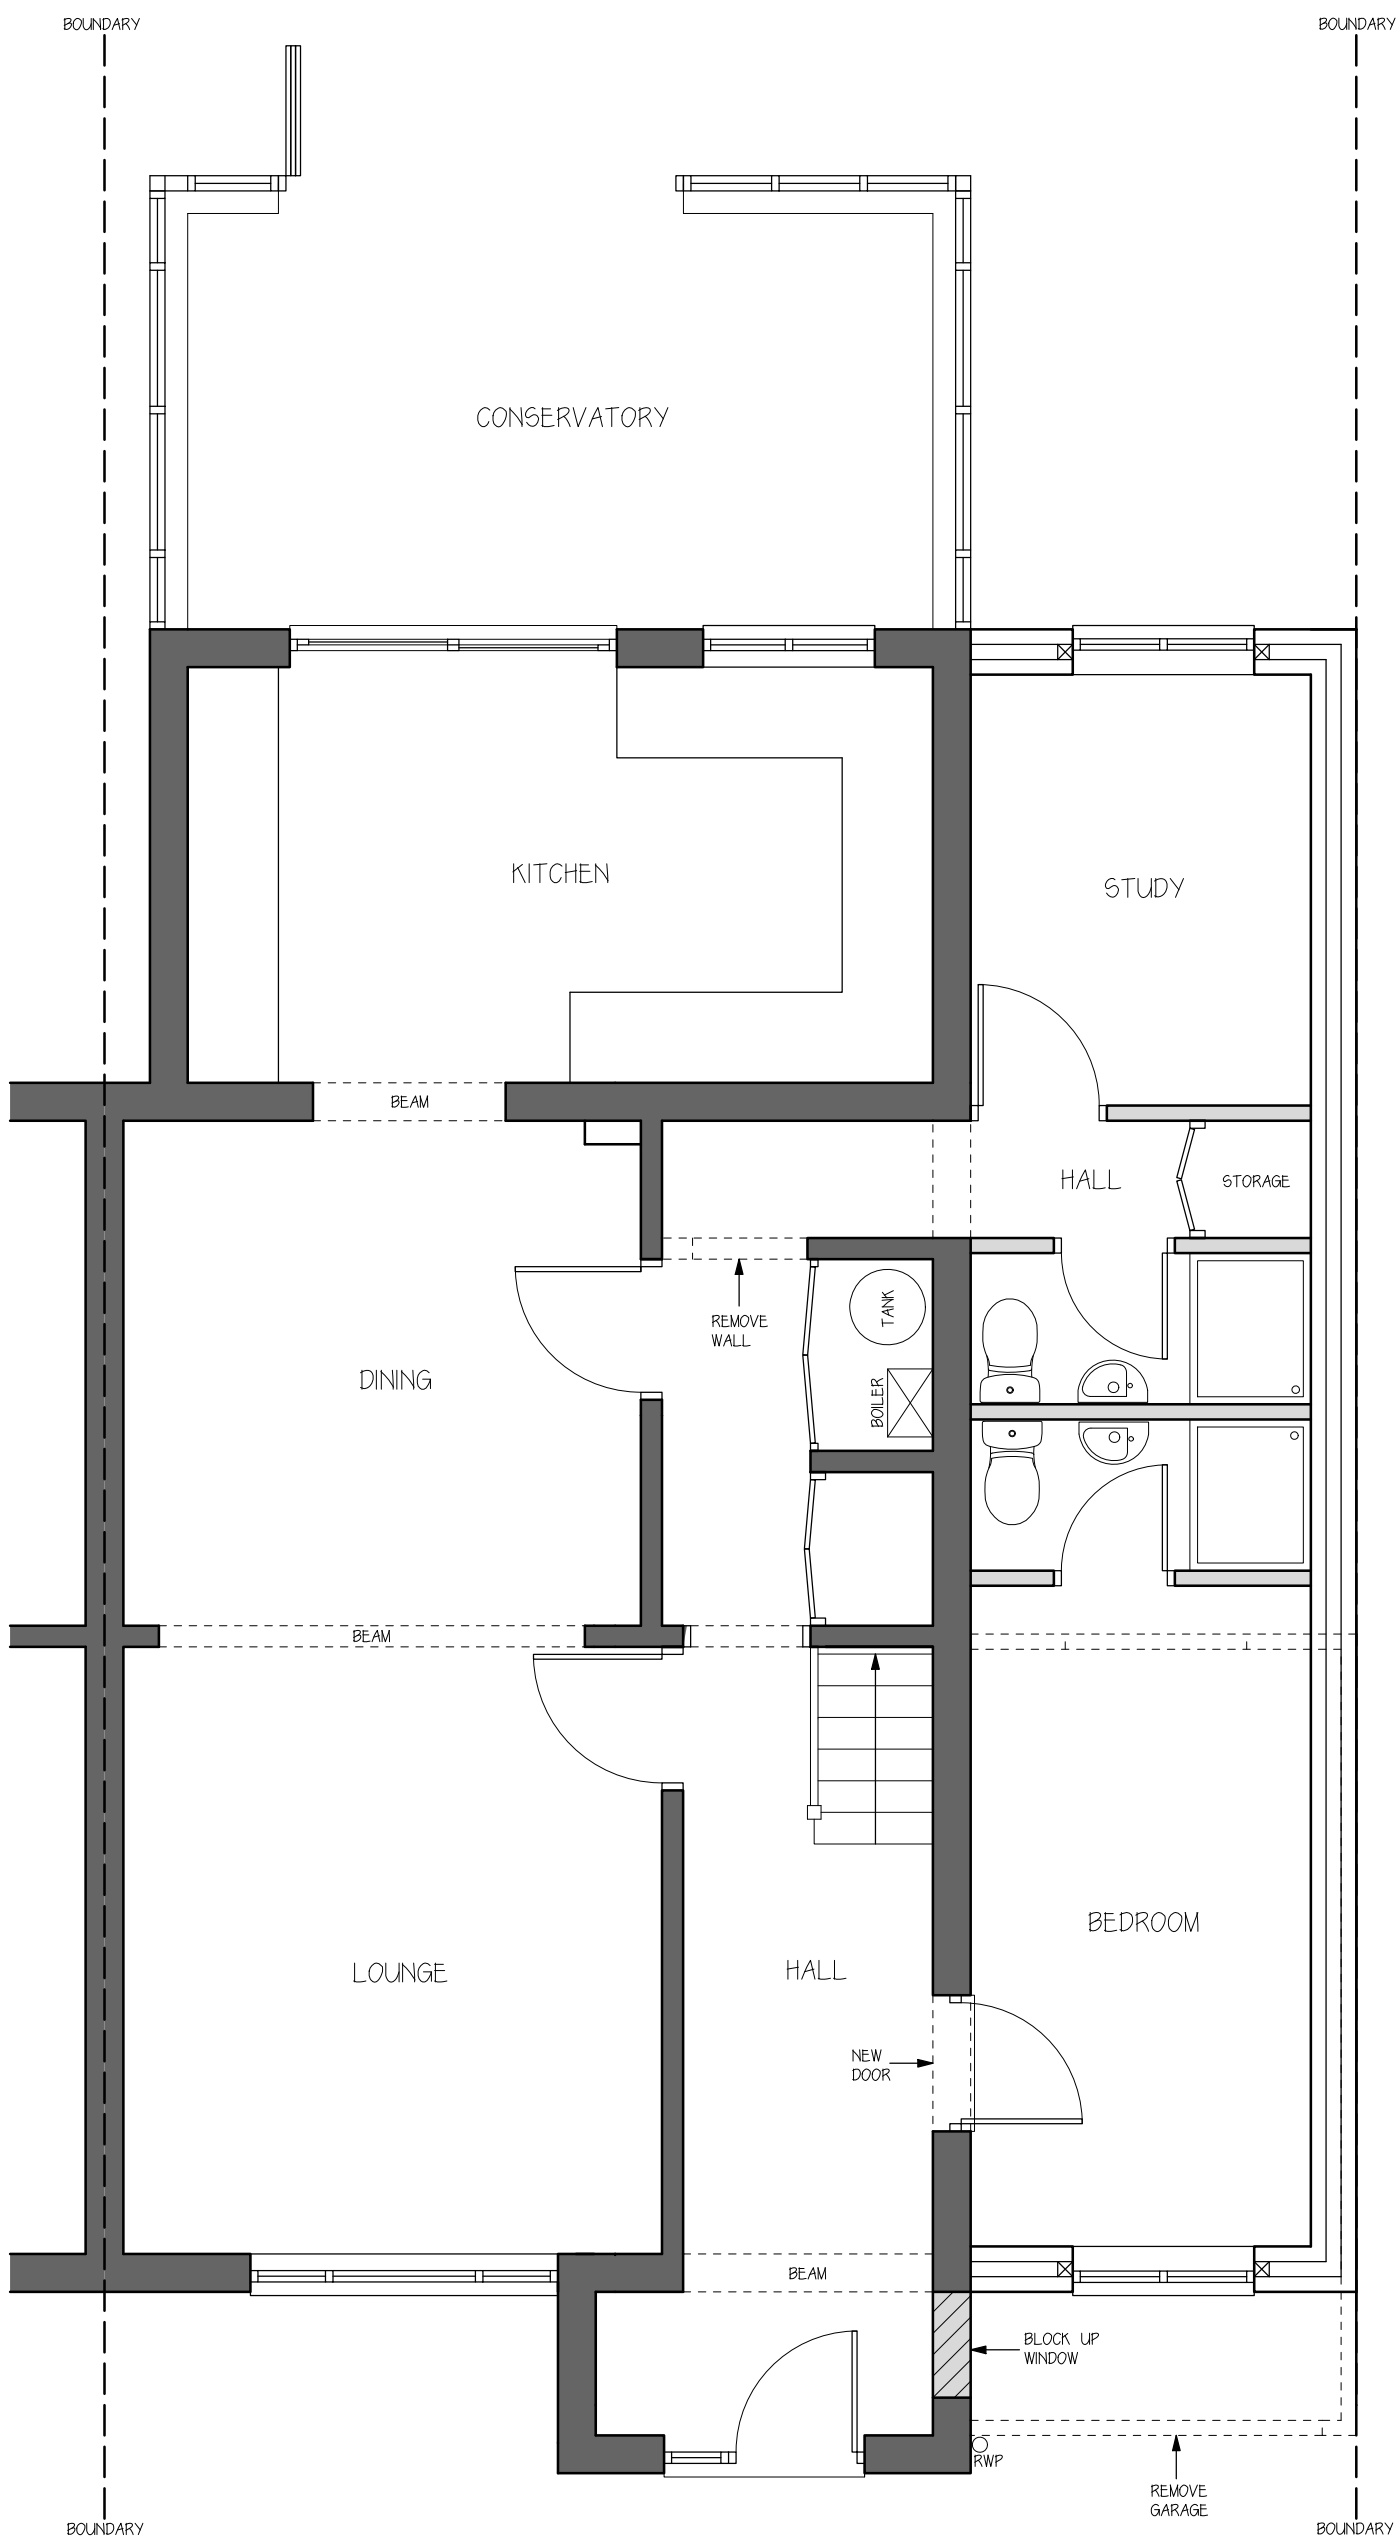


GROUND FLOOR PLAN - 1:50

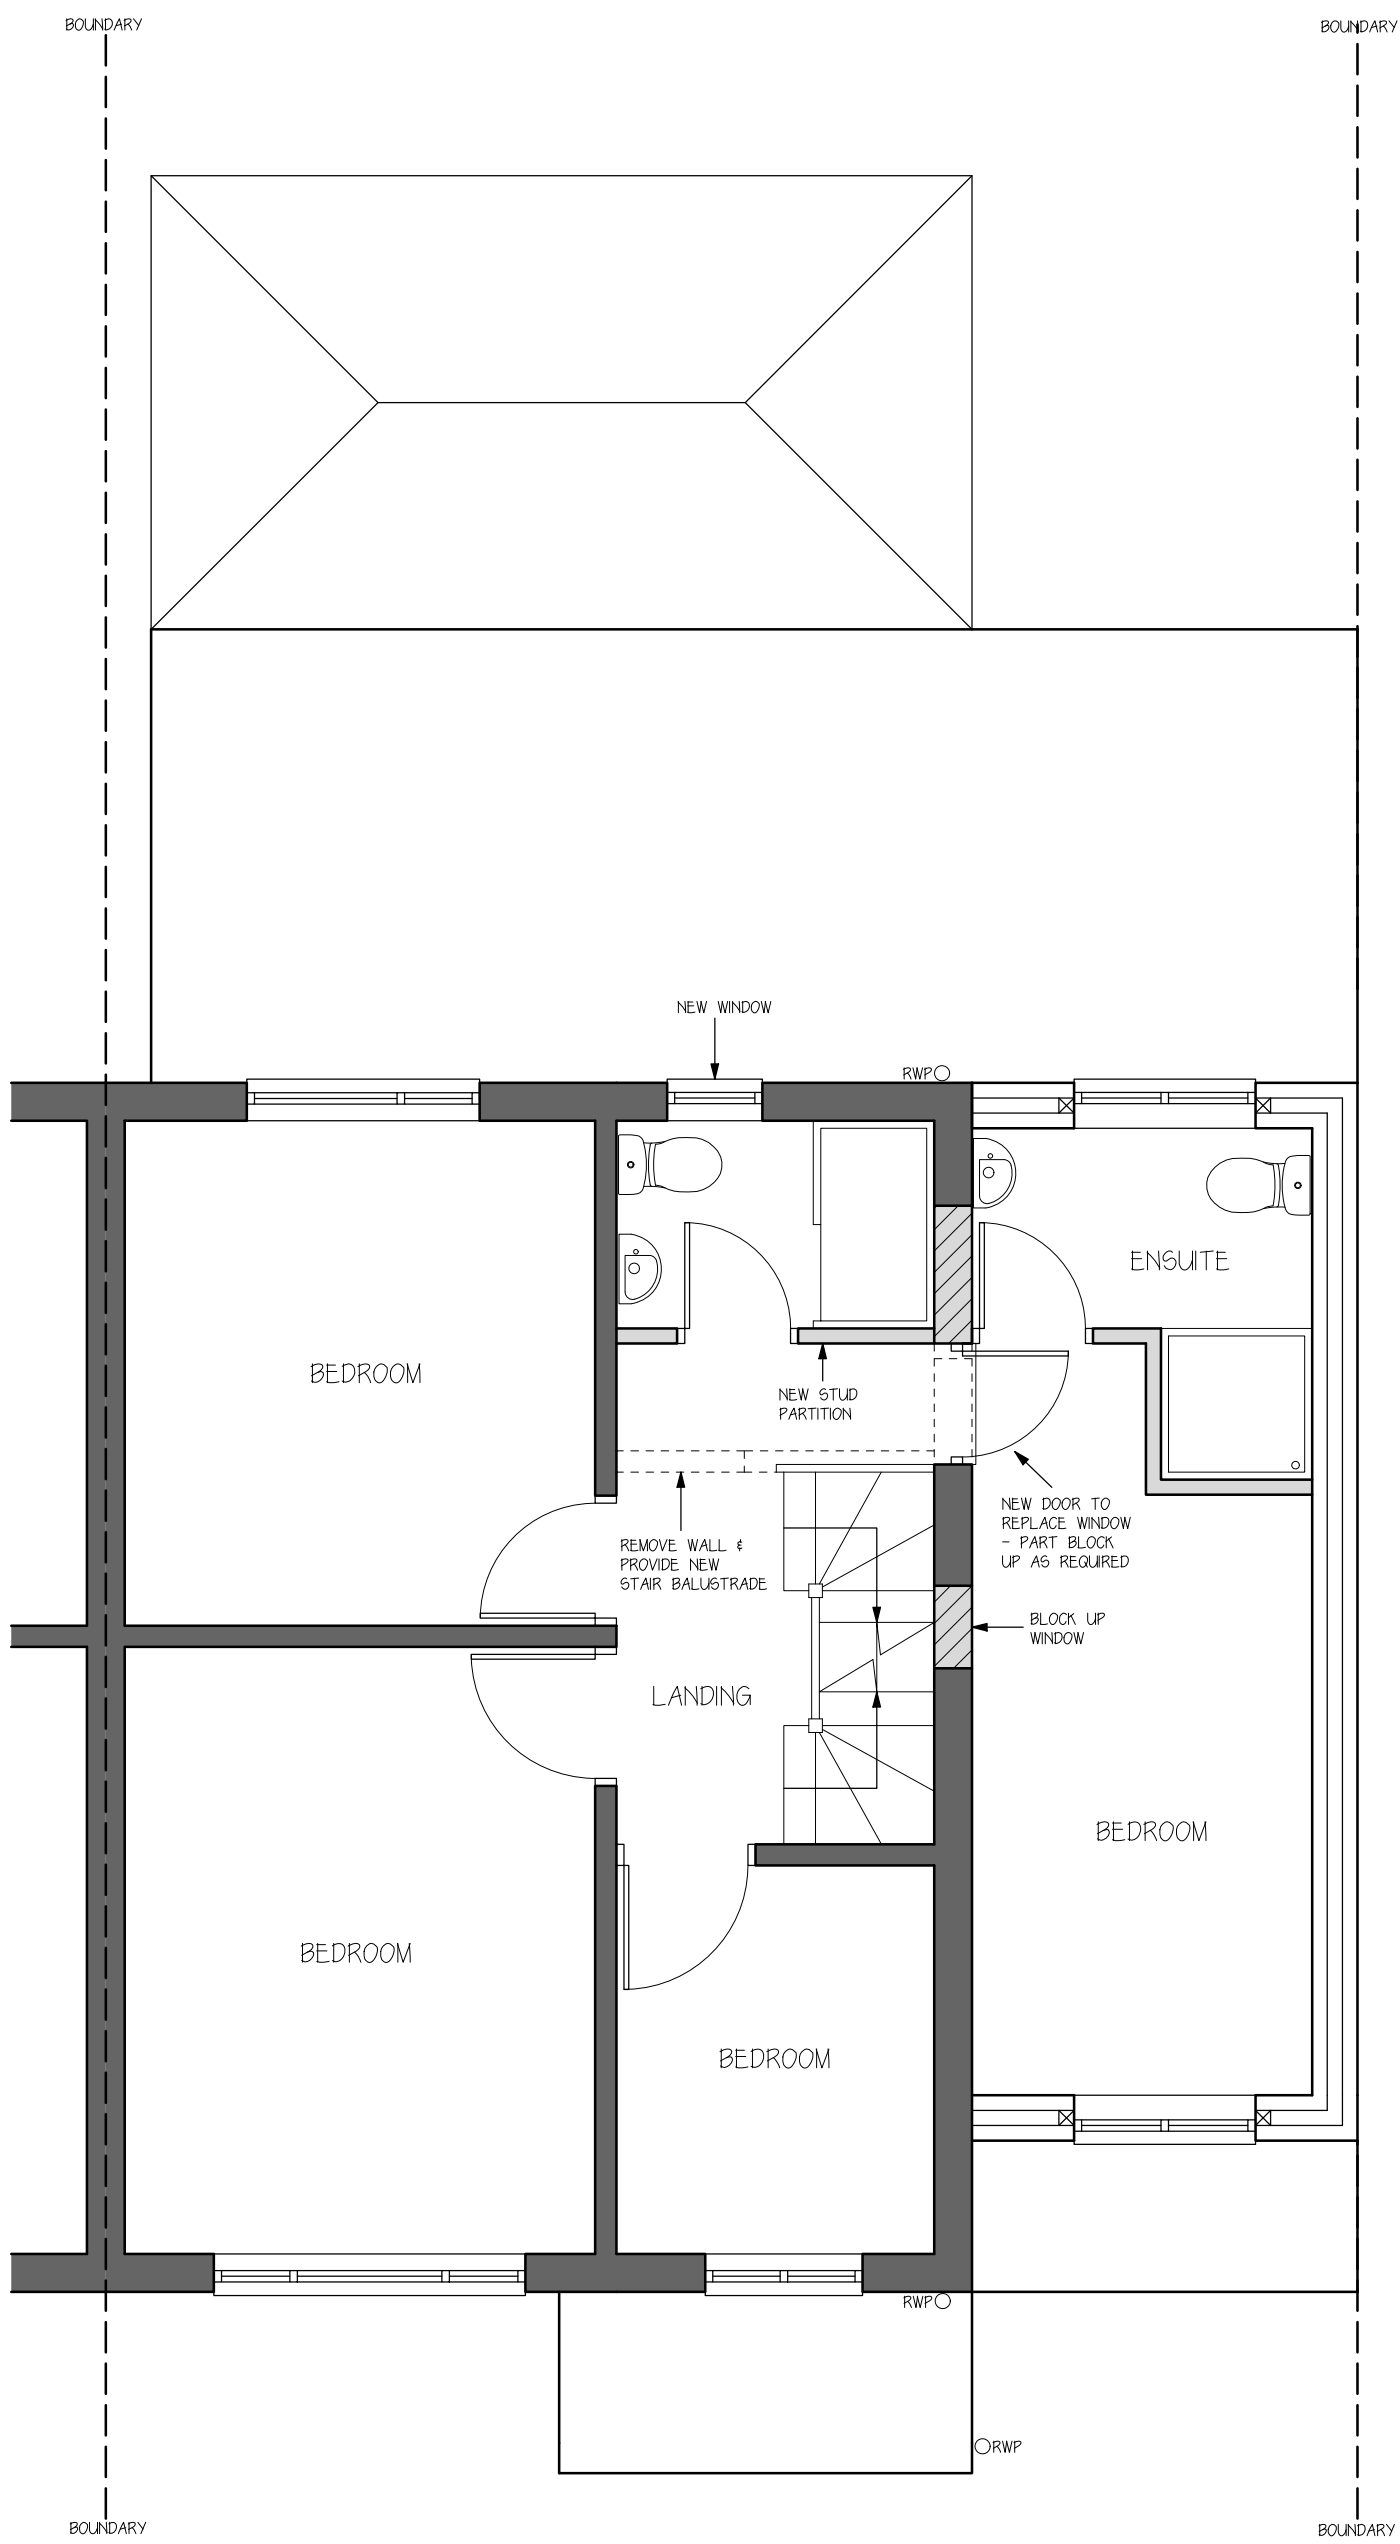

FIRST FLOOR PLAN - 1:50

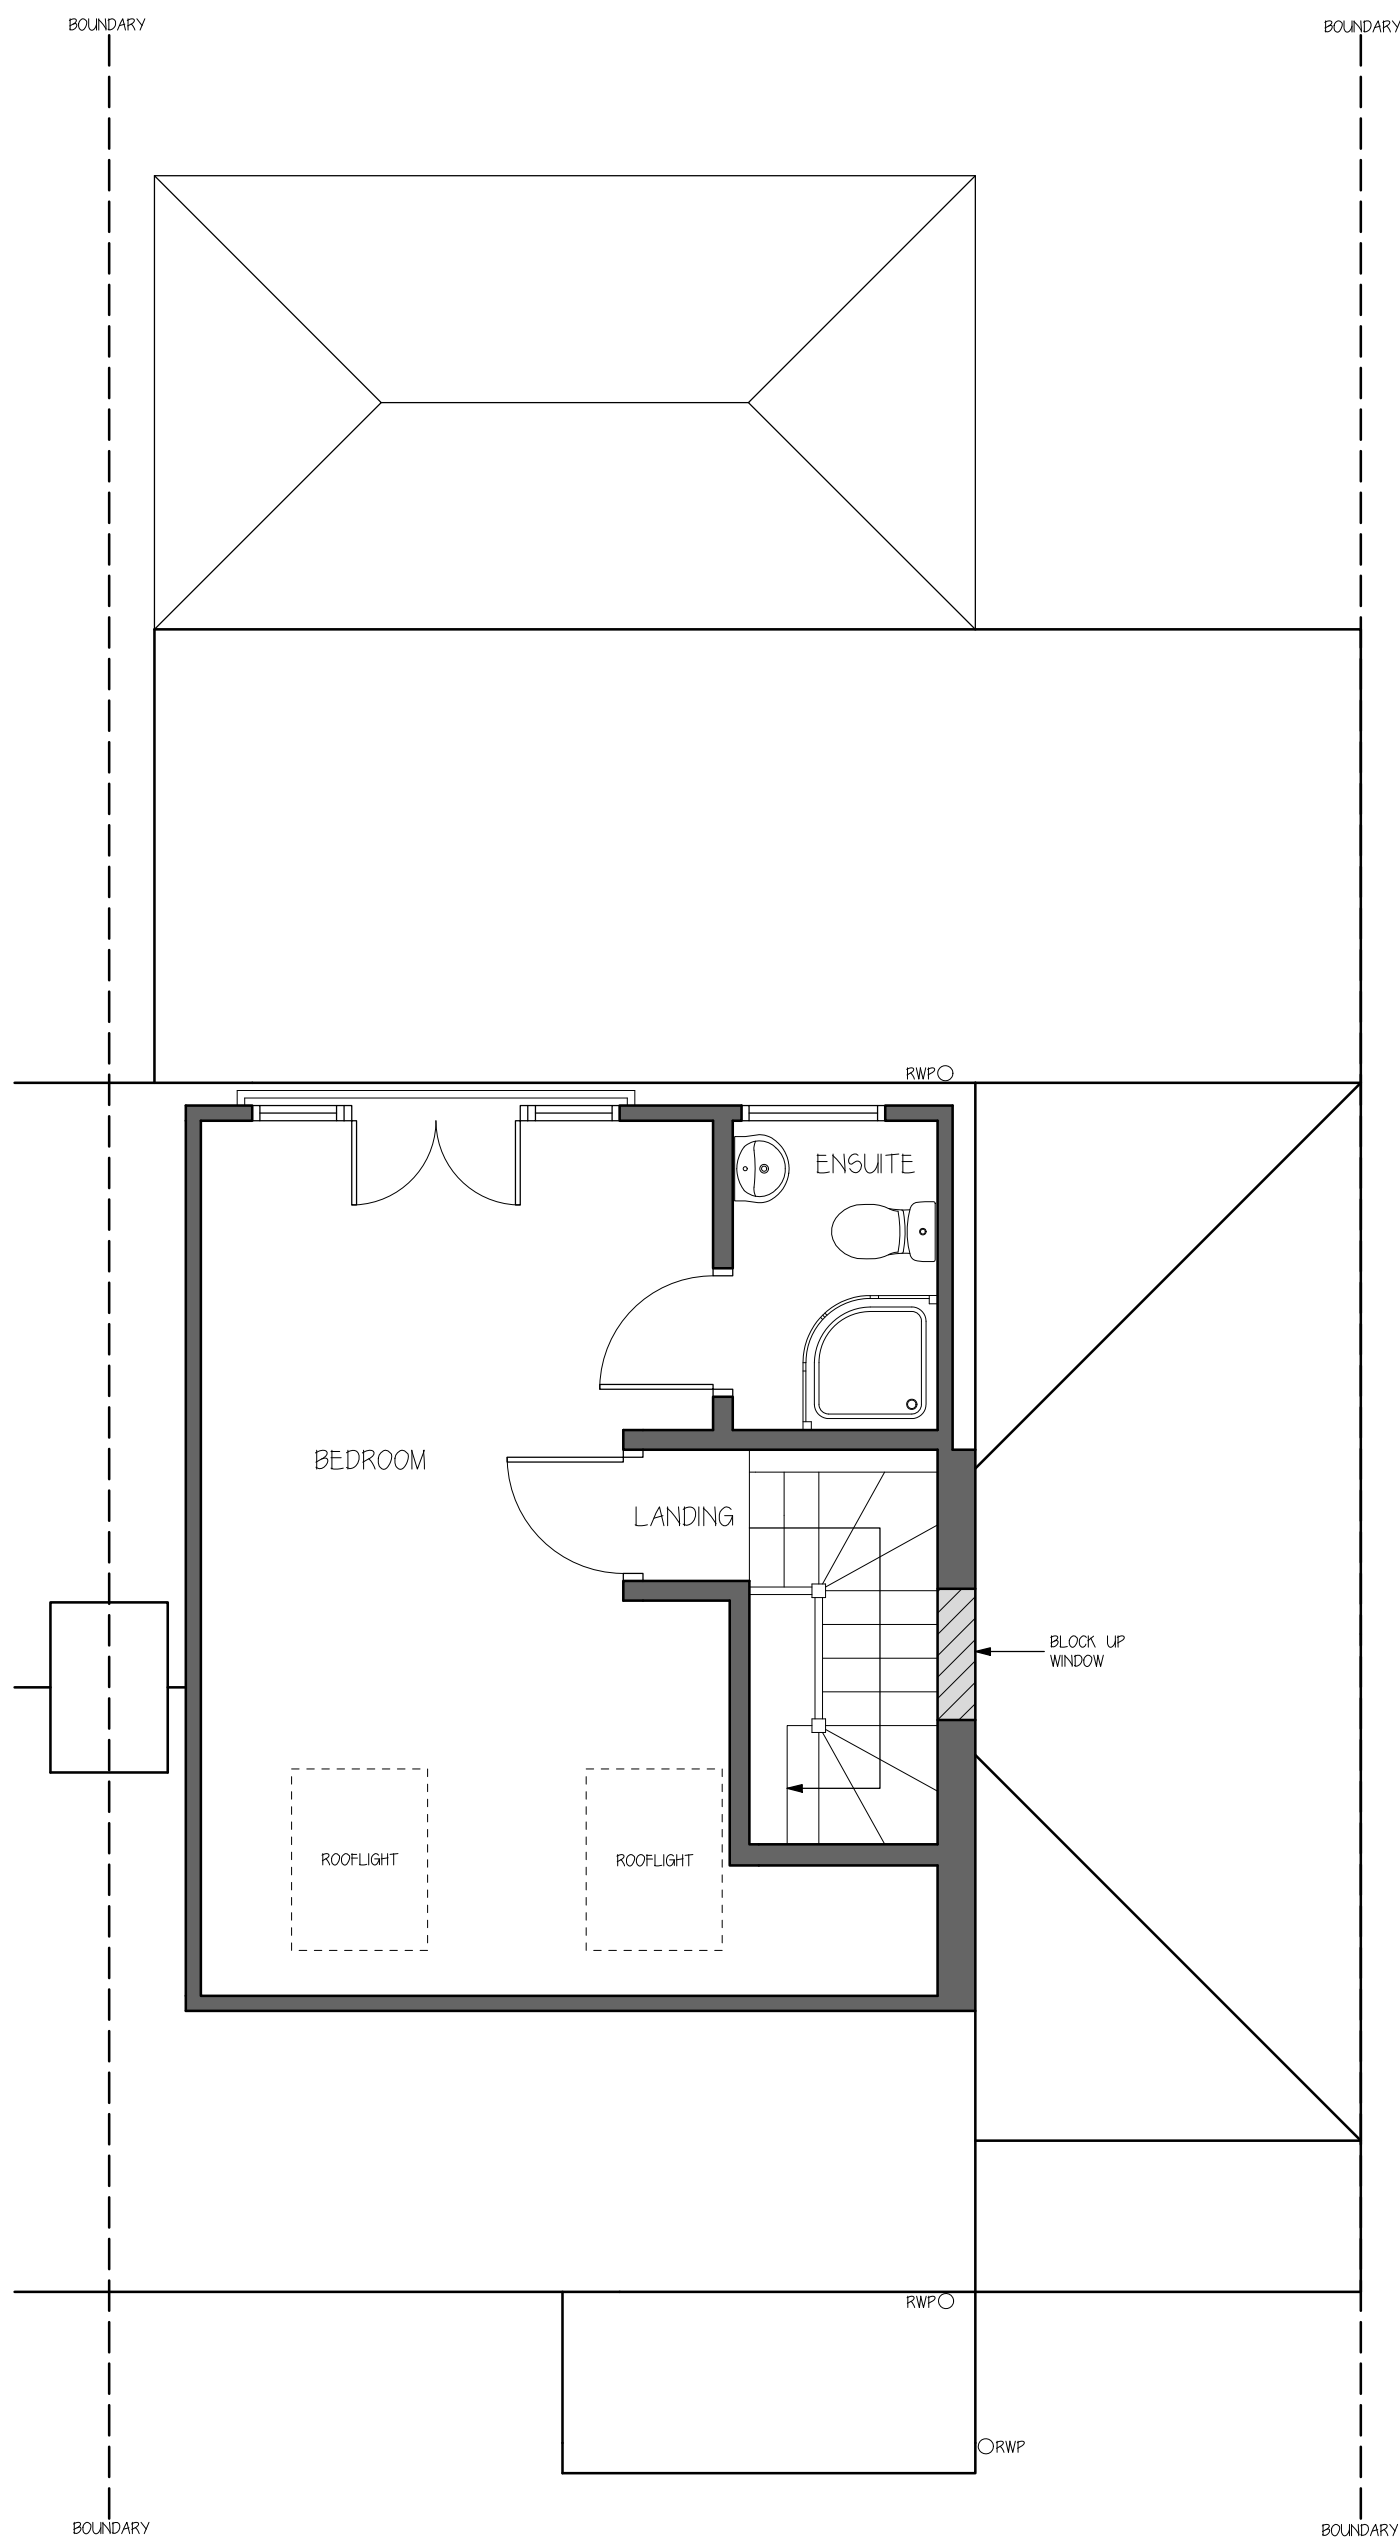

LOFT FLOOR PLAN - 1:50

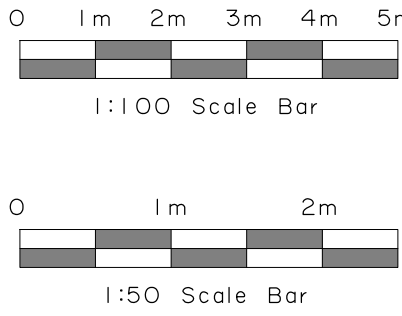

ALL DIMENSIONS & LEVELS ARE TO BE CHECKED ON SITE. ANY DISCREPANCIES ARE TO BE REPORTED IMMEDIATELY UPON DISCOVERY. THIS DRAWING IS FOR THE PURPOSE OF PLANNING PERMISSION & BUILDING REGULATIONS. AUTHORIZED DESIGNS LTD TAKES NO RESPONSIBILITY OR LIABILITY FOR ANY RELIANCE PLACED UPON OR USE MADE OF, THIS DOCUMENT BY ANYONE FOR PURPOSES OTHER THAN FOR PLANNING AND BUILDING CONTROL APPROVAL. IT IS THE RESPONSIBILITY OF THE CLIENT TO RESOLVE ANY AND ALL MATTERS REGARDING THE PARTY WALL ACT 1996.

AUTHORIZED DESIGNS LTD CONFIRM THAT THESE PLANS HAVE BEEN PREPARED TAKING ACCOUNT OF THE CDM 2015 REGULATIONS AS FAR AS THEY RELATE TO THE DESIGNERS AND PRINCIPAL DESIGNERS DUTIES FOR THE PRE-CONSTRUCTION PHASE FOR THE PURPOSE OF ACHIEVING PLANNING AND BUILDING REGULATION APPROVAL. THE CLIENT OR CLIENTS SUCCESSORS WILL BE REQUIRED TO COMPLY WITH THEIR OWN RESPONSIBILITIES AND DUTIES RELATING TO THE PRE-CONSTRUCTION AND CONSTRUCTION PHASE SHOULD THE PROPOSALS PROGRESS FURTHER.

No.	Date	By	Contents
Revisions			
Drawing Title			
Proposed Floor Plans & Elevations			
Project			
Two storey side extension & single storey rear extension			
Scale	Date	Drawn by	
50 / 1:100	April 2024	SD	
Client Details			
Mr Abid Shabir 51 Weymouth Road Hayes Hillingdon UB4 8NG			
Dwg.No.	WR PA 02		Rev. A