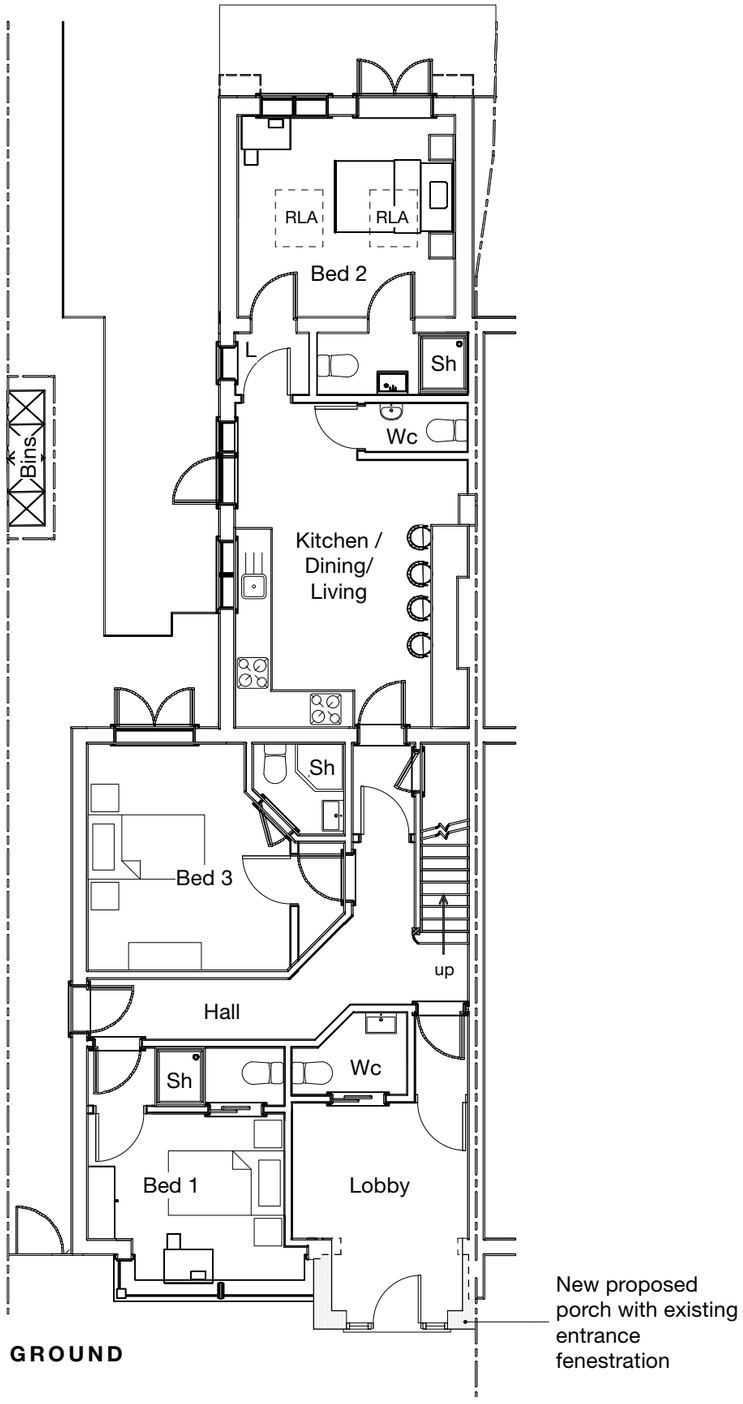

GROUND

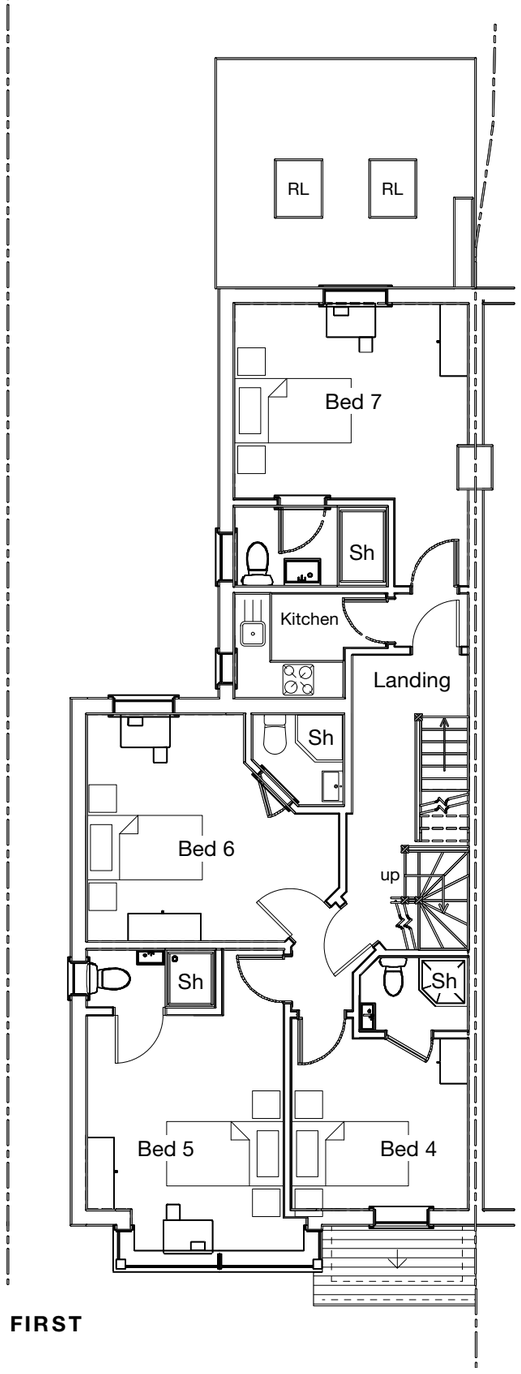

FIRST

Notes

Existing information provided by others

All new work shown shaded or hatched

No change to Parking, Refuse/Recycling and Cycle storage as per approved application Ref. 47713/APP/2022/196

Layout as per approved application Ref. 47713/APP/2024/1041

E/s	En-suite
RLA	Roof light above
RL	Roof light
Sh	Shower

PROPOSED

Revision notes

MASONWOOD
DESIGN
www.masonwoodgroup.co.uk
gc@masonwoodgroup.co.uk
020 7118 5040

client
Mr Jag Rai

project 177 Station Road, West Drayton, Hillingdon UB7 7NQ

drawing PROPOSED GROUND + FIRST FLOOR PLANS

date	scale	project no
Aug. 2024	1.100 at A3	**2024.013**
work stage	drawing no	revision
3	**D01**	**–**

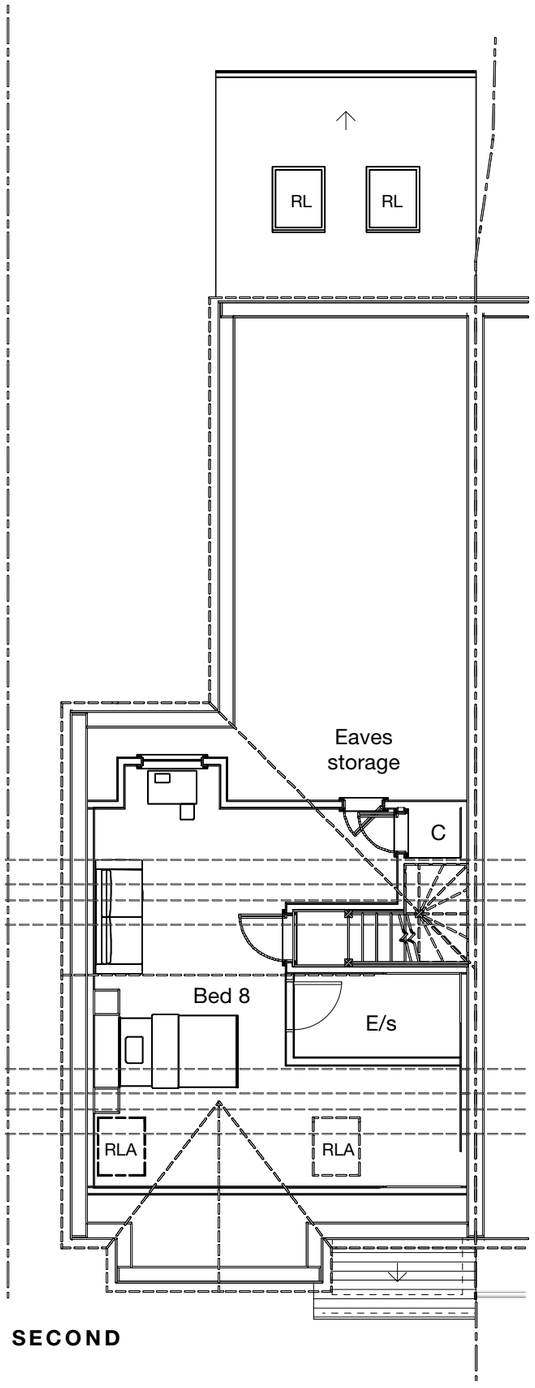

SECOND

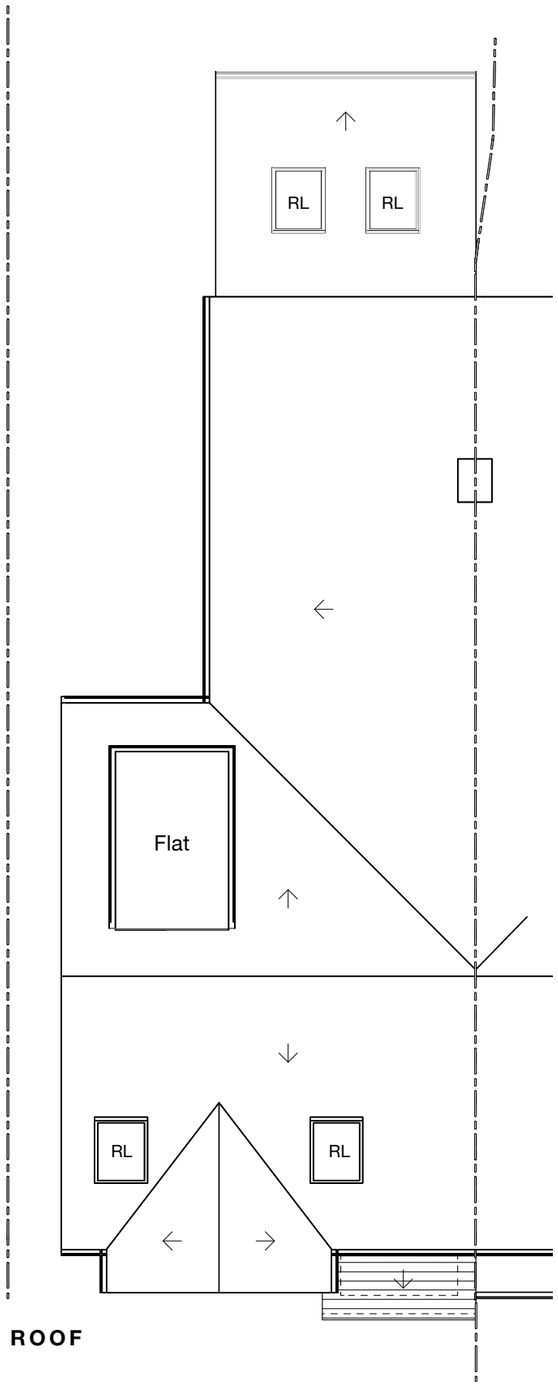

ROOF

Notes

Existing information provided by others

No change to Parking, Refuse/Recycling and Cycle storage as per approved application Ref. 47713/APP/2022/196

Layout as per approved application Ref. 47713/APP/2024/1041

E/s	En-suite
RLA	Roof light above
RL	Roof light
C	Cupboard

PROPOSED

Revision notes

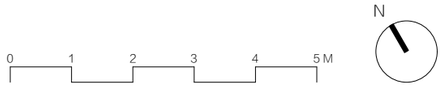

MASONWOOD
DESIGN
www.masonwoodgroup.co.uk
gc@masonwoodgroup.co.uk
020 7118 5040

client
Mr Jag Rai

project 177 Station Road, West Drayton, Hillingdon UB7 7NQ

drawing PROPOSED SECOND FLOOR + ROOF PLANS

date	scale	project no
Aug. 2024	1.100 at A3	**2024.013**
work stage	drawing no	revision
3	**D02**	**–**

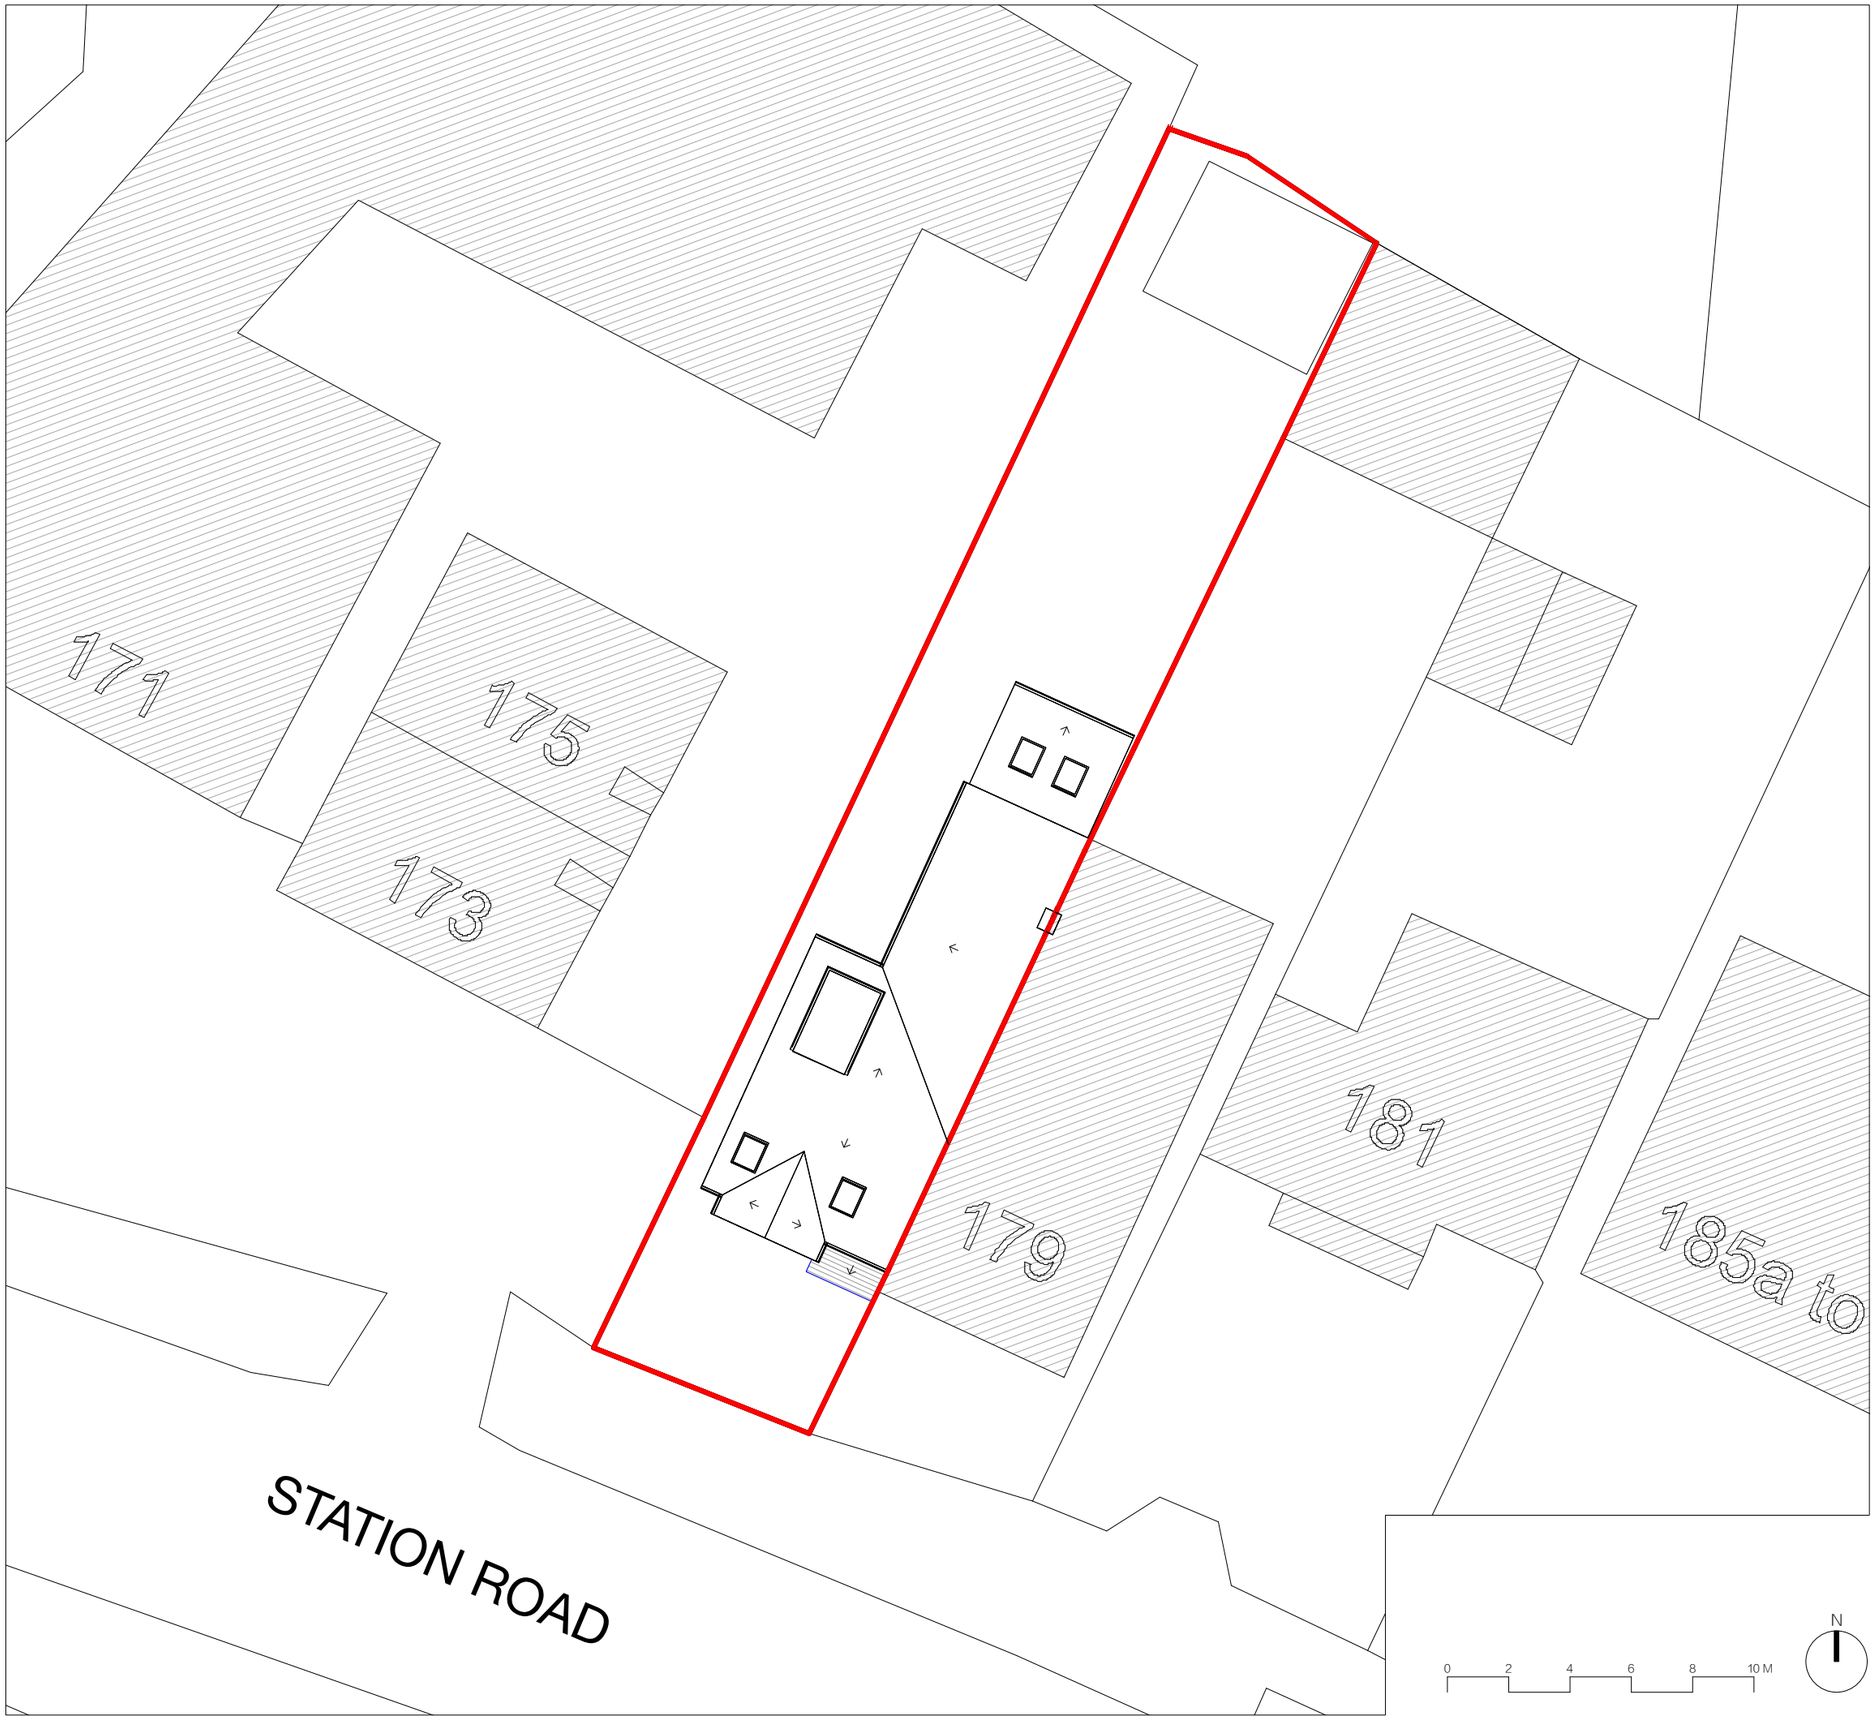

Notes

Existing information provided by others

No change to Parking, Refuse/Recycling and Cycle storage as per approved application Ref. 47713/APP/2022/196

Layout as per approved application Ref. 47713/APP/2024/1041

Revision notes

PROPOSED

MASONWOOD DESIGN
www.masonwoodgroup.co.uk
gc@masonwoodgroup.co.uk
020 7118 5040

client
Mr Jag Rai

project 177 Station Road, West Drayton, Hillingdon UB7 7NQ

drawing PROPOSED SITE PLAN

date	scale	project no
Aug. 2024	1.200 at A3	**2024.013**
work stage	drawing no	revision
3	**D03**	**–**

Notes

Existing information provided by others

No change to Parking, Refuse/Recycling and Cycle storage as per approved application Ref. 47713/APP/2022/196

Layout as per approved application Ref. 47713/APP/2024/1041

SOUTH
Front

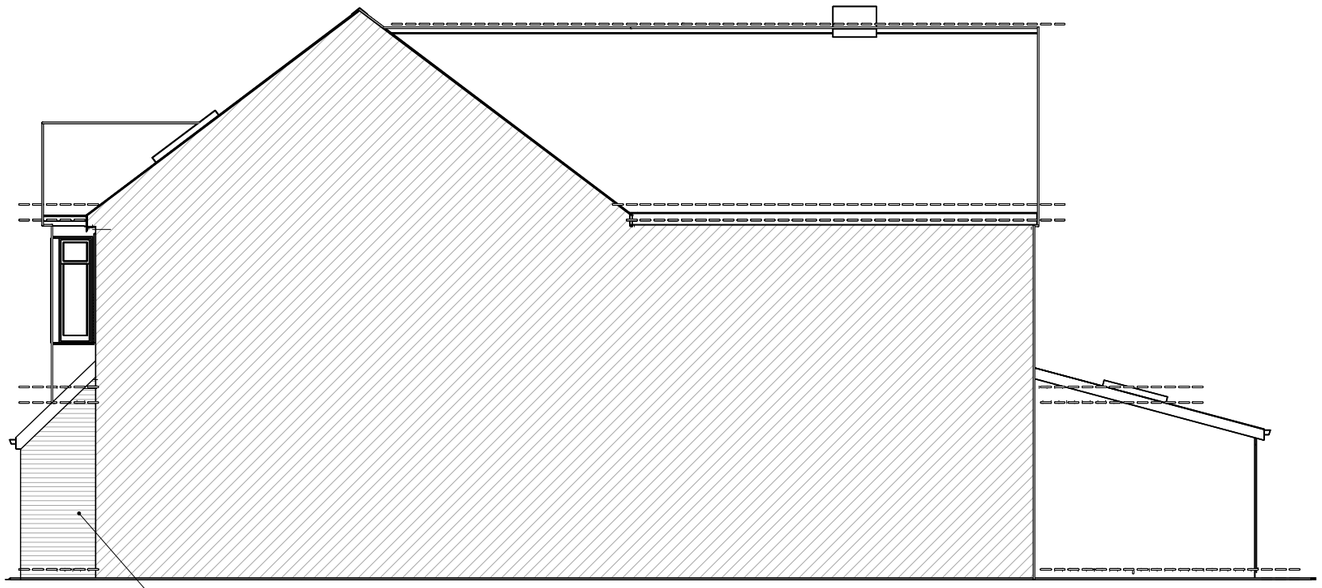

EAST
Part Side -
Part Section

0 1 2 3 4 5 M

PROPOSED

Revision notes

MASONWOOD DESIGN

www.masonwoodgroup.co.uk
gc@masonwoodgroup.co.uk
020 7118 5040

client
Mr Jag Rai

project 177 Station Road, West Drayton, Hillingdon UB7 7NQ

drawing PROPOSED ELEVATIONS

date	scale	project no
Aug. 2024	1.100 at A3	**2024.013**
work stage	drawing no	revision
3	**D04**	**–**

Notes

Existing information provided by others

No change to Parking, Refuse/Recycling and Cycle storage as per approved application Ref. 47713/APP/2022/196

Layout as per approved application Ref. 47713/APP/2024/1041

NORTH
Rear

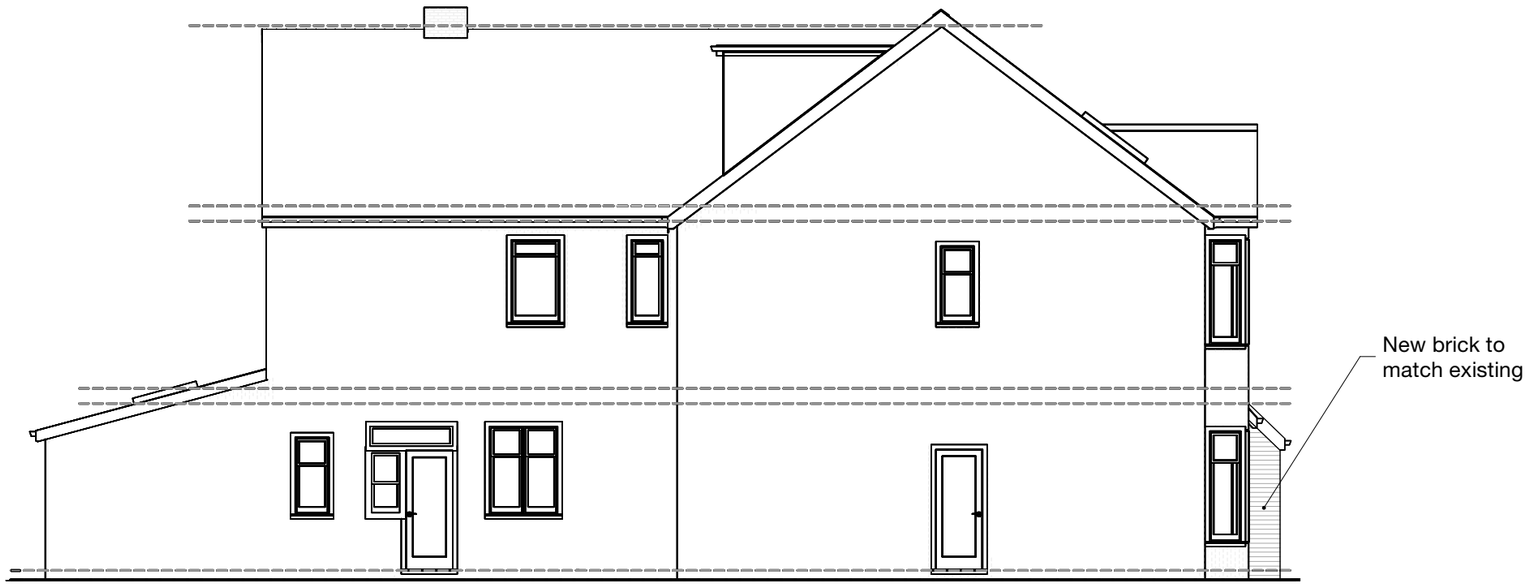

WEST
Side

0 1 2 3 4 5 M

Revision notes

PROPOSED

MASONWOOD DESIGN
www.masonwoodgroup.co.uk
gc@masonwoodgroup.co.uk
020 7118 5040

client
Mr Jag Rai

project 177 Station Road, West Drayton, Hillingdon UB7 7NQ

drawing PROPOSED ELEVATIONS

date	scale	project no
Aug. 2024	1.100 at A3	**2024.013**
work stage	drawing no	revision
3	**D05**	**–**