

Crown copyright and database rights (2024) OS (100063368)

0 20m 40m 100m

Title
Site Location Plan

Address
1 Mill Road, West Drayton, UB7 7EQ

Client


Job No.
24729
FS227

Issued
02/03/25


Scale
1:1250 @ A3

Key
1. Site Boundary

All information is to be checked on site for accuracy and fit. Only drawings with WD status with the most recent revision are to be used for construction.

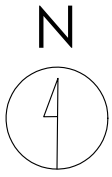

Crown copyright and database rights (2024) OS (100063368)

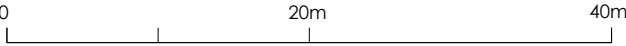

Title
Existing Site Plan

Address
1 Mill Road, West Drayton, UB7 7EQ

Client


Job No.
24729
FS227

Issued
02/03/25


Scale
1:500 @ A3

- Key**
- 1. Site Boundary
 - 2. Elevation Line

All information is to be checked on site for accuracy and fit. Only drawings with WD status with the most recent revision are to be used for construction.

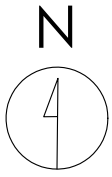

Crown copyright and database rights (2024) OS (100063368)

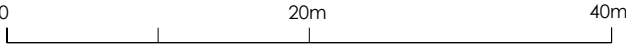

Title
Proposed Site Plan

Address
1 Mill Road, West Drayton, UB7 7EQ

Client


Job No.
24729
FS227

Issued
02/03/25


Scale
1:500 @ A3

- Key**
- 1. Site Boundary
 - 2. Proposed Digital Display
 - 3. Elevation Line

All information is to be checked on site for accuracy and fit. Only drawings with WD status with the most recent revision are to be used for construction.

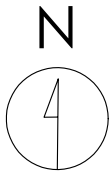

Crown copyright and database rights (2024) OS (100063368)

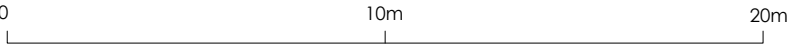

Title
Proposed Site Plan

Address
1 Mill Road, West Drayton, UB7 7EQ

Client

Job No.
24729
FS227


Issued
02/03/25

Scale
1:200 @ A3


Key

1.	Site Boundary
2.	Proposed Digital Display


All information is to be checked on site for accuracy and fit. Only drawings with WD status with the most recent revision are to be used for construction.

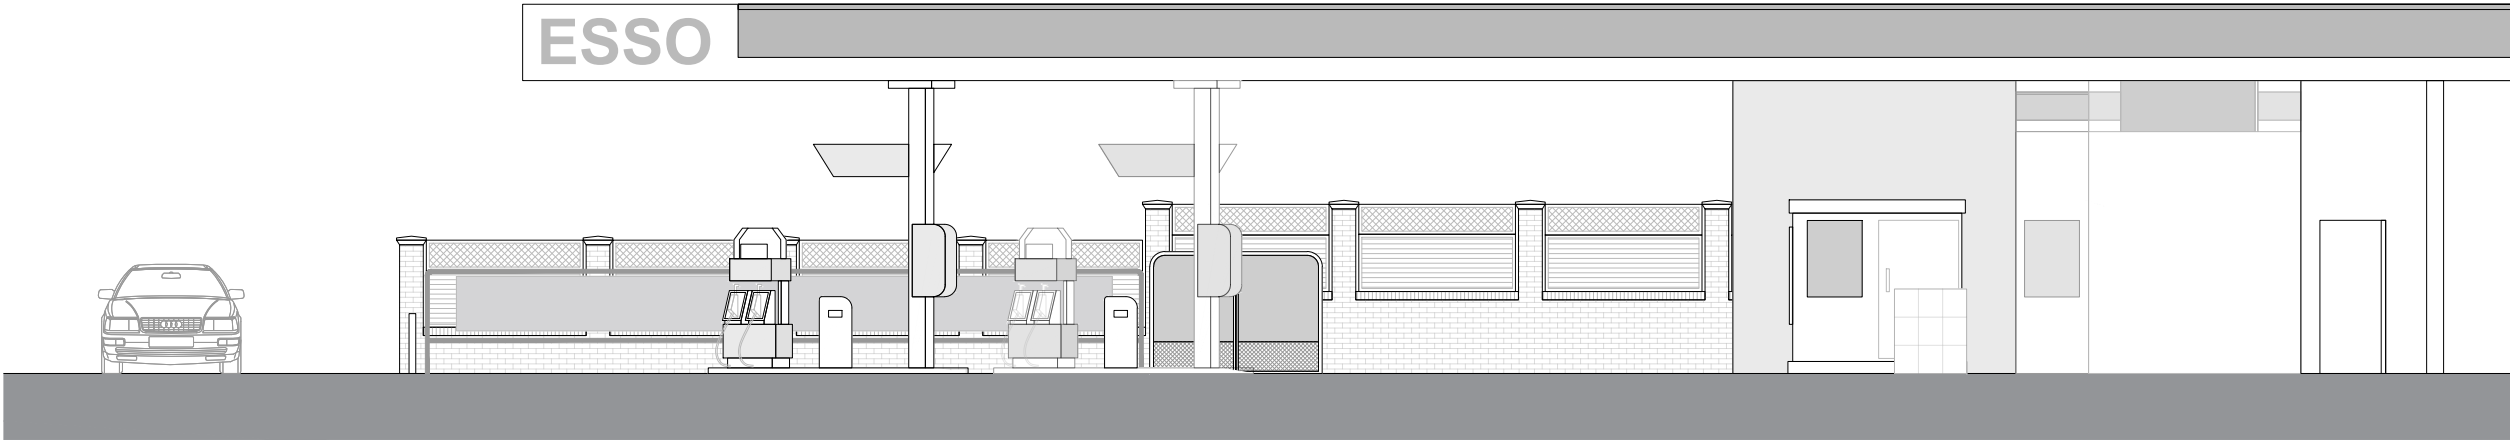

Existing

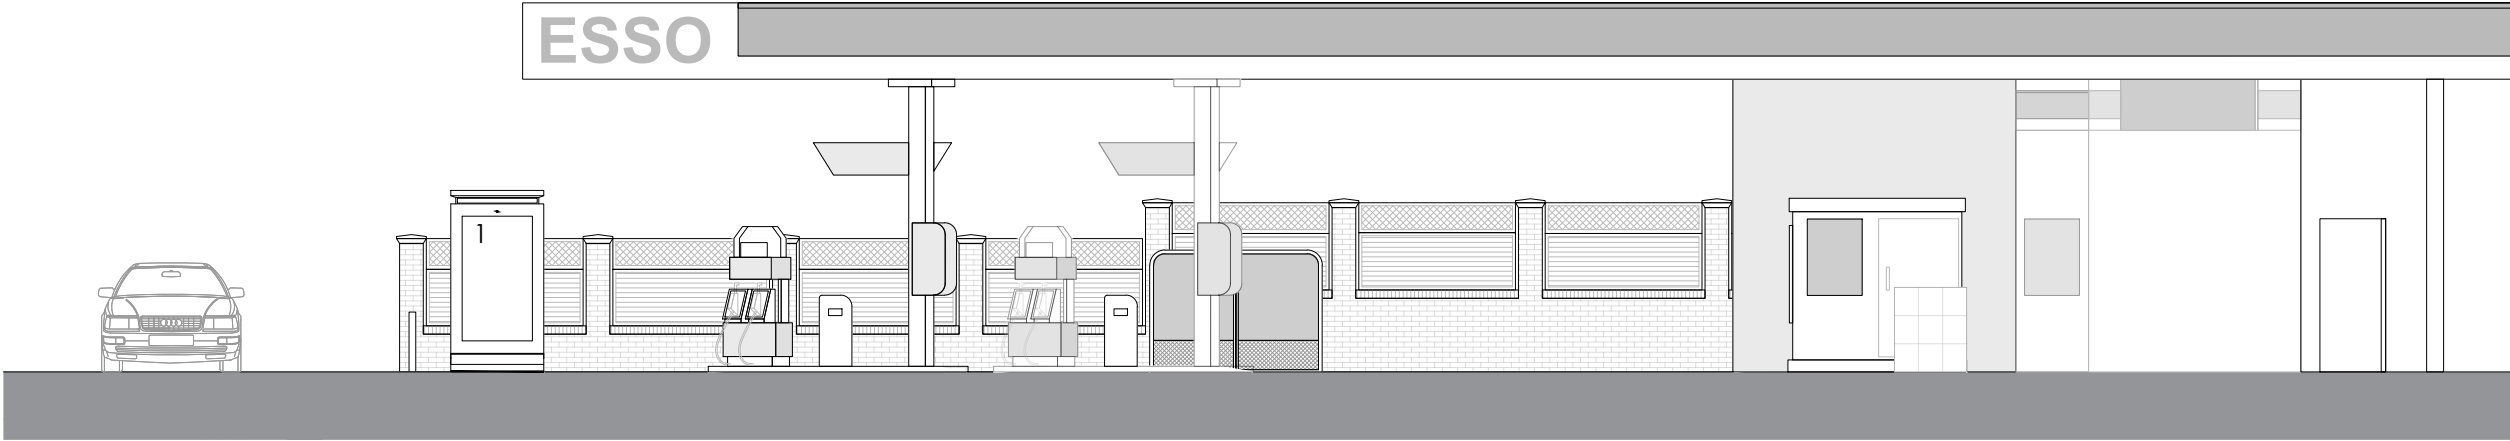

Proposed

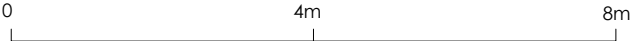

Title
Existing and Proposed Elevations

Address
1 Mill Road, West Drayton, UB7 7EQ

Client


Job No.
24729
FS227

Issued
02/03/25

Scale
1:100 @ A3

Key
1. Proposed Digital Display

All information is to be checked on site for accuracy and fit. Only drawings with WD status with the most recent revision are to be used for construction.

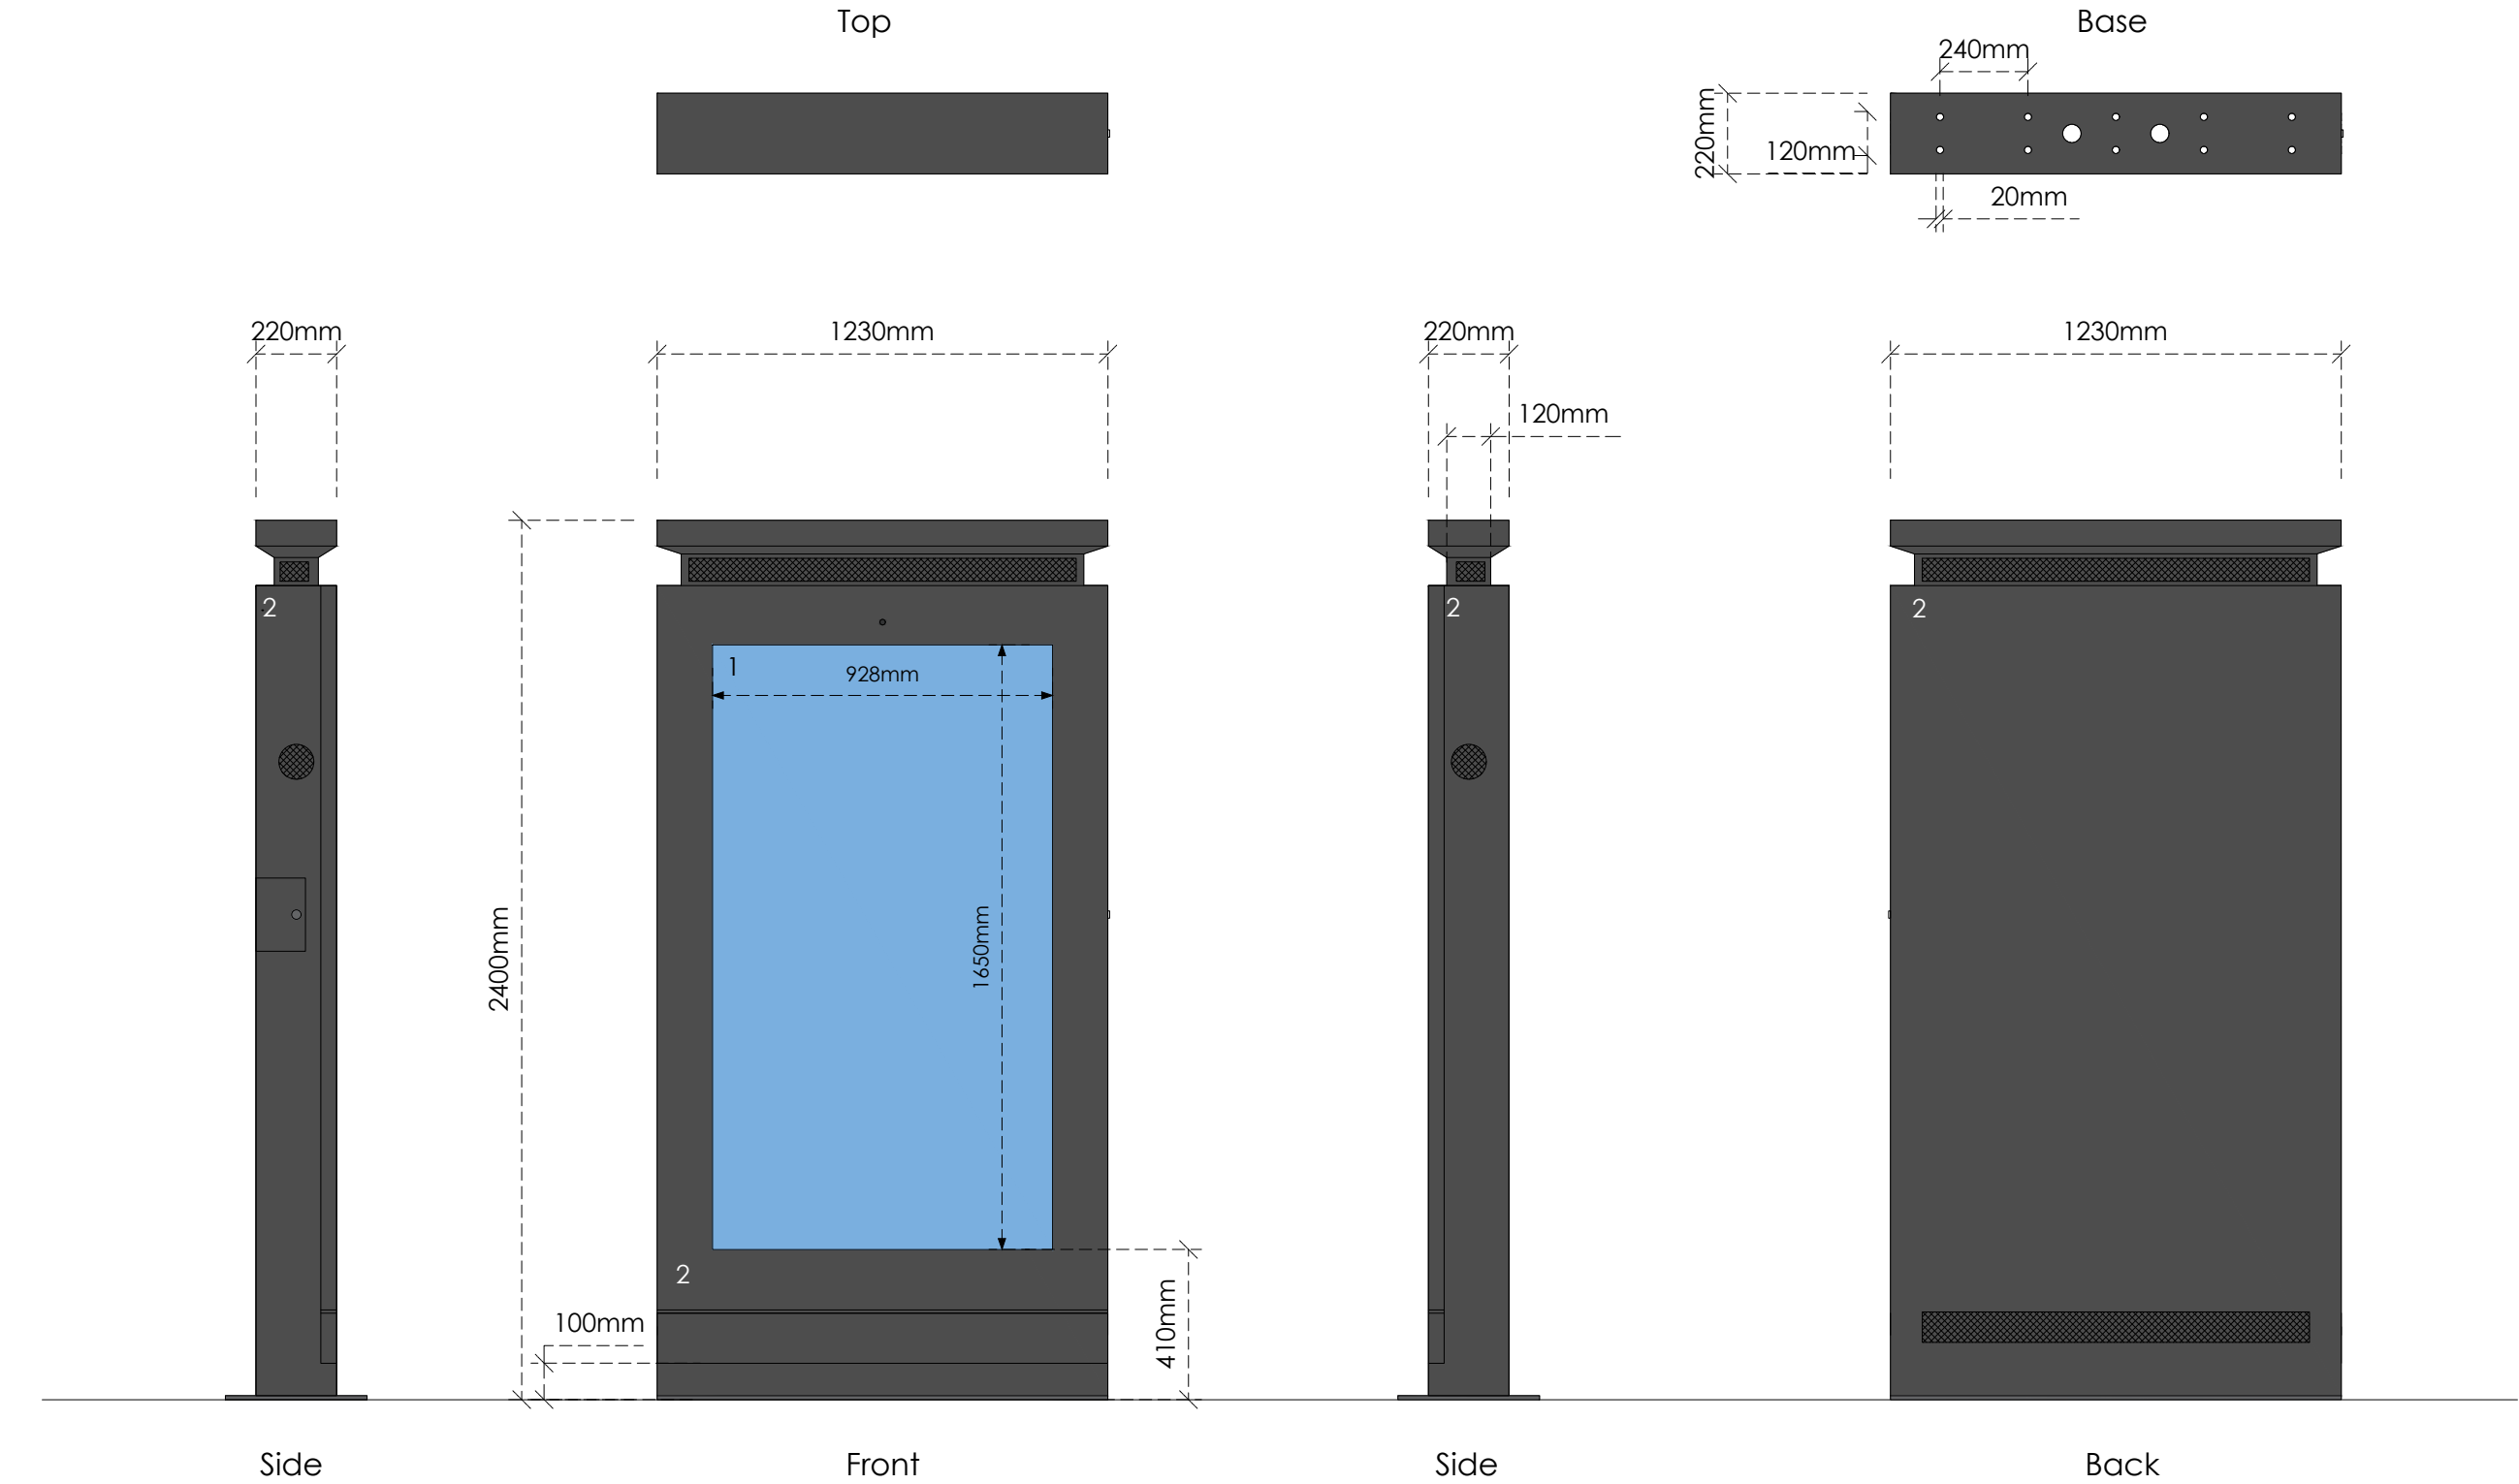

Title
Specification

Address
1 Mill Road, West Drayton, UB7 7EQ

Client


Job No.
24729
FS227

Issued
02/03/25

Scale
1:20 @ A3

- Key**
- 1. Digital Display
 - 2. Zinc Powder and Fine Grain Powder Coated Galvanized Steel in Black (RAL 9005)

All information is to be checked on site for accuracy and fit. Only drawings with WD status with the most recent revision are to be used for construction.

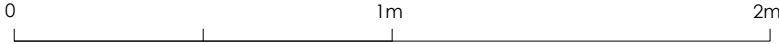



BEFORE



AFTER

Title
CGI

Address
1 Mill Road, West Drayton, UB7 7EQ

Client

Job No. 24729 FS227	Issued 02/03/25
Scale NTS	

Key

All information is to be checked on site for accuracy and fit. Only drawings with WD status with the most recent revision are to be used for construction.