


Block Plan

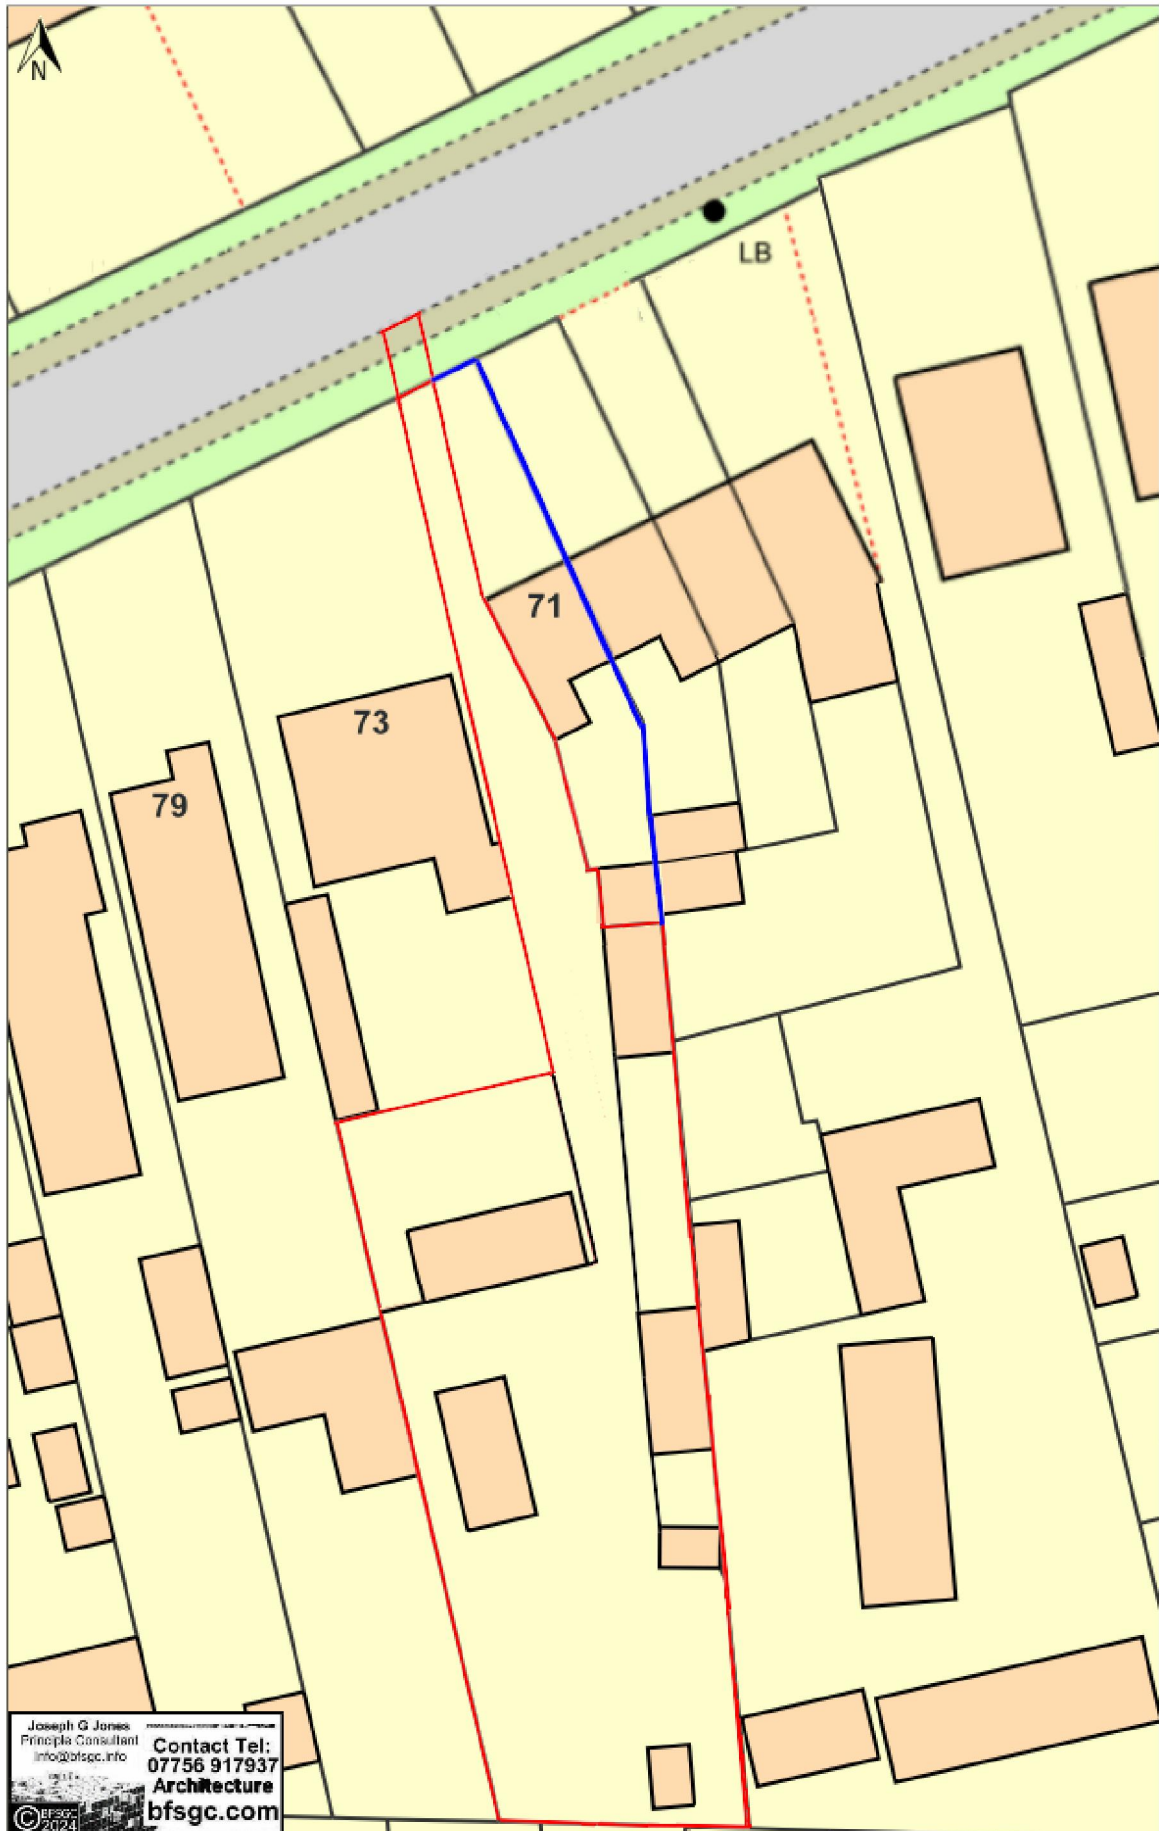

71 - 73, HERCIES ROAD,
UXBRIDGE,
HILLINGDON, UB10 9LU

Scale 1:500 @ A4
Drawing No.: BP-01-2024
Sept 2024