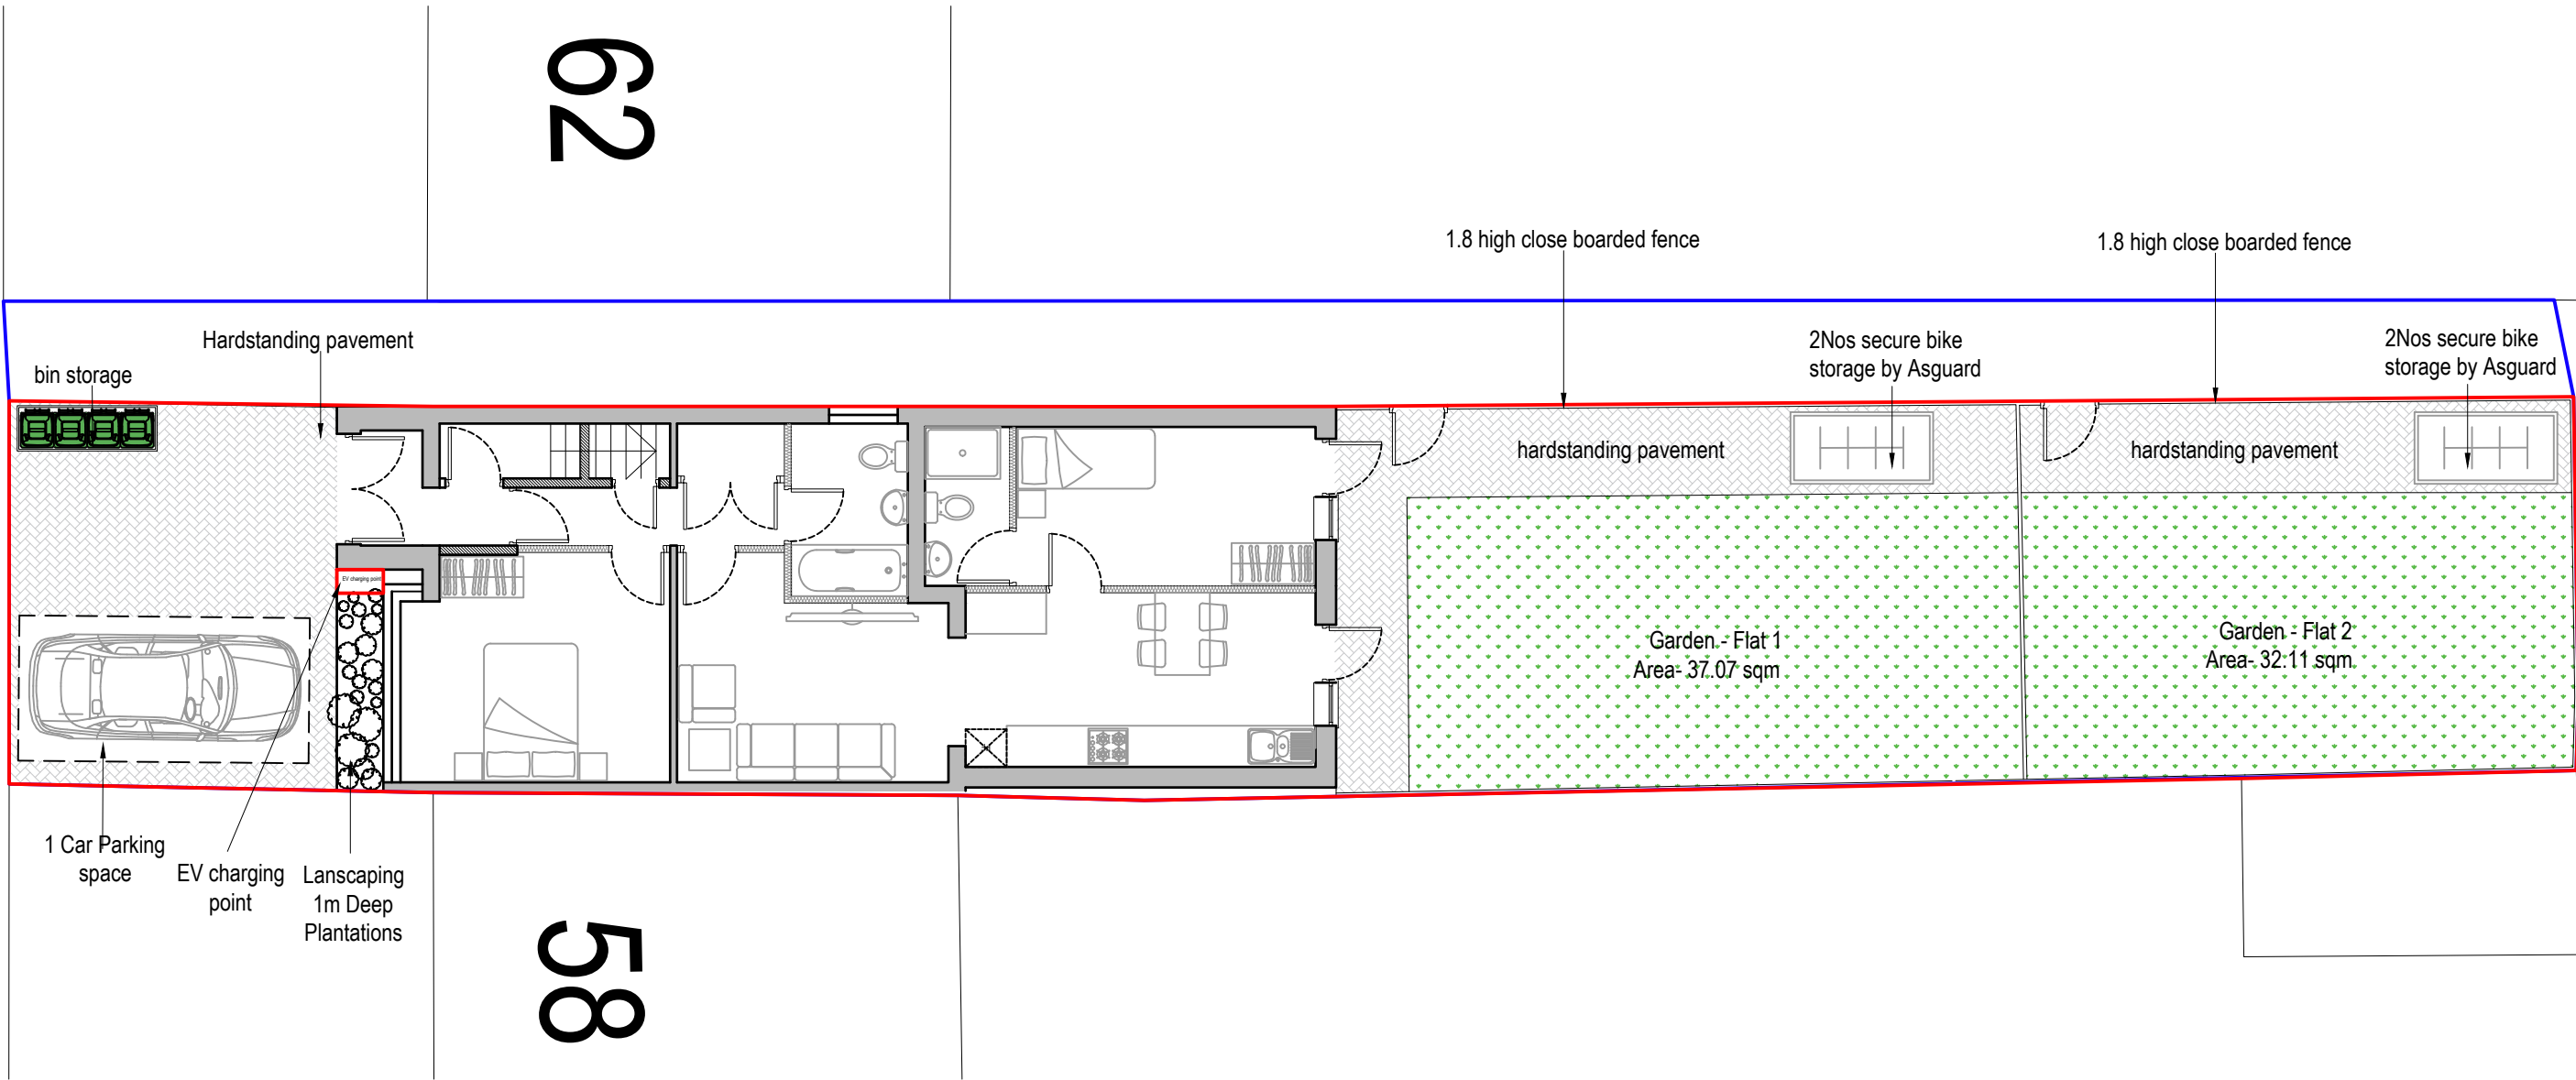


Net Internal Areas


Flat - 1 Ground Floor:

Total Proposed NIA is 62.60 sq.m accommodating three people in the 2-bed flat

Flat - 2 First/Loft:

Total Proposed NIA is 66.29 sq.m accommodating two people in the 3-bed flat

Rev Date Comments

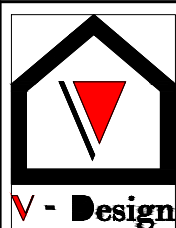


Dimensions to be verified on site
DO NOT SCALE FROM THIS DRAWING.
Any areas indicated on this drawing are for guidance only.
No responsibility is taken for their accuracy.

This drawing is the property of **V-DESIGN CAD Services Ltd** Copyright is reserved by them and the drawing is issued on the condition that it is not copied, reproduced, retained or disclosed to any unauthorized person, either wholly or in part without the consent in writing of **V-DESIGN CAD Services Ltd**

Email: vishal.p@vdesigncad.co.uk Mobile: 07971083395


Site Address:		Title:		Drawn By: VG	
60, Lansbury Drive, Hayes, UB4 8SD		Proposed Site Plan		Job Ref: 22058	
Scale:	N/A	Paper Size:	A3	Date:	Jun 2025
				Drawing No.	PL - 07

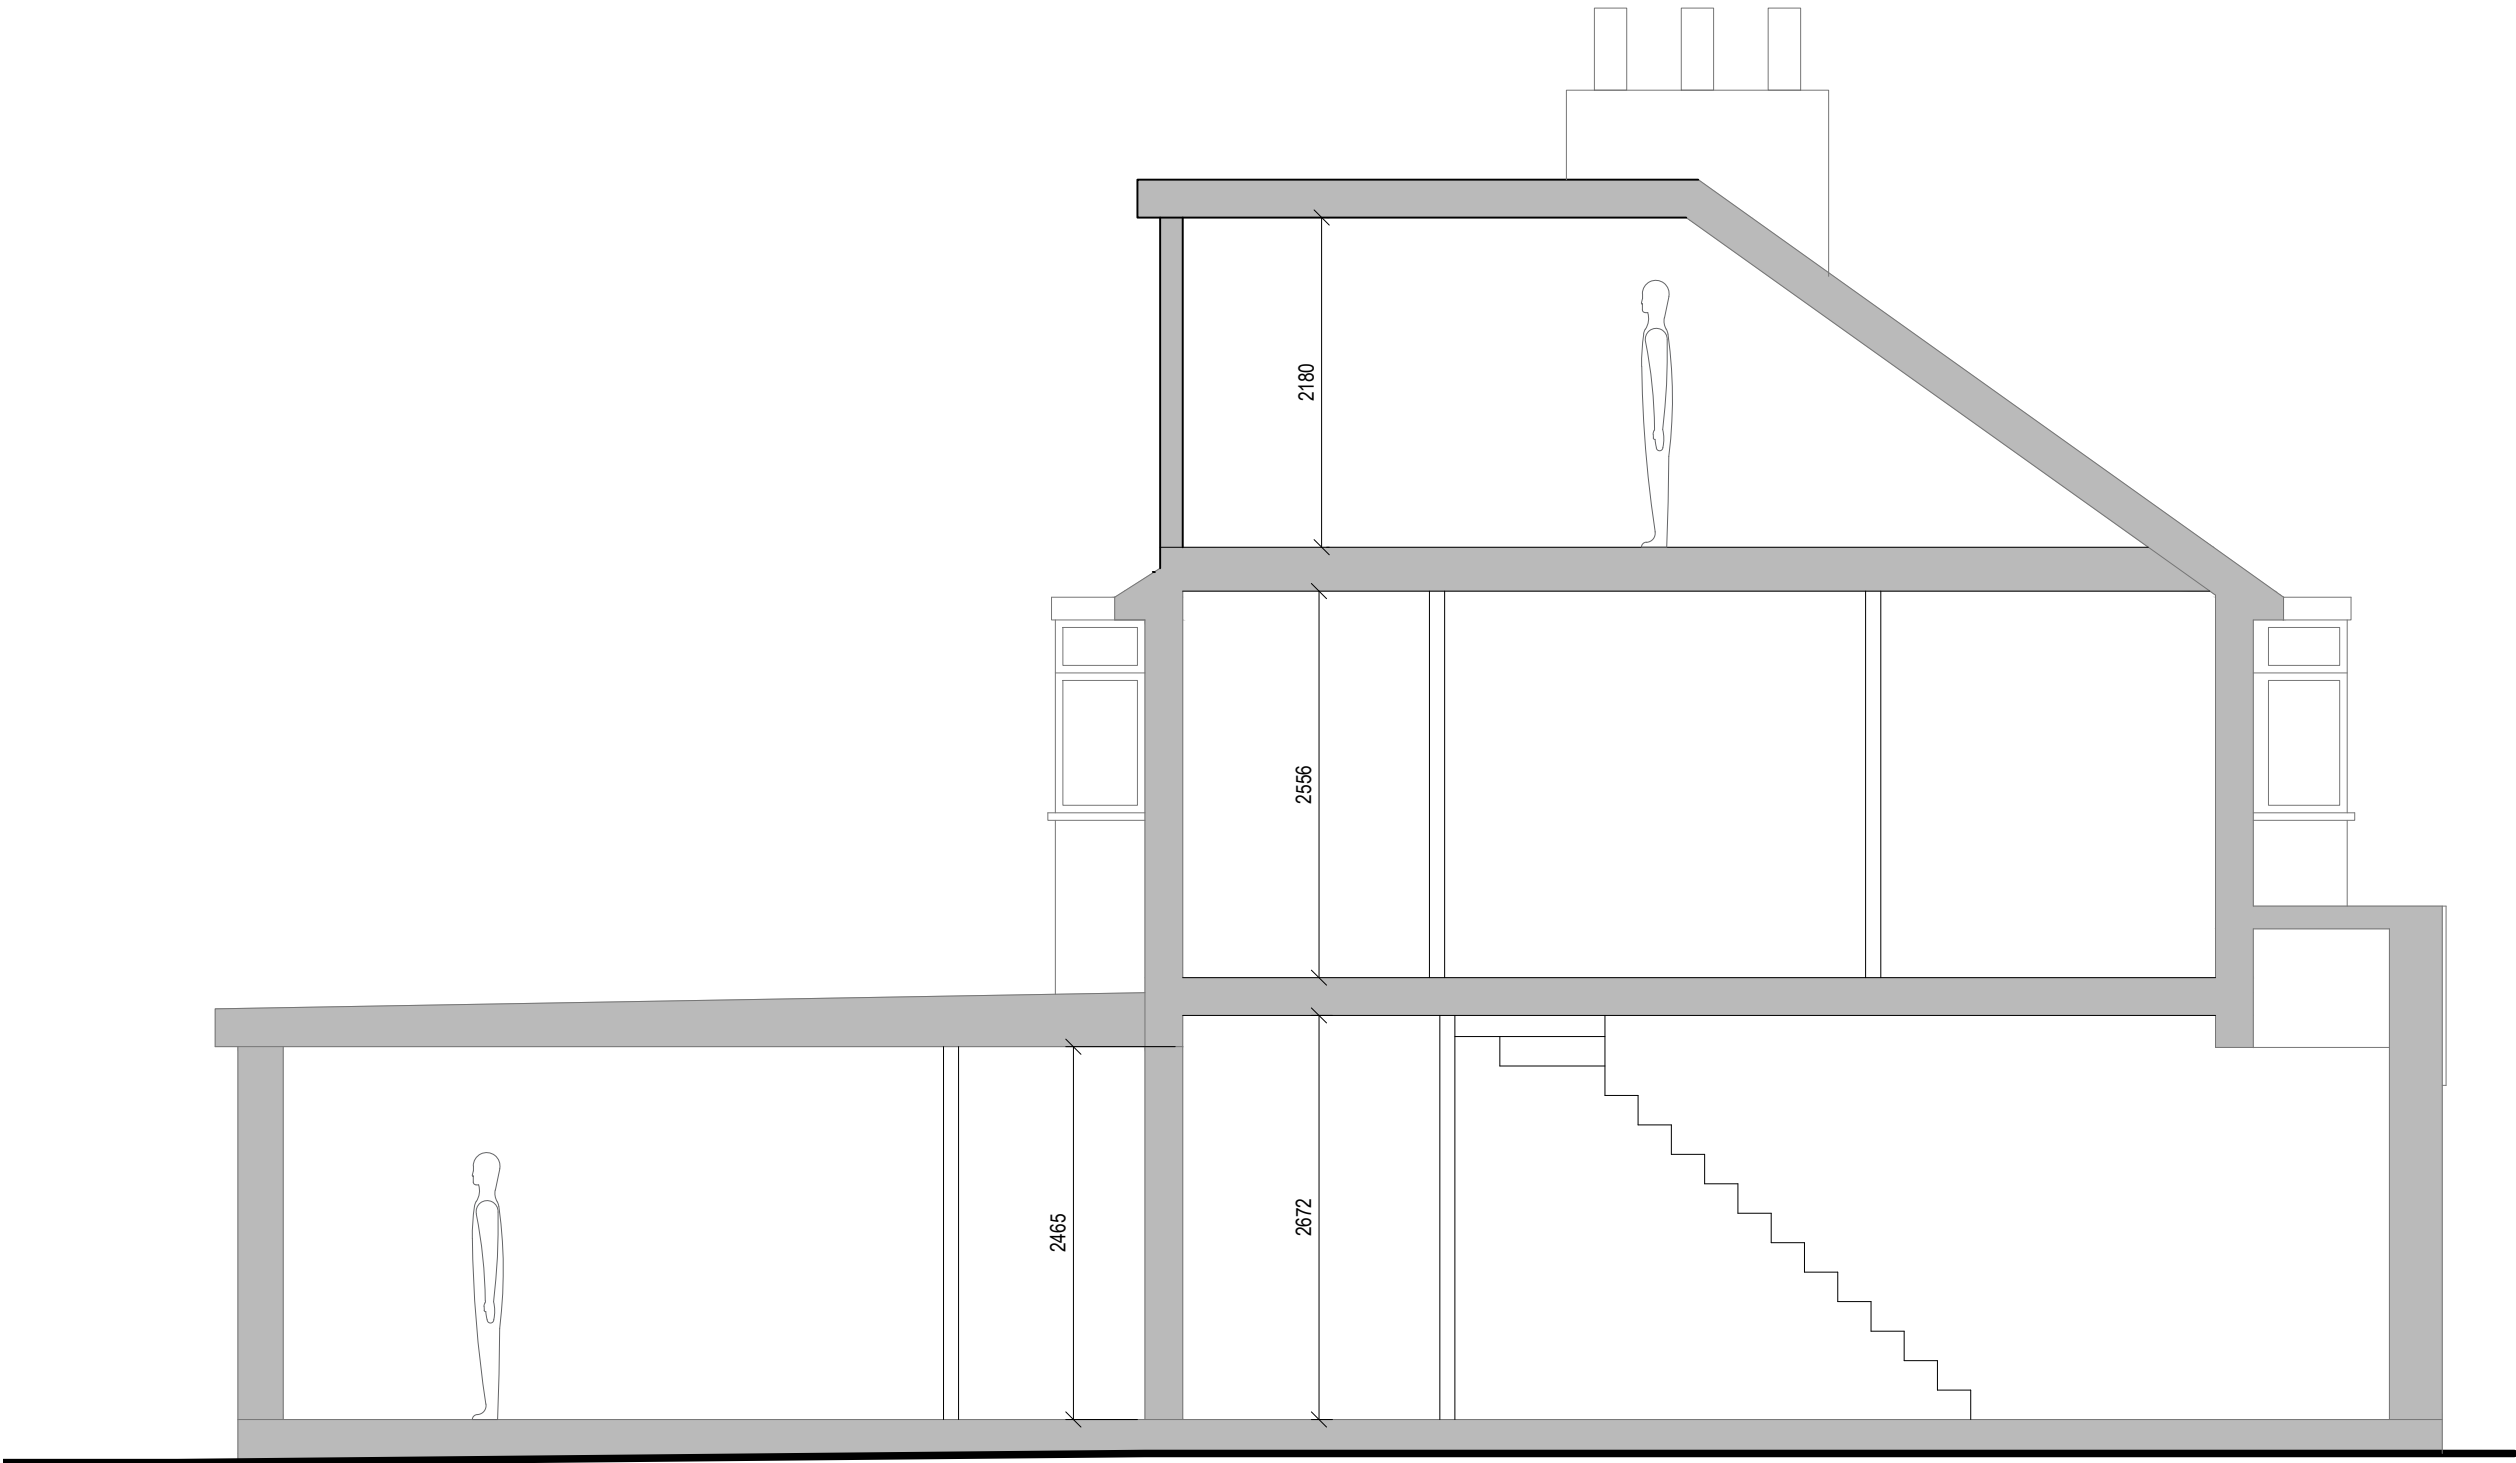

Proposed Section



Rev Date Comments

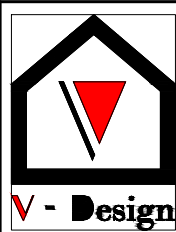

Dimensions to be verified on site
DO NOT SCALE FROM THIS DRAWING.
Any areas indicated on this drawing are for guidance only.
No responsibility is taken for their accuracy.

This drawing is the property of **V-DESIGN CAD Services Ltd**. Copyright is reserved by them and the drawing is issued on the condition that it is not copied, reproduced, retained or disclosed to any unauthorized person, either wholly or in part without the consent in writing of **V-DESIGN CAD Services Ltd**.

Email: vishal.p@vdesigncad.co.uk Mobile: 07971083395

Site Address:

60, Lansbury Drive,
Hayes,
UB4 8SD

Title:

Proposed Section

Scale:

N/A

Paper Size:




A3

Drawn By: VG


Job Ref: 22058

Date: Jun 2025

Drawing No. PL - 06

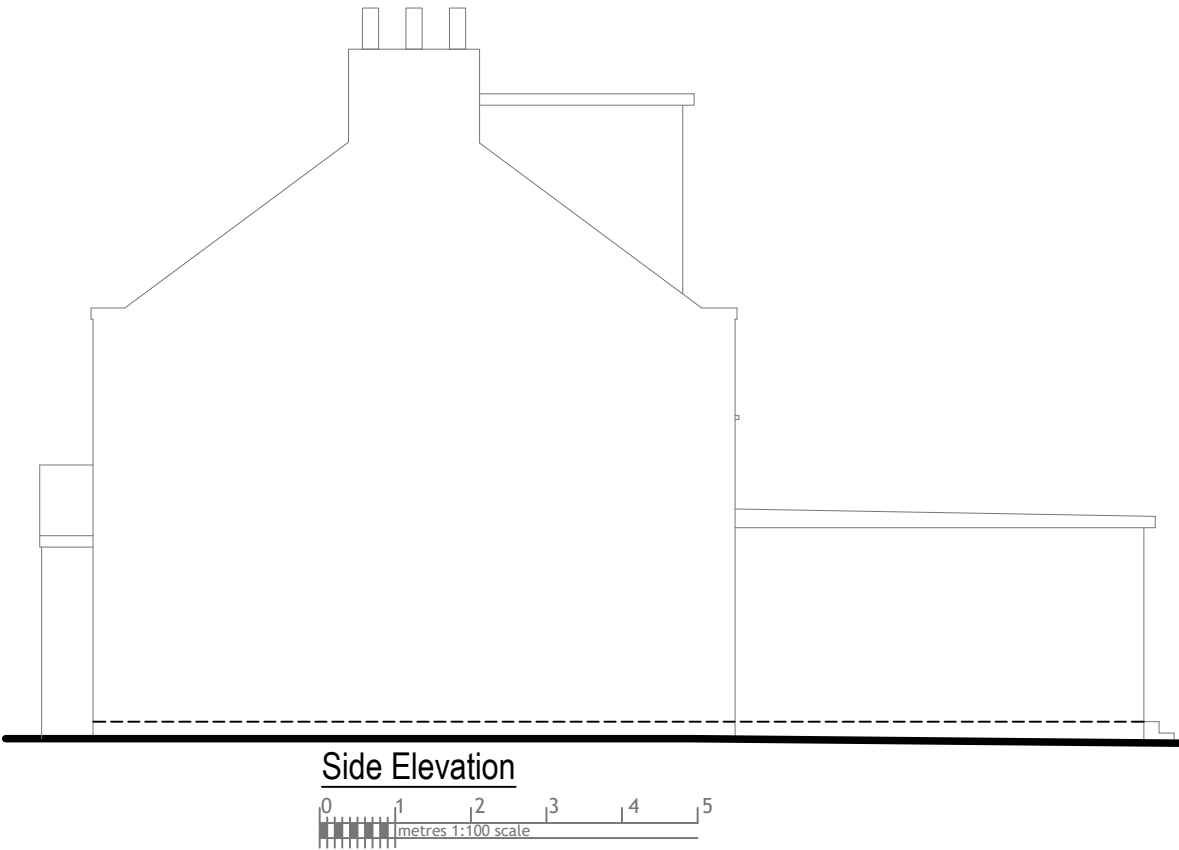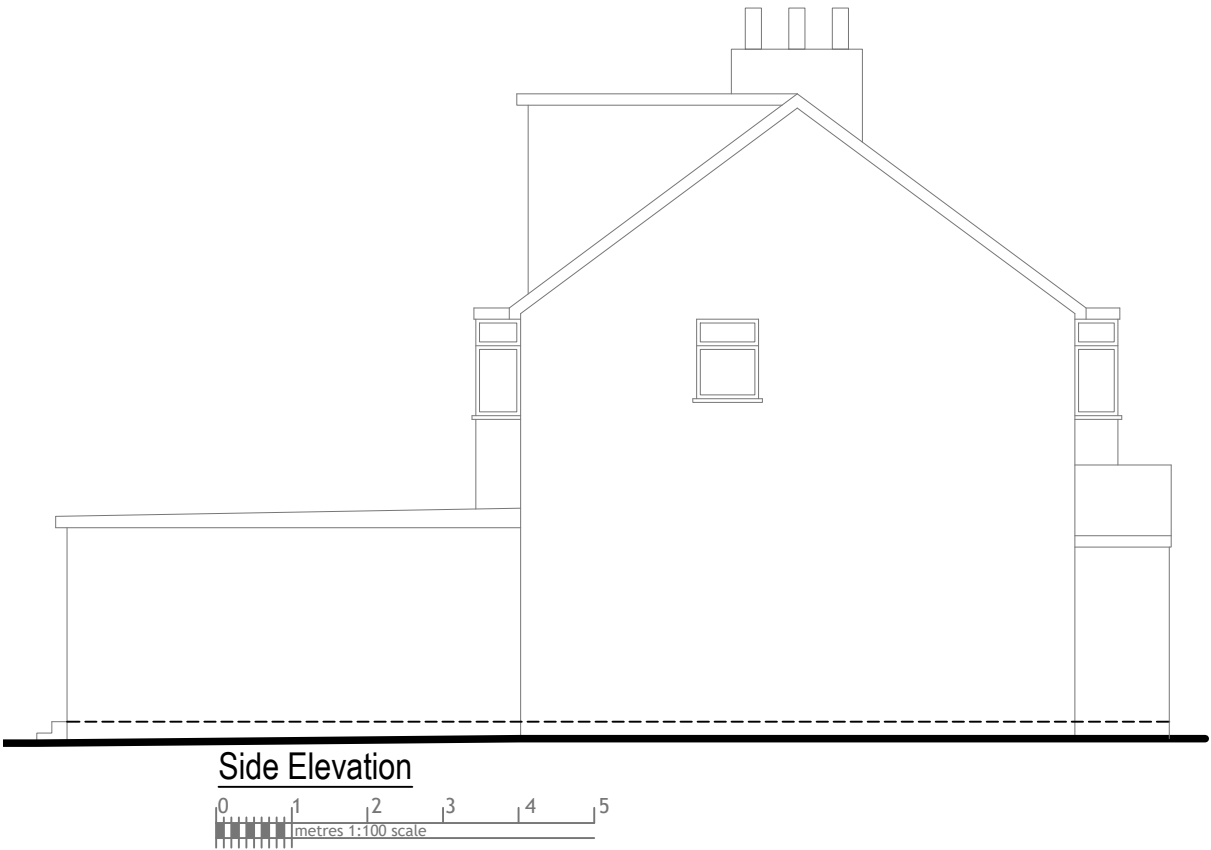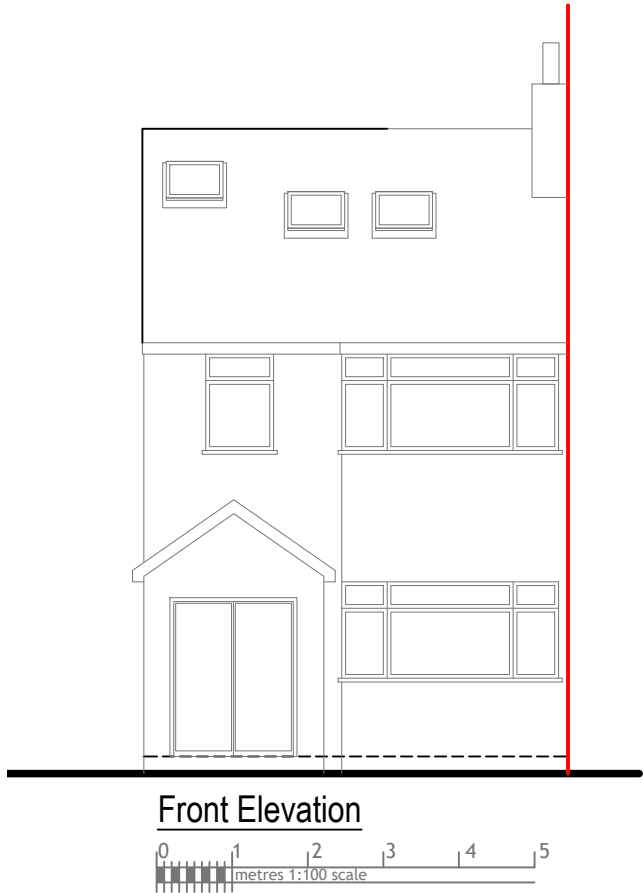

Rev Date Comments

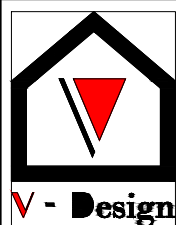

Dimensions to be verified on site
DO NOT SCALE FROM THIS DRAWING.
Any areas indicated on this drawing are for guidance only.
No responsibility is taken for their accuracy.

This drawing is the property of **V-DESIGN CAD Services Ltd** Copyright is reserved by them and the drawing is issued on the condition that it is not copied, reproduced, retained or disclosed to any unauthorized person, either wholly or in part without the consent in writing of **V-DESIGN CAD Services Ltd**

Email: vishal.p@vdesigncad.co.uk Mobile: 07971083395

Site Address:

60, Lansbury Drive,
Hayes,
UB4 8SD

Title:

Proposed Elevations

Scale:

1:100

Paper Size:


A3

Drawn By: VG



Job Ref: 22058

Date: Jun 2025



Drawing No. PL - 05

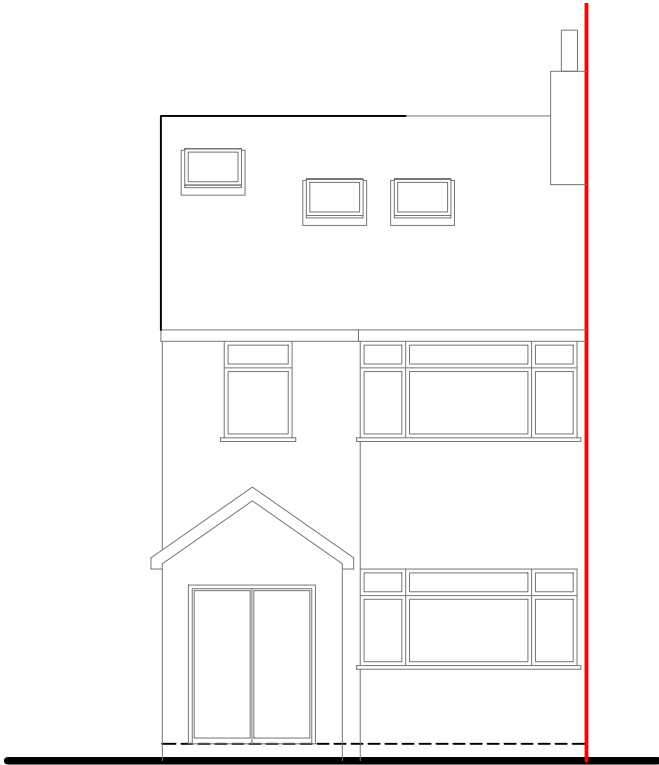



Front Elevation

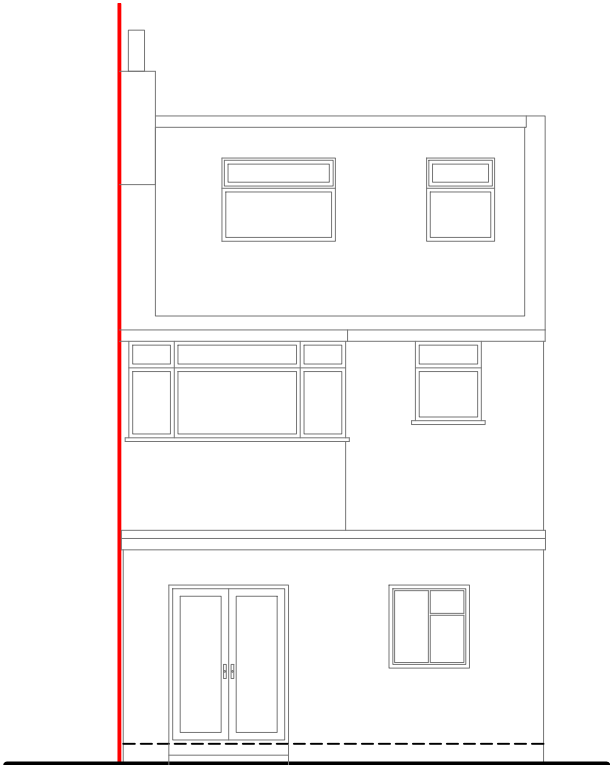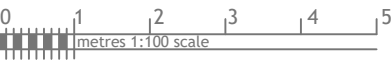

Rear Elevation

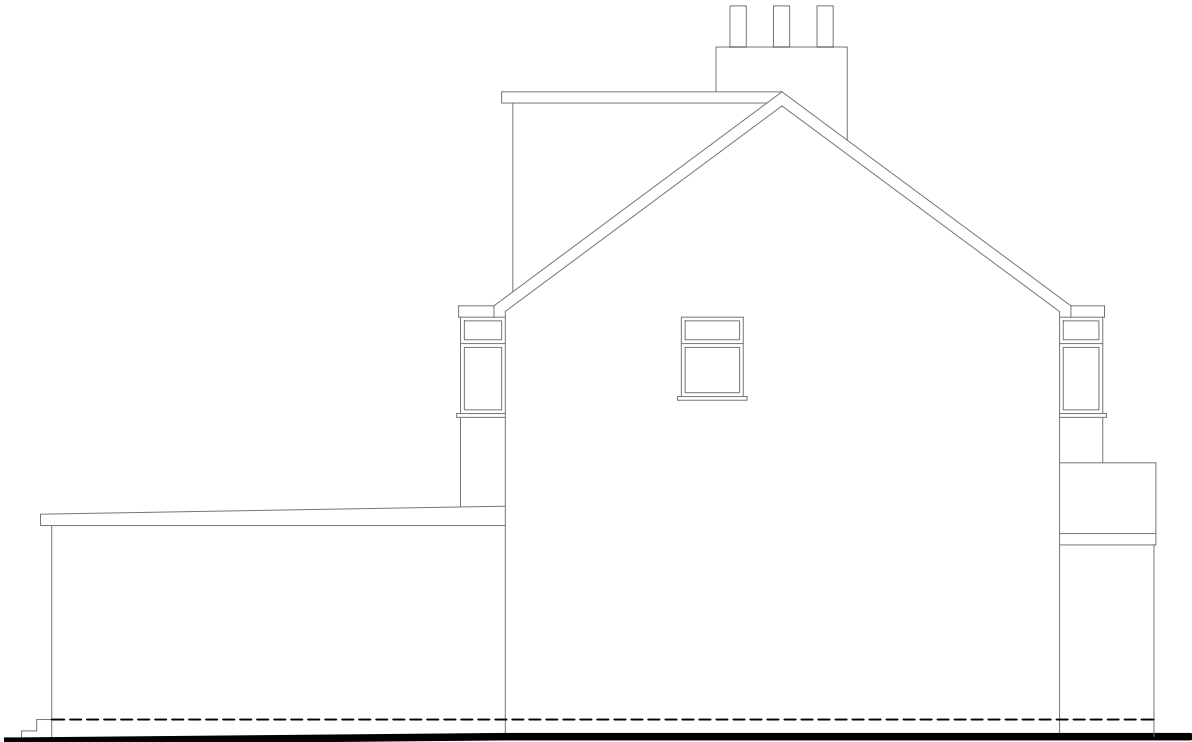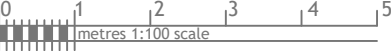


Side Elevation

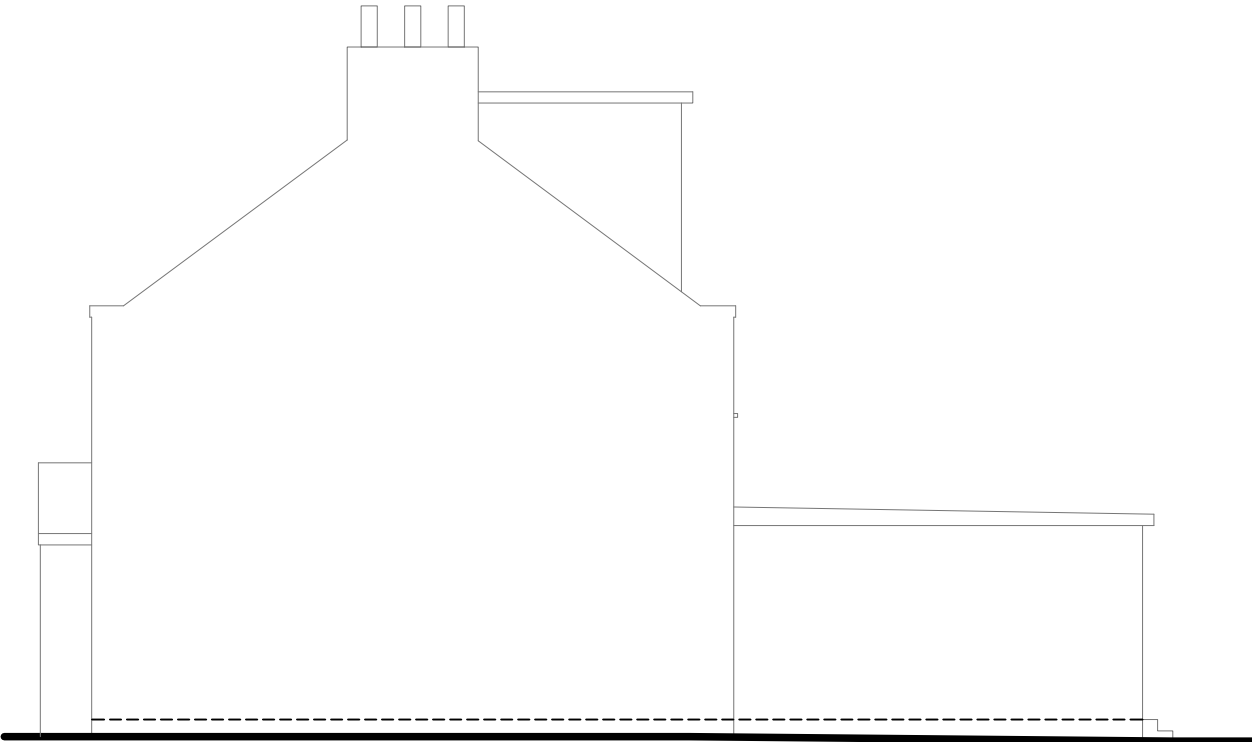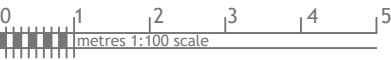

Side Elevation



Rev Date Comments

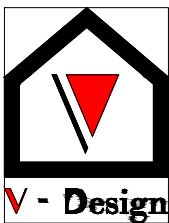

Dimensions to be verified on site
DO NOT SCALE FROM THIS DRAWING.
Any areas indicated on this drawing are for guidance only.
No responsibility is taken for their accuracy.

This drawing is the property of **V-DESIGN CAD Services Ltd** Copyright is reserved by them and the drawing is issued on the condition that it is not copied, reproduced, retained or disclosed to any unauthorized person, either wholly or in part without the consent in writing of **V-DESIGN CAD Services Ltd**

Email: vishal.p@vdesigncad.co.uk Mobile: 07971083395

Site Address:

60, Lansbury Drive,
Hayes,
UB4 8SD

Title:

Existing Elevations

Scale:

1:100

Paper Size:


A3

Drawn By: VG


Job Ref: 22058

Date: Jun 2025


Drawing No. PL - 04

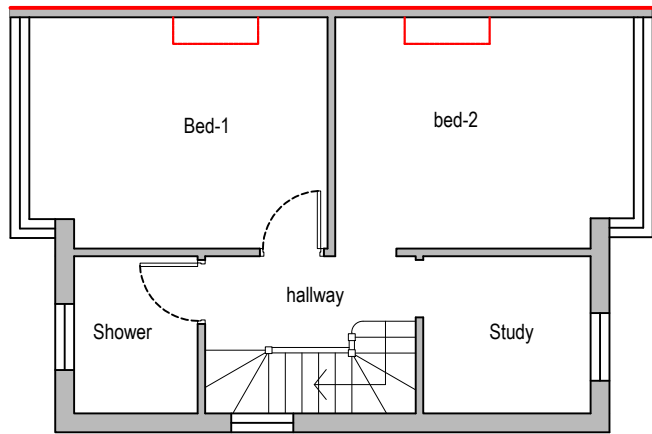


Existing First Floor Plan

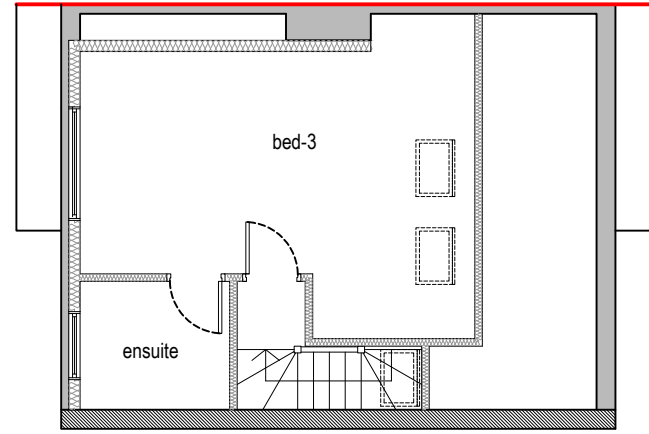


Existing Loft Floor Plan

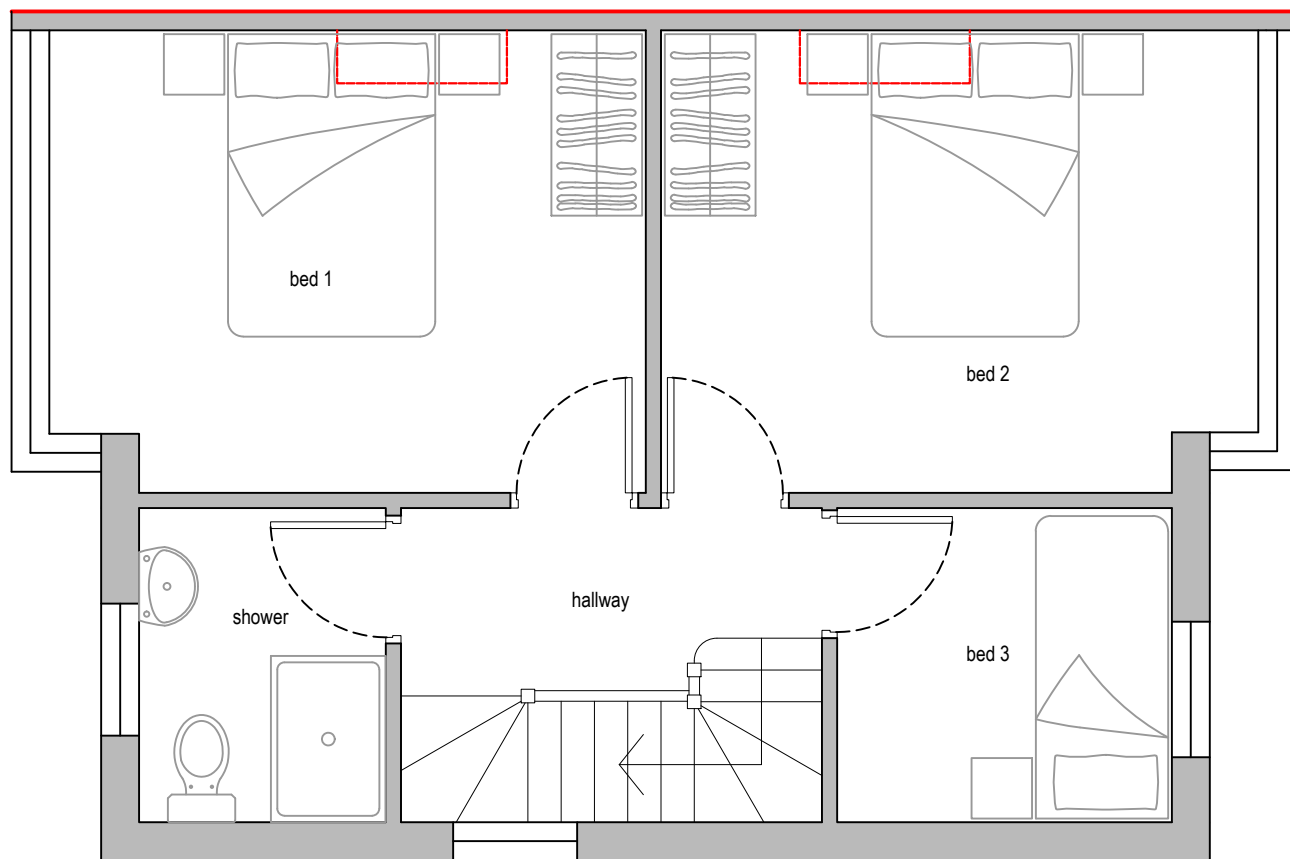

Proposed First Floor Plan

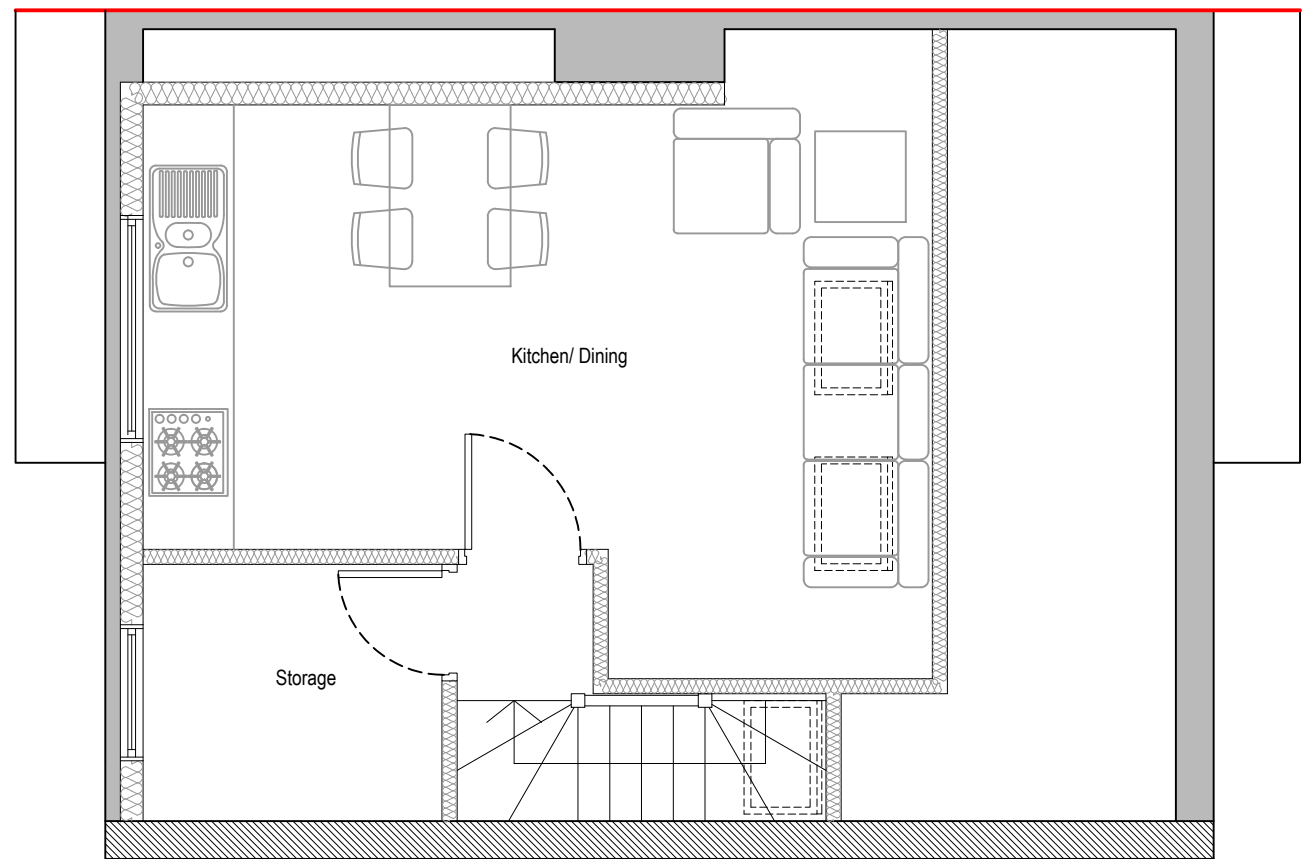

Proposed Loft Floor Plan

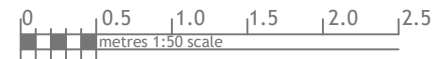

Rev Date Comments



Dimensions to be verified on site
DO NOT SCALE FROM THIS DRAWING.
Any areas indicated on this drawing are for guidance only.
No responsibility is taken for their accuracy.

This drawing is the property of **V-DESIGN CAD Services Ltd** Copyright is reserved by them and the drawing is issued on the condition that it is not copied, reproduced, retained or disclosed to any unauthorized person, either wholly or in part without the consent in writing of **V-DESIGN CAD Services Ltd**

Email: vishal.p@vdesigncad.co.uk Mobile: 07971083395

Site Address:

60, Lansbury Drive,
Hayes,
UB4 8SD

Title:

Existing First Floor and Loft with and Proposed
First floor,Loft Plans

Scale:

1:50, 1:100

Paper Size:


A3

Drawn By: VG



Job Ref: 22058

Date: Jun 2025

Drawing No. PL - 03

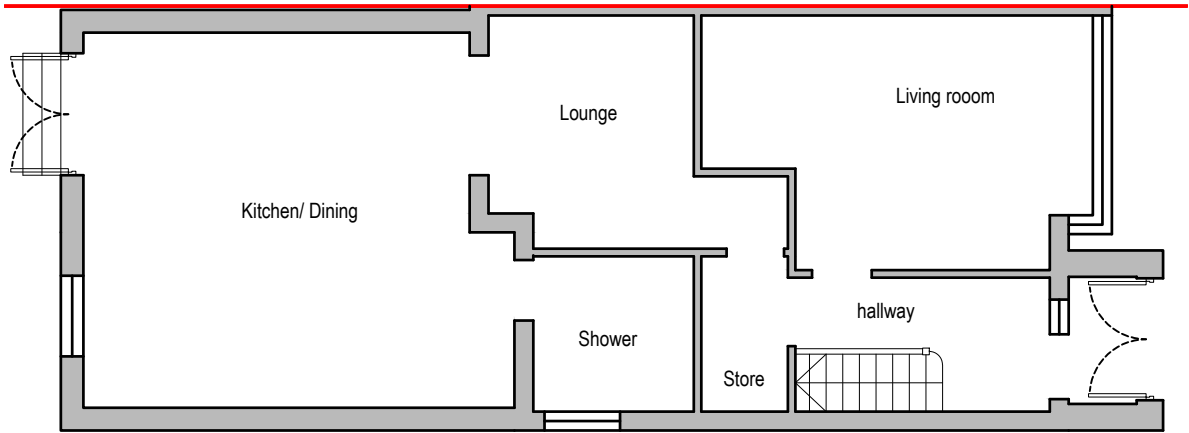

Existing Ground Floor Plan

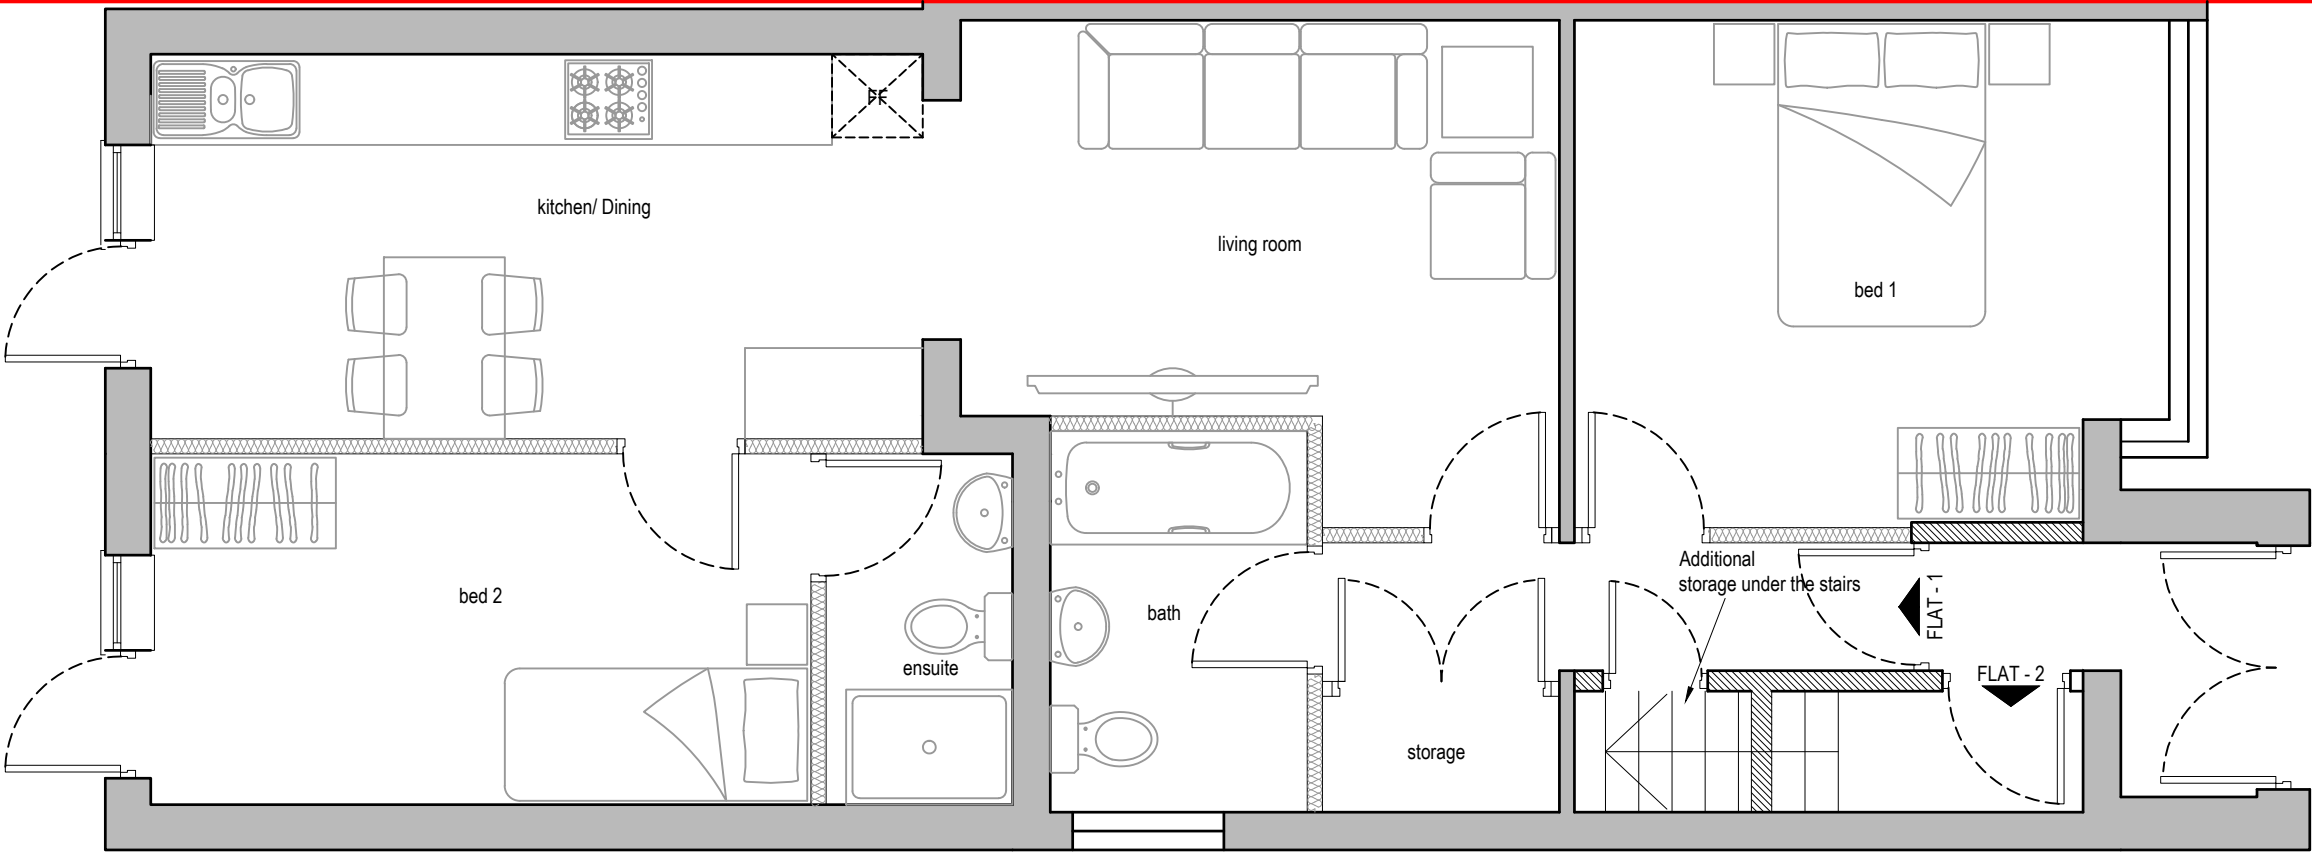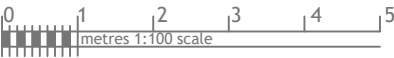

Proposed Ground Floor Plan



Rev Date Comments



Dimensions to be verified on site
DO NOT SCALE FROM THIS DRAWING.
Any areas indicated on this drawing are for guidance only.
No responsibility is taken for their accuracy.

This drawing is the property of **V-DESIGN CAD Services Ltd** Copyright is reserved by them and the drawing is issued on the condition that it is not copied, reproduced, retained or disclosed to any unauthorized person, either wholly or in part without the consent in writing of **V-DESIGN CAD Services Ltd**
Email: vishal.p@vdesigncad.co.uk Mobile: 07971083395

Site Address:

60, Lansbury Drive,
Hayes,
UB4 8SD

Title:

Existing Ground Floor and
Proposed Ground Floor

Scale:

1:50, 1:100

Paper Size:

A3

Drawn By: VG

Job Ref: 22058

Date: Jun 2025

Drawing No. PL - 02

