



London Borough of Hillingdon, Residents Services, 3N Civic Centre, High Street, Uxbridge, Middlesex UB8 1UW
Tel: 01895 250230 Web: www.hillingdon.gov.uk

Application for Planning Permission

Town and Country Planning Act 1990 (as amended)

Publication of applications on planning authority websites

Please note that the information provided on this application form and in supporting documents may be published on the Authority's website. If you require any further clarification, please contact the Authority's planning department.

Site Location

Disclaimer: We can only make recommendations based on the answers given in the questions.

If you cannot provide a postcode, the description of site location must be completed. Please provide the most accurate site description you can, to help locate the site - for example "field to the North of the Post Office".

Number	58
Suffix	A
Property Name	
Address Line 1	Station Road
Address Line 2	
Address Line 3	Hillingdon
Town/city	Hayes
Postcode	UB3 4DF

Description of site location must be completed if postcode is not known:

Easting (x)	Northing (y)
509783	179645
Description	

Applicant Details

Name/Company

Title

Mr

First name

Raj

Surname

Pandher

Company Name

Address

Address line 1

58 A Station Road

Address line 2

Address line 3

Town/City

Hayes

County

Hillingdon

Country

Postcode

UB3 4DF

Are you an agent acting on behalf of the applicant?

☒ Yes

☐ No

Contact Details

Primary number

Secondary number

Fax number

Email address

Agent Details

Name/Company

Title

First name

Surname

Company Name

Address

Address line 1

Address line 2

Address line 3

Town/City

County

Country

Postcode

Contact Details

Primary number

***** REDACTED *****

Secondary number

Fax number

Email address

***** REDACTED *****

Site Area

What is the measurement of the site area? (numeric characters only).

175.00

Unit

Sq. metres

Site information

Please note: This question is specific to applications within the Greater London area.

The Mayor can request relevant information about spatial planning in Greater London under [Section 346 of the Greater London Authority Act 1999](#).
[View more information on the collection of this additional data and assistance with providing an accurate response](#).

Title number(s)

Please add the title number(s) for the existing building(s) on the site. If the site has no title numbers, please enter "Unregistered".

Title Number:
58a

Energy Performance Certificate Number

Do any of the buildings on the application site have an Energy Performance Certificate (EPC)?

- ☐ Yes
- ☒ No

Public/Private Ownership

What is the current ownership status of the site?

- ☐ Public
- ☒ Private
- ☐ Mixed

Description of the Proposal

Please note in regard to:

- **Fire Statements** - From 1 August 2021, planning applications for buildings of over 18 metres (or 7 stories) tall containing more than one dwelling will require a 'Fire Statement' for the application to be considered valid. There are some exemptions. [View government planning guidance on fire statements](#) or [access the fire statement template and guidance](#).
- **Permission In Principle** - If you are applying for Technical Details Consent on a site that has been granted Permission In Principle, please include the relevant details in the description below.
- **Public Service Infrastructure** - From 1 August 2021, applications for certain public service infrastructure developments will be eligible for faster determination timeframes. See help for further details or [view government planning guidance on determination periods](#).

Description

Please describe details of the proposed development or works including any change of use

Development of a flat at First and Second floors above ground floor commercial activity.

Has the work or change of use already started?

- ☐ Yes
☒ No

Further information about the Proposed Development

Please note: This question is specific to applications within the Greater London area.

The Mayor can request relevant information about spatial planning in Greater London under [Section 346 of the Greater London Authority Act 1999](#). [View more information on the collection of this additional data and assistance with providing an accurate response](#).

Are the proposals eligible for the 'Fast Track Route' based on the affordable housing threshold and other criteria?

- ☐ Yes
☒ No

Do the proposals cover the whole existing building(s)?

- ☐ Yes
☒ No

Where proposals only affect part(s) of building(s), please provide details (e.g. 'Rear Ground Floor', 'Unit 1 - 1st-3rd Floor')

Rear Ground Floor

Current lead Registered Social Landlord (RSL)

If the proposal includes affordable housing, has a Registered Social Landlord been confirmed?

If the proposal does not include affordable housing, select 'No'.

- ☐ Yes
☒ No

Details of building(s)

Does the proposal include any new building and/or an increase in height to an existing building?

- ☒ Yes
☐ No

Building reference:

Rear First and Second Floors on top of Existing Building.

Maximum height (Metres):

9.16

Number of storeys:

2

Loss of garden land

Will the proposal result in the loss of any residential garden land?

- ☐ Yes
☒ No

Projected cost of works

Please provide the estimated total cost of the proposal

Up to £2m

Vacant Building Credit

Please note: This question is specific to applications within the Greater London area.

The Mayor can request relevant information about spatial planning in Greater London under [Section 346 of the Greater London Authority Act 1999](#).
[View more information on the collection of this additional data and assistance with providing an accurate response.](#)

Does the proposed development qualify for the vacant building credit?

- ☐ Yes
☒ No

Superseded consents

Please note: This question is specific to applications within the Greater London area.

The Mayor can request relevant information about spatial planning in Greater London under [Section 346 of the Greater London Authority Act 1999](#).
[View more information on the collection of this additional data and assistance with providing an accurate response.](#)

Does this proposal supersede any existing consent(s)?

- ☐ Yes
☒ No

Development Dates

Please note: This question is specific to applications within the Greater London area.

The Mayor can request relevant information about spatial planning in Greater London under [Section 346 of the Greater London Authority Act 1999](#).
[View more information on the collection of this additional data and assistance with providing an accurate response.](#)

Please add the expected commencement and completion dates for all phases of the proposed development. If the entire development is to be completed in a single phase, state in the 'Phase Detail' that it covers the 'Entire Development'.

Phase Detail:

Entire Development

When are the building works expected to commence?:

2024-02

When are the building works expected to be complete?:

2024-04

Scheme and Developer Information

Please note: This question is specific to applications within the Greater London area.

The Mayor can request relevant information about spatial planning in Greater London under [Section 346 of the Greater London Authority Act 1999](#).

[View more information on the collection of this additional data and assistance with providing an accurate response.](#)

Scheme Name

Does the scheme have a name?

☐ Yes

☒ No

Developer Information

Has a lead developer been assigned?

☐ Yes

☒ No

Existing Use

Please describe the current use of the site

Commercial Activity (Existing Ground Floor).

Is the site currently vacant?

☐ Yes

☒ No

Does the proposal involve any of the following? If Yes, you will need to submit an appropriate contamination assessment with your application.

Land which is known to be contaminated

☐ Yes

☒ No

Land where contamination is suspected for all or part of the site

☐ Yes

☒ No

☐ Yes

☒ No

Total Existing gross internal floorspace (square metres)	Gross internal floor area lost (including by change of use) (square metres)	Gross internal floor area gained (including change of use) (square metres)
47	0	94

☒ Yes

☐ No

Please provide a description of existing and proposed materials and finishes to be used externally (including type, colour and name for each material)

Type:

Walls

Existing materials and finishes:

Red Brick Cavity Walls

Proposed materials and finishes:

Red Brick Cavity Walls

Type:

Windows

Existing materials and finishes:

Double Glazed UPVC

Proposed materials and finishes:

Double Glazed UPVC

Type:

Roof

Existing materials and finishes:

Terracotta Tiles

Proposed materials and finishes:

Terracotta Tiles

Type:

Doors

Existing materials and finishes:

Double Glazed UPVC

Proposed materials and finishes:

Double Glazed UPVC

Type:

Lighting

Existing materials and finishes:

Energy Savers

Proposed materials and finishes:

Energy Savers

Are you supplying additional information on submitted plans, drawings or a design and access statement?

☒ Yes

☐ No

If Yes, please state references for the plans, drawings and/or design and access statement

1-224/PP/003b

2-224/PP/004

3-224/PP/005

4-224/PP/006

5-224/PP/007

6-224/PP/008 (Fire Safety Plan)

7-Fire Safety Statement.

Pedestrian and Vehicle Access, Roads and Rights of Way

Is a new or altered vehicular access proposed to or from the public highway?

- ☐ Yes
☒ No

Is a new or altered pedestrian access proposed to or from the public highway?

- ☐ Yes
☒ No

Are there any new public roads to be provided within the site?

- ☐ Yes
☒ No

Are there any new public rights of way to be provided within or adjacent to the site?

- ☐ Yes
☒ No

Do the proposals require any diversions/extinguishments and/or creation of rights of way?

- ☐ Yes
☒ No

Vehicle Parking

Please note: This question contains additional requirements specific to applications within Greater London.

The Mayor can request relevant information about spatial planning in Greater London under [Section 346 of the Greater London Authority Act 1999](#).

[View more information on the collection of this additional data and assistance with providing an accurate response.](#)

Does the site have any existing vehicle/cycle parking spaces or will the proposed development add/remove any parking spaces?

- ☐ Yes
☒ No

Electric vehicle charging points

Please note: This question is specific to applications within the Greater London area.

The Mayor can request relevant information about spatial planning in Greater London under [Section 346 of the Greater London Authority Act 1999](#).

[View more information on the collection of this additional data and assistance with providing an accurate response.](#)

Do the proposals include electric vehicle charging points and/or hydrogen refuelling facilities?

- ☐ Yes
☒ No

Trees and Hedges

Are there trees or hedges on the proposed development site?

- ☐ Yes
☒ No

And/or: Are there trees or hedges on land adjacent to the proposed development site that could influence the development or might be important as part of the local landscape character?

- ☐ Yes
☒ No

If Yes to either or both of the above, you may need to provide a full tree survey, at the discretion of the local planning authority. If a tree survey is required, this and the accompanying plan should be submitted alongside the application. The local planning authority should make clear on its website what the survey should contain, in accordance with the current 'BS5837: Trees in relation to design, demolition and construction - Recommendations'.

Assessment of Flood Risk

Is the site within an area at risk of flooding? (Check the location on the Government's [Flood map for planning](#). You should also refer to national [standing advice](#) and your local planning authority requirements for information as necessary.)

- ☐ Yes
☒ No

Is your proposal within 20 metres of a watercourse (e.g. river, stream or beck)?

- ☐ Yes
☒ No

Will the proposal increase the flood risk elsewhere?

- ☐ Yes
☒ No

How will surface water be disposed of?

- ☐ Sustainable drainage system
☐ Existing water course
☐ Soakaway
☒ Main sewer
☐ Pond/lake

Biodiversity and Geological Conservation

Is there a reasonable likelihood of the following being affected adversely or conserved and enhanced within the application site, or on land adjacent to or near the application site?

To assist in answering this question correctly, please refer to the help text which provides guidance on determining if any important biodiversity or geological conservation features may be present or nearby; and whether they are likely to be affected by the proposals.

a) Protected and priority species

- ☐ Yes, on the development site
☐ Yes, on land adjacent to or near the proposed development
☒ No

b) Designated sites, important habitats or other biodiversity features

- ☐ Yes, on the development site
☐ Yes, on land adjacent to or near the proposed development
☒ No

c) Features of geological conservation importance

- ☐ Yes, on the development site
☐ Yes, on land adjacent to or near the proposed development
☒ No

Supporting information requirements

Where a development proposal is likely to affect features of biodiversity or geological conservation interest, you will need to submit, with the application, sufficient information and assessments to allow the local planning authority to determine the proposal.

Failure to submit all information required will result in your application being deemed invalid. It will not be considered valid until all information required by the local planning authority has been submitted.

Your local planning authority will be able to advise on the content of any assessments that may be required.

Open and Protected Space

Please note: This question is specific to applications within Greater London.

The Mayor can request relevant information about spatial planning in Greater London under [Section 346 of the Greater London Authority Act 1999](#).

[View more information on the collection of this additional data and assistance with providing an accurate response.](#)

Open Space

Will the proposed development result in the loss, gain or change of use of any open space?

- ☐ Yes
☒ No

Protected Space

Will the proposed development result in the loss, gain or change of use of a site protected with a nature designation?

- ☐ Yes
☒ No

Foul Sewage

Please state how foul sewage is to be disposed of:

- ☒ Mains sewer
☐ Septic tank
☐ Package treatment plant
☐ Cess pit
☐ Other
☐ Unknown

Are you proposing to connect to the existing drainage system?

- ☐ Yes
☐ No
☒ Unknown

Water management

Please note: This question is specific to applications within the Greater London area.

The Mayor can request relevant information about spatial planning in Greater London under [Section 346 of the Greater London Authority Act 1999](#).

[View more information on the collection of this additional data and assistance with providing an accurate response.](#)

Please state the expected percentage reduction of surface water discharge (for a 1 in 100-year rainfall event) from the proposal

3	percent
---	---------

Are Green Sustainable Drainage Systems (SuDS) incorporated into the drainage design for the proposal?

- ☐ Yes
☒ No

Please state the expected internal residential water usage of the proposal

3.00	litres per person per day
------	---------------------------

Does the proposal include the harvesting of rainfall?

- ☐ Yes
☒ No

Does the proposal include re-use of grey water?

- ☐ Yes
☒ No

Trade Effluent

Does the proposal involve the need to dispose of trade effluents or trade waste?

- ☐ Yes
☒ No

Residential Units

Please notes: This question contains additional requirements specific to applications within Greater London.

The Mayor can request relevant information about spatial planning in Greater London under [Section 346 of the Greater London Authority Act 1999](#).

[View more information on the collection of this additional data and assistance with providing an accurate response.](#)

Residential Units to be lost

Does this proposal involve the loss or replacement of any self-contained residential units or student accommodation (including those being rebuilt)?

- ☐ Yes
☒ No

Residential Units to be added

Does this proposal involve the addition of any self-contained residential units or student accommodation (including those being rebuilt)?

- ☐ Yes
☒ No

Mixed use residential site area

Is this application for a mixed use proposal that includes residential uses?

- ☐ Yes
☒ No

Non-Permanent Dwellings

Please note: This question is specific to applications within the Greater London area.

The Mayor can request relevant information about spatial planning in Greater London under [Section 346 of the Greater London Authority Act 1999](#).

[View more information on the collection of this additional data and assistance with providing an accurate response.](#)

Does this proposal involve the loss or gain of any non-permanent dwellings? Note that this covers any non-permanent dwellings if used as main residence (e.g. caravans, mobile homes, converted railway carriages), traveller pitches/plots or houseboat moorings.

☐ Yes

☒ No

Other Residential Accommodation

Please note: This question contains additional requirements specific to applications within the Greater London area.

The Mayor can request relevant information about spatial planning in Greater London under [Section 346 of the Greater London Authority Act 1999](#).

[View more information on the collection of this additional data and assistance with providing an accurate response.](#)

Does this proposal involve the loss or gain of any other residential accommodation? Note that this covers all other permanent residential accommodation that is outside of Use Classes C3 and C4 (apart from student accommodation), including rooms that are specifically provided for older persons.

☐ Yes

☒ No

Waste and recycling provision

Please note: This question contains additional requirements specific to applications within the Greater London area. The Mayor can request relevant information about spatial planning in Greater London under [Section 346 of the Greater London Authority Act 1999](#).

[View more information on the collection of this additional data and assistance with providing an accurate response.](#)

Does every unit in this proposal (residential and non-residential) have dedicated internal and external storage space for dry recycling, food waste and residual waste?

☒ Yes

☐ No

Utilities

Please note: This question contains additional requirements specific to applications within the Greater London area.

The Mayor can request relevant information about spatial planning in Greater London under [Section 346 of the Greater London Authority Act 1999](#).

[View more information on the collection of this additional data and assistance with providing an accurate response.](#)

Water and gas connections

Number of new water connections required

0

Number of new gas connections required

0

Fire safety

Is a fire suppression system proposed?

☐ Yes

☒ No

Internet connections

Number of residential units to be served by full fibre internet connections

0

Number of non-residential units to be served by full fibre internet connections

0

Mobile networks

Has consultation with mobile network operators been carried out?

- ☐ Yes
☒ No

Environmental Impacts

Please note: This question is specific to applications within the Greater London area.

The Mayor can request relevant information about spatial planning in Greater London under [Section 346 of the Greater London Authority Act 1999](#).
[View more information on the collection of this additional data and assistance with providing an accurate response.](#)

Community energy

Will the proposal provide any on-site community-owned energy generation?

- ☐ Yes
☒ No

Heat pumps

Will the proposal provide any heat pumps?

- ☐ Yes
☒ No

Solar energy

Does the proposal include solar energy of any kind?

- ☐ Yes
☒ No

Passive cooling units

Number of proposed residential units with passive cooling

0

Emissions

NOx total annual emissions (Kilograms)

0.00

Particulate matter (PM) total annual emissions (Kilograms)

0.00

Greenhouse gas emission reductions

Are the on-site Green House Gas emission reductions at least 35% above those set out in Part L of Building Regulations 2021?

- ☐ Yes
☒ No

Green Roof

Proposed area of 'Green Roof' to be added (Square metres)

0.00

Urban Greening Factor

Please enter the Urban Greening Factor score

0.00

Residential units with electrical heating

Number of proposed residential units with electrical heating

0

Reused/Recycled materials

Percentage of demolition/construction material to be reused/recycled

0

Employment

Are there any existing employees on the site or will the proposed development increase or decrease the number of employees?

☐ Yes

☒ No

Hours of Opening

Are Hours of Opening relevant to this proposal?

☐ Yes

☒ No

Industrial or Commercial Processes and Machinery

Does this proposal involve the carrying out of industrial or commercial activities and processes?

☐ Yes

☒ No

Is the proposal for a waste management development?

☐ Yes

☒ No

Hazardous Substances

Does the proposal involve the use or storage of Hazardous Substances?

☐ Yes

☒ No

Site Visit

Can the site be seen from a public road, public footpath, bridleway or other public land?

☐ Yes

☒ No

If the planning authority needs to make an appointment to carry out a site visit, whom should they contact?

- ☒ The agent
- ☐ The applicant
- ☐ Other person

Pre-application Advice

Has assistance or prior advice been sought from the local authority about this application?

- ☐ Yes
- ☒ No

Authority Employee/Member

With respect to the Authority, is the applicant and/or agent one of the following:

- (a) a member of staff
- (b) an elected member
- (c) related to a member of staff
- (d) related to an elected member

It is an important principle of decision-making that the process is open and transparent.

For the purposes of this question, "related to" means related, by birth or otherwise, closely enough that a fair-minded and informed observer, having considered the facts, would conclude that there was bias on the part of the decision-maker in the Local Planning Authority.

Do any of the above statements apply?

- ☐ Yes
- ☒ No

Ownership Certificates and Agricultural Land Declaration

Certificates under Article 14 - Town and Country Planning (Development Management Procedure) (England) Order 2015 (as amended)

Please answer the following questions to determine which Certificate of Ownership you need to complete: A, B, C or D.

Is the applicant the sole owner of all the land to which this application relates; and has the applicant been the sole owner for more than 21 days?

- ☒ Yes
- ☐ No

Is any of the land to which the application relates part of an Agricultural Holding?

- ☐ Yes
- ☒ No

Certificate Of Ownership - Certificate A

I certify/The applicant certifies that on the day 21 days before the date of this application nobody except myself/ the applicant was the owner* of any part of the land or building to which the application relates, and that none of the land to which the application relates is, or is part of, an agricultural holding**

* "owner" is a person with a freehold interest or leasehold interest with at least 7 years left to run.

** "agricultural holding" has the meaning given by reference to the definition of "agricultural tenant" in section 65(8) of the Act.

NOTE: You should sign Certificate B, C or D, as appropriate, if you are the sole owner of the land or building to which the application relates but the land is, or is part of, an agricultural holding.

Person Role

☐ The Applicant

☒ The Agent

Title

Mr

First Name

Syed

Surname

Naqvi

Declaration Date

28/11/2023

☒ Declaration made

Declaration

I/We hereby apply for Full planning permission as described in the questions answered, details provided, and the accompanying plans/drawings and additional information.

I/We confirm that, to the best of my/our knowledge, any facts stated are true and accurate and any opinions given are the genuine opinions of the person(s) giving them.

I/We also accept that, in accordance with the Planning Portal's terms and conditions:

- Once submitted, this information will be made available to the Local Planning Authority and, once validated by them, be published as part of a public register and on the authority's website;
- Our system will automatically generate and send you emails in regard to the submission of this application.


☒ I / We agree to the outlined declaration

Signed

Syed Naqvi





Date

2023/11/28

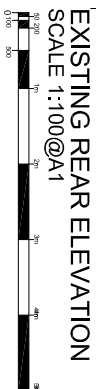of

DRAWN	
SMTN	
CHECKED	

NOTE

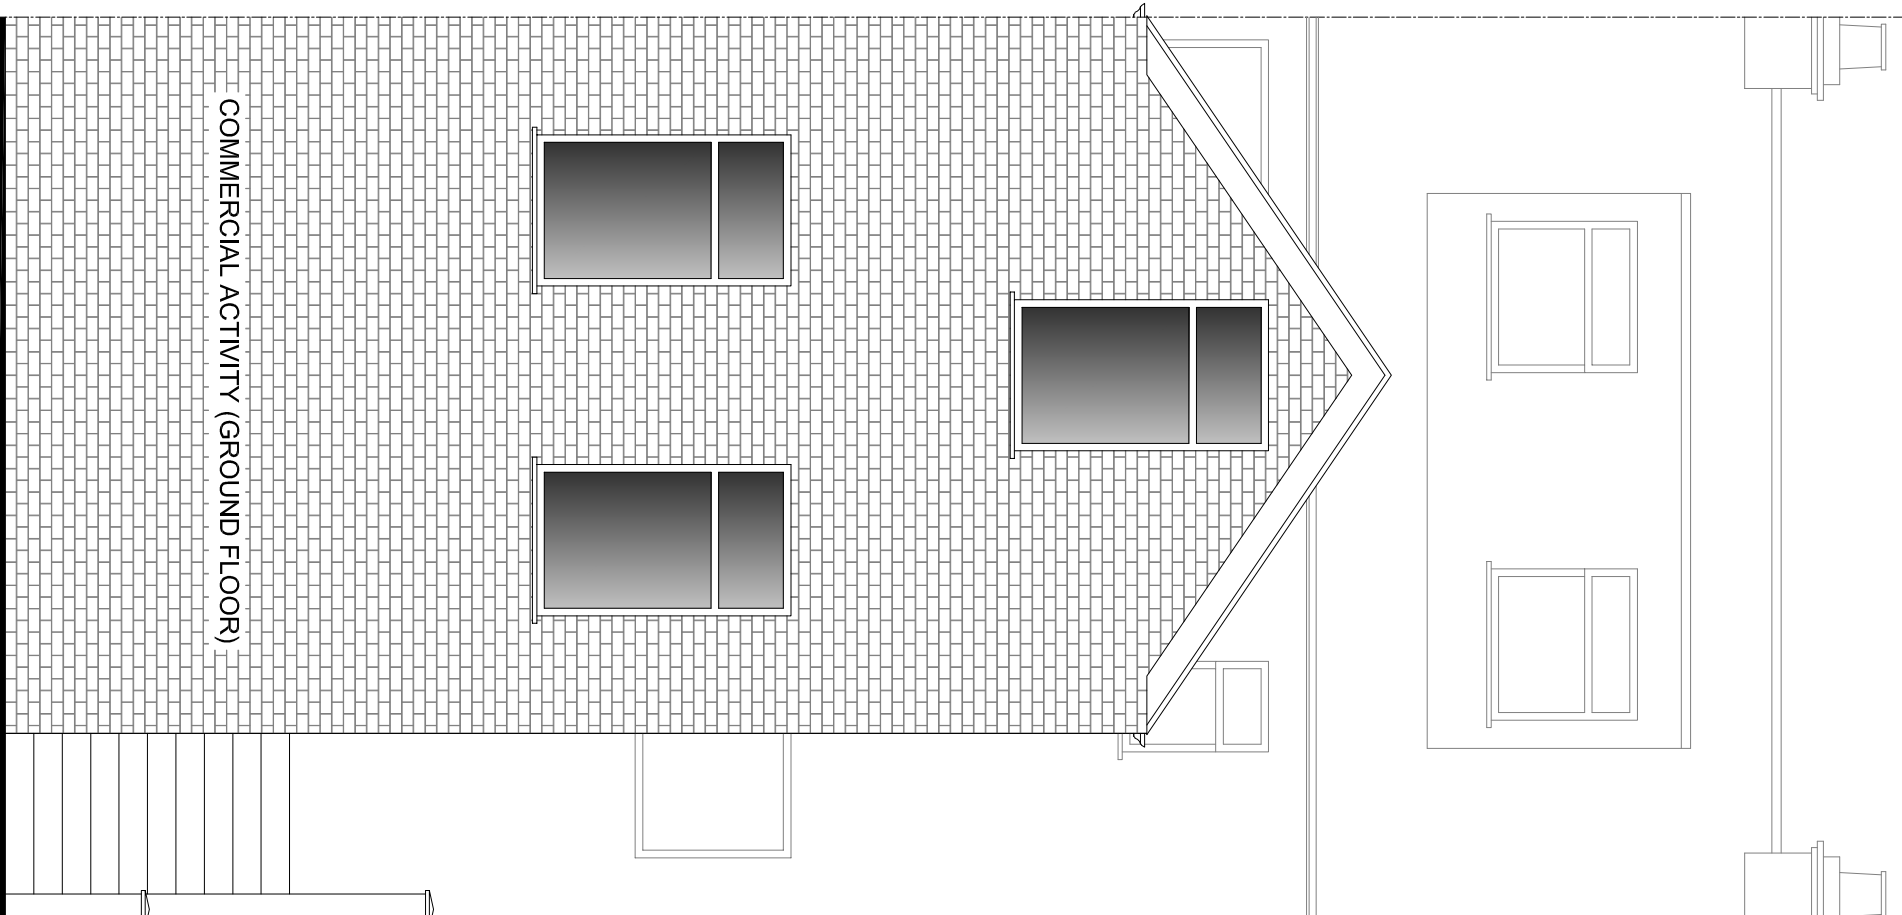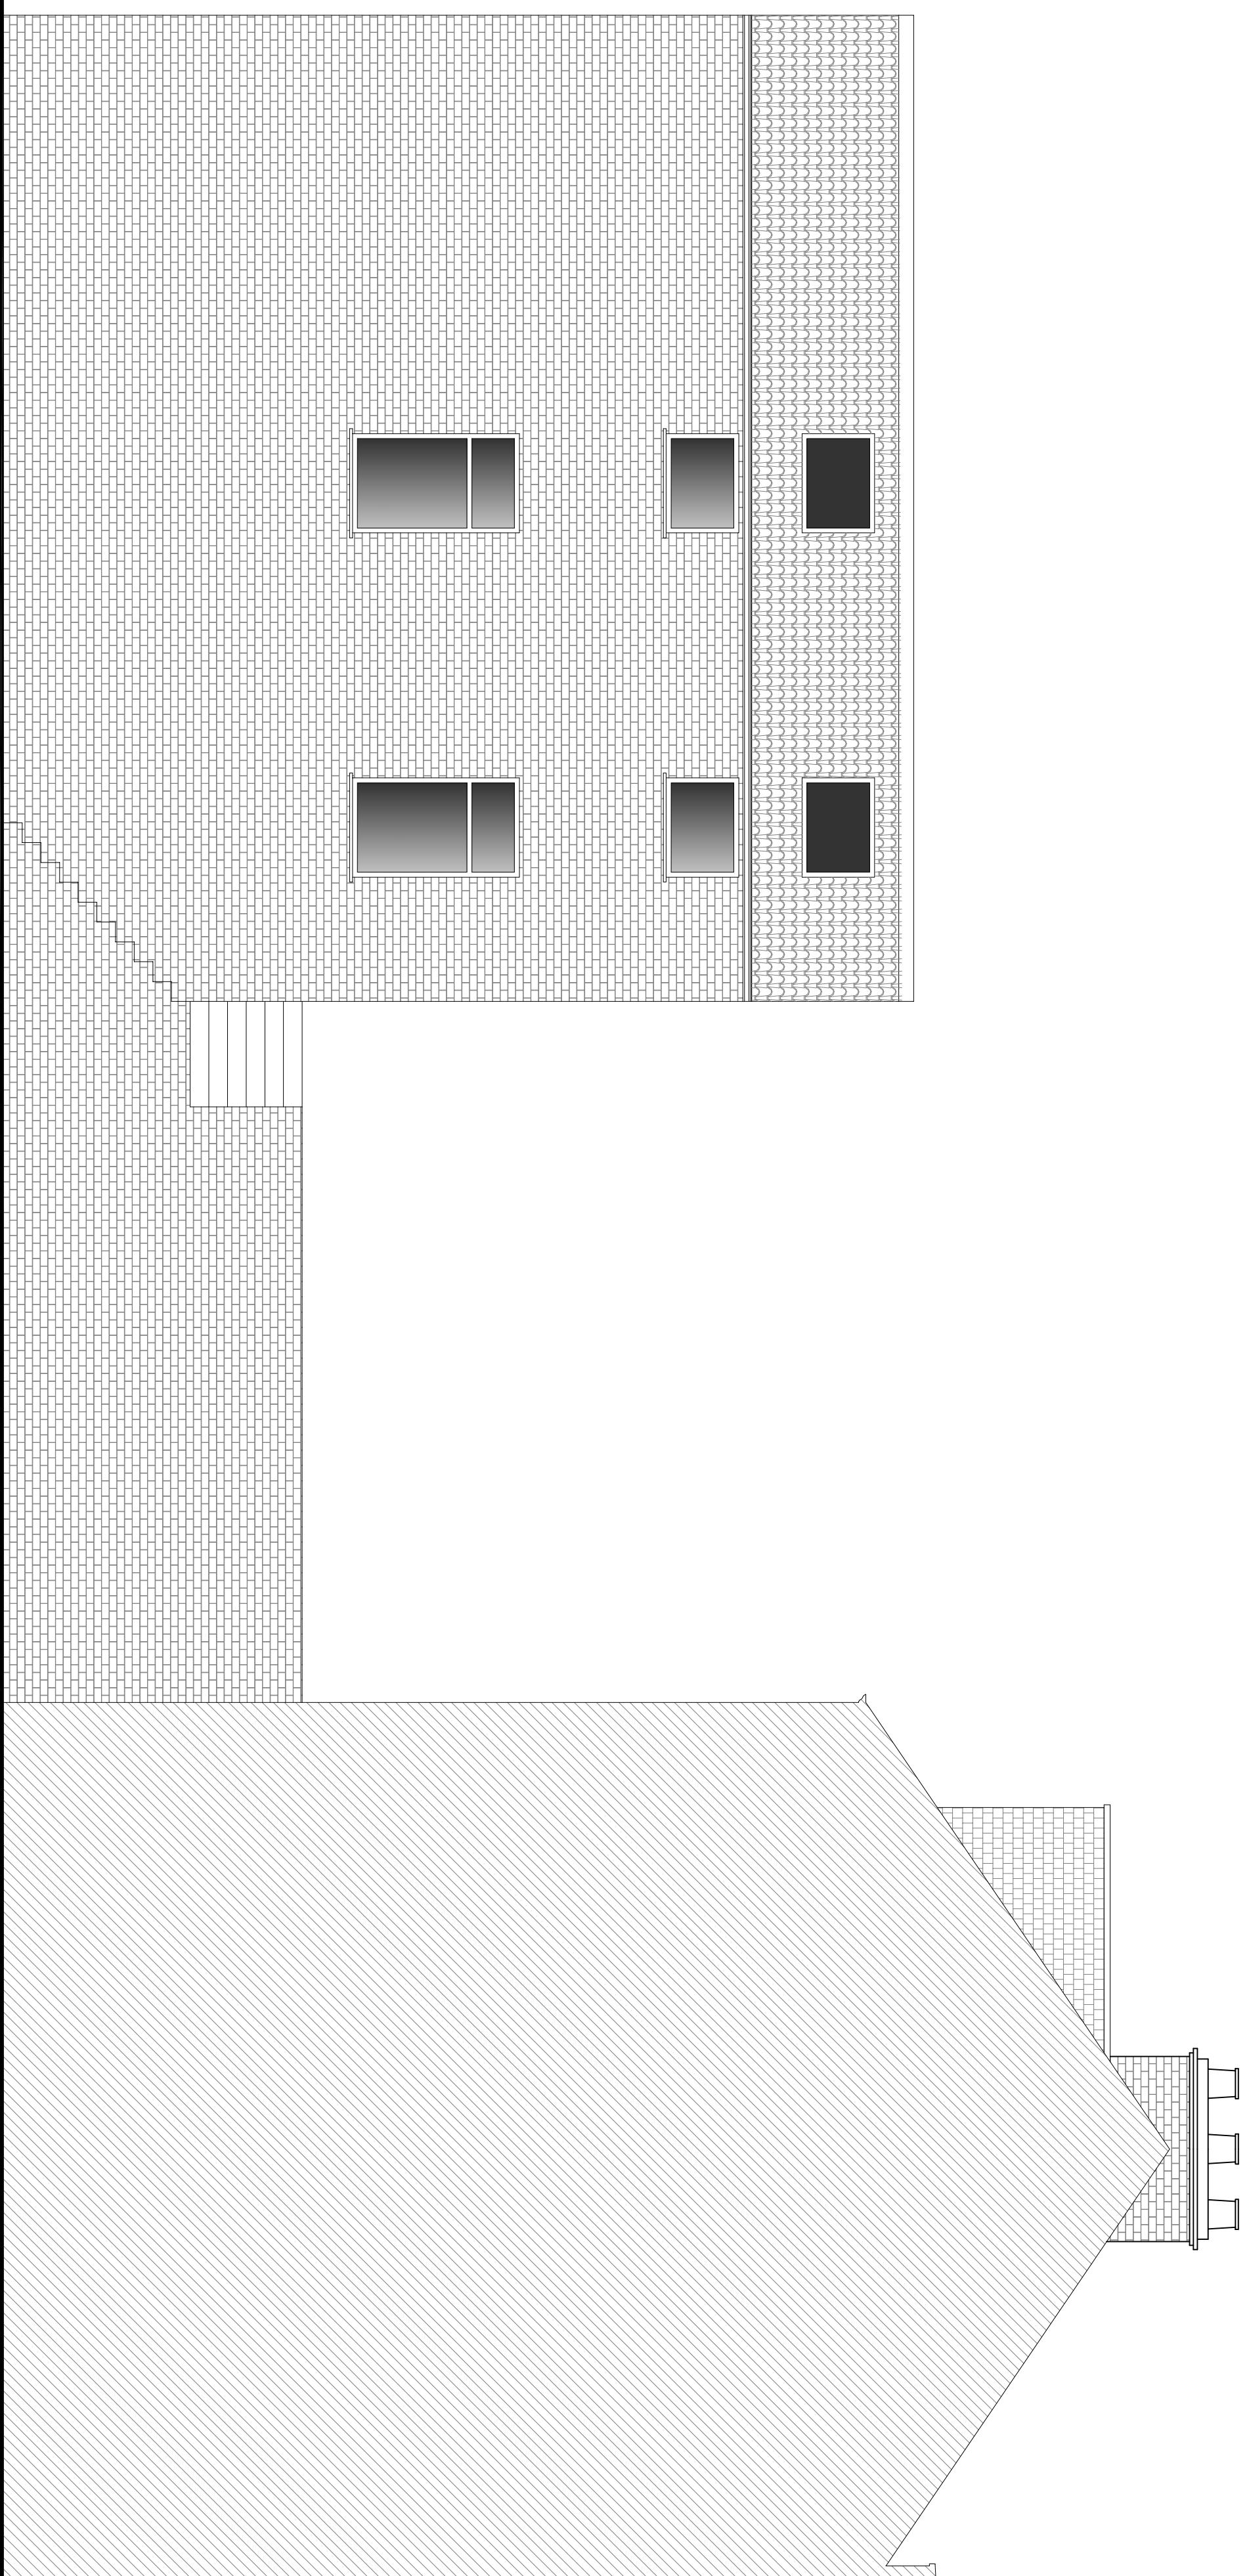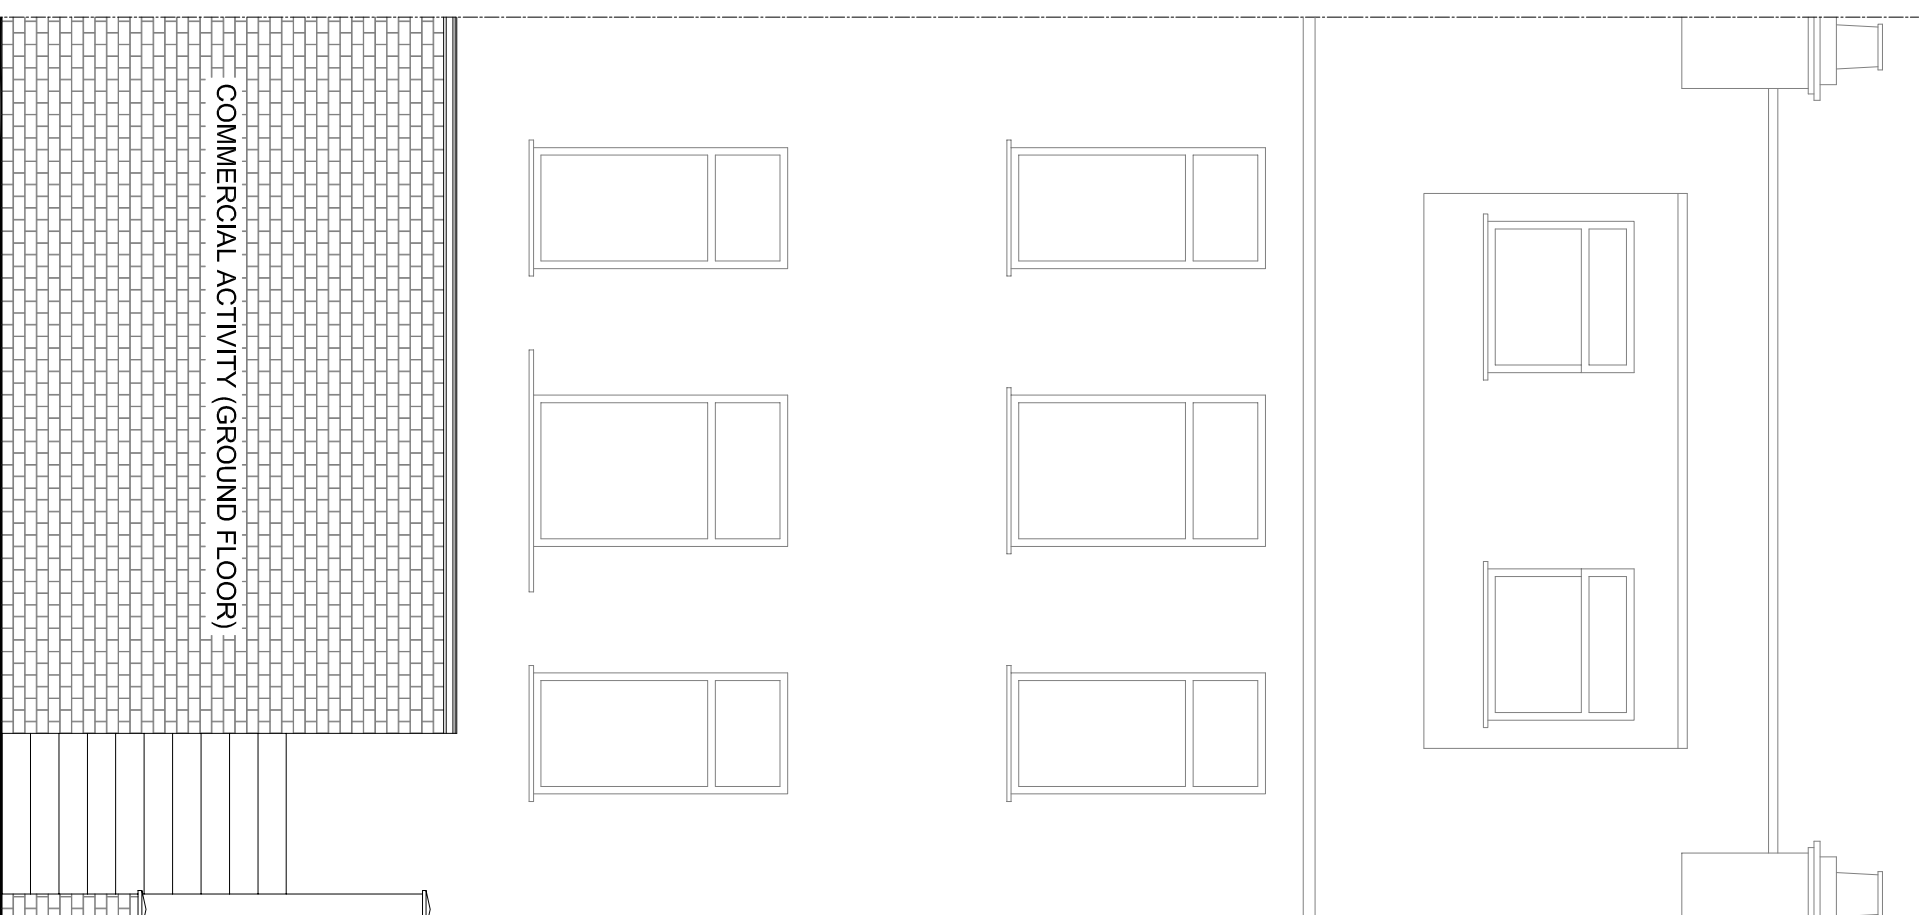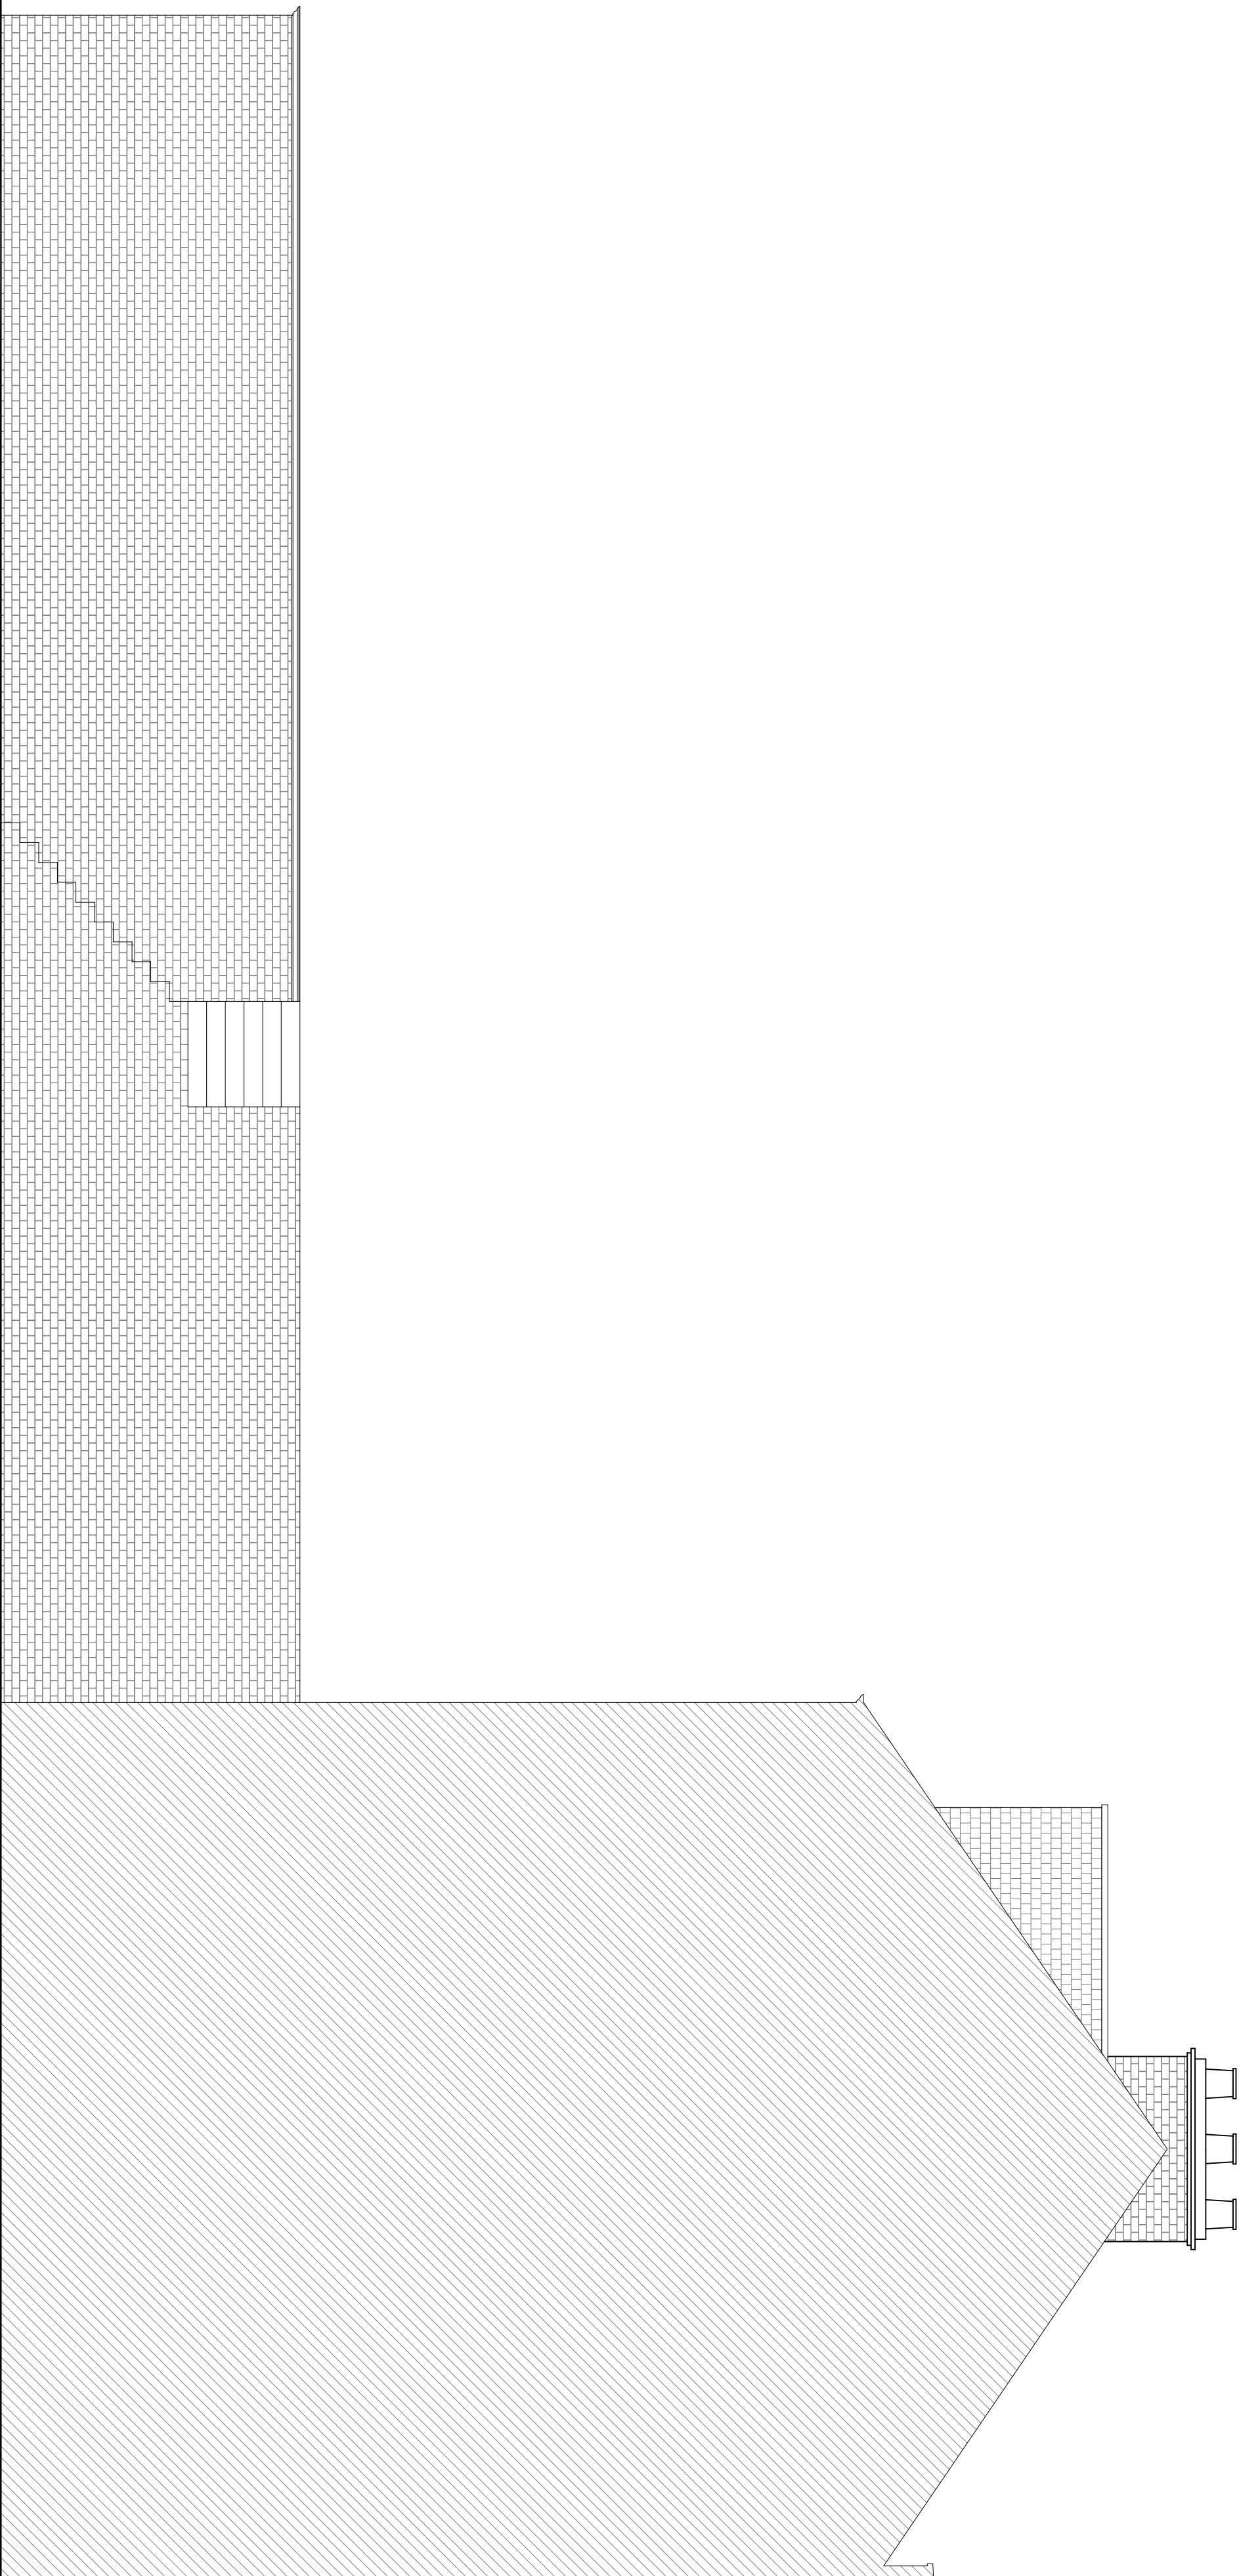

58 Station Road Hayes UB3 4DF

mus

EXISTING & PROPOSED ELEVATIONS

DATE
NOVEMBER 2023DRAVIN
SMITH

SCALE
1:50 @ A

CHECKED	
---------	--

PLANNING

DRAWINGS


224/P/004

DOTS



Architectural Services Ltd

from survey to planning to construction



- from survey to planning to construction

 

SCALE 1:50@A1

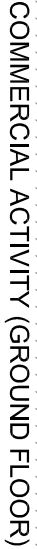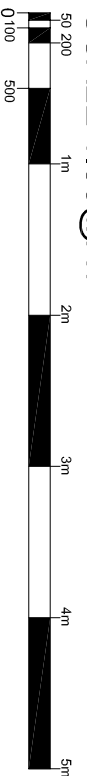

SCALE 1:50@A1

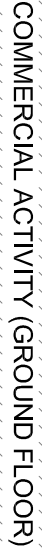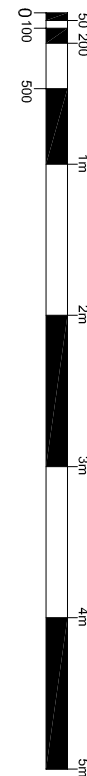

SCALE 1:50@A1



SCALE 1:50@A1

108


III

NOVEMBER 2023AFCOMCHECKED

DRAWING IN

Architectural Services Ltd


- from survey to planning to construction

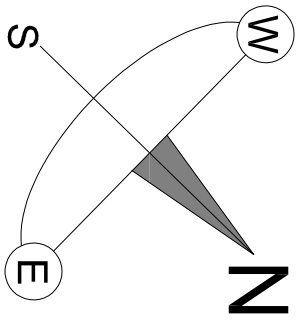

COMMERCIAL ACTIVITY

COMMERCIAL ACTIVITY

EXISTING GROUND FLOOR PLAN
SCALE 1:50@A1

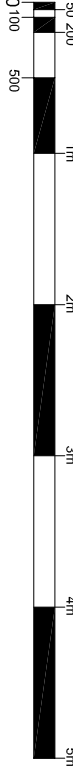

LIVING ROOM

BEDROOM

KITCHEN


BATHROOM

HALL

OPEN TO SKY TERRACE

FLAT ROOF TO GROUND FLOOR

EXISTING FIRST FLOOR PLAN
SCALE 1:50@A1

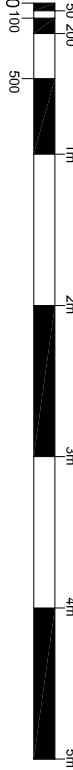

LIVING ROOM

BEDROOM

KITCHEN

BATHROOM

HALL


OPEN TO SKY TERRACE

TOILET

LIVING ROOM

OPEN PLAN KITCHEN

PROPOSED FIRST FLOOR PLAN
SCALE 1:50@A1

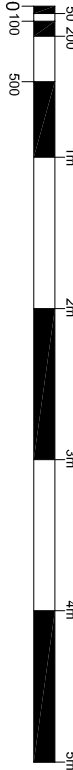

LIVING ROOM

BEDROOM

KITCHEN

BATHROOM

HALL


STORE

ENSUITE

DRESSING ROOM / W.C.

BEDROOM

PROPOSED SECOND FLOOR PLAN
SCALE 1:50@A1

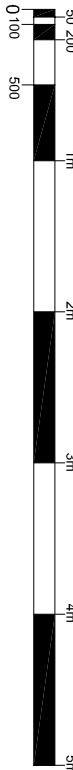

224

NOTES:

58 Station Road Hayes UB3 4DF

EXISTING & PROPOSED PLANS

DATE NOVEMBER 2023

SCALE 1:50 @ A1

DRAWN

SMTN

CHECKED

PLANNING

224/PP/003b

DOTS

Architectural Services Ltd

from survey to planning to construction

224

NOTE

[illegible]

of

58 Station Road Hayes UB3 4DF

TITLE

FIRE STRATEGY

DATE
NOVEMBER 2023

DRAWING

SCALE

CHECKED

PLANNING

DRAWINGS:

224/Pp/008

DOTS

Architectural Services Ltd
from survey to planning to construction

- from survey to planning to construction

NOTES



58 Station Road Hayes UB3 4DF

DATE	NOVEMBER 2023	BRANCH	SMTN
SCALE	1:100 @ A1	CHECKED	

DRAWING IN

224/PP/006