



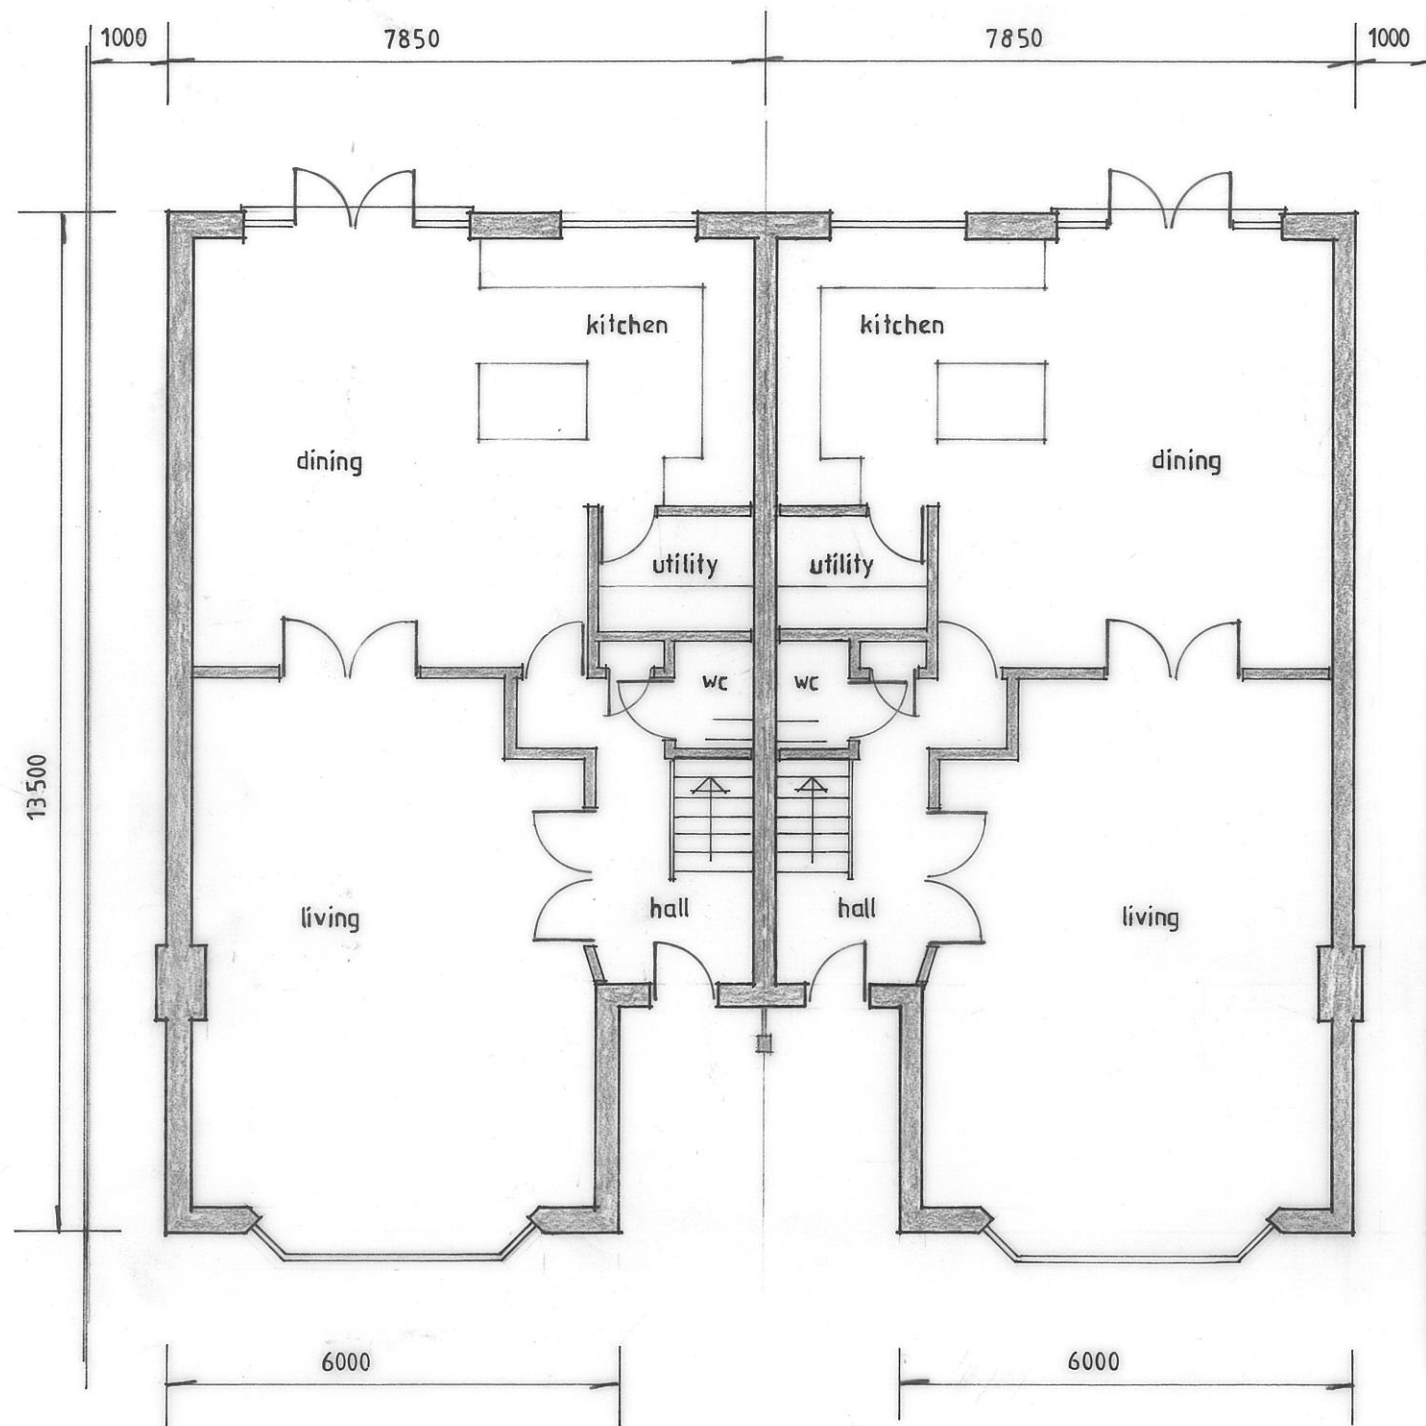

ground floor st.ht. 2500

Net internal floor area 173 sq.m. (1866 sq.m.)

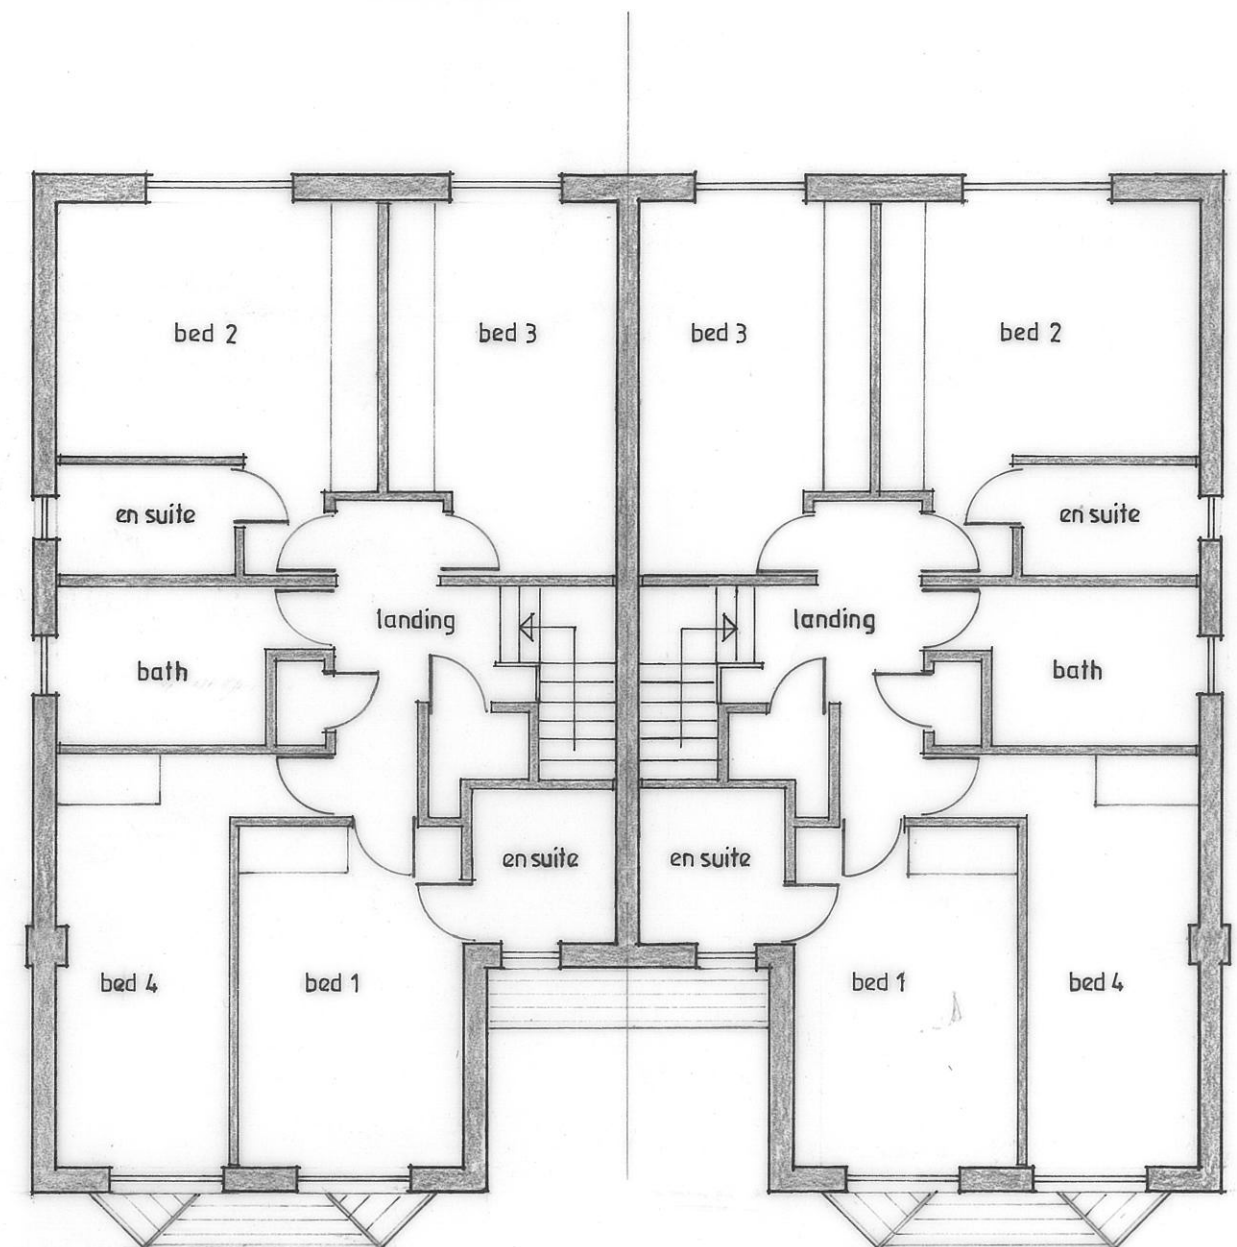

first floor st.ht. 2500

notes

1. Copyright reserved to the designer. This drawing may not be reproduced without written consent.
2. No dimensions to be scaled, except for planning purposes, when scanned at A3.
3. Any discrepancies to be reported to the designer, before commencing any work or making shop drawings.
4. This drawing to be read in conjunction with drawings 10 and 12.

4 and 6 Arlington Drive Ruislip Middlesex HA4 7RL

layout plans

Mr K Kumanan & Mr K Thevarajah

job no. 21641/3

dwg.no. 11

scale 1:100
aA3

september 2017

PHILIP M NORVILL

Chartered Builder and Chartered Surveyor

7 Fairfield Lane Farnham Royal

Buckinghamshire SL2 3BX

07801 665905

philipnorvill@hotmail.co.uk

