


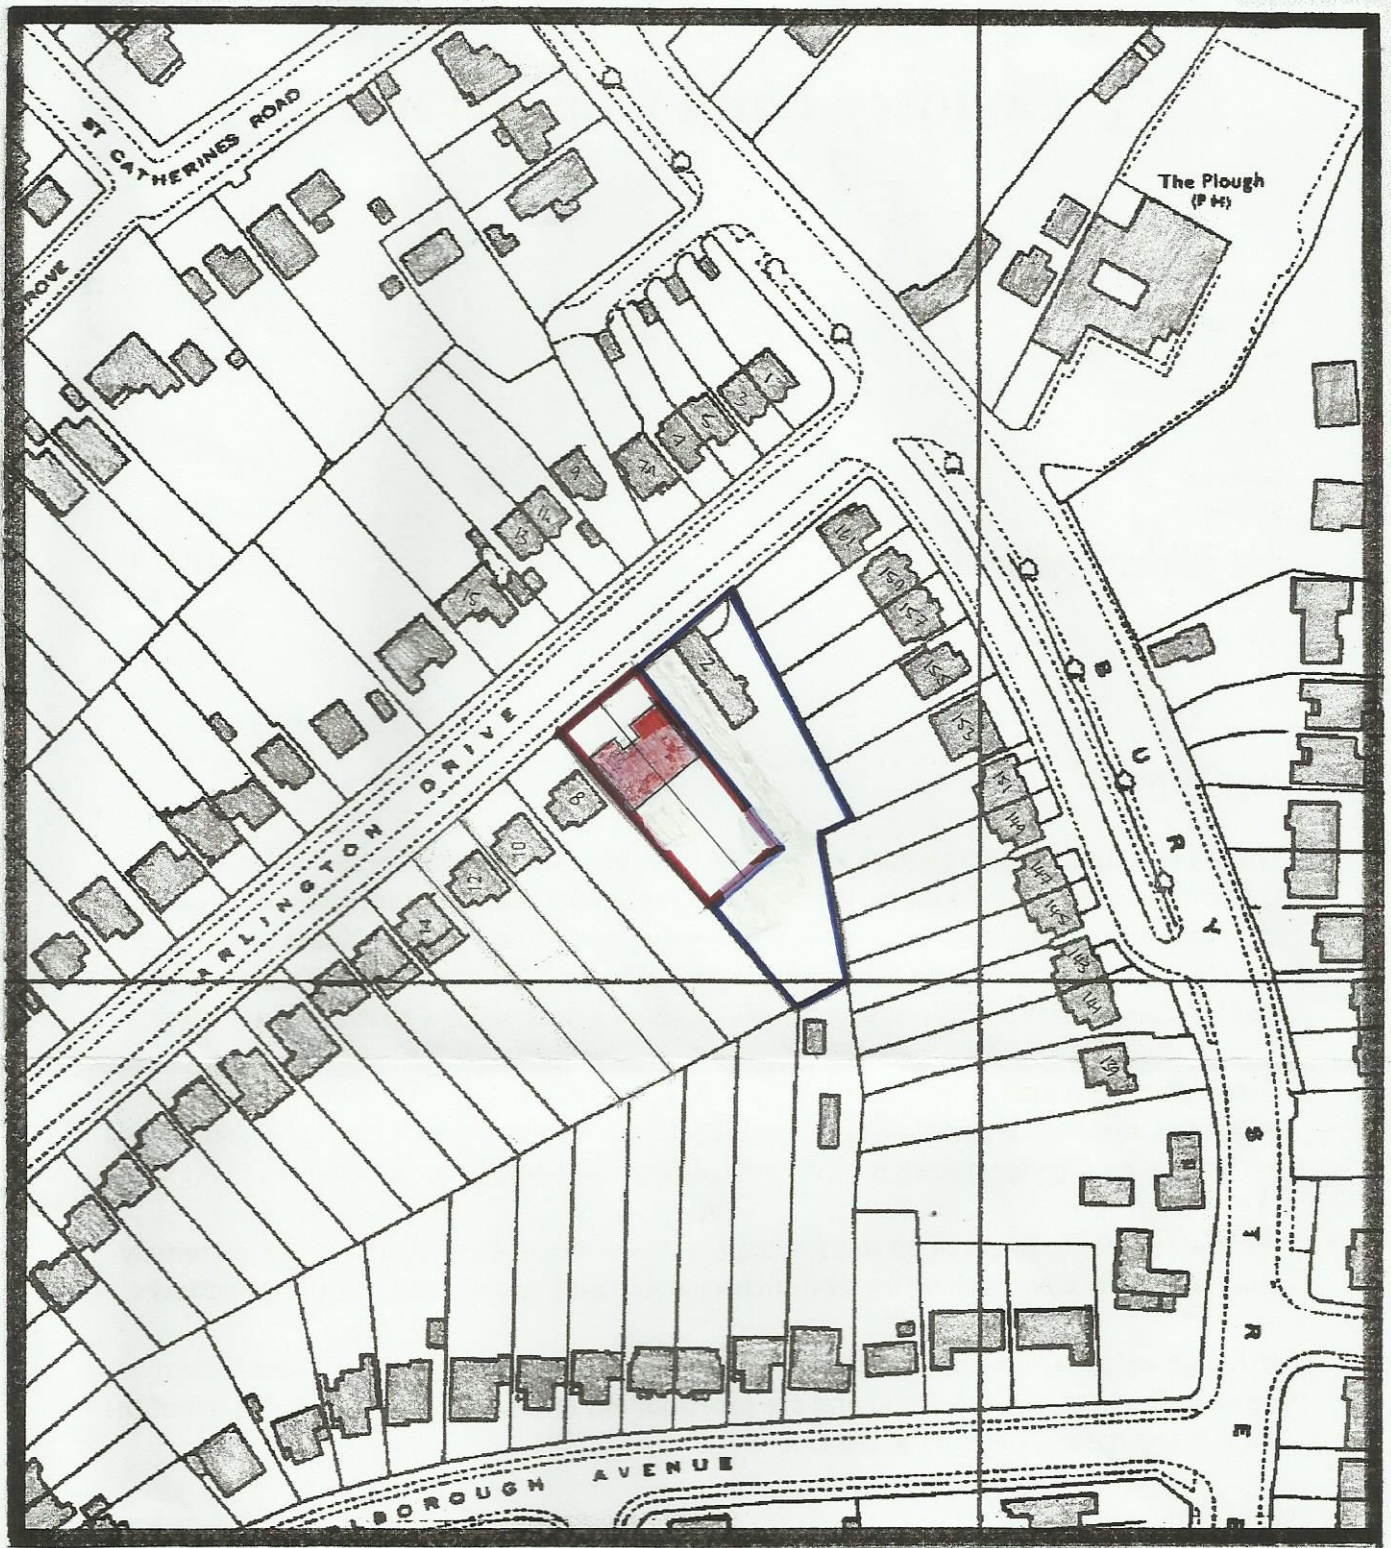


LOCATION PLAN

4 AND 6 ARLINGTON DRIVE RUISLIP MIDDLESEX HA4 7RL

scale 1:1250

MR K Kumanan and MR K Thevarajah

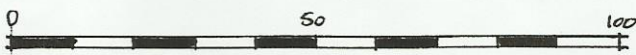

©Norrville Property Services