



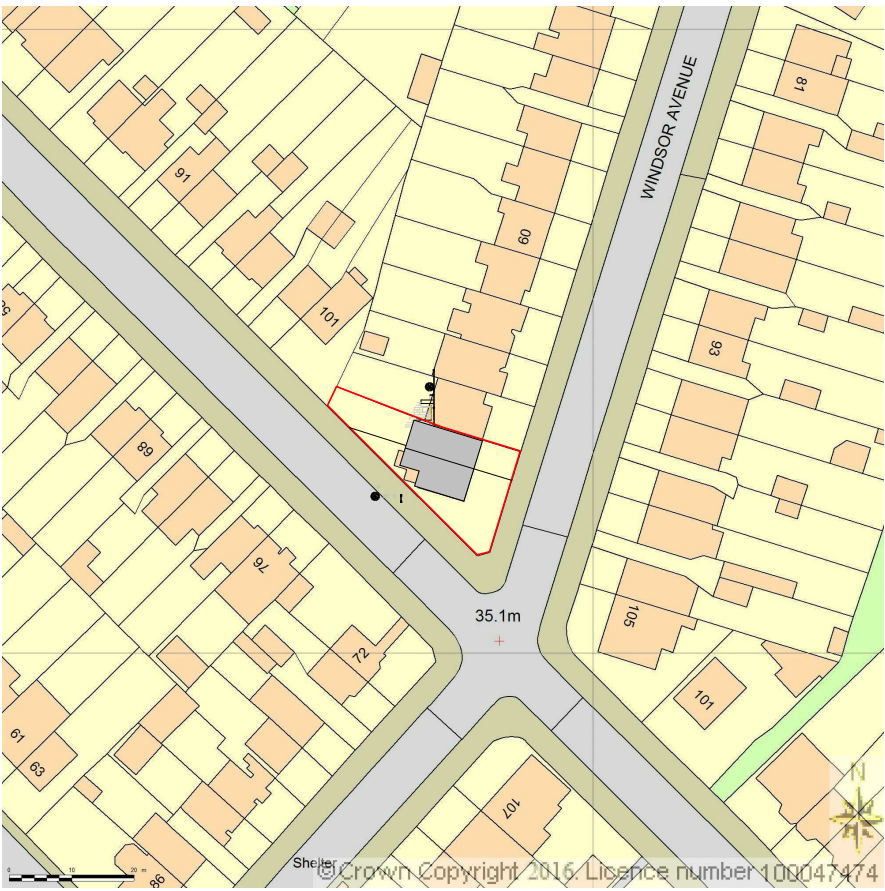

Location Plan
1 : 1250

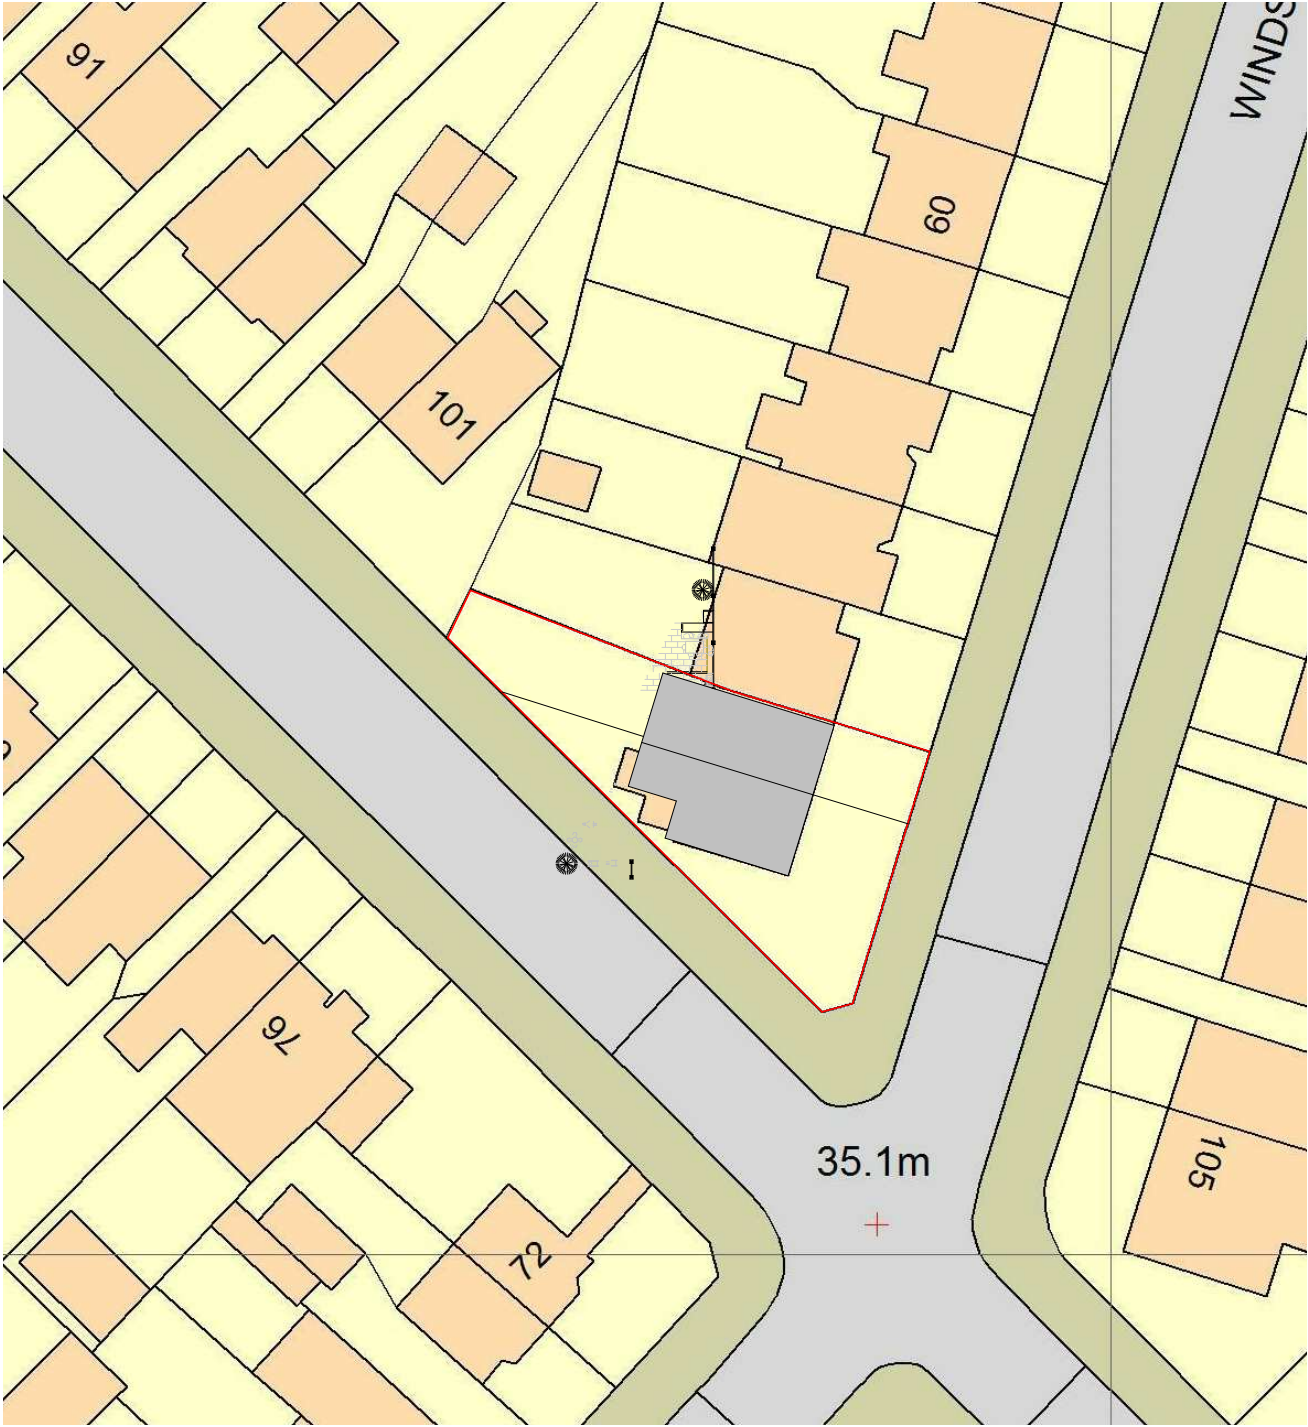


Block Plan
1 : 500

NOTES

All dimensions and levels shown on this drawings are to be checked by the contractor(s) and any discrepancies must be reported to the Architect prior to the commencement of any work on site. Dimension are indicated in millimeters. Copyright of this drawings belongs solely to Miiodesign. All dimensions are approximate and subject to review. The information is for the evaluation of feasibility only and may be subject to change at design development stage. The drawings have been prepared from limited measured survey and visual inspection and may be updated as necessary as more detailed information becomes available.


			PROJECT 70 Windsor Avenue, Uxbridge UB10 9AX	CLIENT Mr. J. Yousif		<table><tr><th>No.</th><th>Description</th><th>Date</th></tr><tr><td> </td><td> </td><td> </td></tr><tr><td> </td><td> </td><td> </td></tr><tr><td> </td><td> </td><td> </td></tr><tr><td> </td><td> </td><td> </td></tr><tr><td> </td><td> </td><td> </td></tr><tr><td> </td><td> </td><td> </td></tr></table>	No.	Description	Date																		
				No.	Description		Date																				
Date 07/02/16		Scale (@ A3) As indicated																									
CODE	STATUS	PURPOSE OF ISSUE	SHEET Proposed Location Plan & Block Plan	DRWAING NUMBER B00LB		REV																					

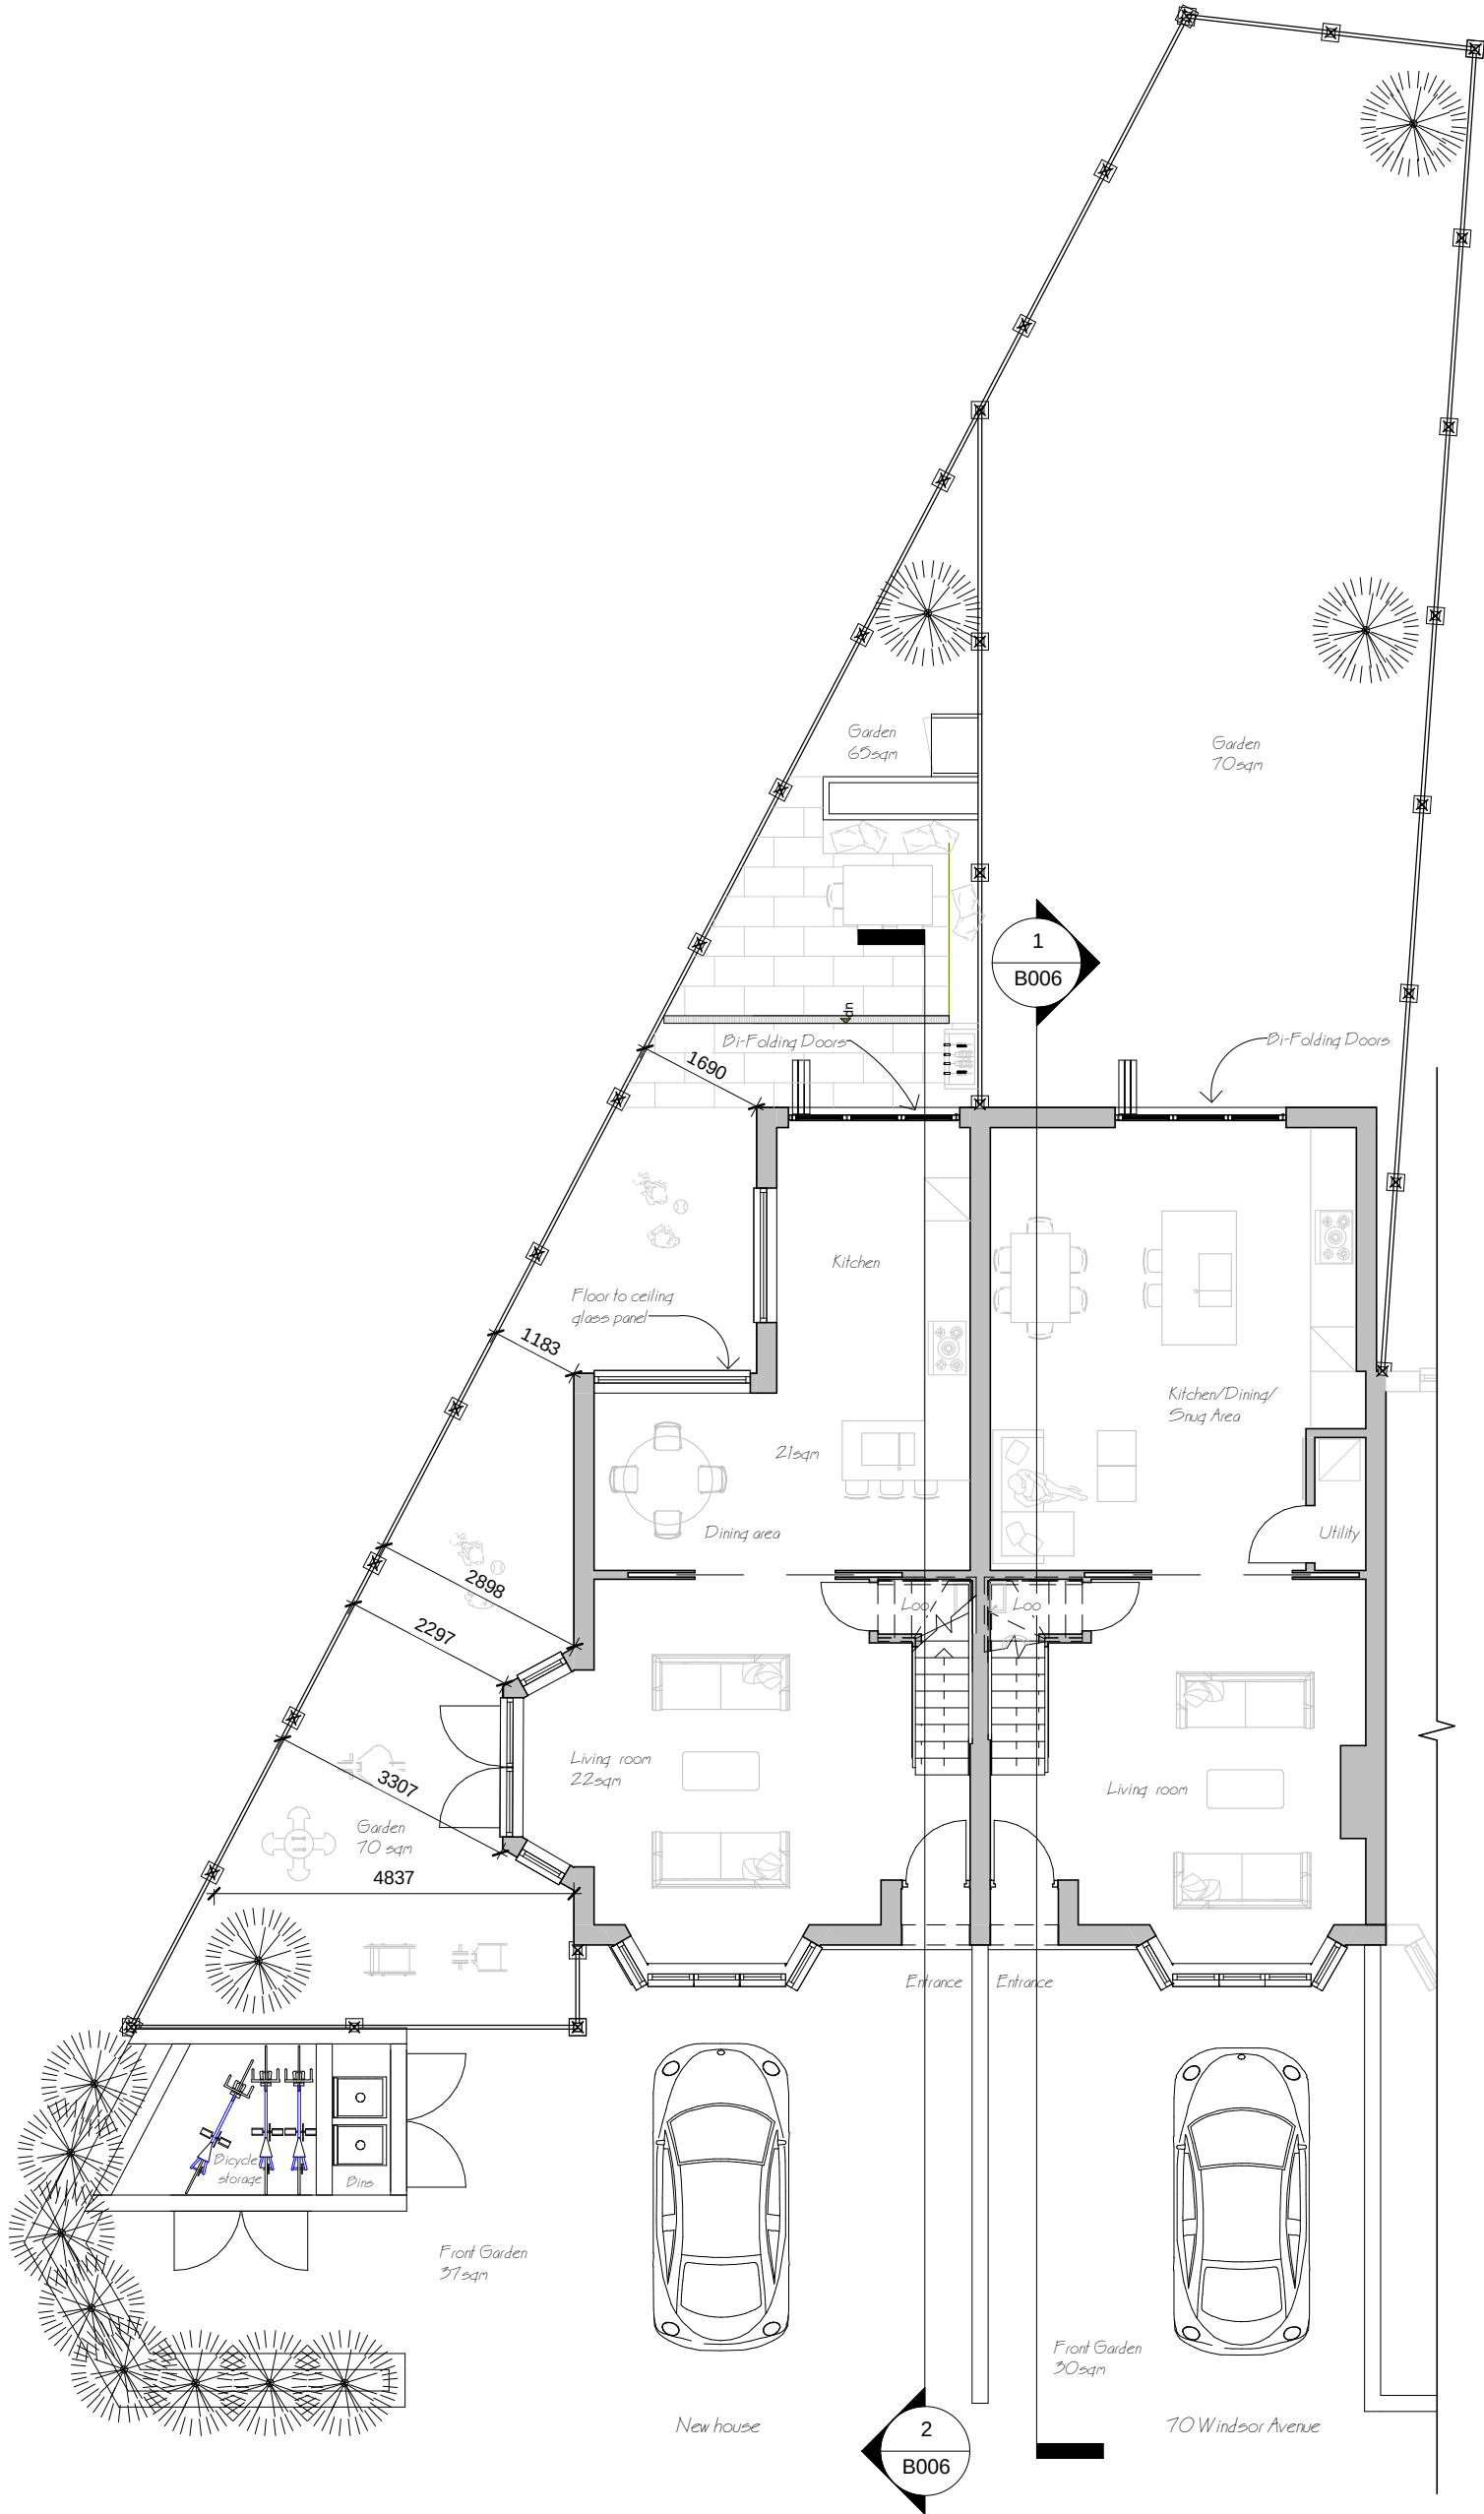


Level 0
1 : 100

NOTES

All dimensions and levels shown on this drawings are to be checked by the contractor(s) and any discrepancies must be reported to the Architect prior to the commencement of any work on site. Dimension are indicated in millimeters. Copyright of this drawings belongs solely to Miiodesign. All dimensions are approximate and subject to review. The information is for the evaluation of feasibility only and may be subject to change at design development stage. The drawings have been prepared from limited measured survey and visual inspection and may be updated as necessary as more detailed information becomes available.

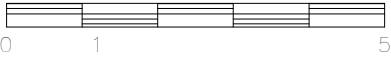


			PROJECT 70 Windsor Avenue, Uxbridge UB10 9AX	CLIENT Mr. J. Yousif		<table><tr><th>No.</th><th>Description</th><th>Date</th></tr><tr><td>A</td><td>Amendments</td><td>16/02/17</td></tr><tr><td>B</td><td>Amendments</td><td>16/05/17</td></tr><tr><td>C</td><td>Amendments</td><td>17/05/17</td></tr><tr><td>D</td><td>Amendments</td><td>18/05/17</td></tr><tr><td>E</td><td>Amendments</td><td>19/05/17</td></tr><tr><td></td><td></td><td></td></tr></table>			No.	Description	Date	A	Amendments	16/02/17	B	Amendments	16/05/17	C	Amendments	17/05/17	D	Amendments	18/05/17	E	Amendments	19/05/17			
				No.	Description				Date																				
A	Amendments	16/02/17																											
B	Amendments	16/05/17																											
C	Amendments	17/05/17																											
D	Amendments	18/05/17																											
E	Amendments	19/05/17																											
Date 07/02/16		Scale (@ A3) 1 : 100																											
CODE	STATUS	PURPOSE OF ISSUE	SHEET Proposed Ground Floor	DRWAING NUMBER B001		REV E																							

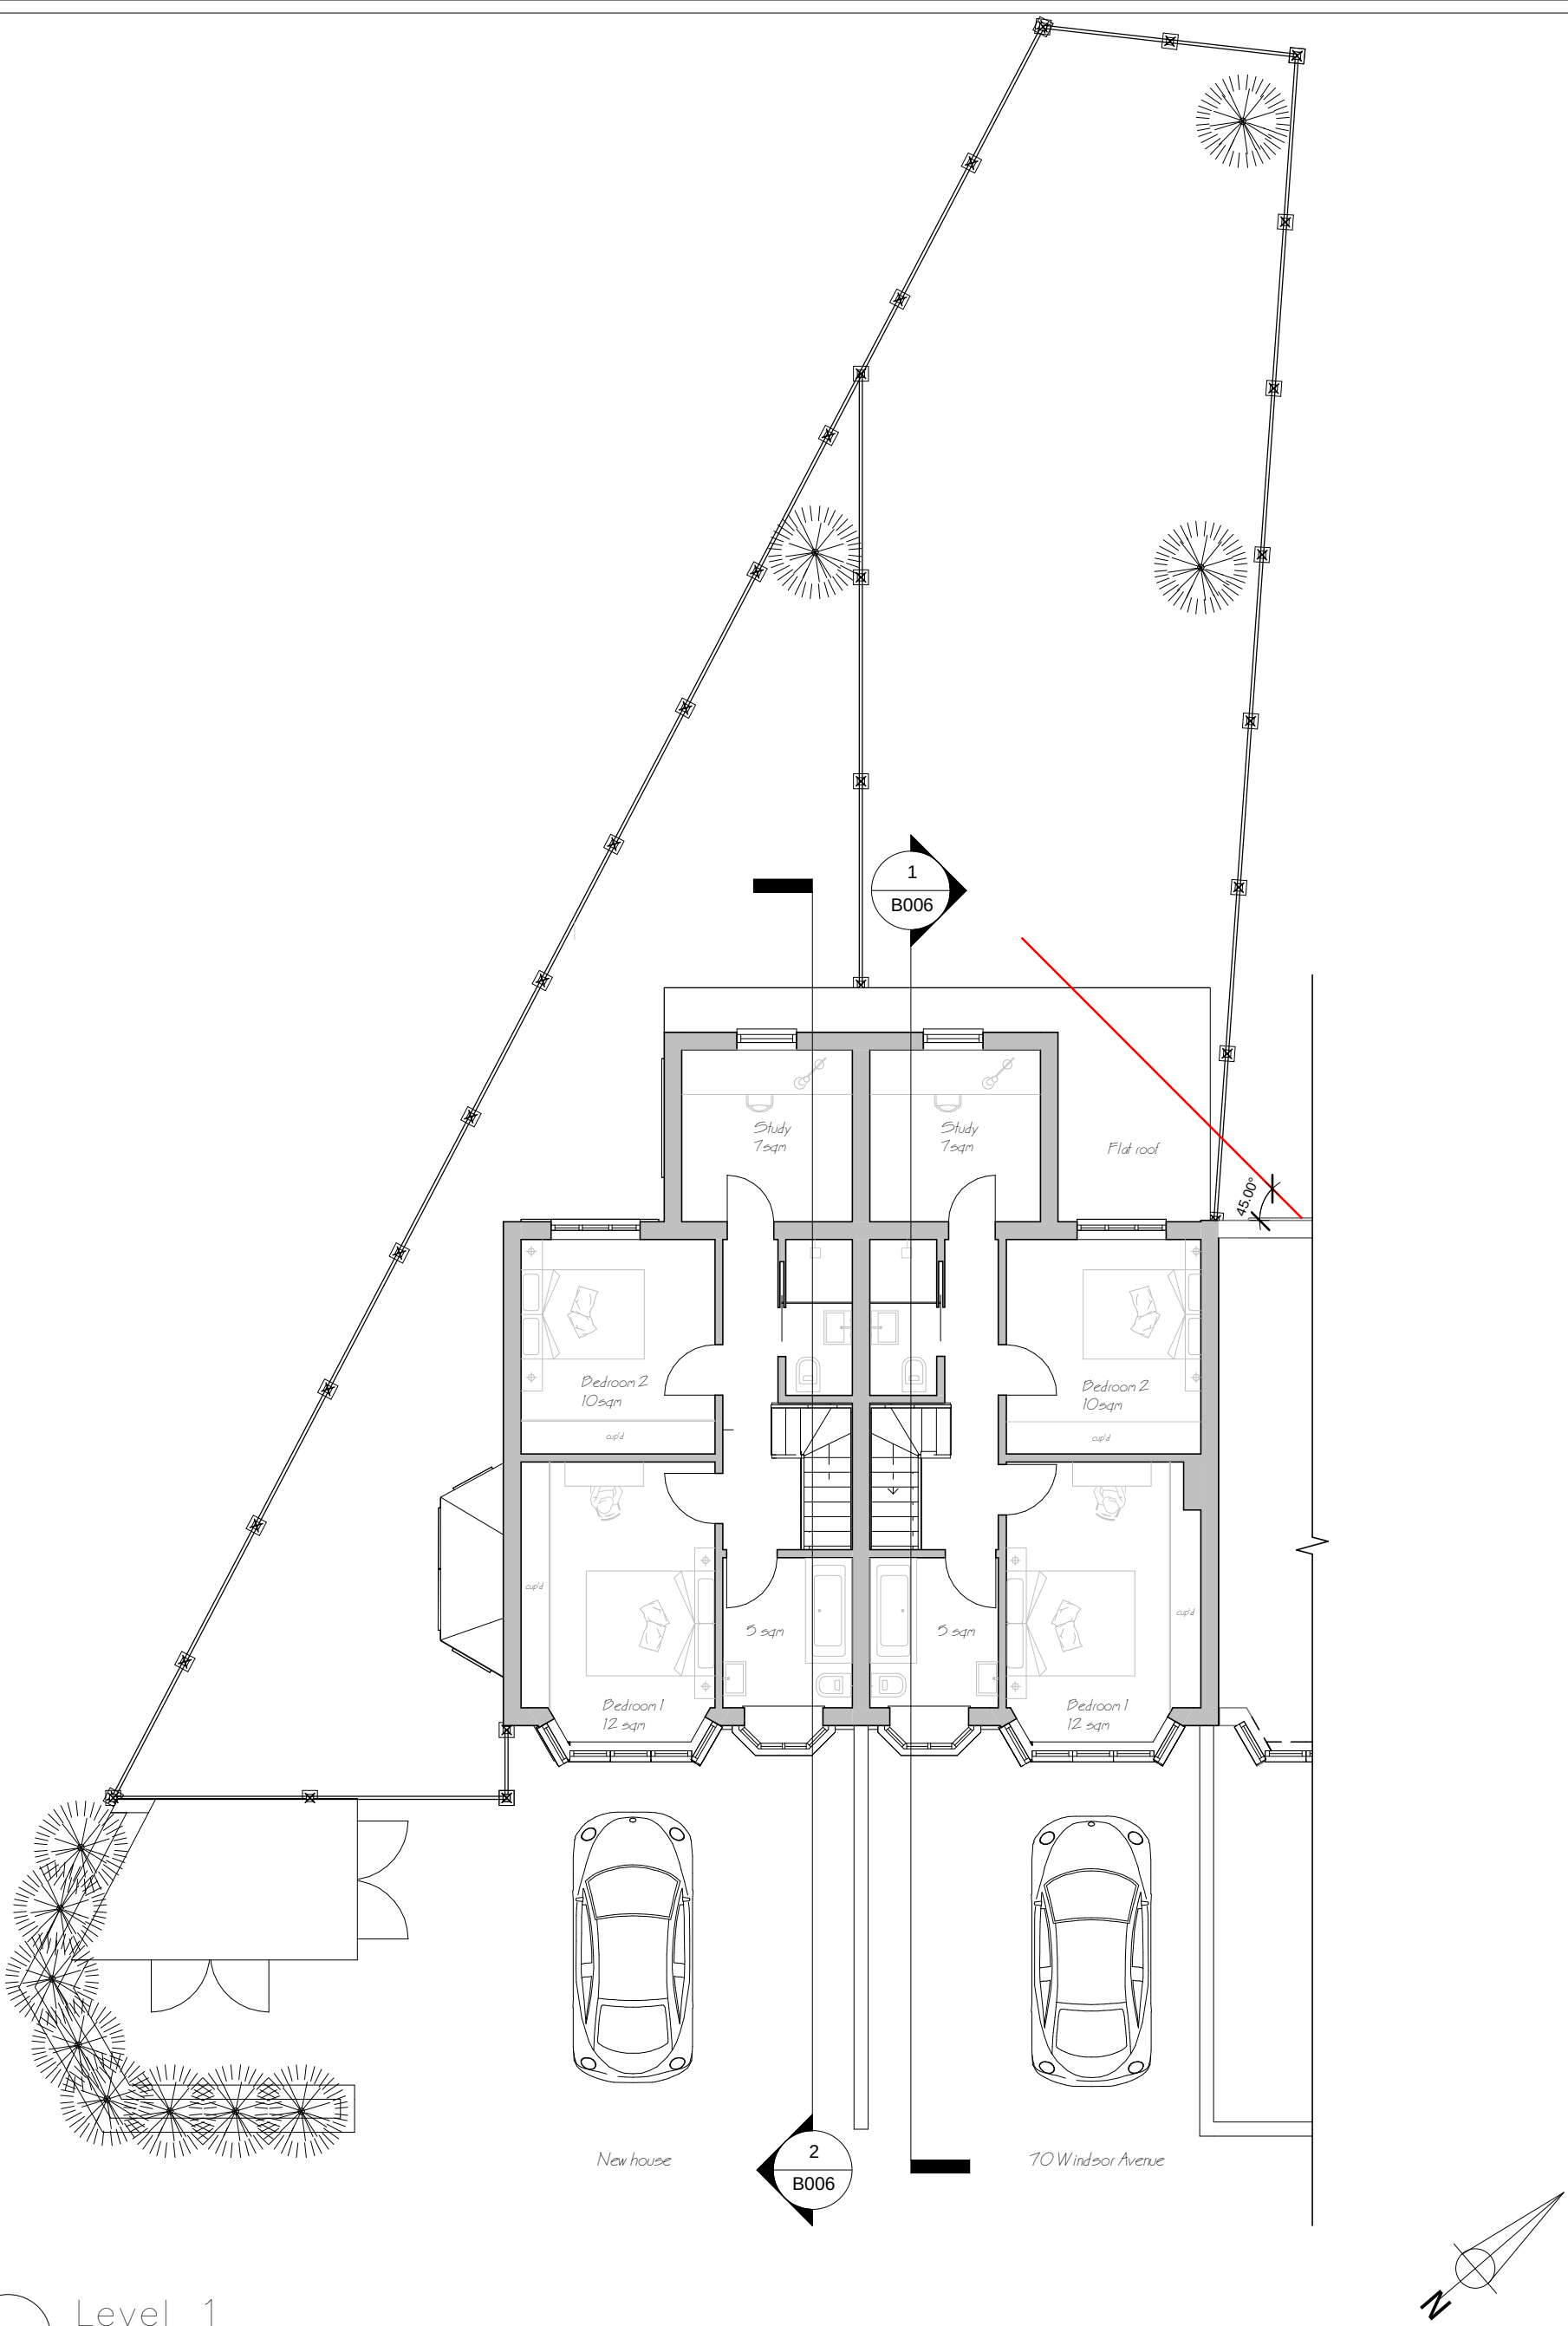


Level 1
1 : 100

NOTES

All dimensions and levels shown on this drawings are to be checked by the contractor(s) and any discrepancies must be reported to the Architect prior to the commencement of any work on site. Dimension are indicated in millimeters. Copyright of this drawings belongs solely to Miiodesign. All dimensions are approximate and subject to review. The information is for the evaluation of feasibility only and may be subject to change at design development stage. The drawings have been prepared from limited measured survey and visual inspection and may be updated as necessary as more detailed information becomes available.

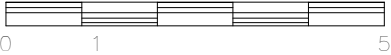


			PROJECT 70 Windsor Avenue, Uxbridge UB10 9AX	CLIENT Mr. J. Yousif		<table><tr><th>No.</th><th>Description</th><th>Date</th></tr><tr><td>A</td><td>Amendments</td><td>16/02/17</td></tr><tr><td>B</td><td>Amendments</td><td>16/05/17</td></tr><tr><td>C</td><td>Amendments</td><td>17/05/17</td></tr><tr><td>D</td><td>Amendments</td><td>18/05/17</td></tr><tr><td>E</td><td>Amendments</td><td>19/05/17</td></tr><tr><td></td><td></td><td></td></tr></table>			No.	Description	Date	A	Amendments	16/02/17	B	Amendments	16/05/17	C	Amendments	17/05/17	D	Amendments	18/05/17	E	Amendments	19/05/17			
				No.	Description				Date																				
A	Amendments	16/02/17																											
B	Amendments	16/05/17																											
C	Amendments	17/05/17																											
D	Amendments	18/05/17																											
E	Amendments	19/05/17																											
Date 07/02/16		Scale (@ A3) 1 : 100																											
CODE	STATUS	PURPOSE OF ISSUE	SHEET Proposed First Floor	DRWAING NUMBER B002		REV E																							

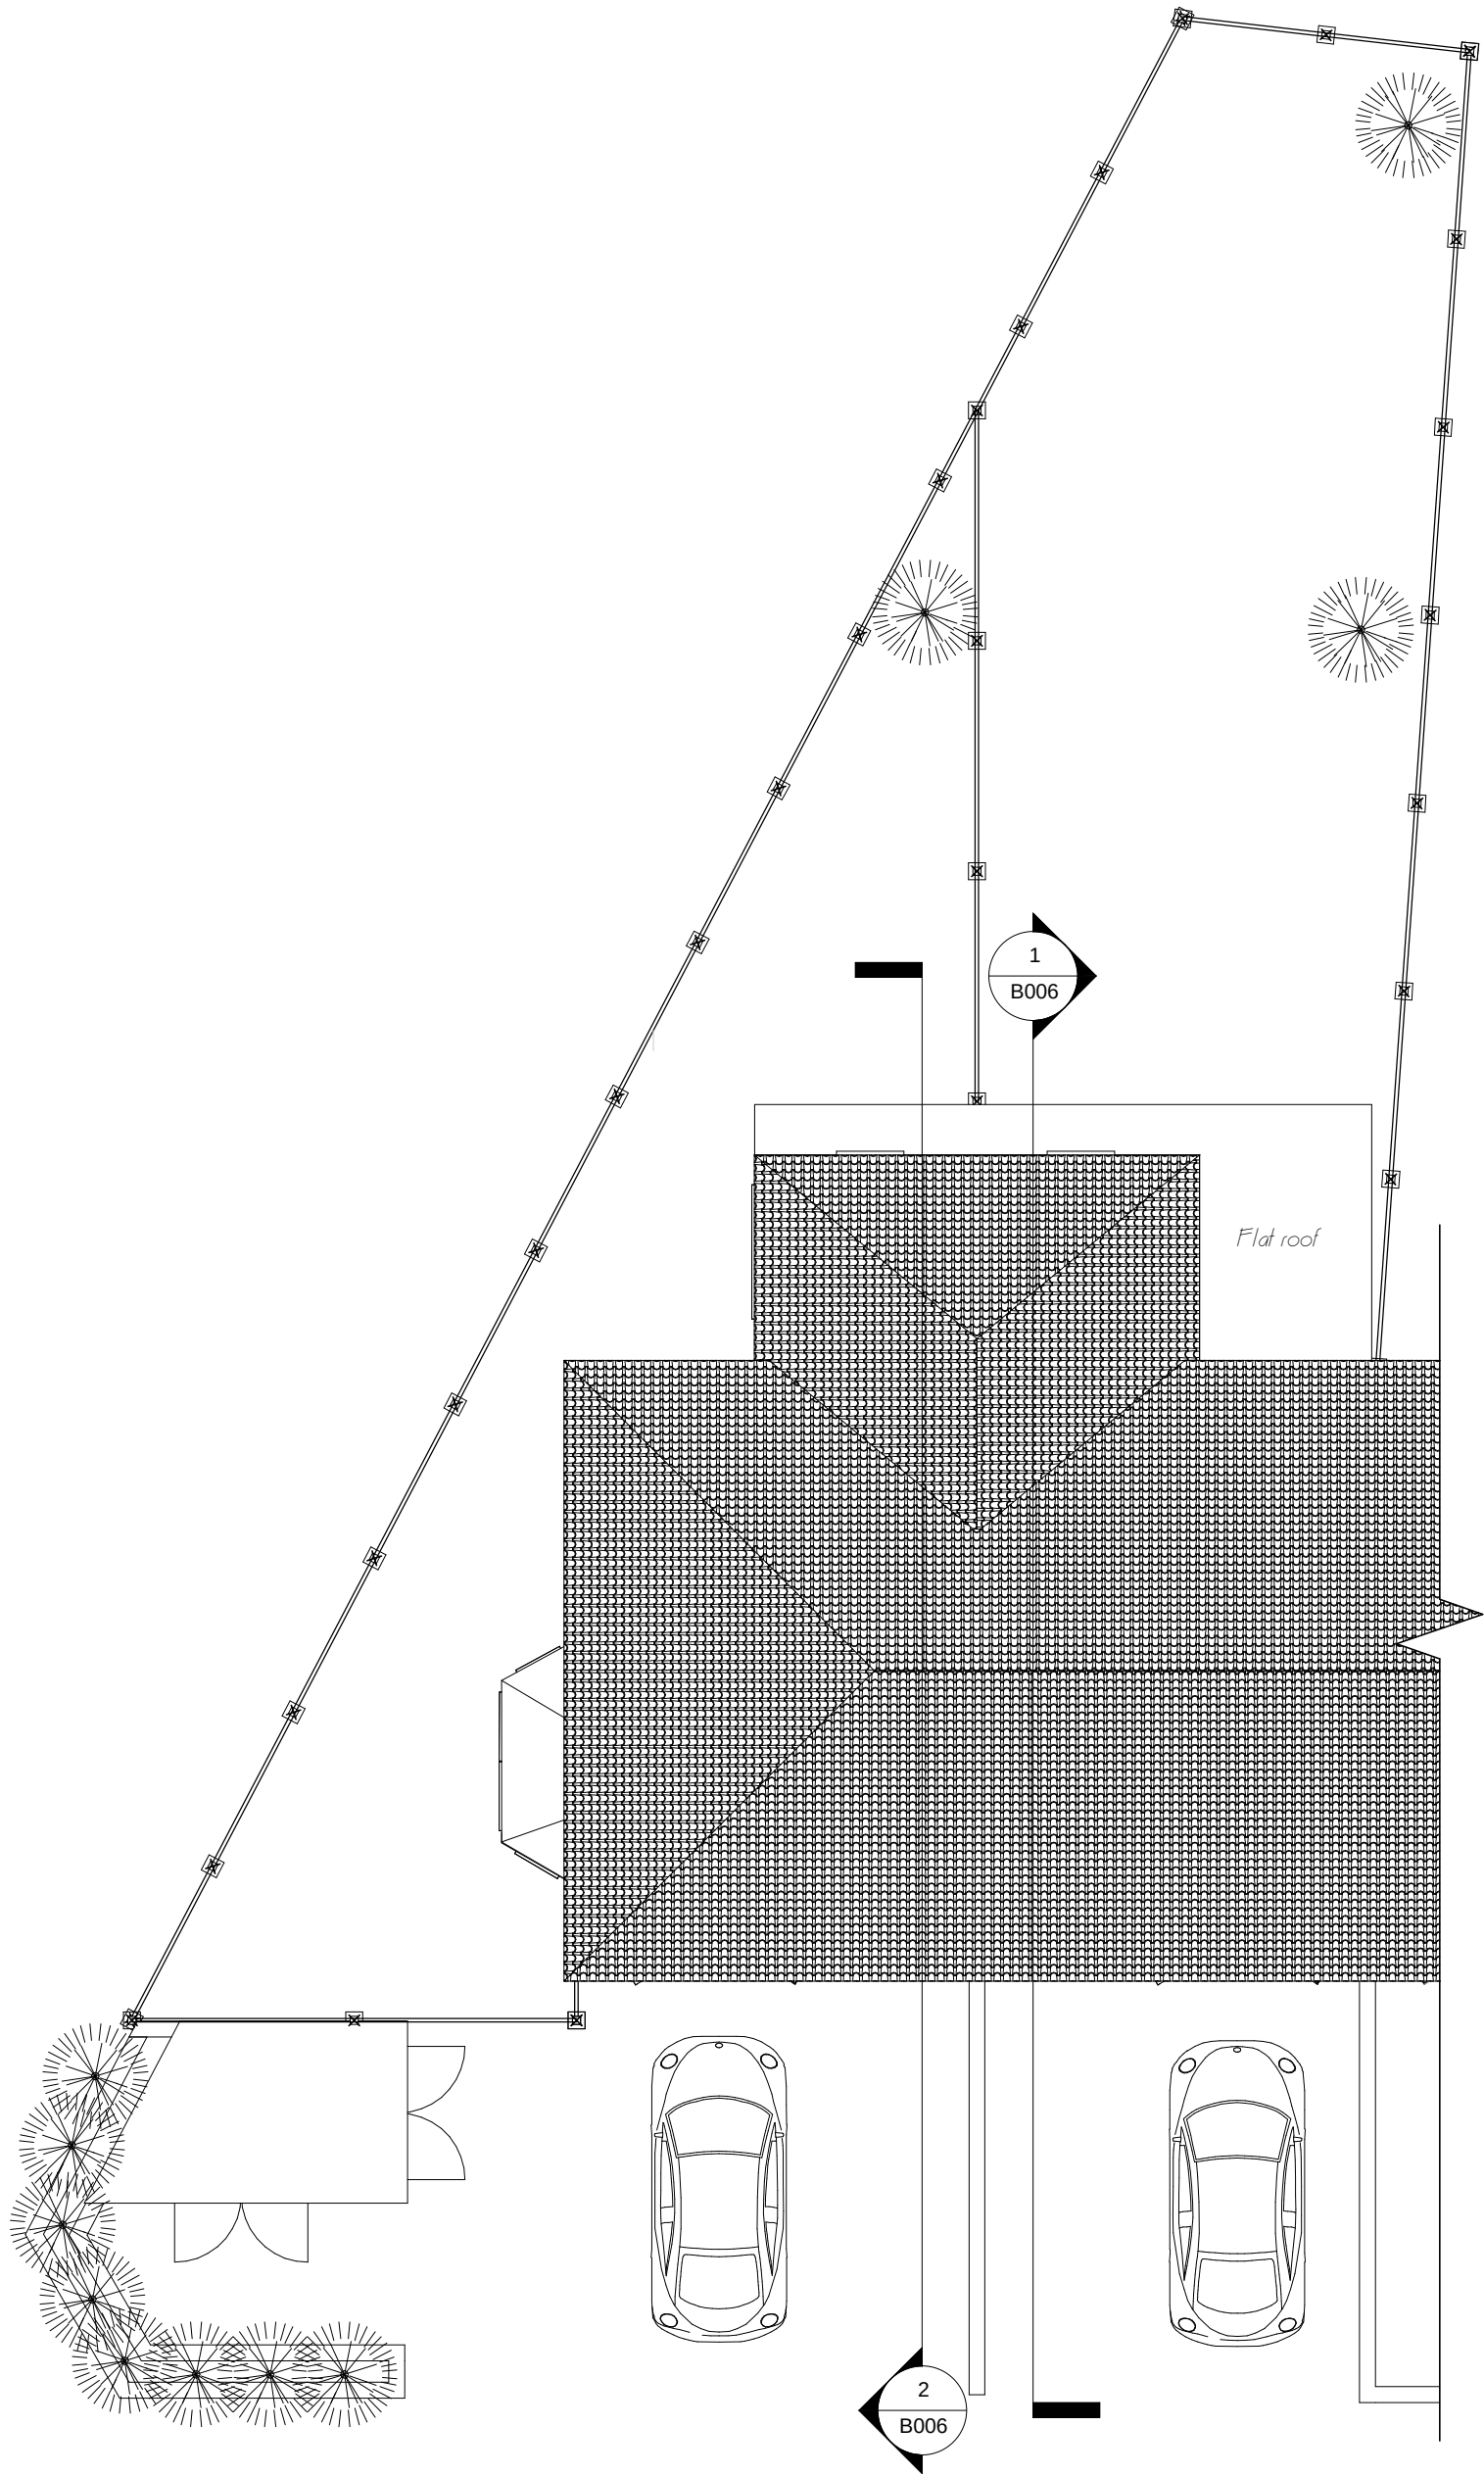


Roof Plan
1 : 100

NOTES

All dimensions and levels shown on this drawings are to be checked by the contractor(s) and any discrepancies must be reported to the Architect prior to the commencement of any work on site. Dimension are indicated in millimeters. Copyright of this drawings belongs solely to Miiodesign. All dimensions are approximate and subject to review. The information is for the evaluation of feasibility only and may be subject to change at design development stage. The drawings have been prepared from limited measured survey and visual inspection and may be updated as necessary as more detailed information becomes available.

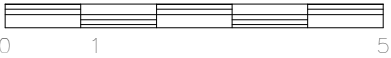

			PROJECT 70 Windsor Avenue, Uxbridge UB10 9AX		CLIENT Mr. J. Yousif		<table><tr><th>No.</th><th>Description</th><th>Date</th></tr><tr><td>A</td><td>Amendments</td><td>16/02/17</td></tr><tr><td>B</td><td>Amendments</td><td>16/05/17</td></tr><tr><td>C</td><td>Amendments</td><td>17/05/17</td></tr><tr><td>D</td><td>Amendments</td><td>18/05/17</td></tr><tr><td>E</td><td>Amendments</td><td>19/05/17</td></tr><tr><td></td><td></td><td></td></tr></table>			No.	Description	Date	A	Amendments	16/02/17	B	Amendments	16/05/17	C	Amendments	17/05/17	D	Amendments	18/05/17	E	Amendments	19/05/17			
No.	Description	Date																												
A	Amendments	16/02/17																												
B	Amendments	16/05/17																												
C	Amendments	17/05/17																												
D	Amendments	18/05/17																												
E	Amendments	19/05/17																												
Date		Scale (@ A3)																												
07/02/16		1 : 100																												
CODE	STATUS	PURPOSE OF ISSUE	SHEET	DRWAING NUMBER	REV																									
			Proposed Roof Plan	B003	E																									

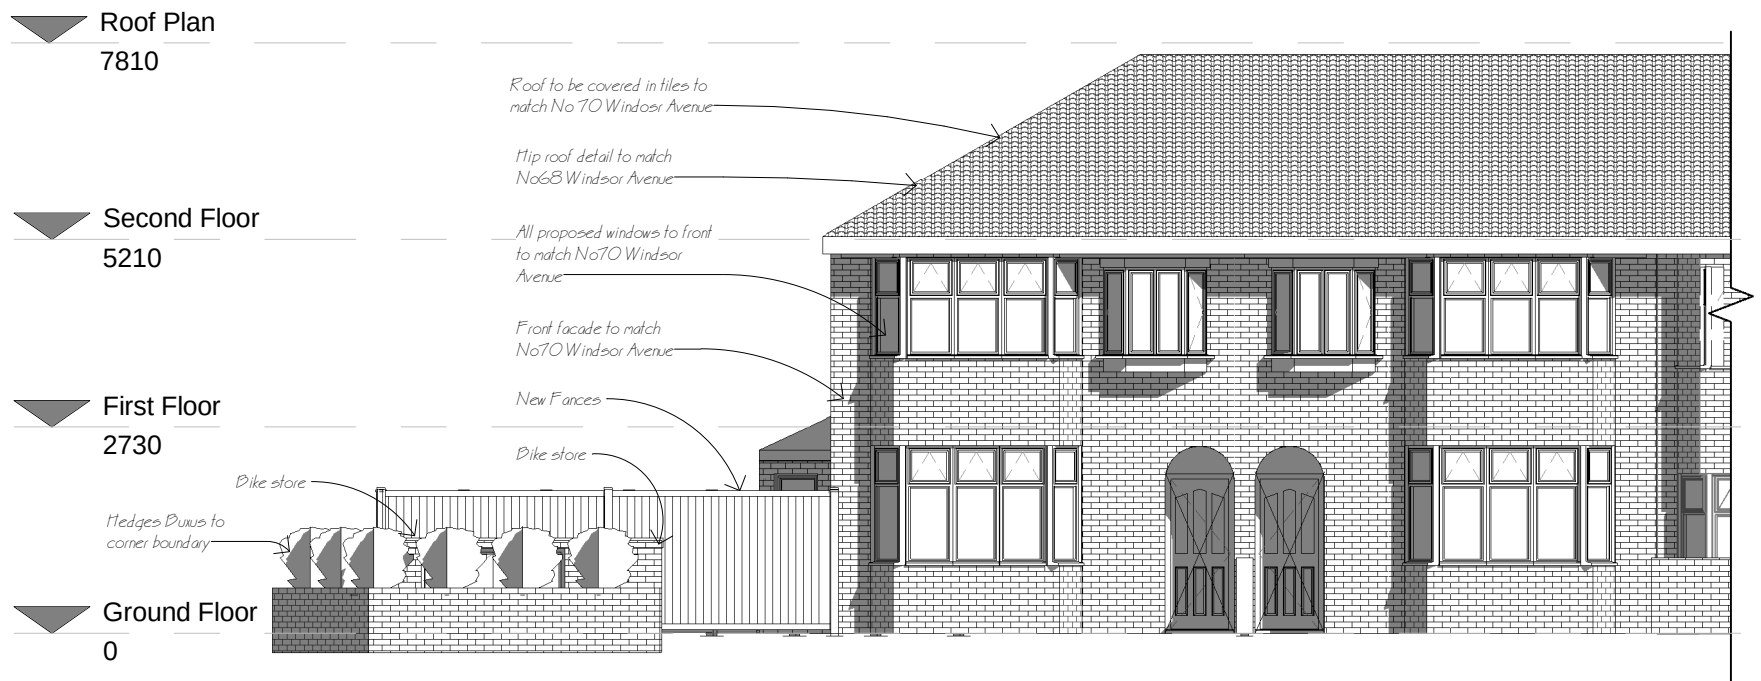


Front Elevation
1 : 100




Rear Elevation
1 : 100

NOTES

All dimensions and levels shown on this drawings are to be checked by the contractor(s) and any discrepancies must be reported to the Architect prior to the commencement of any work on site. Dimension are indicated in millimeters. Copyright of this drawings belongs solely to Miiodesign. All dimensions are approximate and subject to review. The information is for the evaluation of feasibility only and may be subject to change at design development stage. The drawings have been prepared from limited measured survey and visual inspection and may be updated as necessary as more detailed information becomes available.

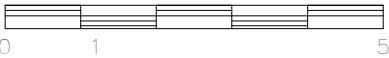


			PROJECT 70 Windsor Avenue, Uxbridge UB10 9AX	CLIENT Mr. J. Yousif		<table><tr><th>No.</th><th>Description</th><th>Date</th></tr><tr><td>A</td><td>Amendments</td><td>16/02/17</td></tr><tr><td>B</td><td>Amendments</td><td>16/05/17</td></tr><tr><td>C</td><td>Amendments</td><td>17/05/17</td></tr><tr><td>D</td><td>Amendments</td><td>18/05/17</td></tr><tr><td>E</td><td>Amendments</td><td>19/05/17</td></tr><tr><td></td><td></td><td></td></tr></table>			No.	Description	Date	A	Amendments	16/02/17	B	Amendments	16/05/17	C	Amendments	17/05/17	D	Amendments	18/05/17	E	Amendments	19/05/17			
				No.	Description				Date																				
A	Amendments	16/02/17																											
B	Amendments	16/05/17																											
C	Amendments	17/05/17																											
D	Amendments	18/05/17																											
E	Amendments	19/05/17																											
Date 07/02/16		Scale (@ A3) 1 : 100																											
CODE	STATUS	PURPOSE OF ISSUE	SHEET Proposed Front & Rear Elevations	DRWAING NUMBER B004		REV E																							


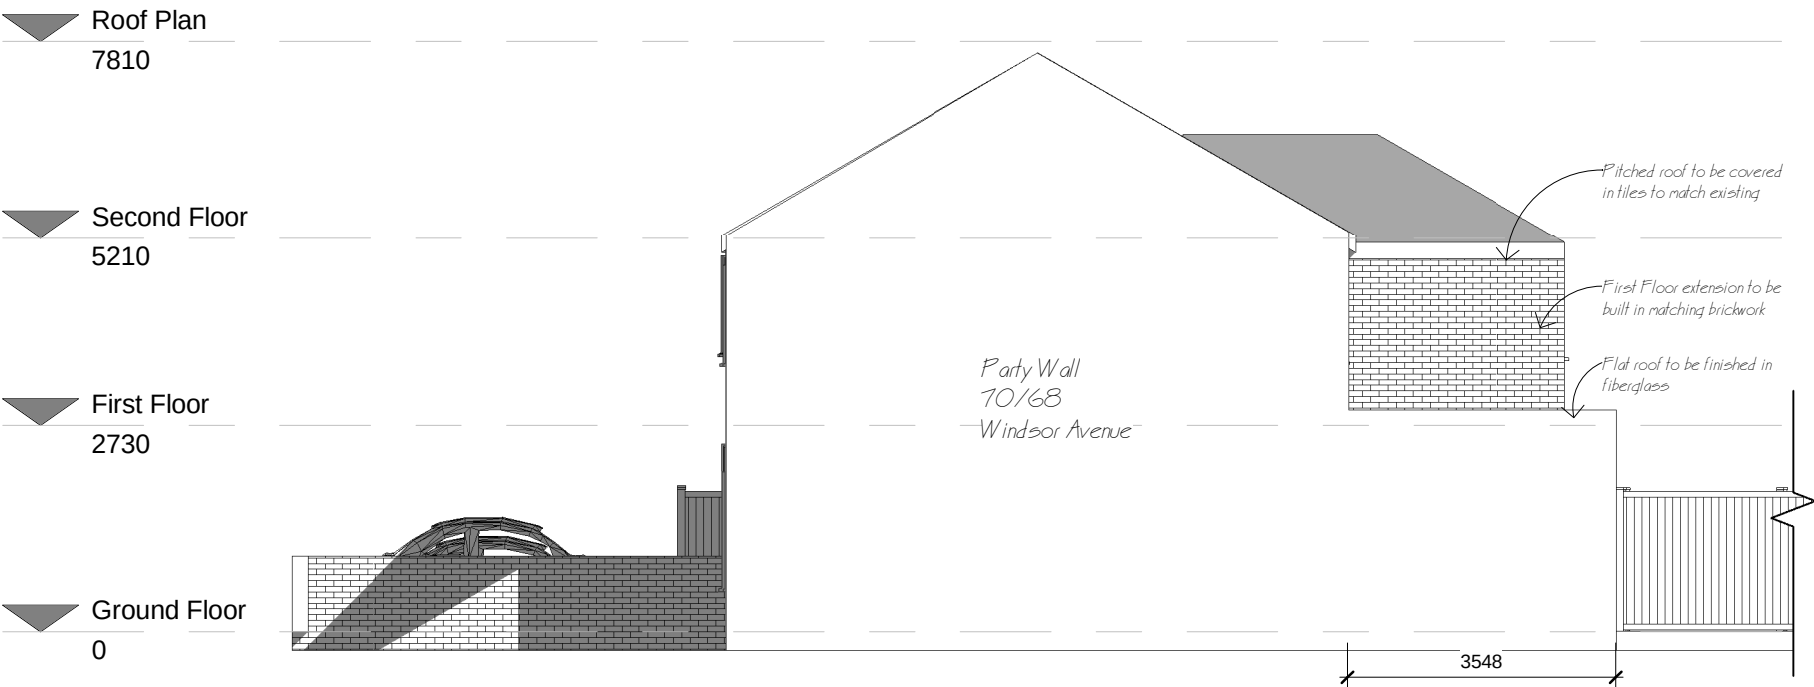


NOTES

All dimensions and levels shown on this drawings are to be checked by the contractor(s) and any discrepancies must be reported to the Architect prior to the commencement of any work on site. Dimension are indicated in millimeters. Copyright of this drawings belongs solely to Miiodesign. All dimensions are approximate and subject to review. The information is for the evaluation of feasibility only and may be subject to change at design development stage. The drawings have been prepared from limited measured survey and visual inspection and may be updated as necessary as more detailed information becomes available.

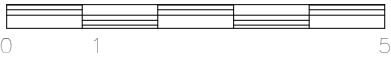


			PROJECT 70 Windsor Avenue, Uxbridge UB10 9AX	CLIENT Mr. J. Yousif		<table><tr><th>No.</th><th>Description</th><th>Date</th></tr><tr><td>A</td><td>Amendments</td><td>16/02/17</td></tr><tr><td>B</td><td>Amendments</td><td>16/05/17</td></tr><tr><td>C</td><td>Amendments</td><td>17/05/17</td></tr><tr><td>D</td><td>Amendments</td><td>18/05/17</td></tr><tr><td>E</td><td>Amendments</td><td>19/05/17</td></tr><tr><td></td><td></td><td></td></tr></table>	No.	Description	Date	A	Amendments	16/02/17	B	Amendments	16/05/17	C	Amendments	17/05/17	D	Amendments	18/05/17	E	Amendments	19/05/17			
				No.	Description		Date																				
A	Amendments	16/02/17																									
B	Amendments	16/05/17																									
C	Amendments	17/05/17																									
D	Amendments	18/05/17																									
E	Amendments	19/05/17																									
Date 07/02/16		Scale (@ A3) 1 : 100																									
CODE	STATUS	PURPOSE OF ISSUE	SHEET Proposed Side A & B Elevations	DRWAING NUMBER B005	REV E																						

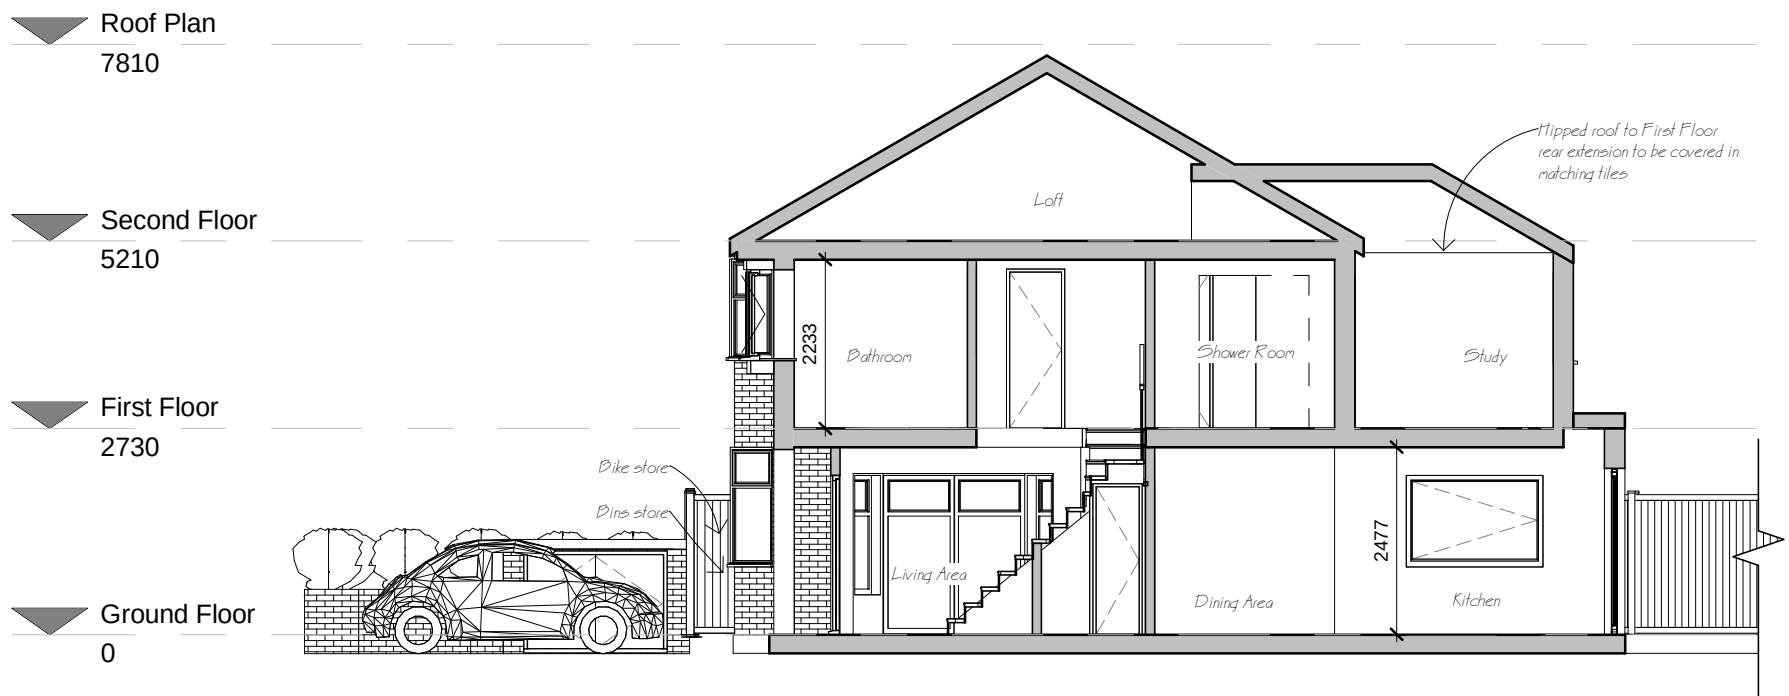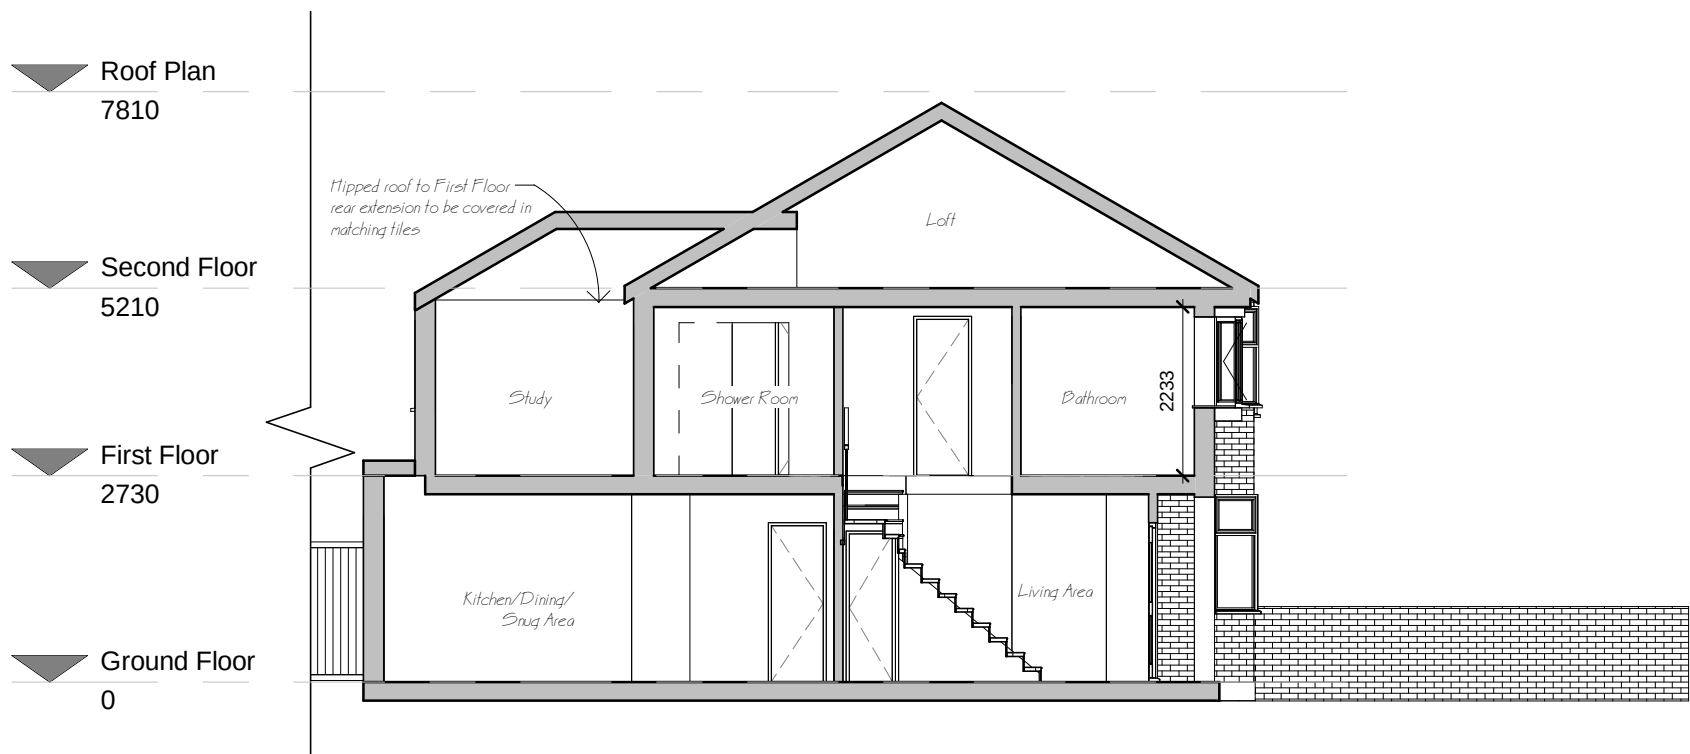

NOTES

All dimensions and levels shown on this drawings are to be checked by the contractor(s) and any discrepancies must be reported to the Architect prior to the commencement of any work on site. Dimension are indicated in millimeters. Copyright of this drawings belongs solely to Miiodesign. All dimensions are approximate and subject to review. The information is for the evaluation of feasibility only and may be subject to change at design development stage. The drawings have been prepared from limited measured survey and visual inspection and may be updated as necessary as more detailed information becomes available.

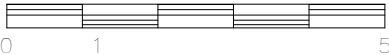

			PROJECT 70 Windsor Avenue, Uxbridge UB10 9AX		CLIENT Mr. J. Yousif		<table><tr><th>No.</th><th>Description</th><th>Date</th></tr><tr><td>A</td><td>Amendments</td><td>16/02/17</td></tr><tr><td>B</td><td>Amendments</td><td>16/05/17</td></tr><tr><td>C</td><td>Amendments</td><td>17/05/17</td></tr><tr><td>D</td><td>Amendments</td><td>18/05/17</td></tr><tr><td>E</td><td>Amendments</td><td>19/05/17</td></tr><tr><td></td><td></td><td></td></tr></table>			No.	Description	Date	A	Amendments	16/02/17	B	Amendments	16/05/17	C	Amendments	17/05/17	D	Amendments	18/05/17	E	Amendments	19/05/17			
No.	Description	Date																												
A	Amendments	16/02/17																												
B	Amendments	16/05/17																												
C	Amendments	17/05/17																												
D	Amendments	18/05/17																												
E	Amendments	19/05/17																												
Date		07/02/16		Scale (@ A3)		1 : 100																								
CODE	STATUS	PURPOSE OF ISSUE	SHEET		DRWAING NUMBER		REV																							
			Proposed Section 1 & Section 2		B006		E																							