



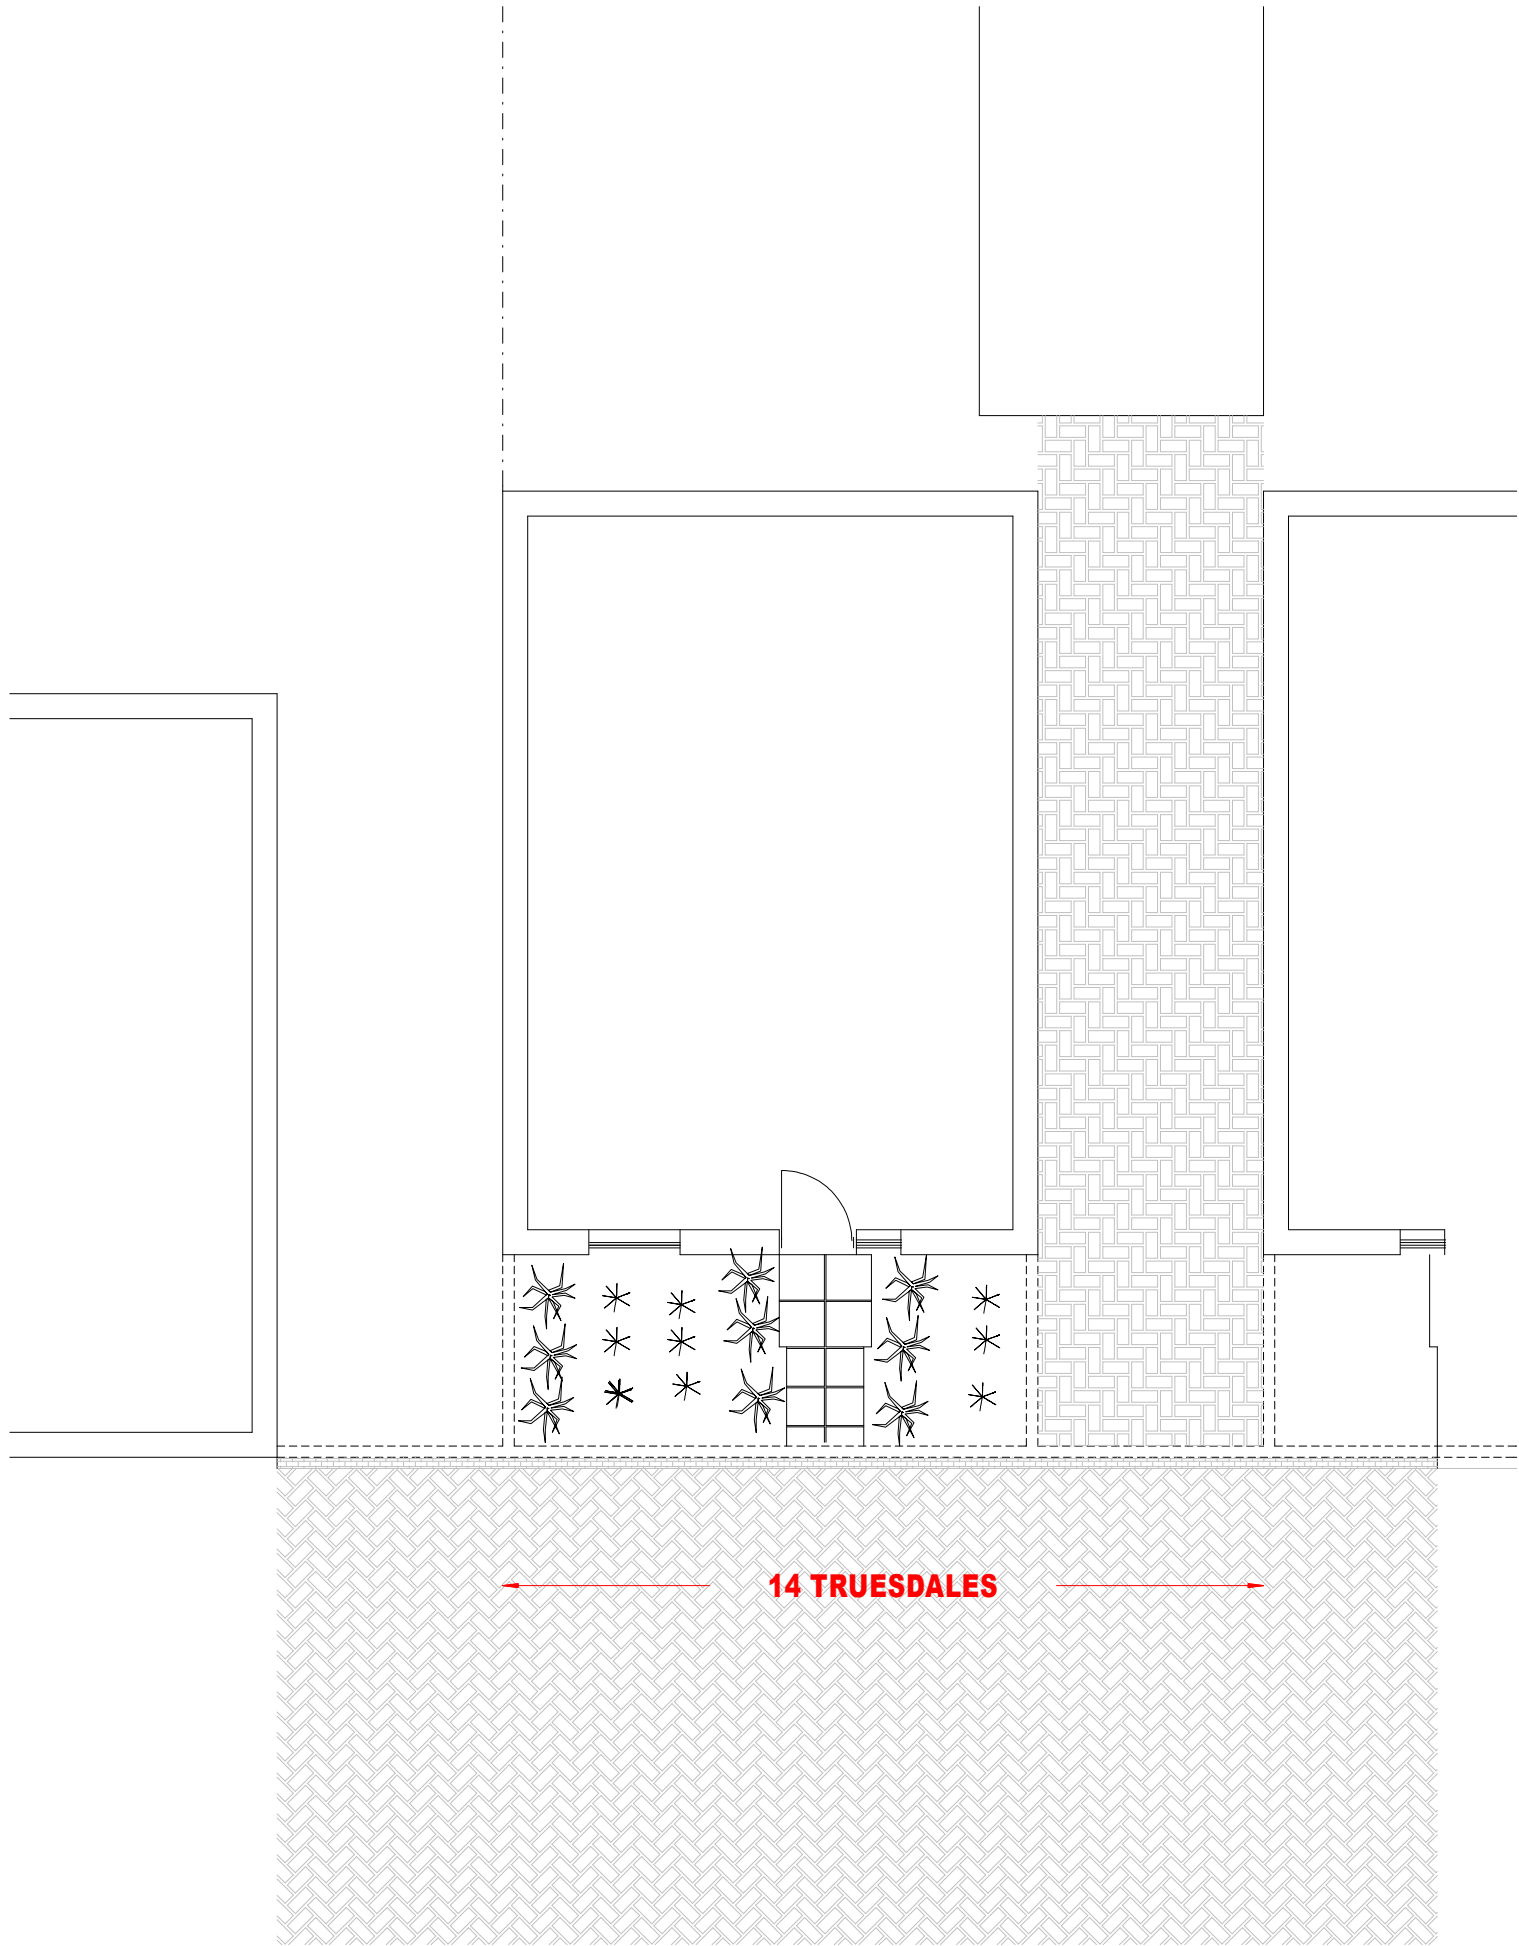

ORIGINAL APPROVED LAYOUT

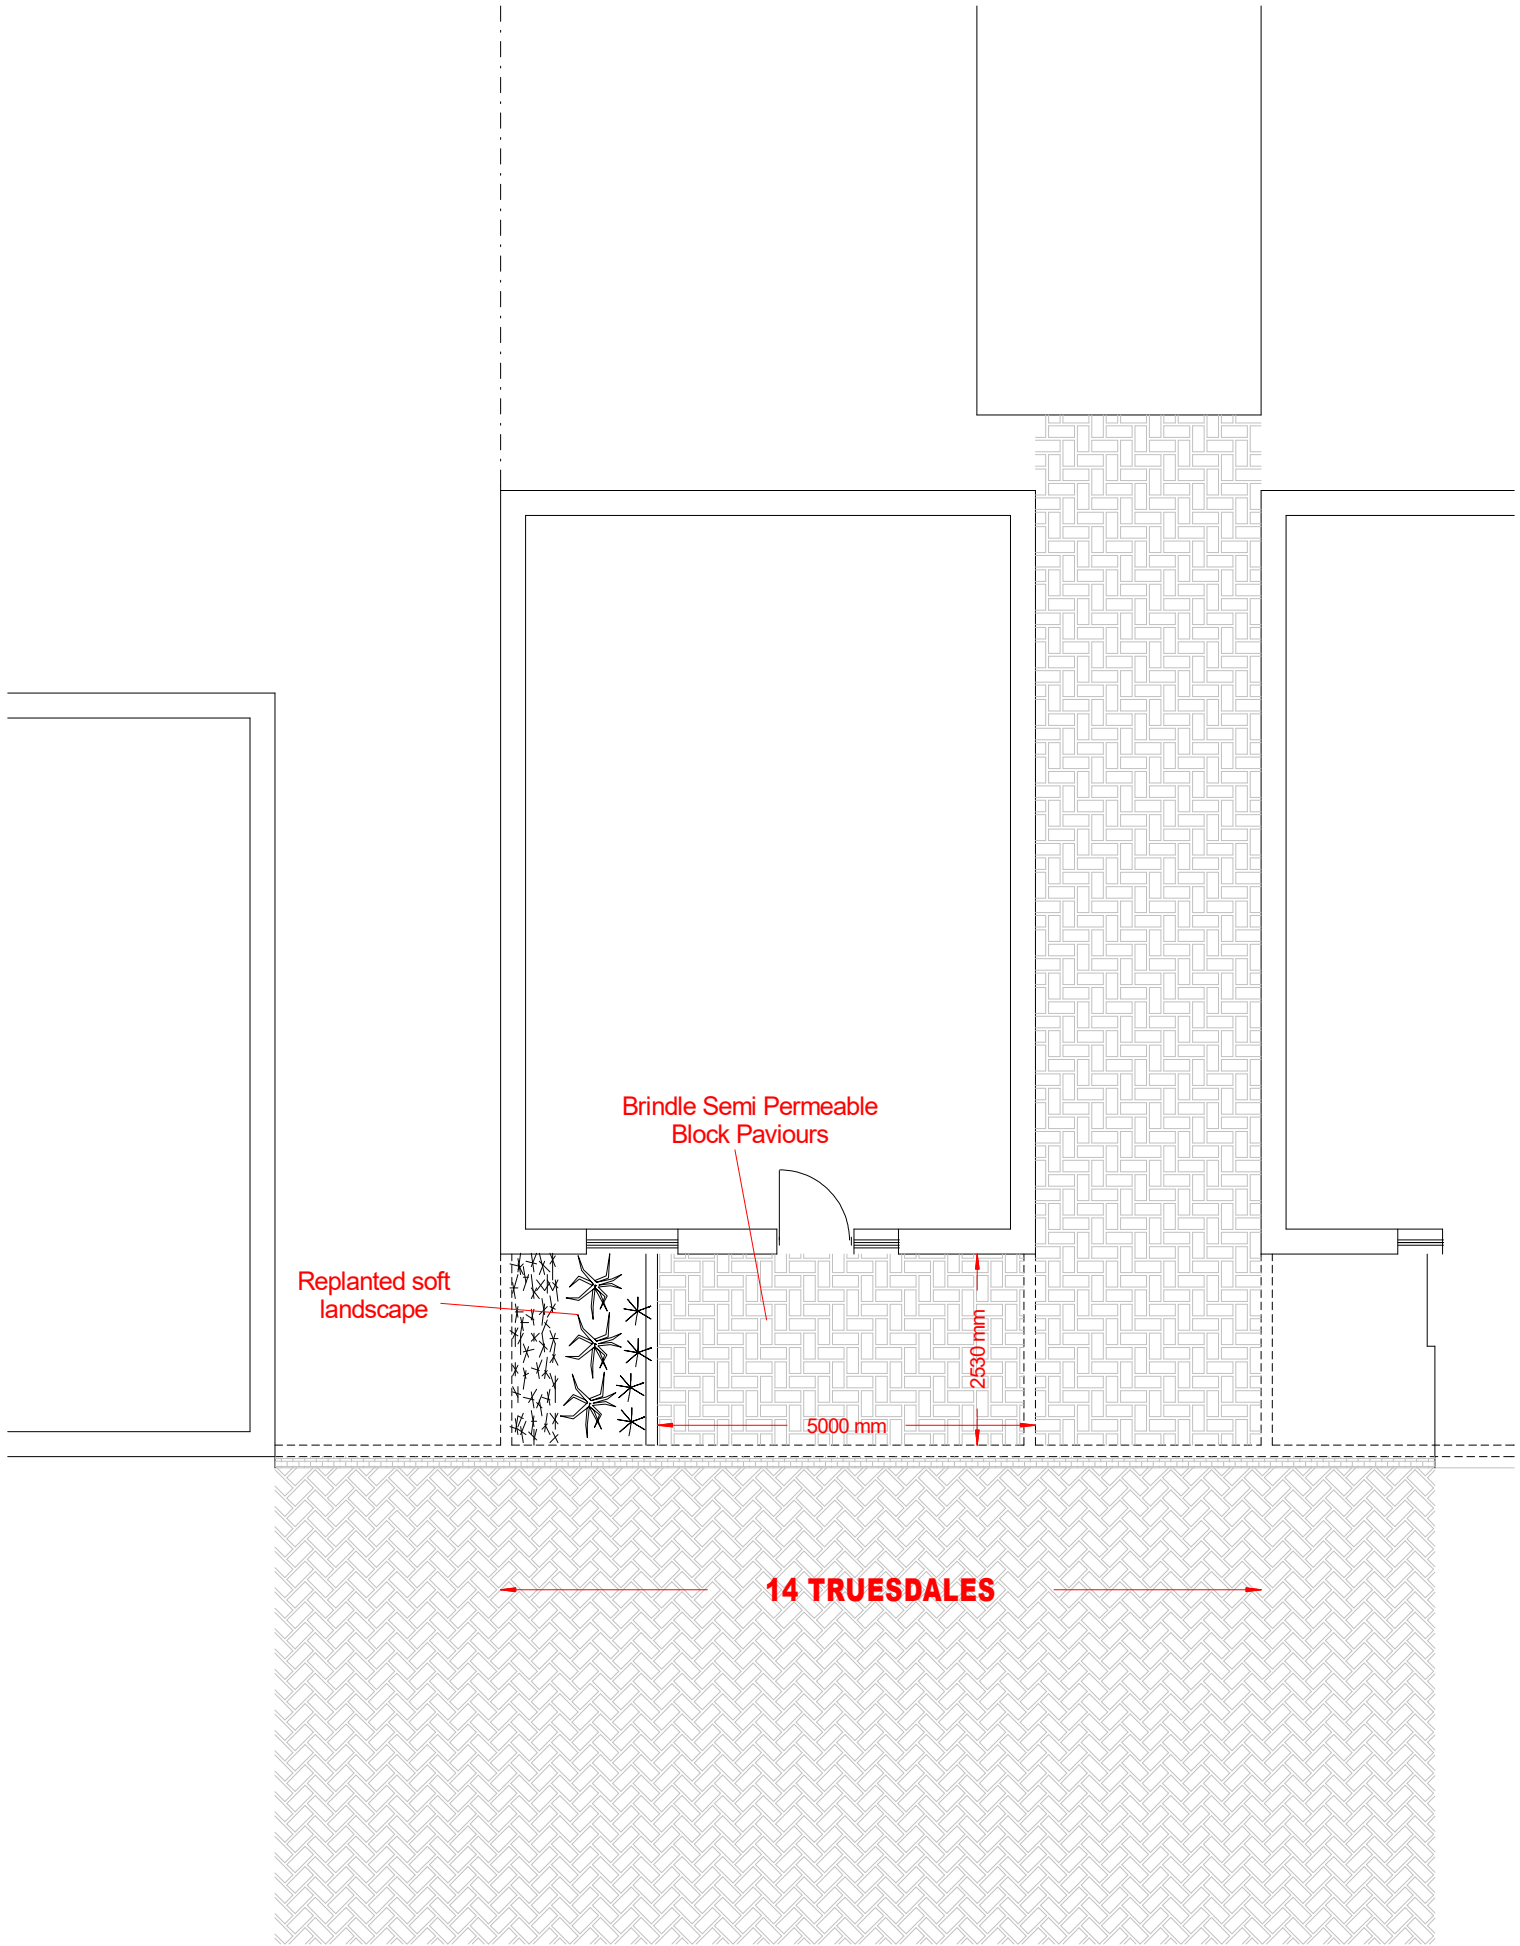

PROPOSED LAYOUT

14 TRUESDALES ICKENHAM				PLAN	Approved and Proposed Frontage	DWG No 01 Rev: -	Date: May 2018	HIGHFORDDESIGN 27 BELLAMY CLOSE, ICKENHAM, MIDDLESEX, UB10 8SJ email: info@highforddesign.co.uk - web: www.highforddesign.co.uk telephone: 01895 622575 - mobile: 07557 390205
				PROJECT	Removal of soft landscaping and replace with block paving for additional car parking space within original boundaries		Project: 14, Truesdales, Ickenham	
							Scale 1:100 @ A1	
							Checked: AW	
							Drawing Title: Approved and Proposed Frontage	
							Status: Planning	
							Job No: 214	

General Notes:
1 All dimensions to be checked on site prior to construction any discrepancies should be reported to the highford design
2 All drawings are indicative of architects visual requirements only and show design intent only
As this is a computer drawing scale of drawings can vary on printing check on site for setting-out
Copyright: Highford Design 2018
This drawing should not be used to calculate areas for the purpose of valuations. All dimensions to be checked on site by contractor and such dimensions to be their responsibility. Do not scale drawing