


Appendix 4

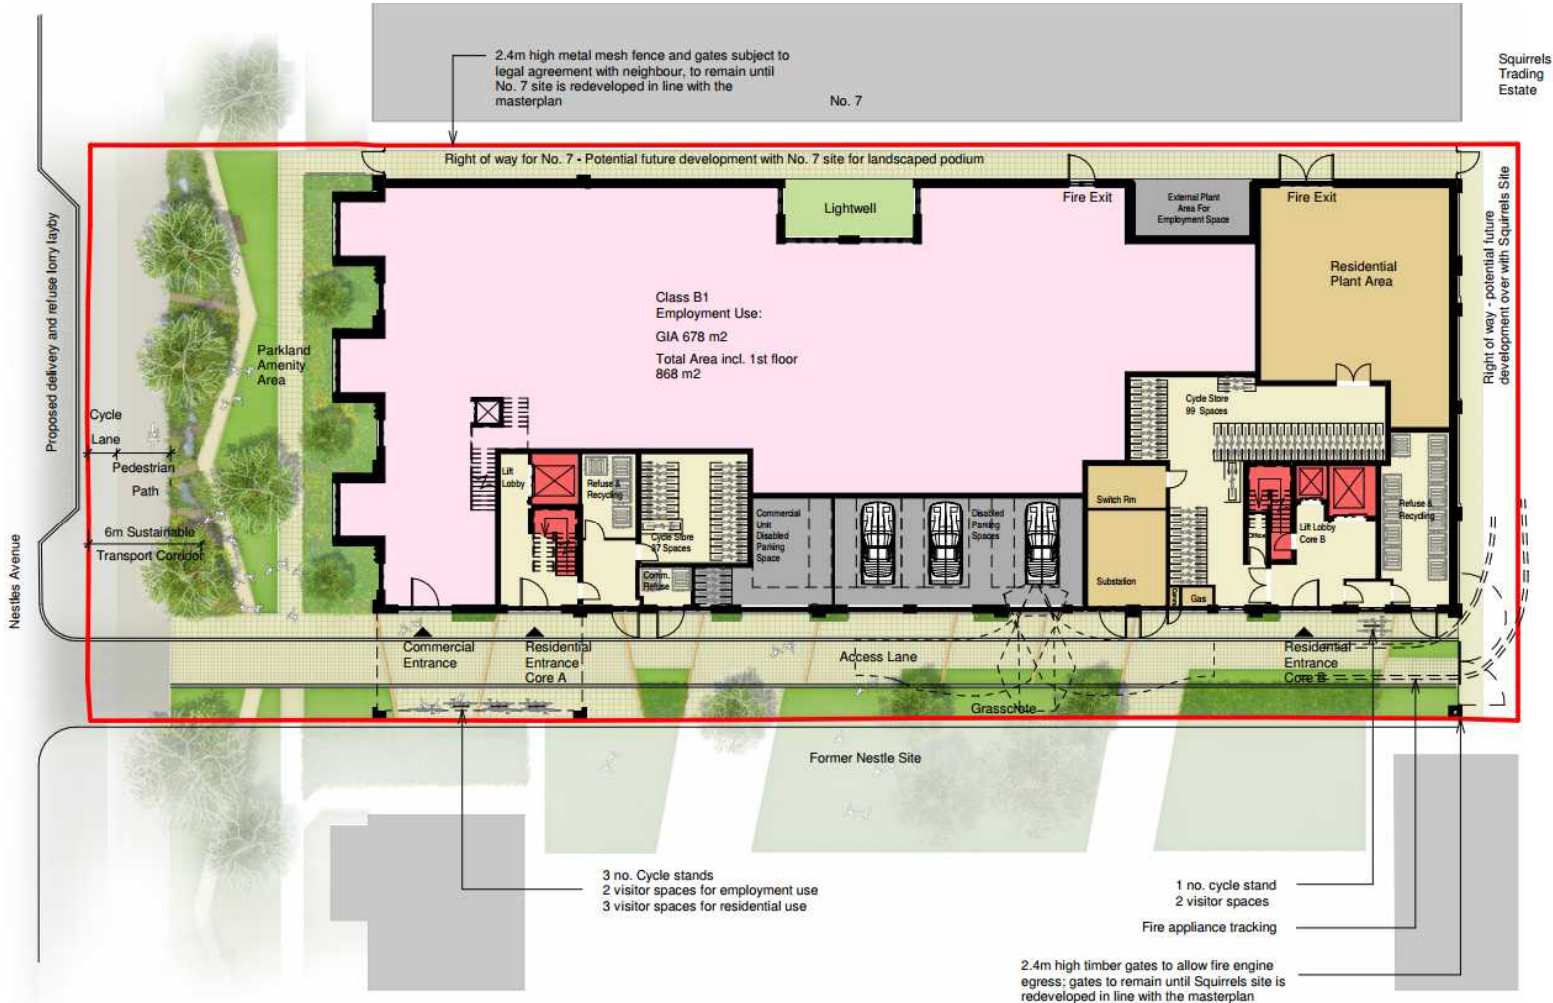

A 30.11.18 GH 0300 Draft Planning Issue
B 04.12.18 JT 0300 Planning Issue

- Legend
- Employment Use
 - Residential
 - Lightwell
 - Common Area
 - Plant Area
 - Stairs/ Lift



FOR PLANNING

BRIMELOW
McSWEENEY
ARCHITECTS

10 Great Common Street, Covent Garden, London WC2E 8BN
Tel: 020 7613 1000 email: info@brimelowmcsweney.co.uk

project
9 Nestles Avenue
Hayes UB3 4SA

site
Ground Floor Plan including Landscape
As Proposed

