




3.9.8 Site-wide - Tenth Floor - Level 10

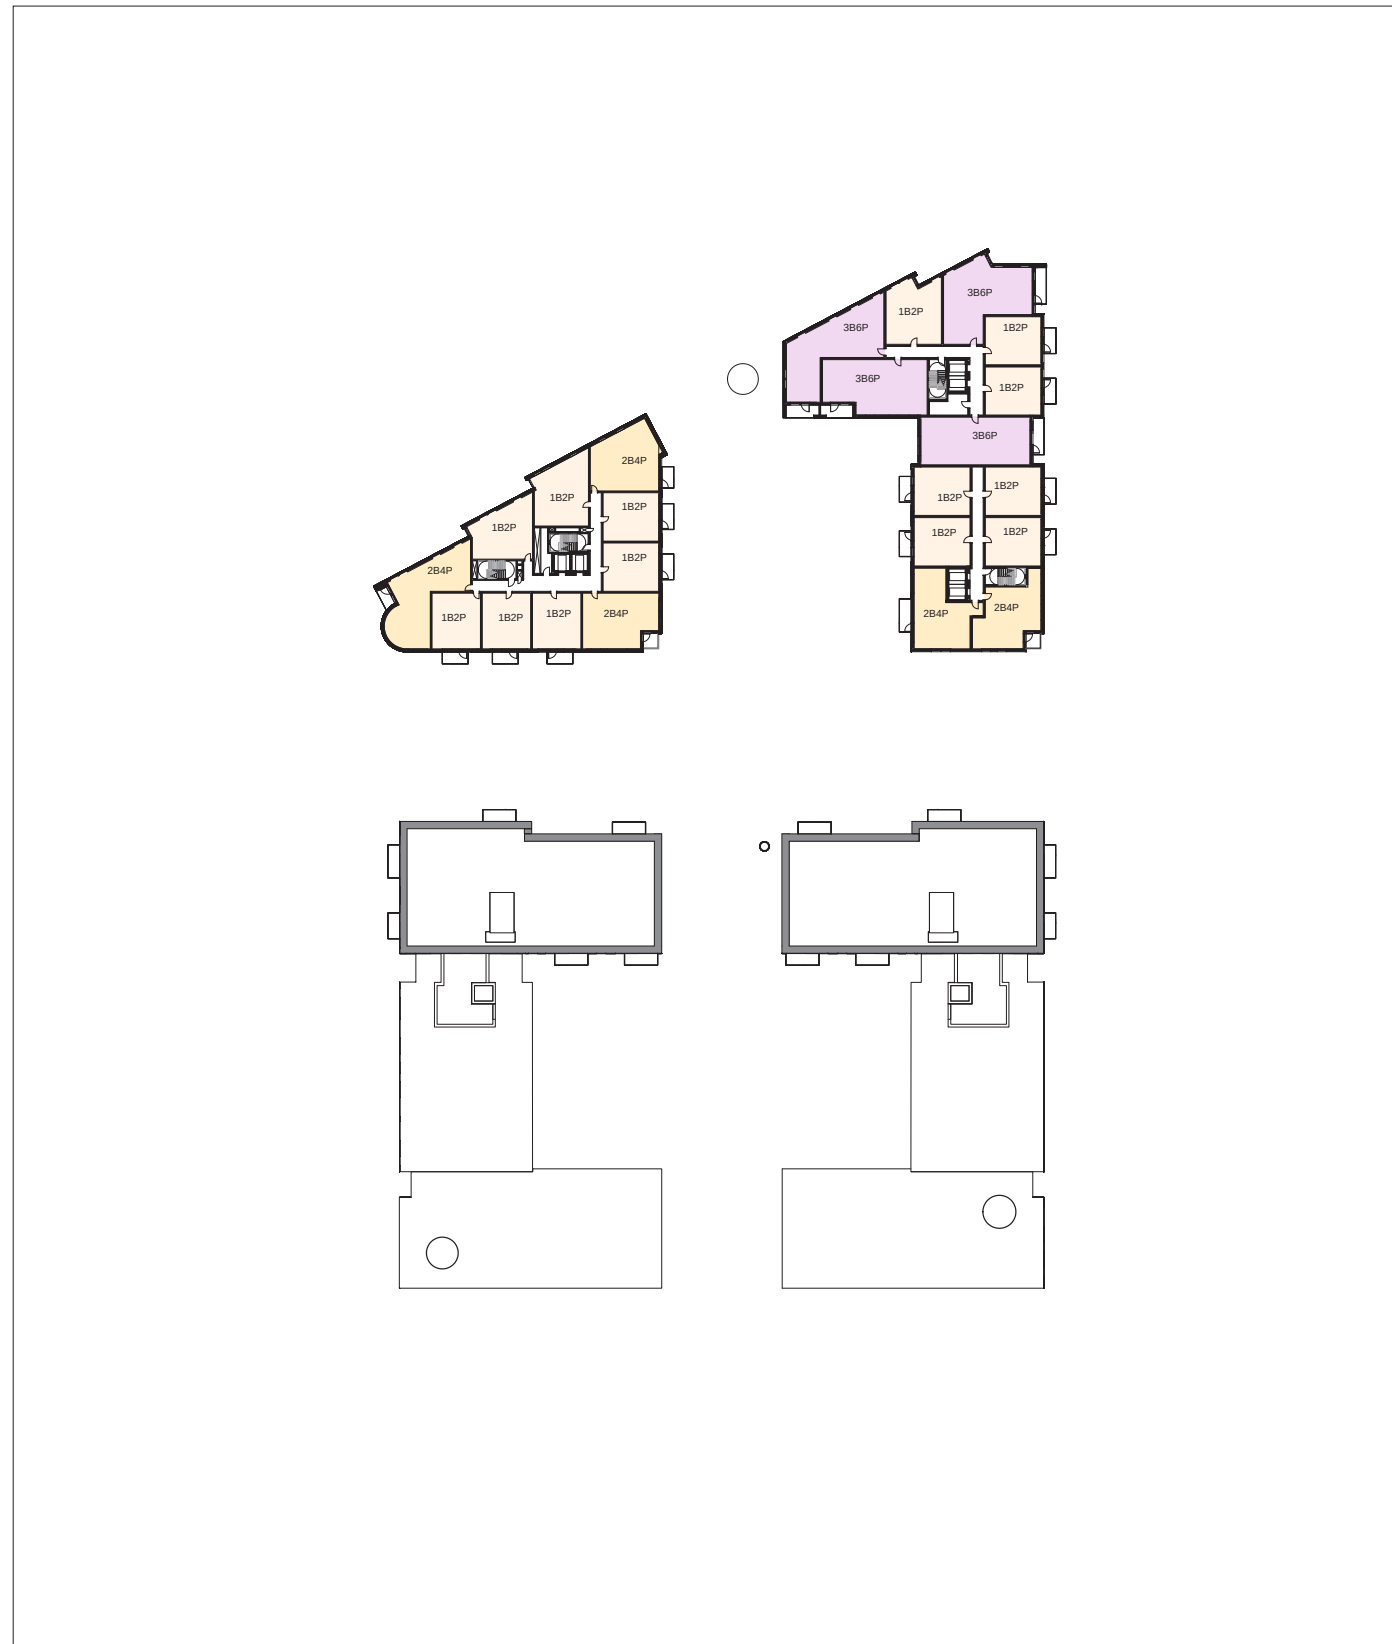

3.9.9 Site-wide - Roof Plan

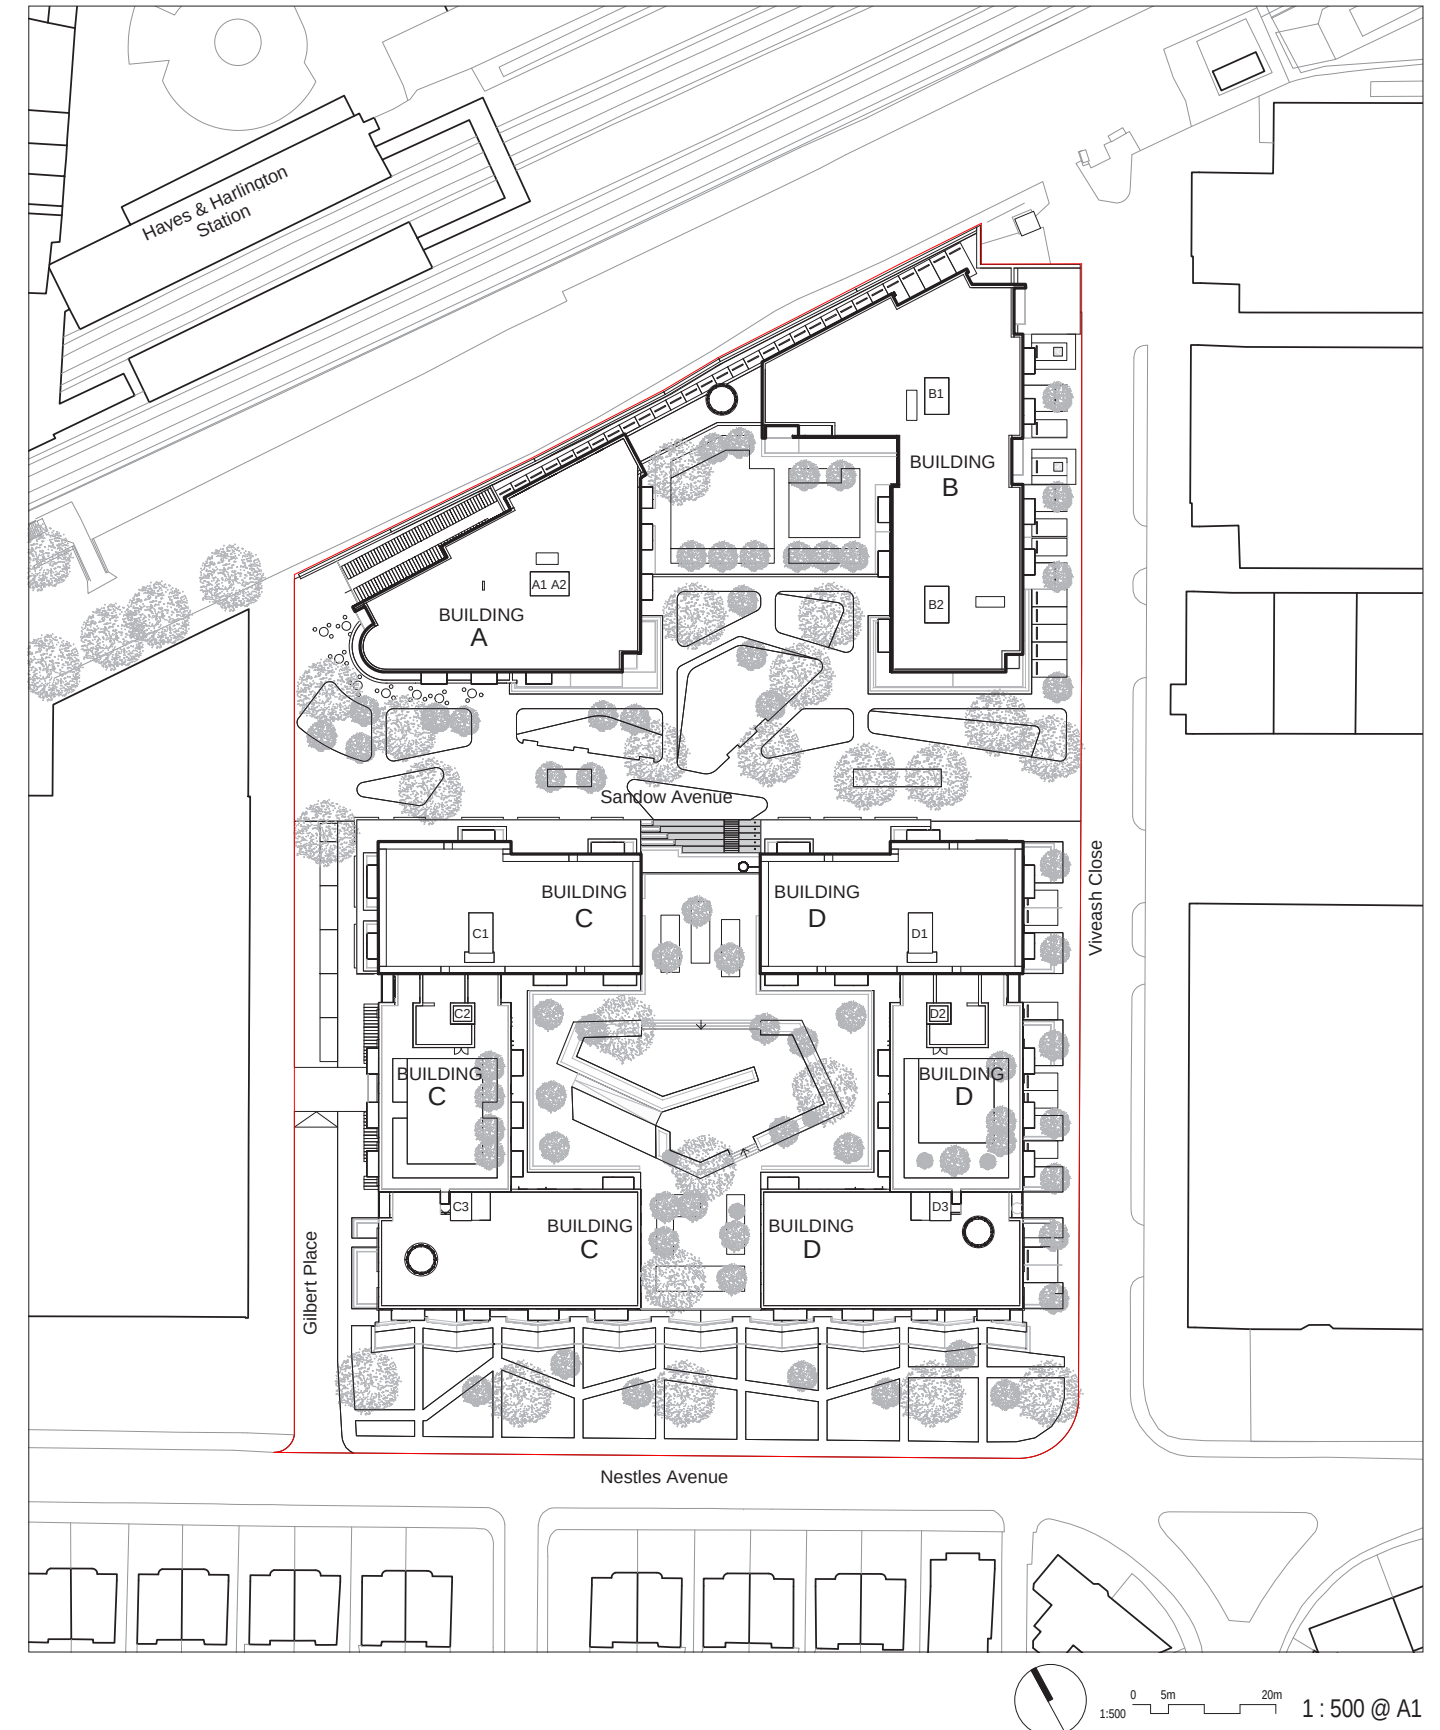


3.9.10 Site-wide Context Sections & Elevation

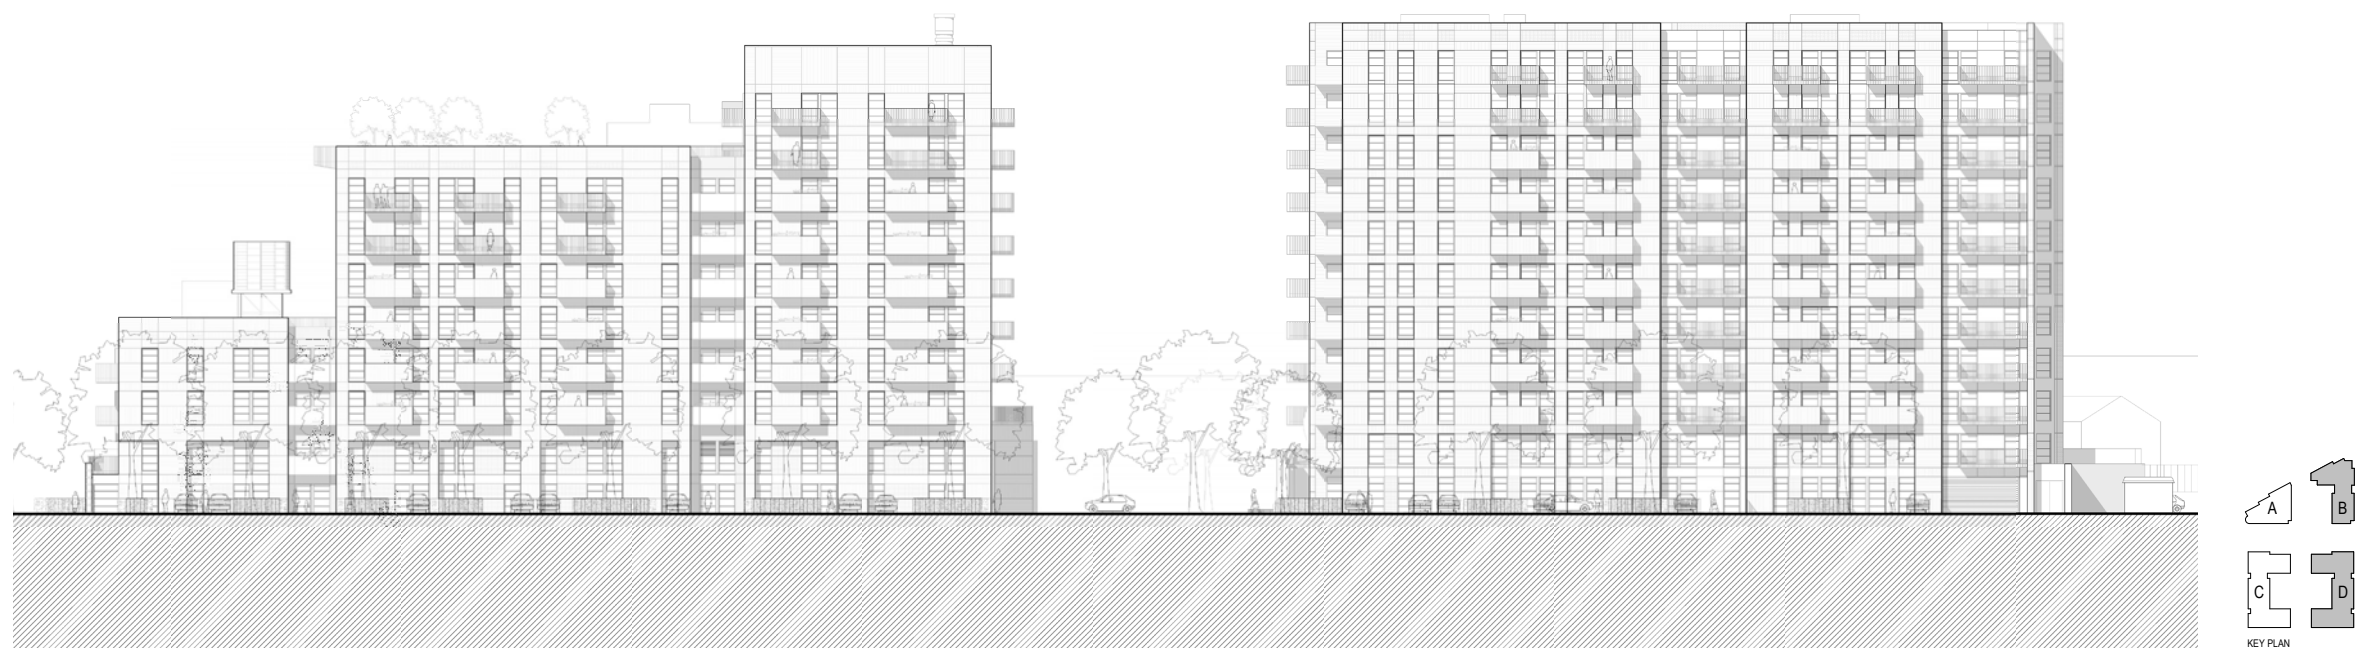

Sitewide East elevation - Viveash Close



Building C & D - Section CC - Section through parking podium

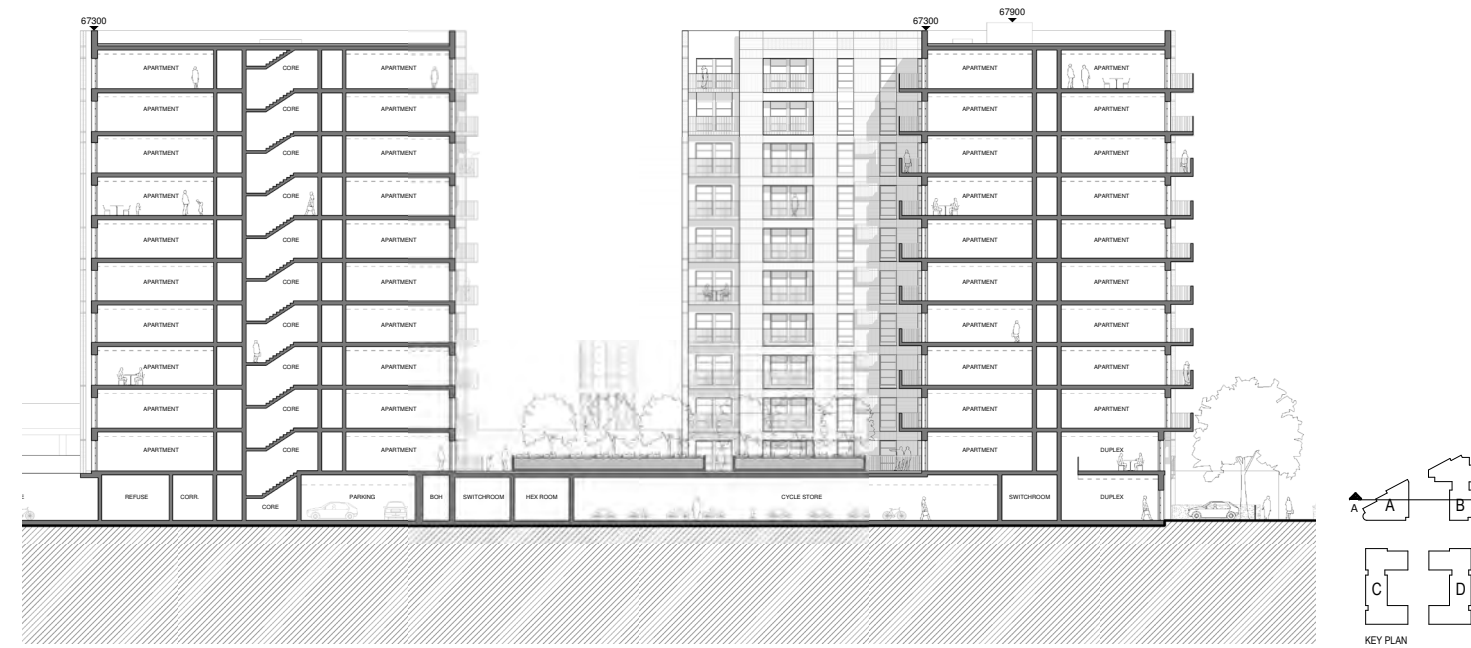

Building A & B - Section AA - Section through parking podium