



/		08.07.14	Issued for Planning	CHKD
rev.	date	description		chkd
FLOYD SLASKI ARCHITECTS AND PLANNING CONSULTANTS				
PARTNERSHIP				
53 St George's Road Watson Square Leeds LS2 9JN Tel: 020 8944 5721 Fax: 020 8944 5799				
COPYRIGHT FLOYD SLASKI PARTNERSHIP				
client				
Royal Brompton & Harefield NHS FoundationTrust				
contract				
Harefield Hospital ITU Expansion and new MRI/CT Building				
type				
Site Location Plan as Existing				
scale	date			
1:1250 @ A1	08.07.14			
job no.	step no.	rev.	checked	
3243	003	/	DW	



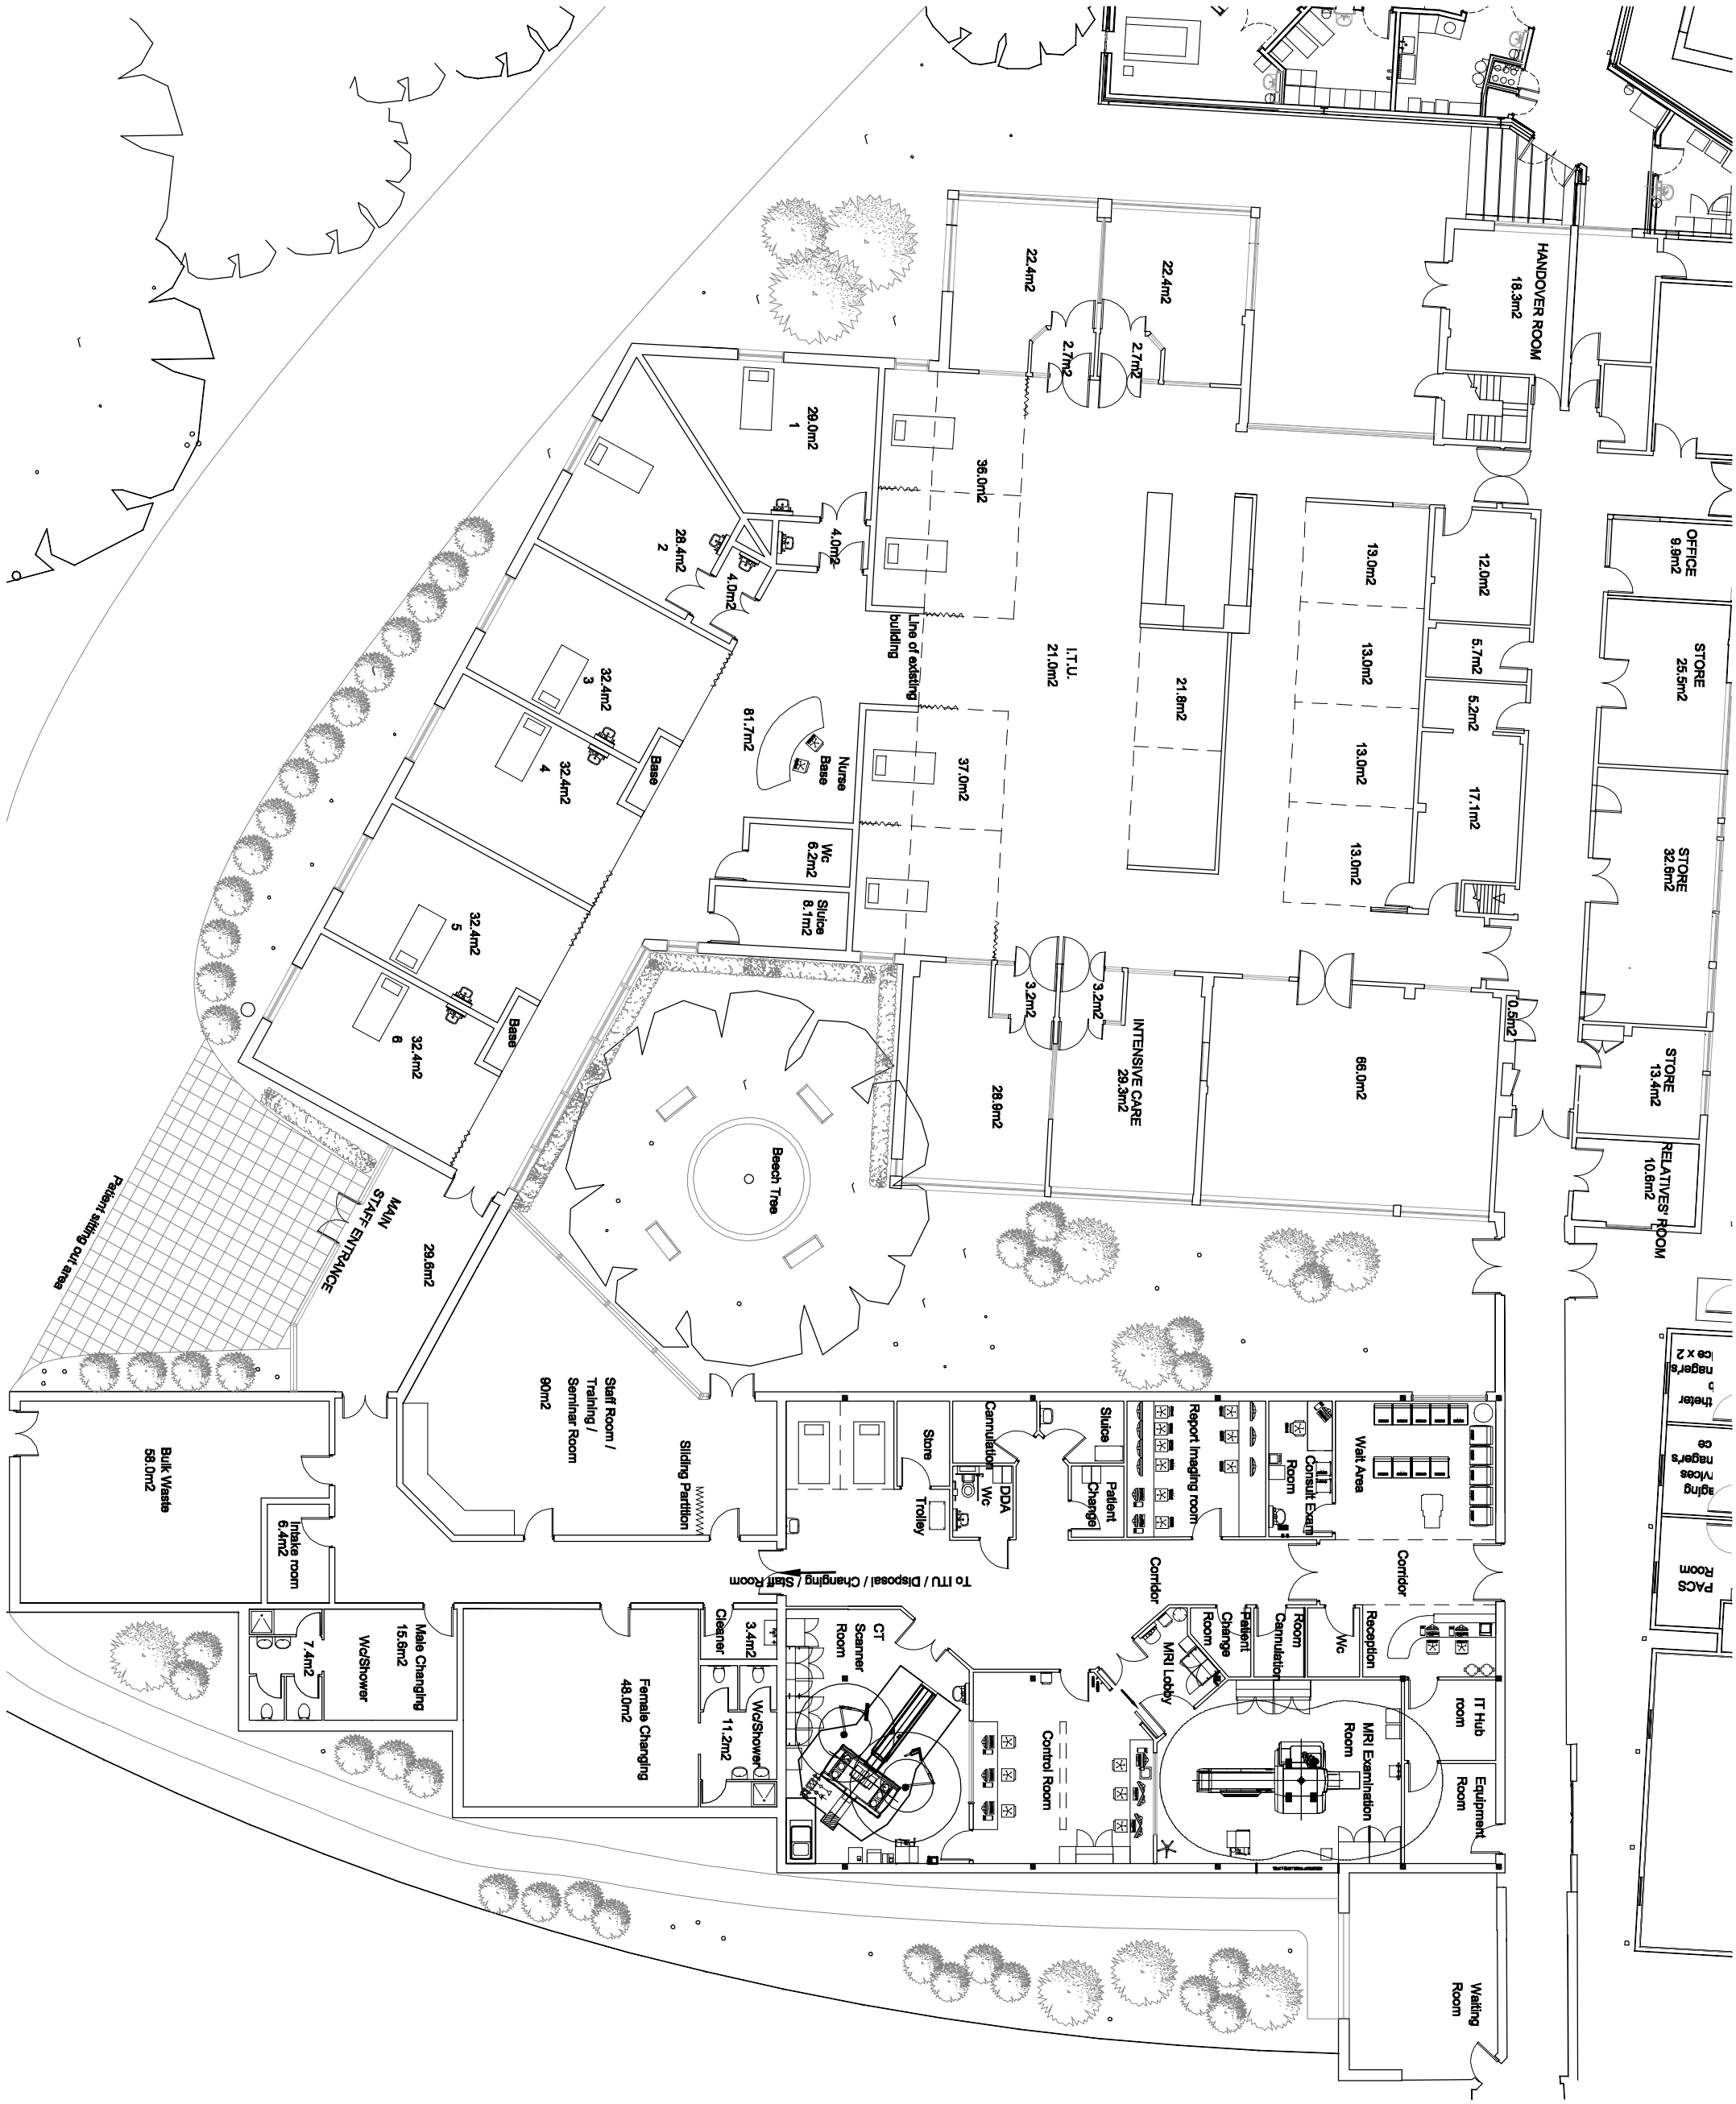


FLOOR PLAN		DATE		SCALE	
as Proposed		15/05/2014		1:100 @ A1	
3243		SK-002		H	
DW					

FLOYD SLASKI		ARCHITECT AND PLANNING CONSULTANT	
PARTNERSHIP		CONSULTANT	
Royal Brompton & Harefield NHS Foundation Trust (RB & H)		MR & CT Unit & ITU Expansion	
COPYRIGHT FLOYD SLASKI PARTNERSHIP			
A 15/05/14 First Issue			
B 15/05/14 Additional Annotation			
C 23/05/14 General revised			
D 04/06/14 Report Imaging Room enlarged			
E 11/06/14 Report Imaging Room enlarged			
F 16/06/14 Report Imaging Room enlarged			
G 17/06/14 Report Imaging Room enlarged			
H 17/06/14 Report Imaging Room enlarged			
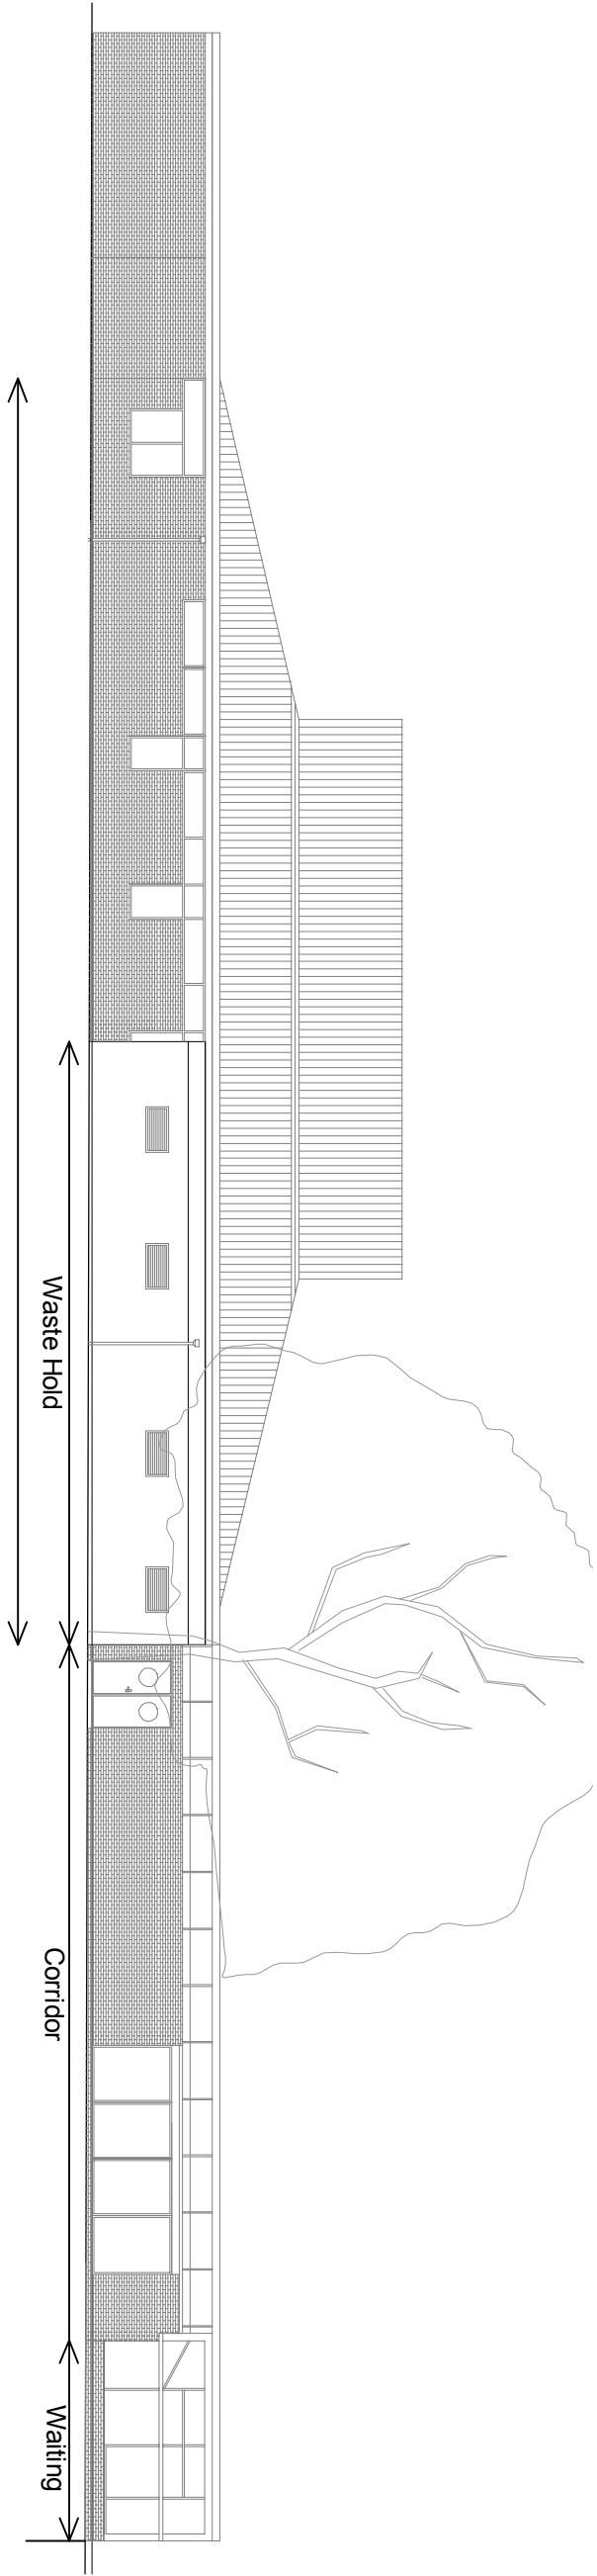


Elevation B-B'


ITU

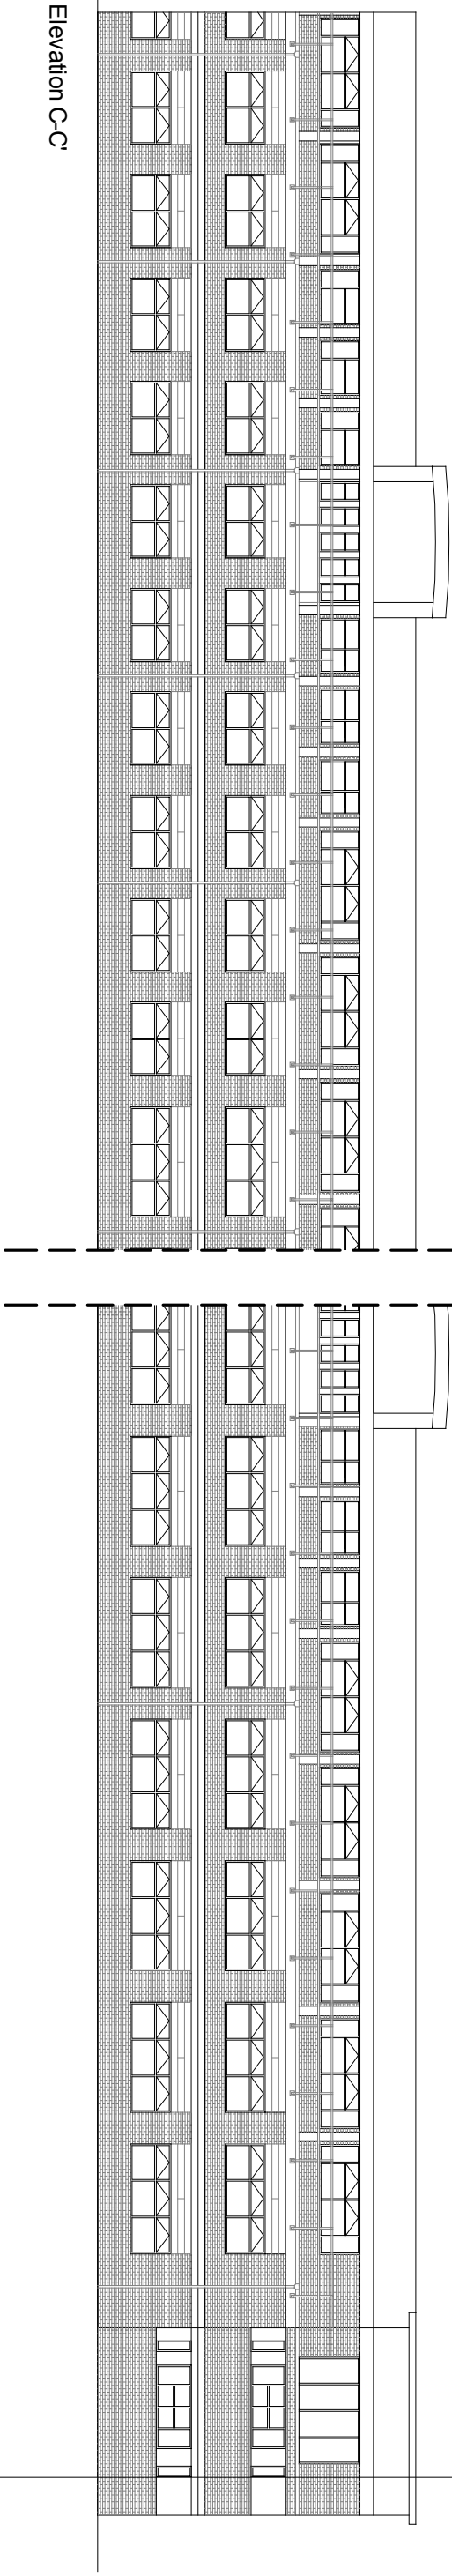

Elevation C-C'

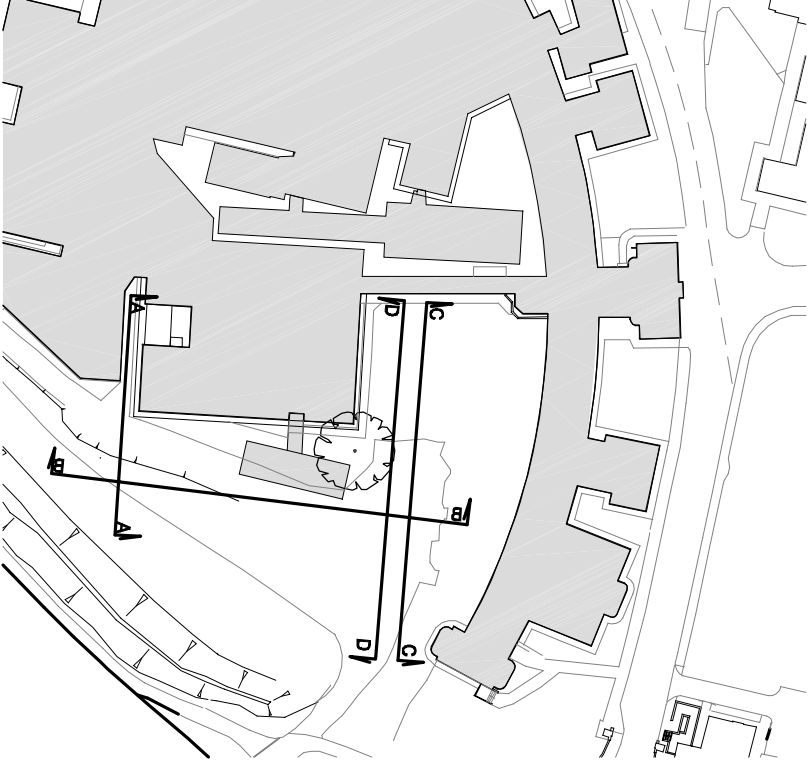


Plan

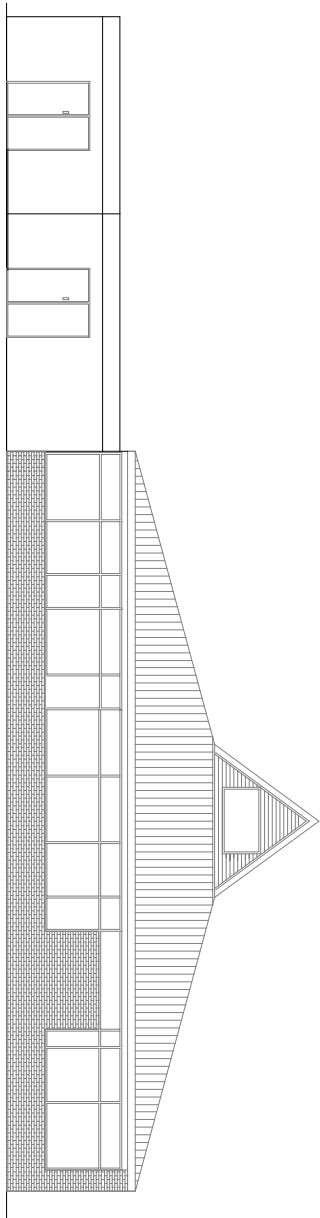

Elevation D-D'

Waste Hold


ITU

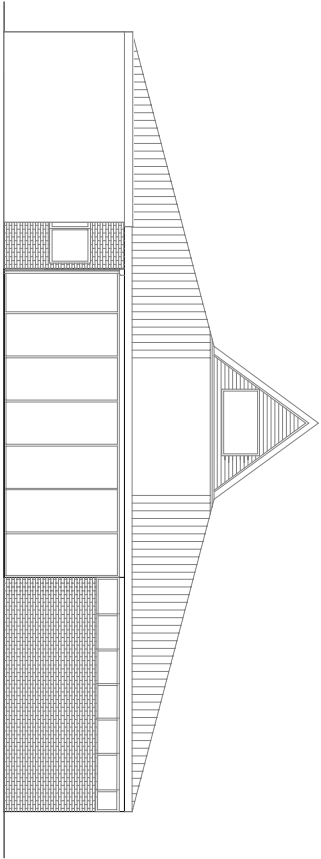


Corridor to Recovery

Elevation A-A'


FLOYD SLASKI		ARCHITECT AND PLANNING CONSULTANT	
PARTNERSHIP		as the Consulting Architect and Planner	
COPYRIGHT FLOYD SLASKI PARTNERSHIP		17/07/2014	
Royal Brompton & Harefield NHS Foundation Trust		17/07/2014	
Harefield Hospital ITU Expansion and new MRI/CT Building		17/07/2014	
Elevations as Existing		17/07/2014	
1:100/200 @ A1		17/07/2014	
3243		20-003	
DW		DW	

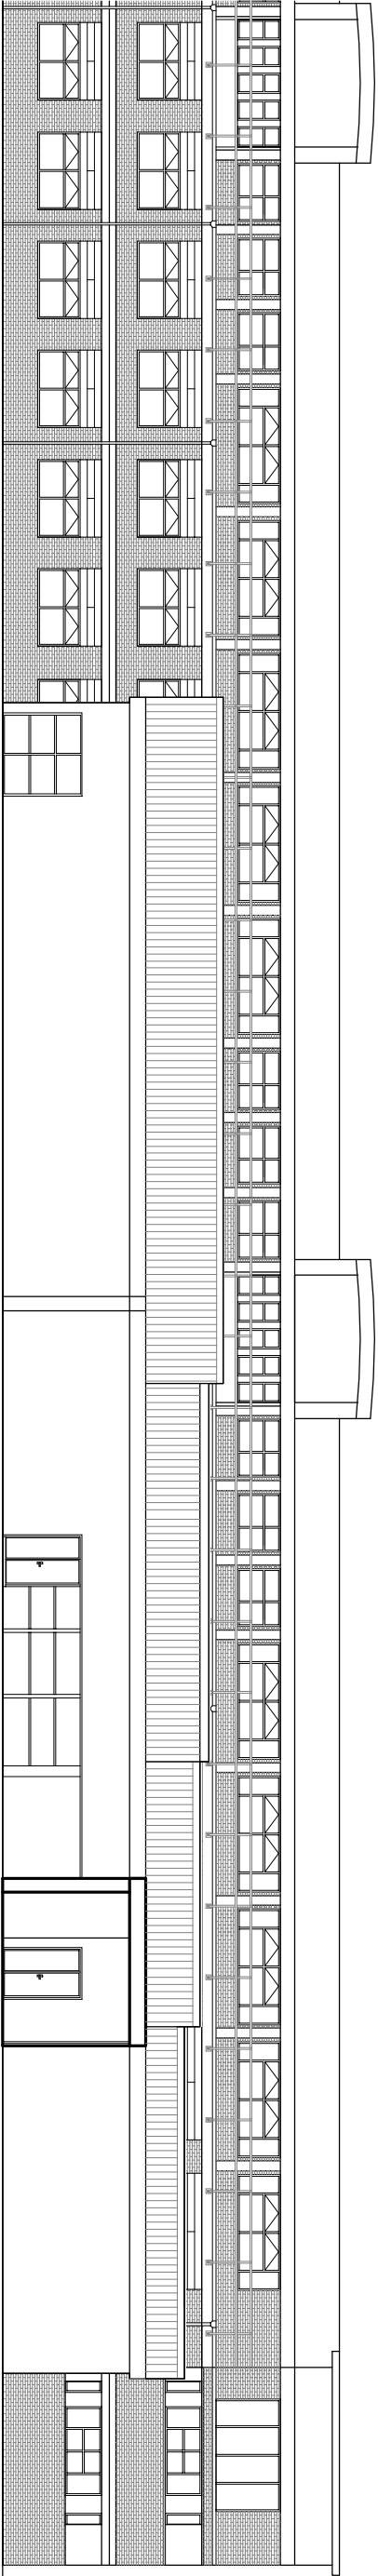


Elevation C-C

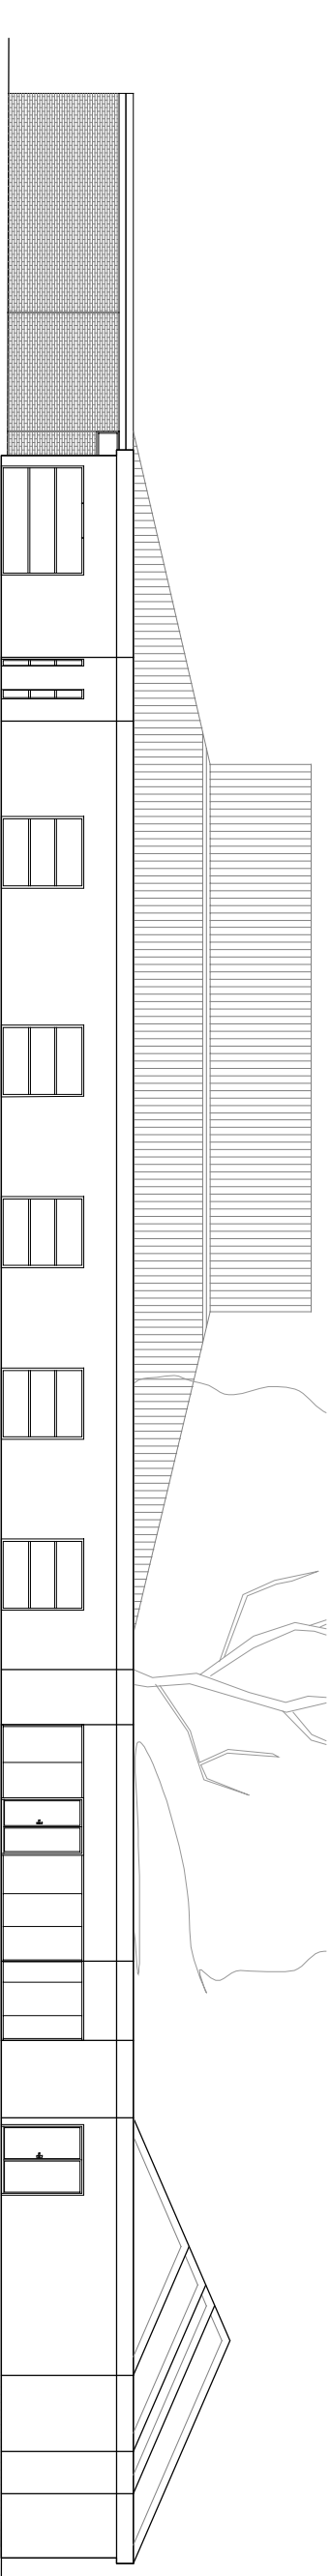


Elevation B-B

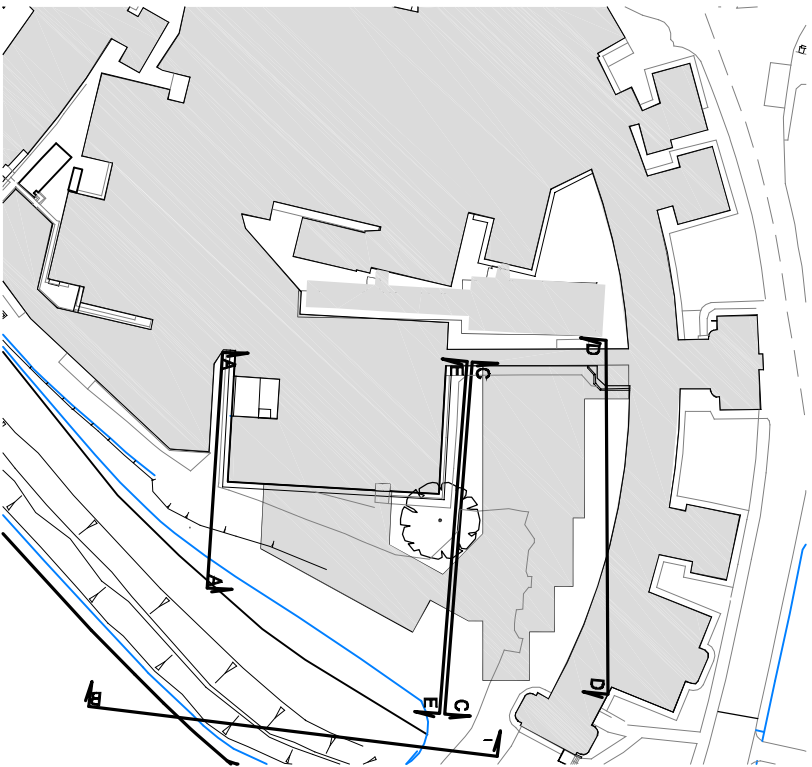


Plan

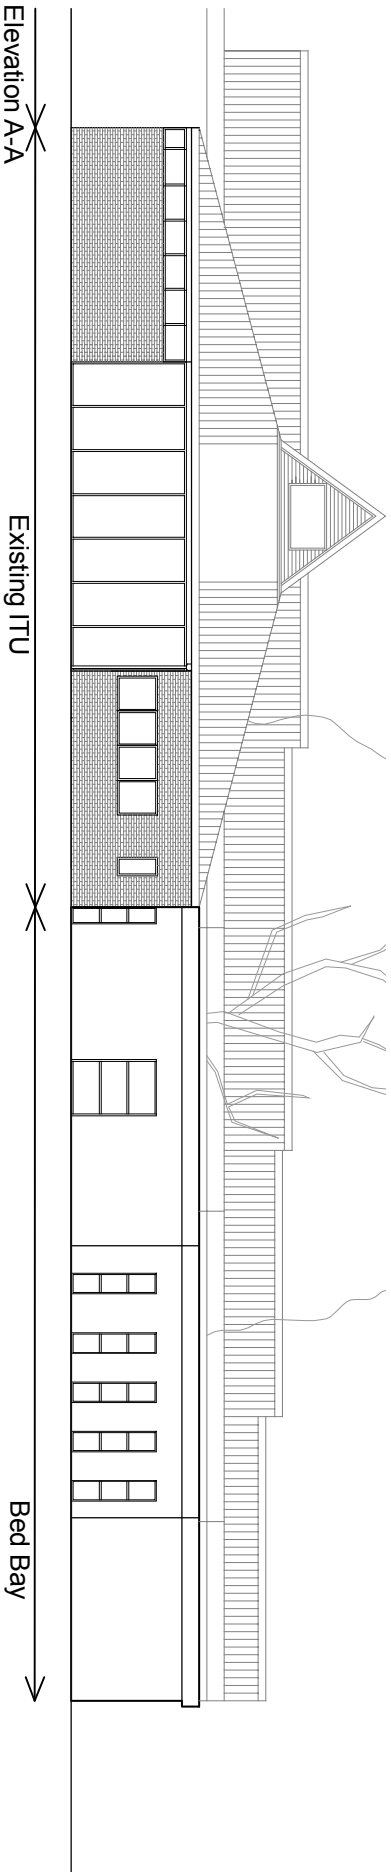

Elevation A-A

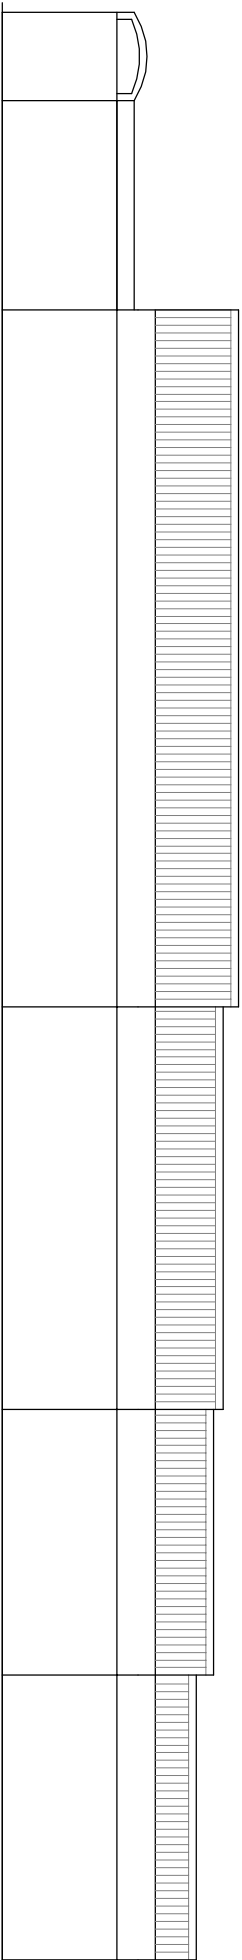

Elevation D-D

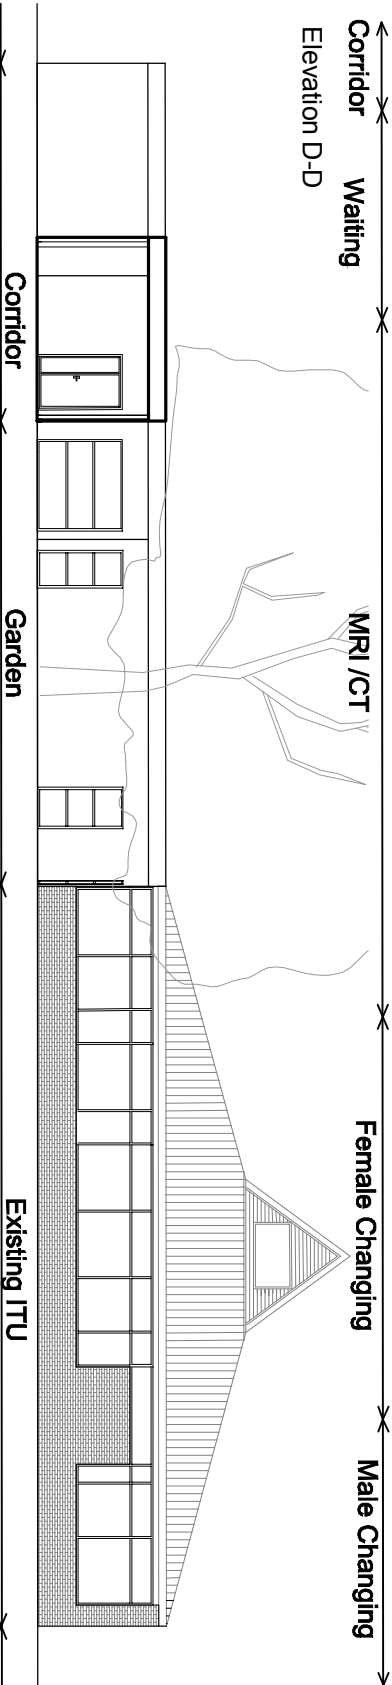

Elevation E-E