



100mm

50mm

10mm

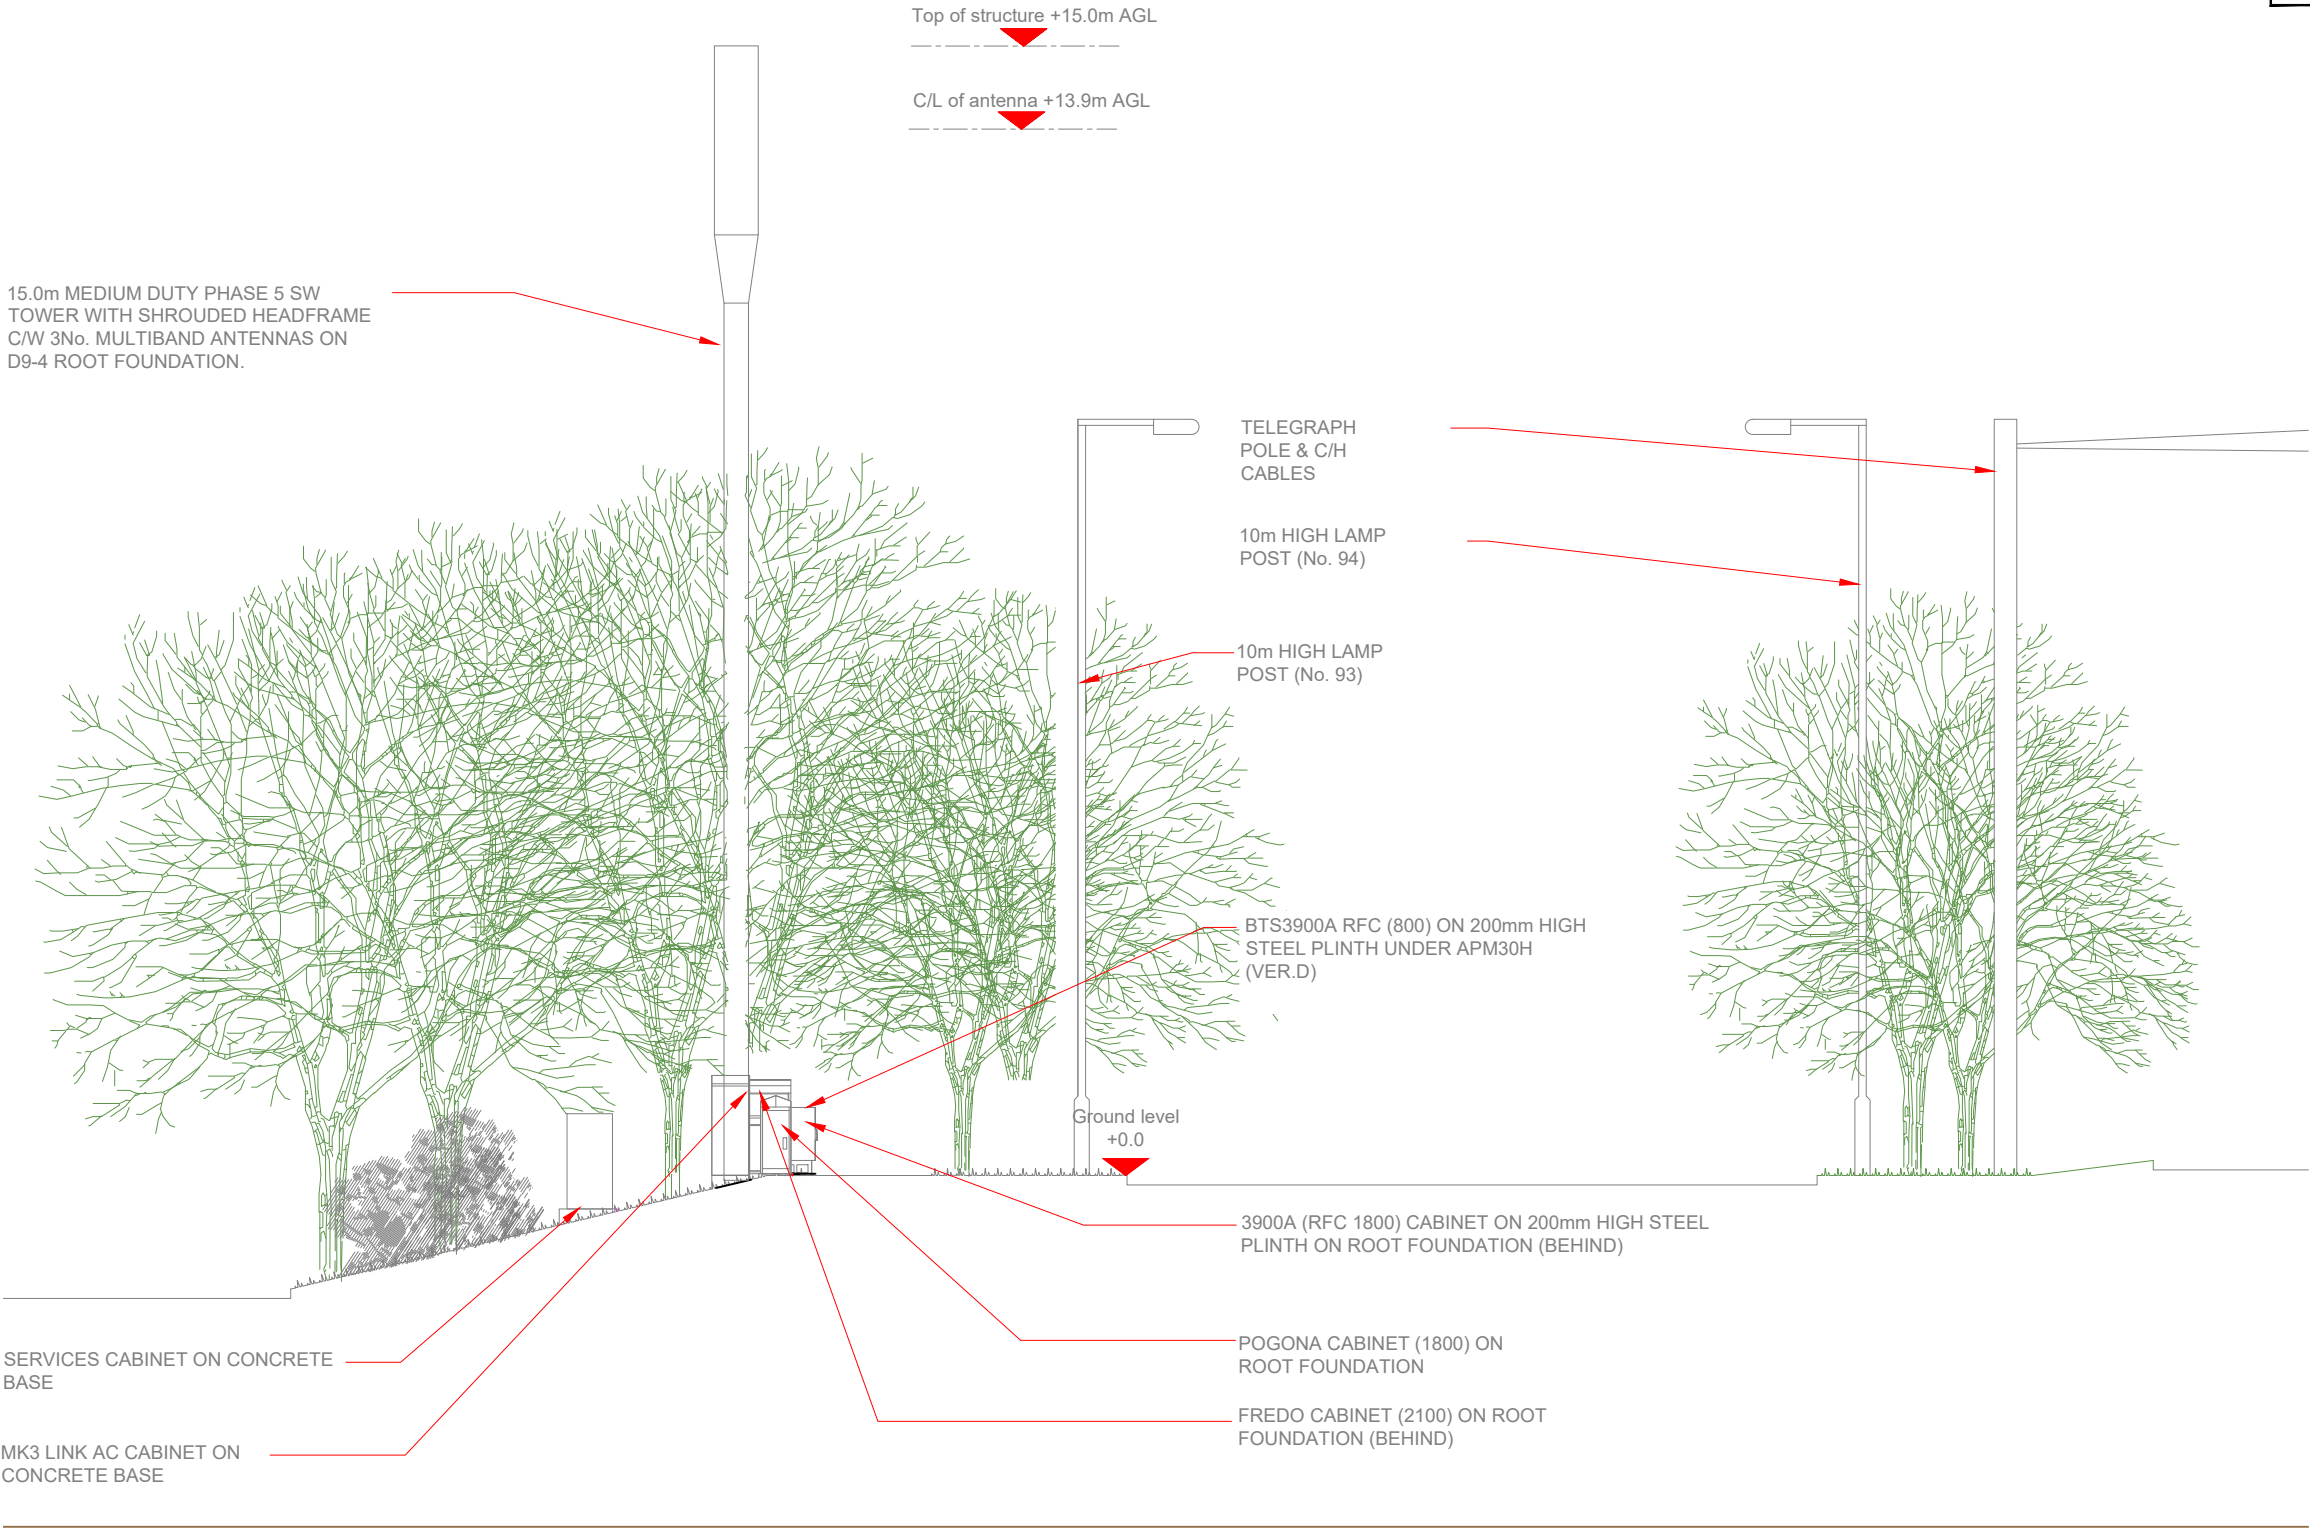

EXISTING ELEVATION A

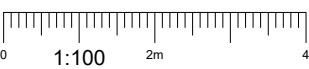

3G Antenna ID	Existing 3G Bearing
uA1	0°
uB1	120°
uC1	240°

NOTES:

1. ALL DIMENSIONS IN MM UNLESS OTHERWISE NOTED.

Master:	MBNL / EE / H3G:	Project:	T&A	Purpose of Issue:	Planning	Issue:	C
M003	MBNL						
Date:	03/05/2019	Revision / Upgrade Description:					
Drawn:	A. Daniel	Design updated to new spec					
Checked:	T. Clifford						
Approved:	M. Venner						
Master:	MBNL / EE / H3G:	Project:	T&A	Purpose of Issue:	Planning	Issue:	B
M002	MBNL						
Date:	01/05/2019	Revision / Upgrade Description:					
Drawn:	A. Daniel	Correction of lead and swap of cabinet to POGODA					
Checked:	T. Clifford						
Approved:	M. Venner						
Master:	MBNL / EE / H3G:	Project:	T&A	Purpose of Issue:	Planning	Issue:	A
M001	MBNL						
Date:	25/04/2019	Revision / Upgrade Description:					
Drawn:	J.Stevenson	First Issue					
Checked:	T. Clifford						
Approved:	M. Venner						

ACQ



Hutchison 3G UK Limited
Star House, 20 Grenfell Road
Maidenhead, SL6 1EH
Tel: 01628 765 500
Fax: 01628 765 501



Hatfield Business Park
Hatfield
Hertfordshire
AL10 9BW
Tel: 01707 315000
Fax: 01707 319001



Mobile Broadband Network Limited
Sixth Floor, Thames Tower, Station Road, Reading, RG1 1LX



UNIT E3 PITTS CLEAVE INDUSTRIAL ESTATE, TAVISTOCK, DEVON, PL19 0PW
sales@beaconcomms.co.uk
Tel: +44 (0)1822 610610

Site Name:	FIELD END ROAD SW	
Site ID:	982011	
Address:	FIELD END ROAD SOUTH HARROW HARROW LONDON HA4 0RG	
Title:	150 EXISTING ELEVATION A	
Project:	T & A	
Purpose of Issue:	GENERAL ARRANGEMENT	
EE Cell ID:	50688	3UK Cell ID:
MBNL Cell ID:	HGN009	HA0103
Master Drawing No:	982011_HGN009_50688_HA0103_M003	
Issue:	C	