



100mm

150mm

10mm

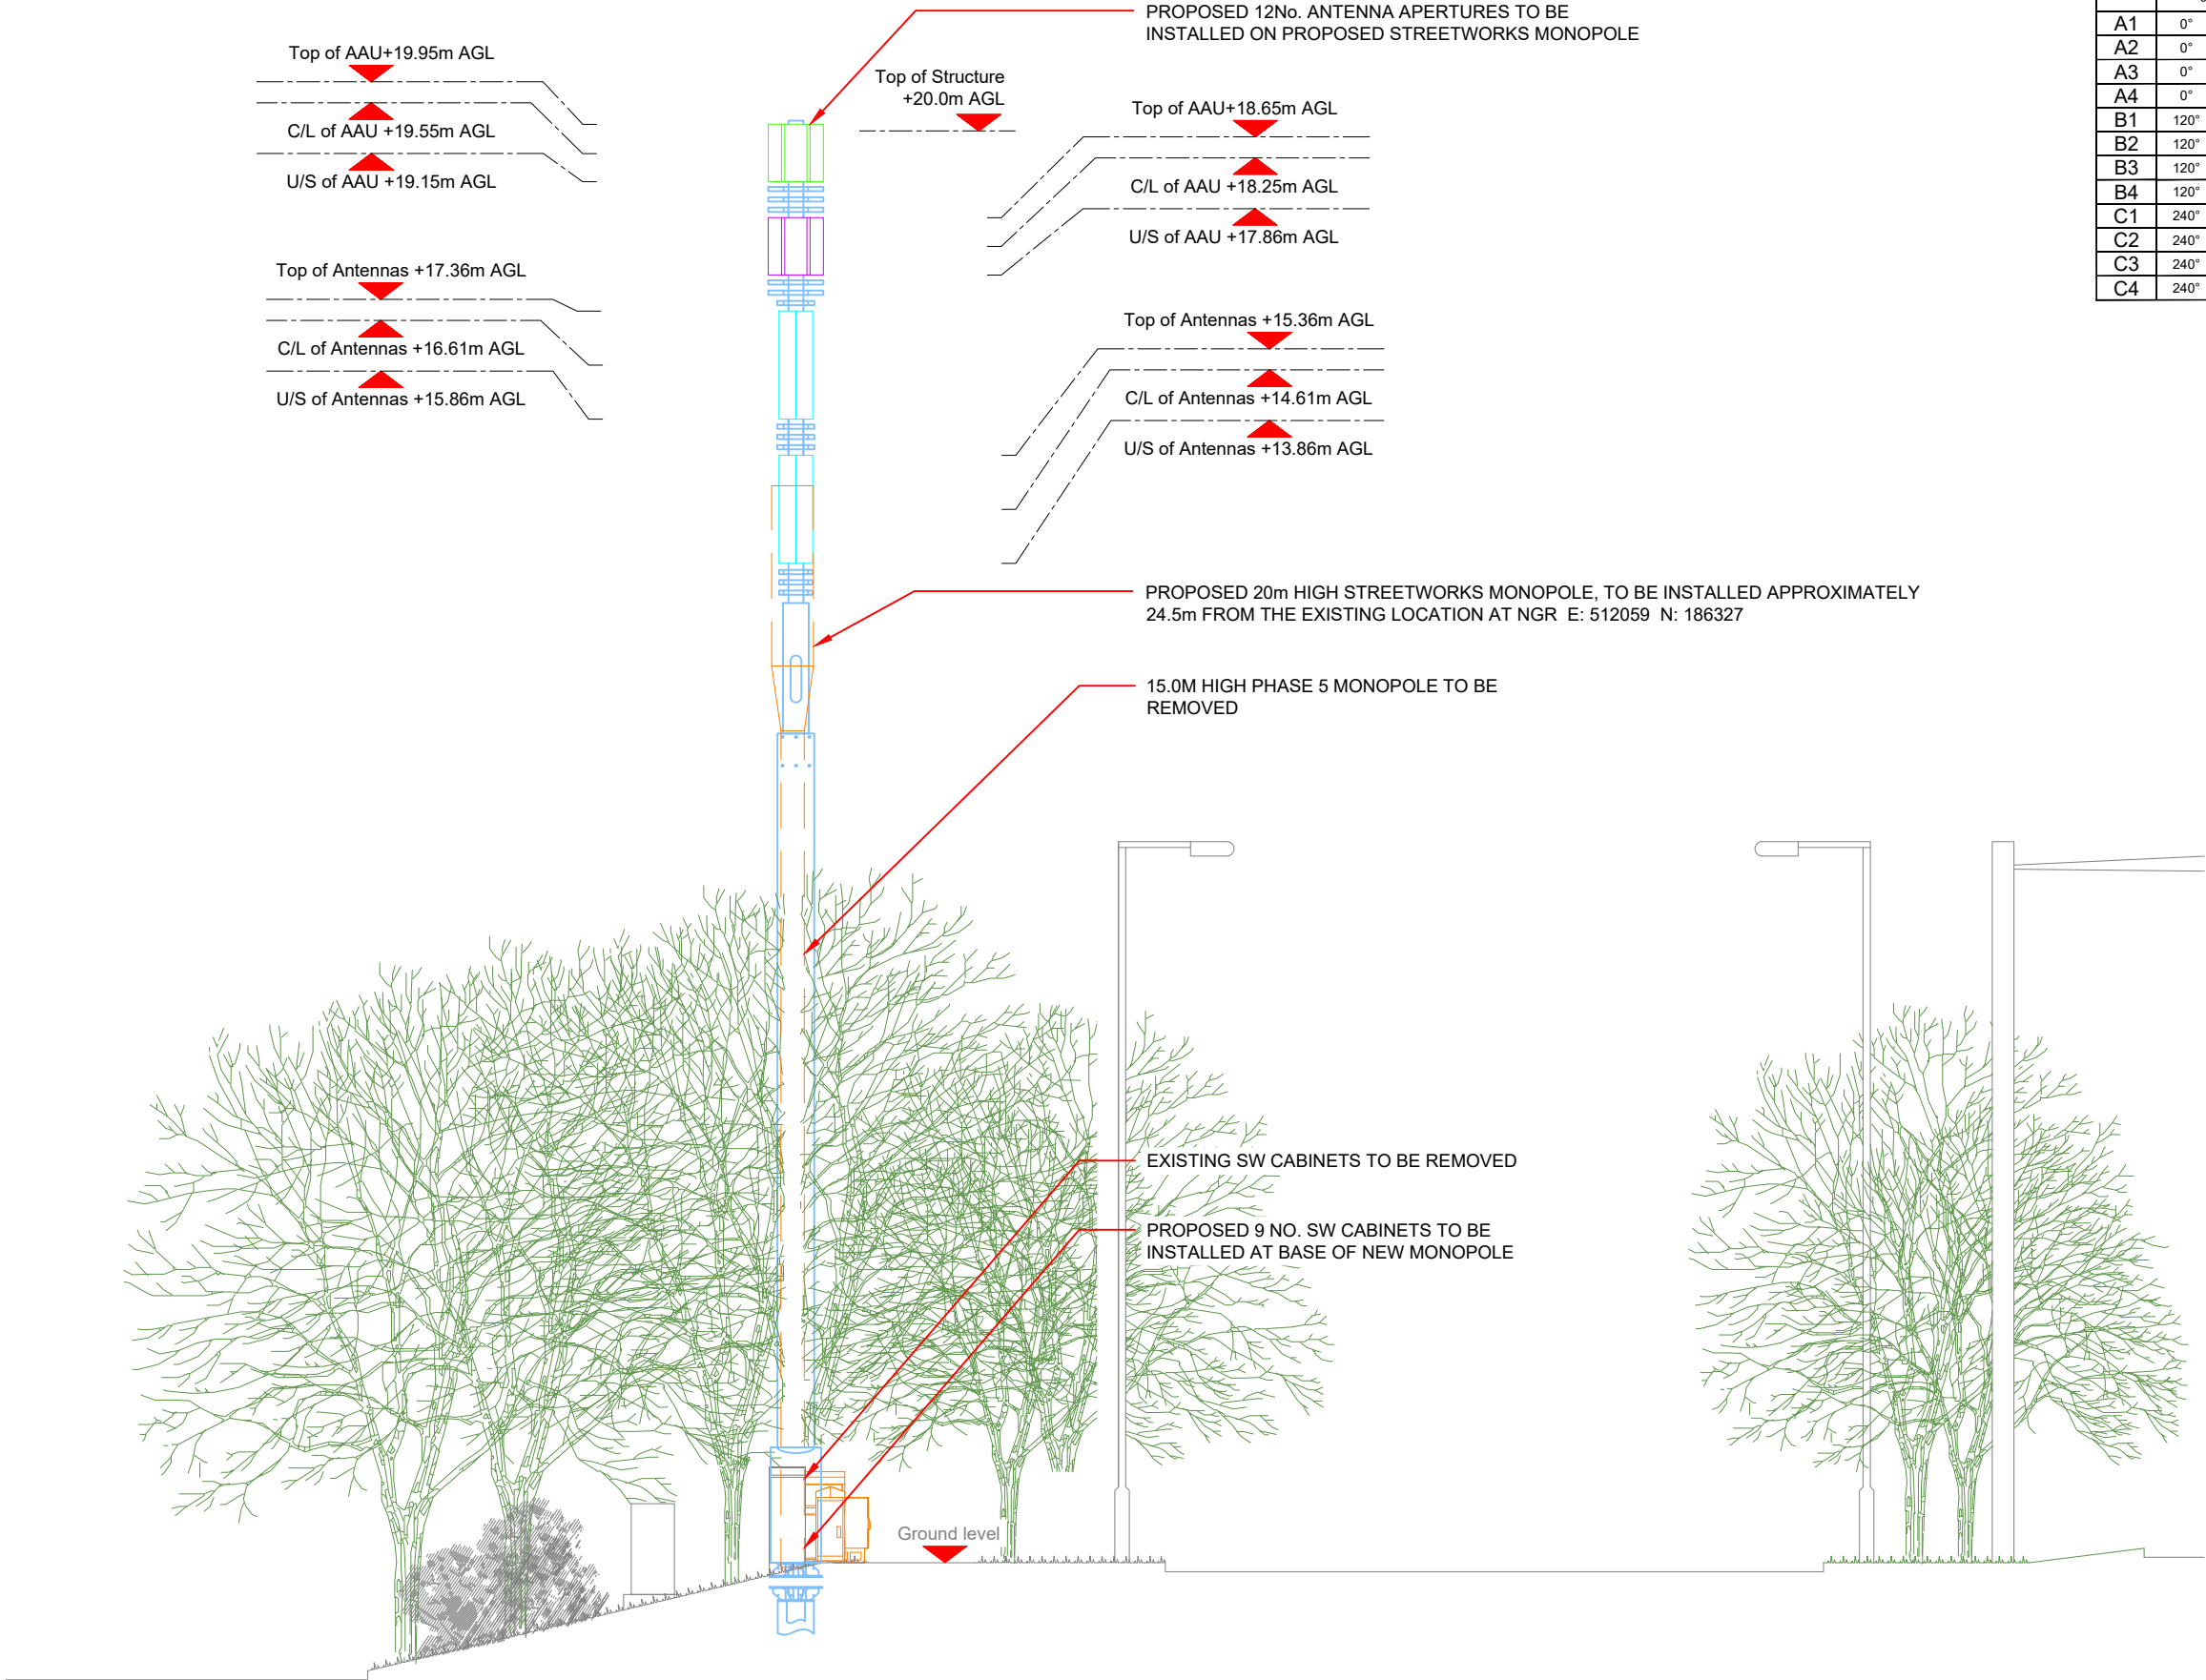

PROPOSED MAX CONFIGURATION ELEVATION

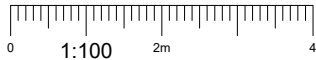

Antenna Aperture ID	Proposed 4G/5G Bearing	Operator: Shared/ EE/H3G
A1	0°	H3G
A2	0°	EE
A3	0°	EE/H3G
A4	0°	EE/H3G
B1	120°	H3G
B2	120°	EE
B3	120°	EE/H3G
B4	120°	EE/H3G
C1	240°	H3G
C2	240°	EE
C3	240°	EE/H3G
C4	240°	EE/H3G

NOTES:
1. ALL DIMENSIONS IN MM UNLESS OTHERWISE NOTED.

Master:	MBNL / EE / H3G:	Project:	Purpose of Issue:	Issue:
M003	MBNL	T&A	Planning	C
Date:	03/05/2019	Revision / Upgrade Description:		
Drawn:	A. Daniel	Design updated to new spec		
Checked:	T. Clifford			
Approved:	M. Venner			
Master:	MBNL / EE / H3G:	Project:	Purpose of Issue:	Issue:
M002	MBNL	T&A	Planning	B
Date:	01/05/2019	Revision / Upgrade Description:		
Drawn:	A. Daniel	Correction of lead and swap of cabinet to POGODA		
Checked:	T. Clifford			
Approved:	M. Venner			
Master:	MBNL / EE / H3G:	Project:	Purpose of Issue:	Issue:
M001	MBNL	T&A	Planning	A
Date:	25/04/2019	Revision / Upgrade Description:		
Drawn:	J. Stevenson	First Issue		
Checked:	T. Clifford			
Approved:	M. Venner			



Hutchison 3G UK Limited
Star House, 20 Grenfell Road
Maidenhead, SL6 1EH
Tel: 01628 765 000
Fax: 01628 765 001
H3G Base Station Information line:
0845 6043000
Available 8am-8pm Monday to Friday



Hatfield Business Park
Hatfield
Hertfordshire
AL10 9BW
Tel: 01707 315000
Fax: 01707 319001



Mobile Broadband Network Limited
Sixth Floor, Thames Tower, Station Road, Reading, RG1 1LX



UNIT E3 PITTS CLEAVE INDUSTRIAL ESTATE, TAVISTOCK, DEVON, PL19 0PW
sales@beaconcomms.co.uk
Tel: +44 (0)1822 610610

Site Name:	FIELD END ROAD SW		
Site ID:	982011		
Address:	FIELD END ROAD SOUTH HARROW HARROW LONDON HA4 0RG		
Title:	265 MAX CONFIGURATION ELEVATION		
Project:	T & A		
Purpose of Issue:	GENERAL ARRANGEMENT		
EE Cell ID:	50688	MBNL Cell ID:	HGN009
3UK Cell ID:	HA0103		
Master Drawing No:	982011_HGN009_50688_HA0103_M003		
Issue:	C		

SITE CAPACITY BY SECTOR		
A	B	C
HS2	HS2	HS2