




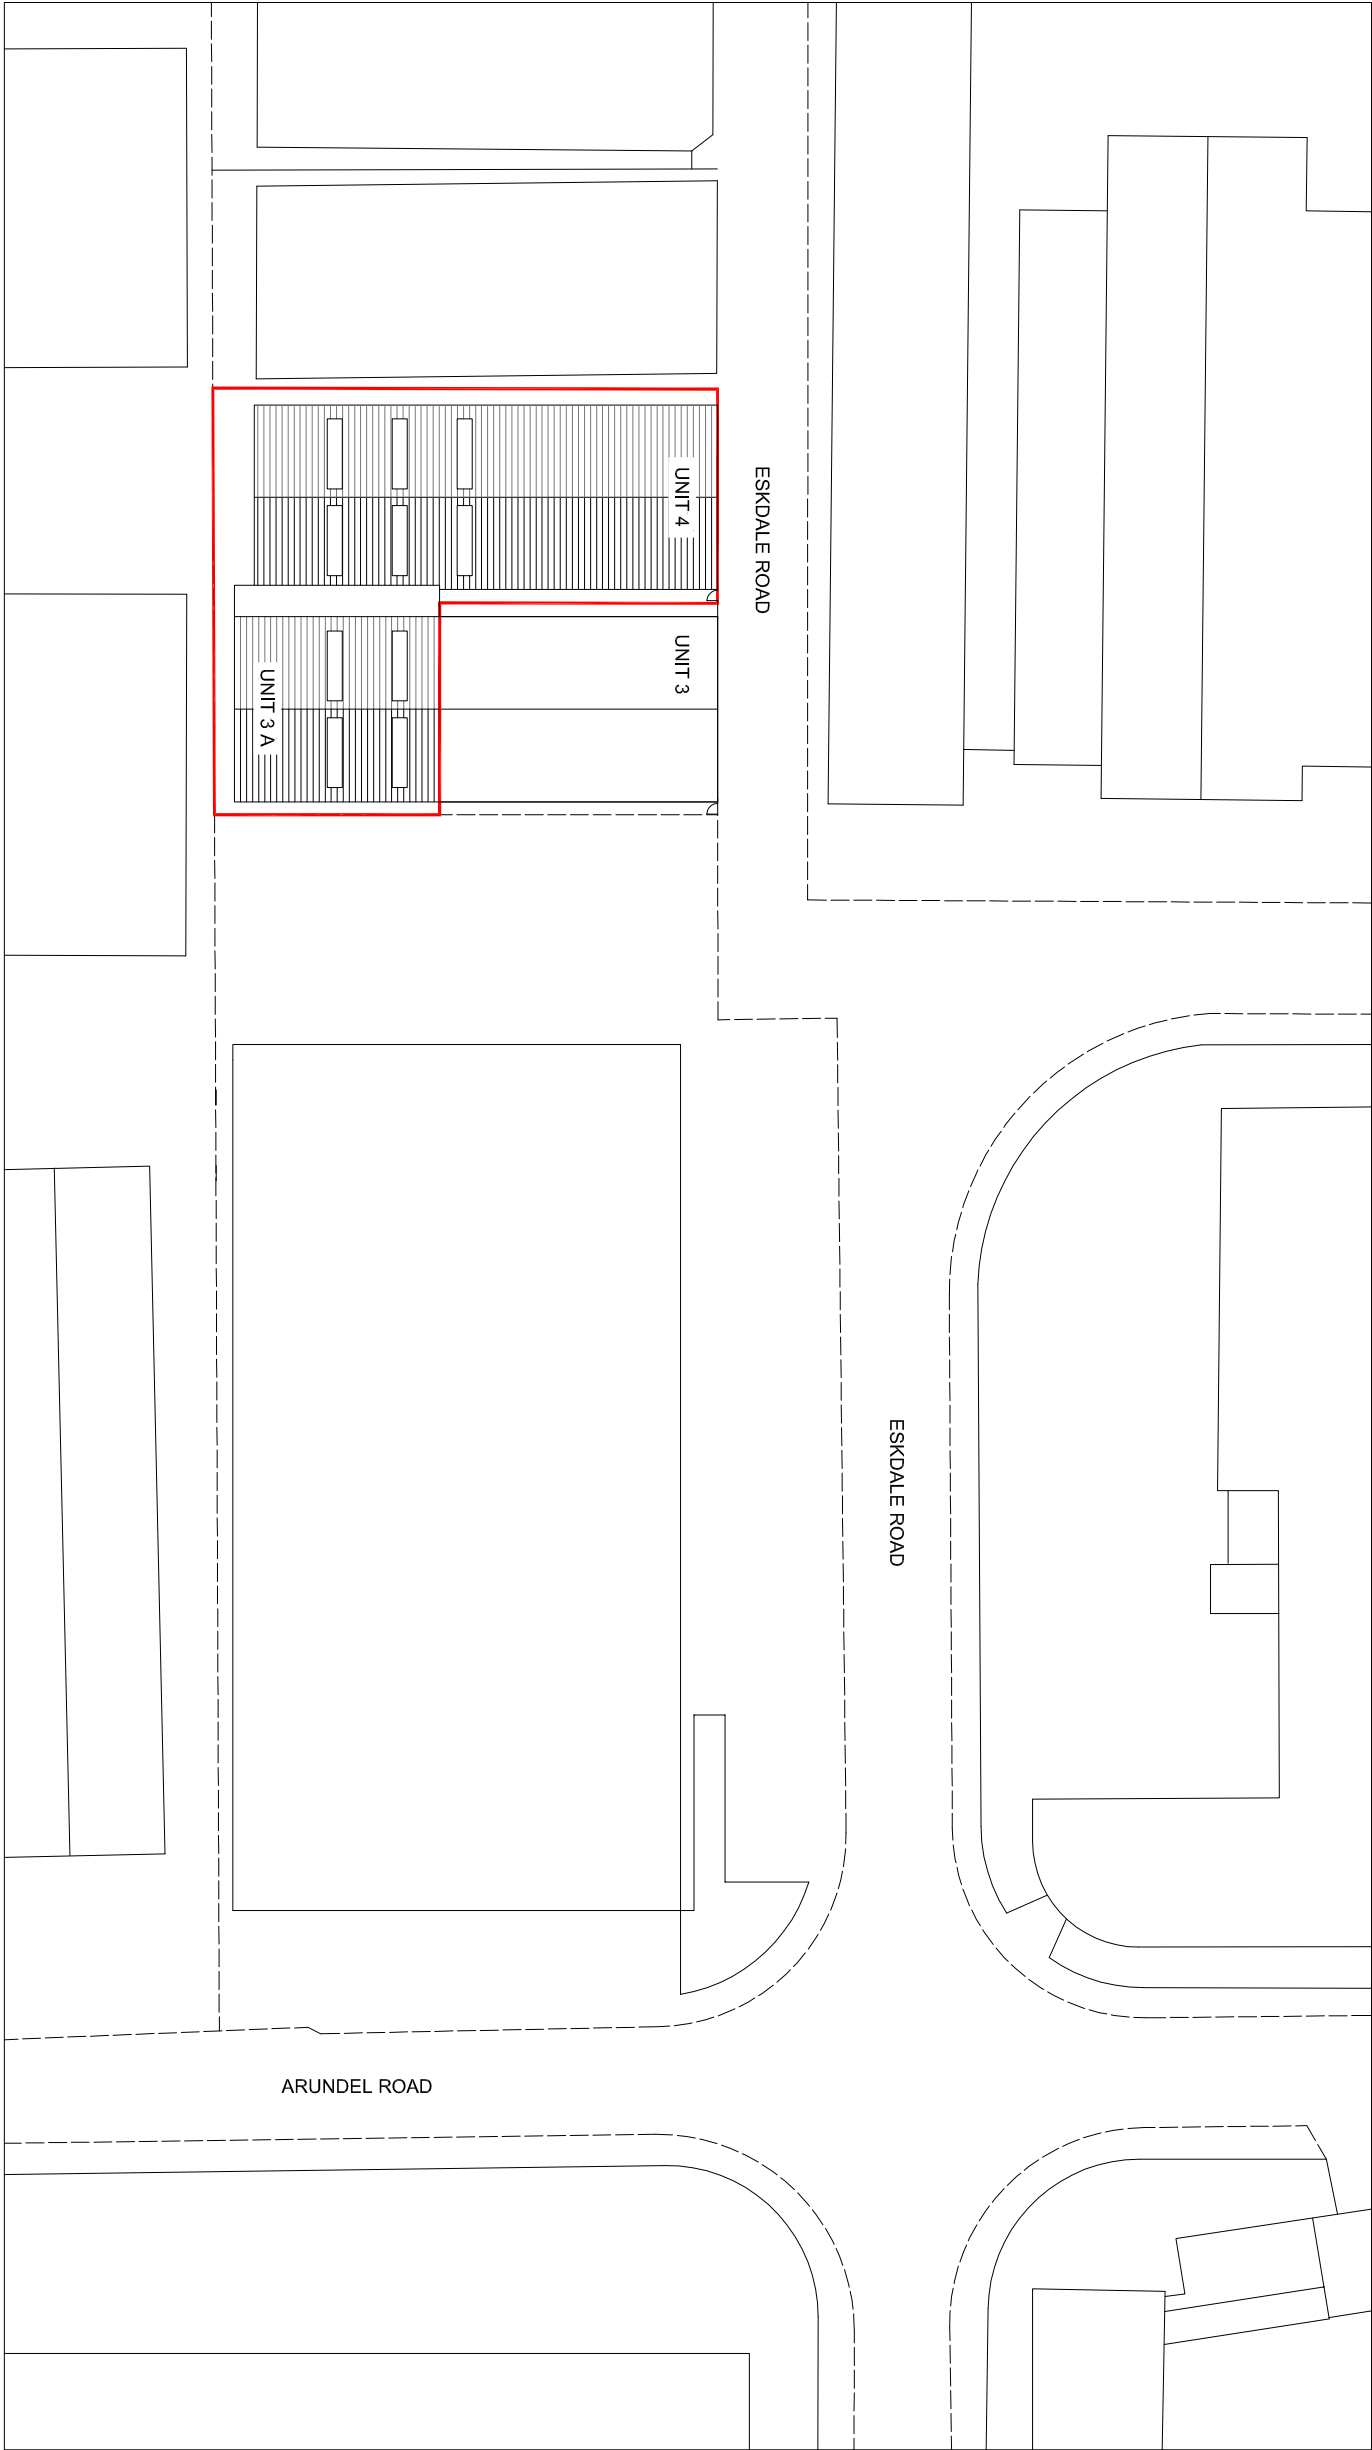

BLOCK PLAN - PROPOSED 1:500

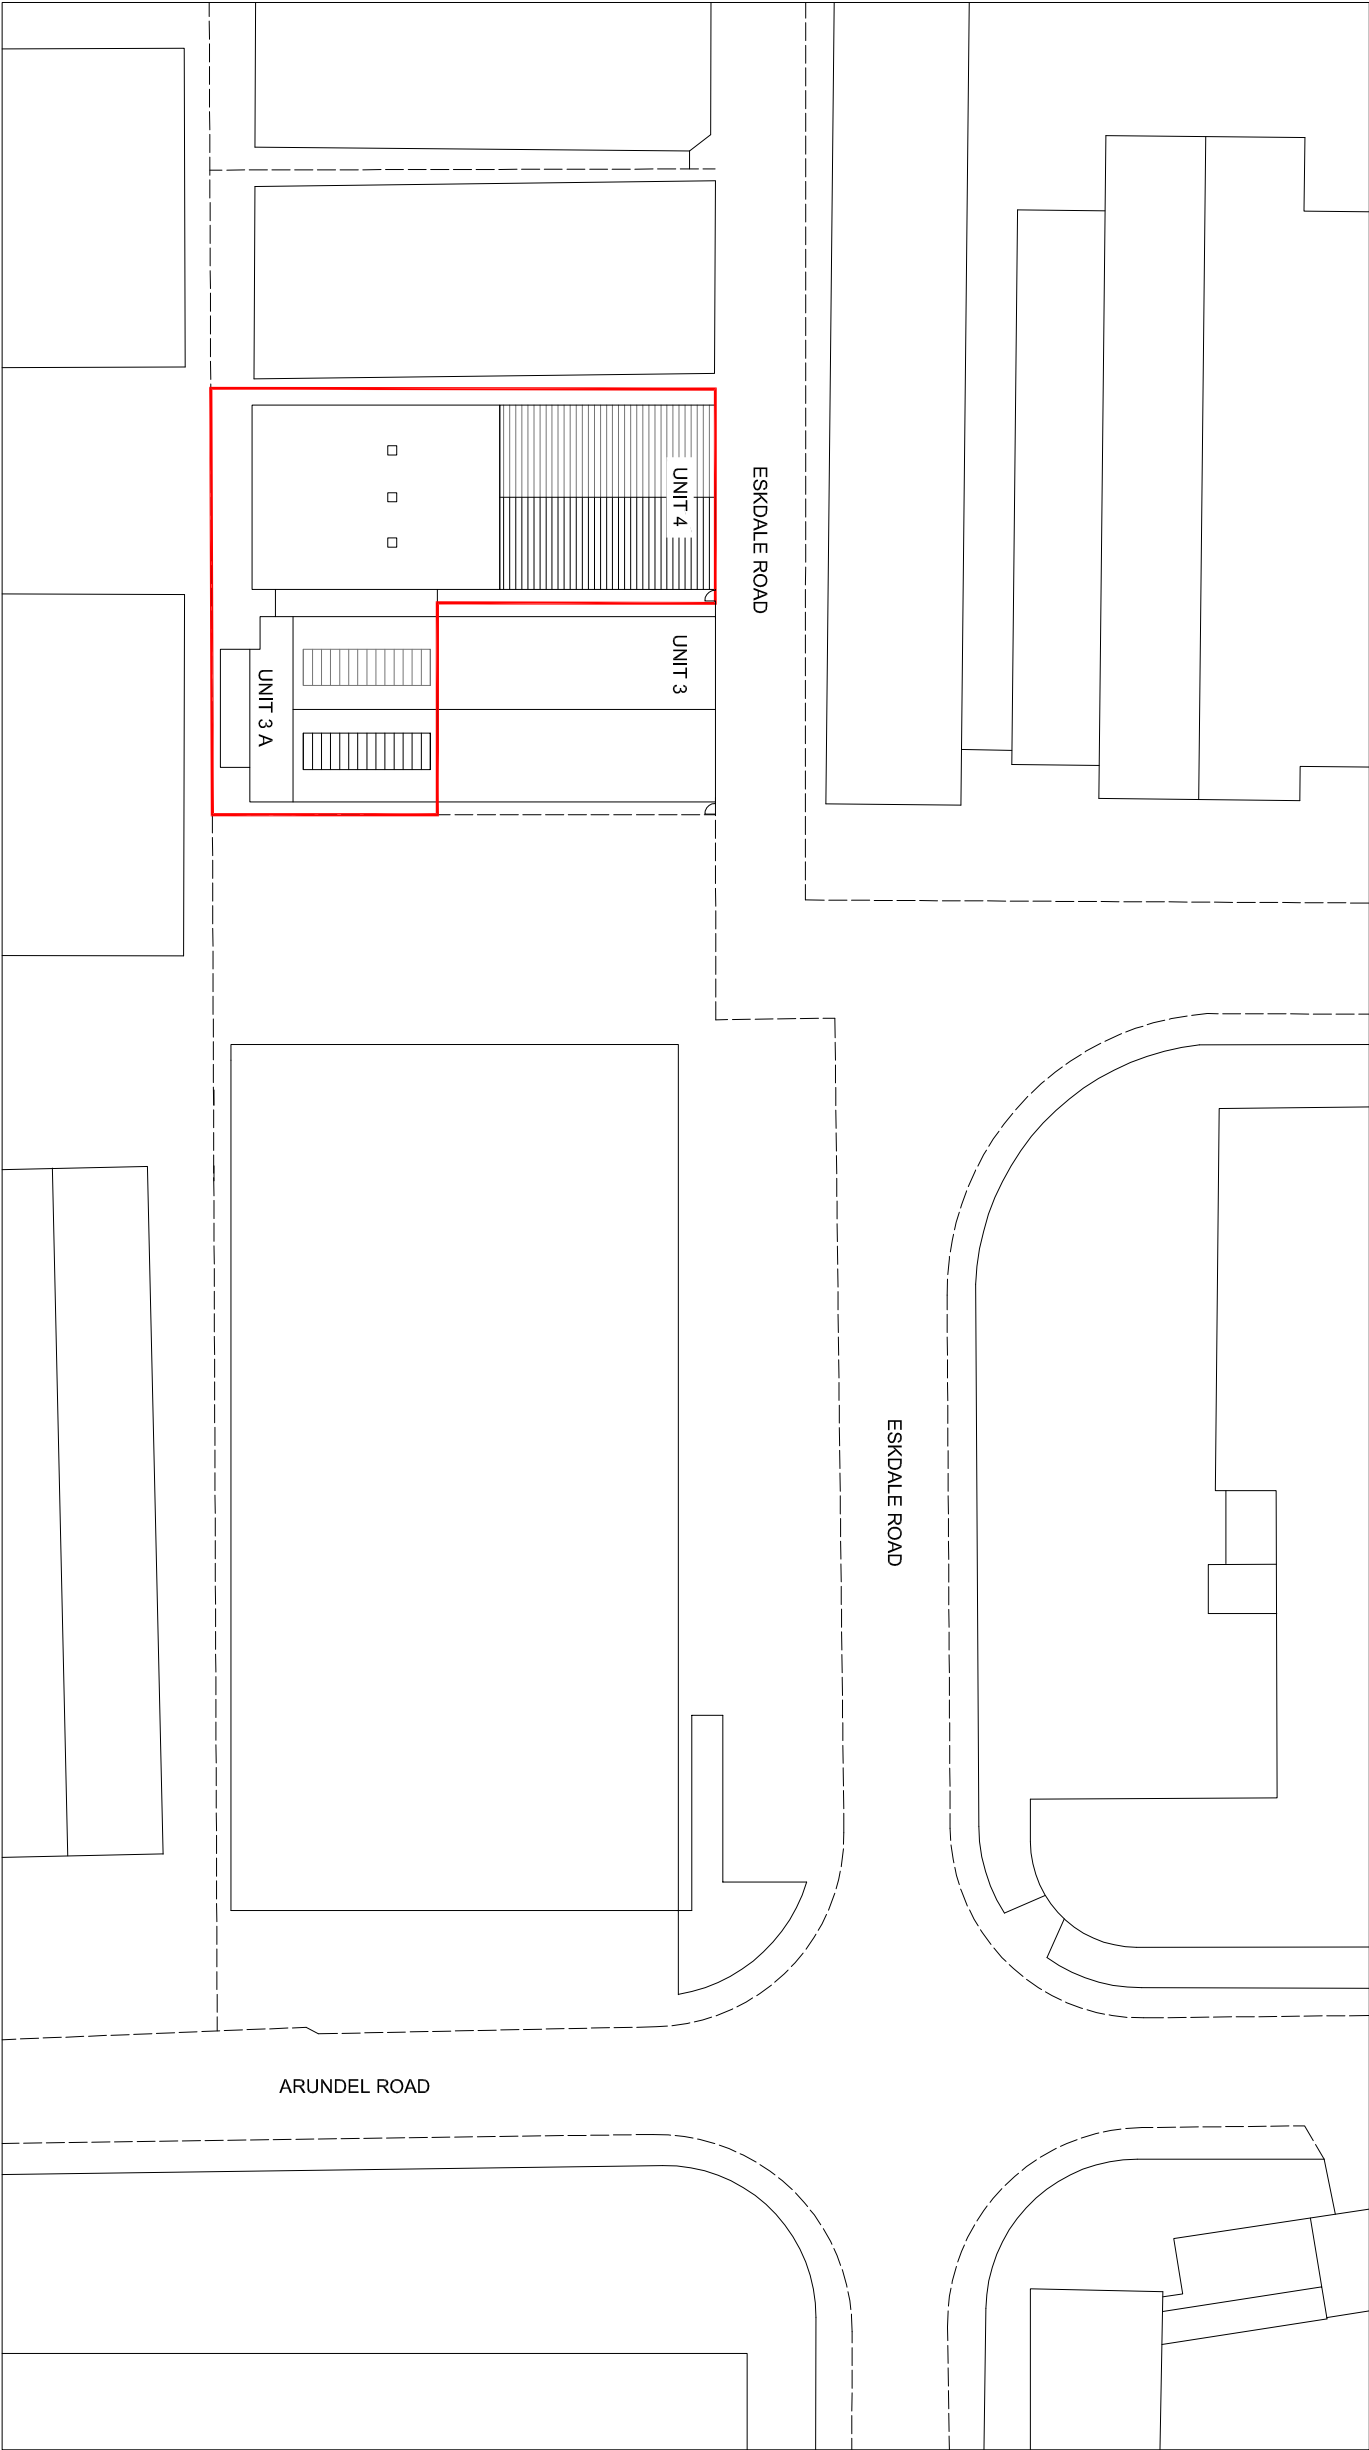

BLOCK PLAN - EXISTING 1:500

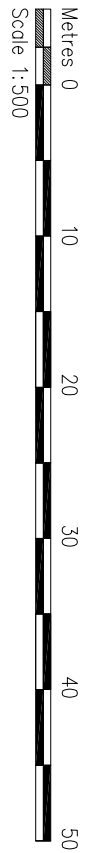

AMENDMENTS	DATE	REV.
COPYRIGHT RESERVED		
ALL SCALED DIMENSIONS MUST BE VERIFIED ON SITE		

JOB
3 A & 4 ESKDALE ROAD
UXBRIDGE
UB8 2RT
CLIENTS
ASHOK SHARMA
DRAWING
BLOCK PLANS - EXISTING, PROPOSED

DALE VENN ARCHITECTS

Architects, Planners & Surveyors

HIGH HOUSE, HARLINGTON ROAD,
HILLINGDON, MIDDLESEX 01895-237345

SCALE 1:500 @ A1	DRAWING No.	REV.
DATE MAR '16		
DRAWN DA		
CHECKED DV		

4872-6