


NOTE:
EXISTING SINGLE PHASE 100A SUPPLY TO BE UPGRADED TO
3 PHASE 100A SUPPLY WITHIN MK5 CABINET. EXISTING BT &
TX EQUIPMENT TO BE RELOCATED WITHIN MK5 CABINET

Antenna Aperture ID	Proposed 4G/5G Bearing	Operator: Shared/ EE/H3G
A1	0°	H3G
A2	0°	EE
A3	0°	EE/H3G
A4	0°	EE/H3G
B1	120°	H3G
B2	120°	EE
B3	120°	EE/H3G
B4	120°	EE/H3G
C1	240°	H3G
C2	240°	EE
C3	240°	EE/H3G
C4	240°	EE/H3G


NOTES:
1. ALL DIMENSIONS IN MM UNLESS OTHERWISE NOTED.

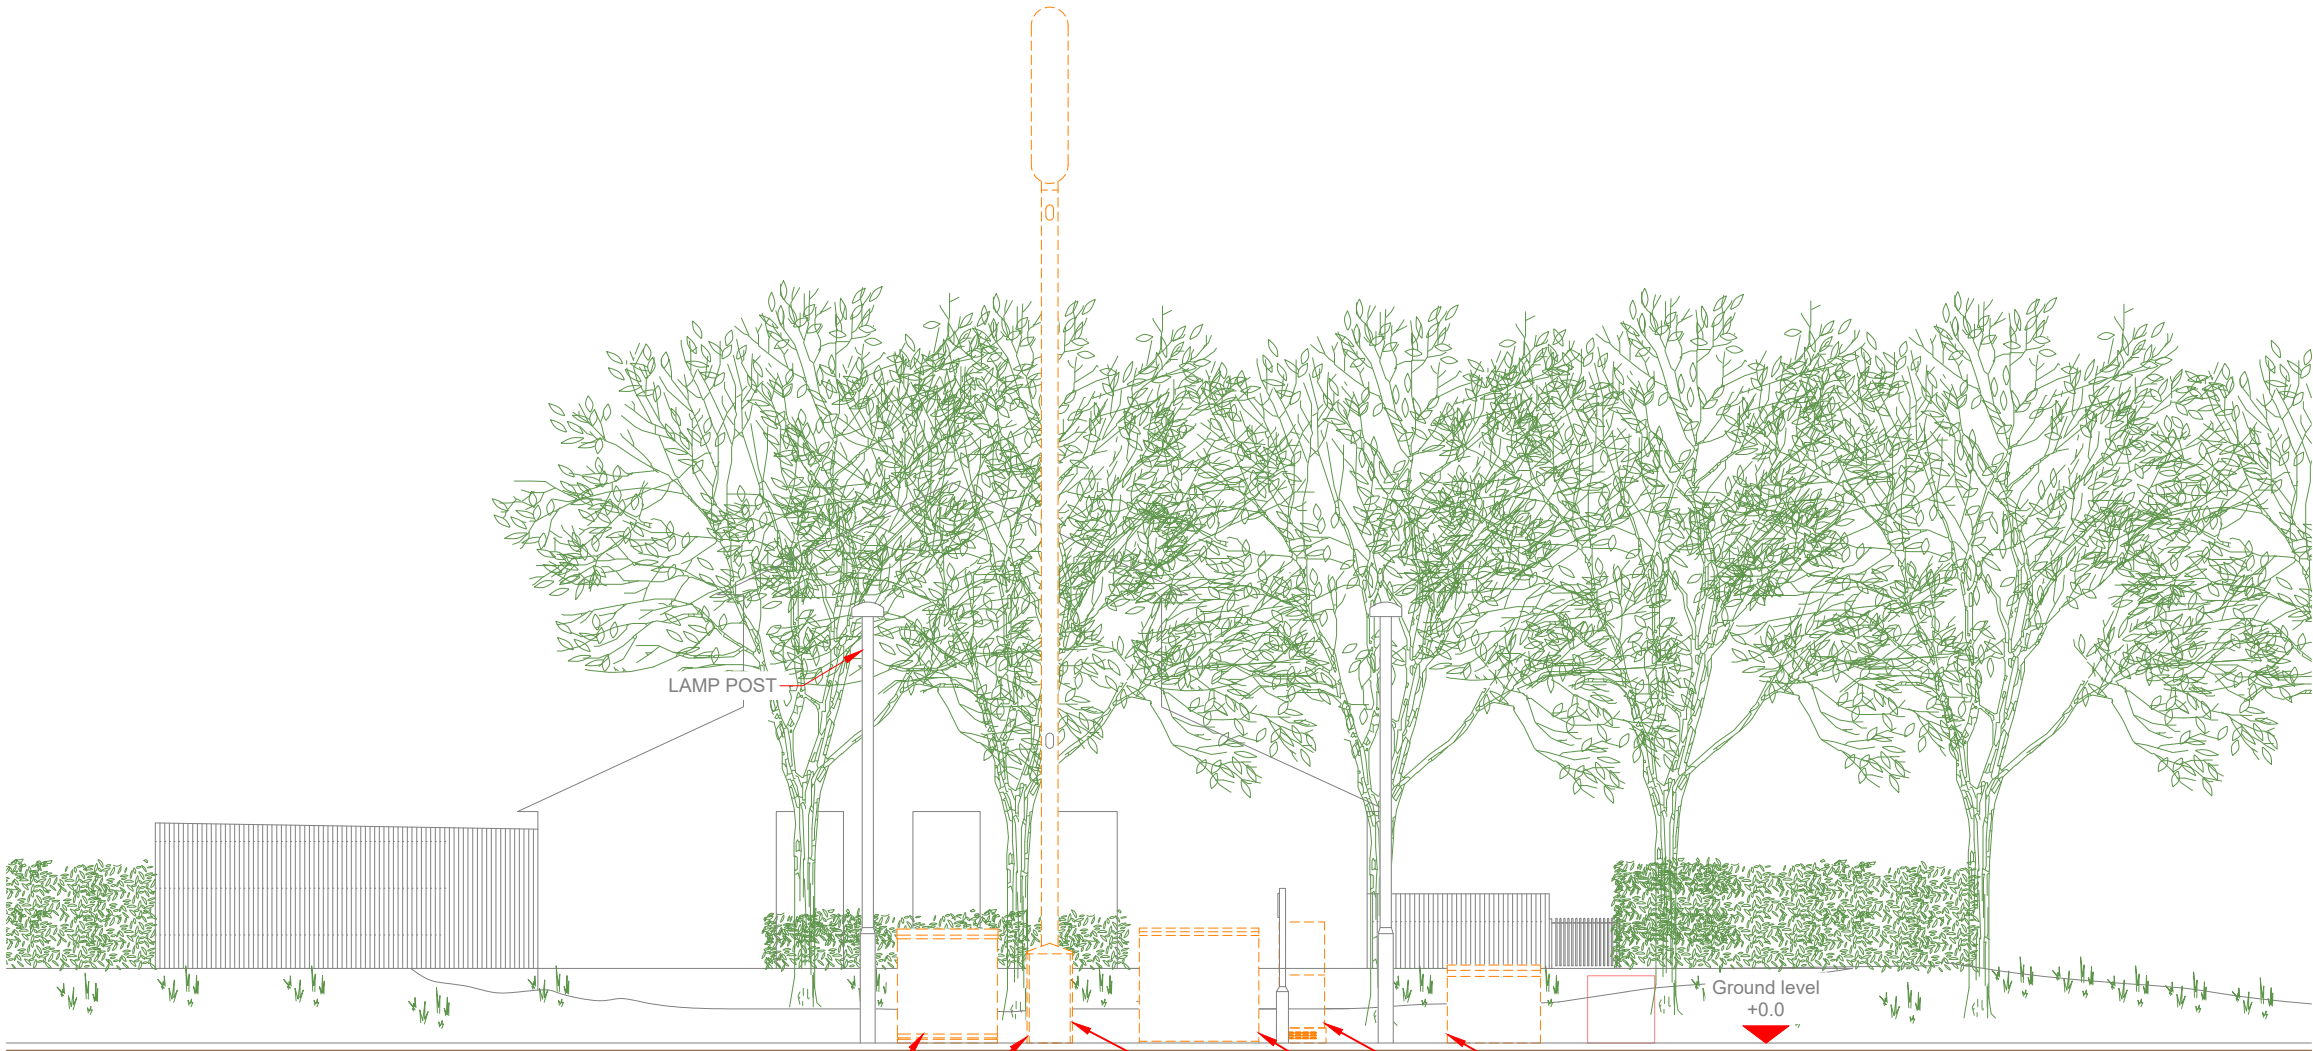

LMC CABINET ON CONCRETE BASE
TO BE RETAINED
13.7m HIGH PHASE 4 MONOPOLE ON
ROOT FOUNDATION TO BE REMOVED

POGONA CABINET ON CONCRETE BASE
TO BE REMOVED
HUAWEI BTS3900A STACKED CABINET
ON CONCRETE BASE TO BE REMOVED
VRE CABINET WITH MKII UCU'S ON
CONCRETE BASE TO BE REMOVED
WRAP-AROUND DIPLEXER CABINET AT
BASE OF MONOPOLE ON CONCRETE
BASE TO BE REMOVED

PROPOSED MAX CONFIGURATION ELEVATION

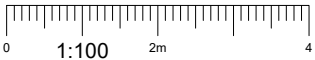

SITE CAPACITY & LEAD OPERATOR			
A	B	C	LEAD
HS2	HS2	HS2	H3G



Hutchison 3G UK Limited
Star House, 20 Grenfell Road
Maidenhead, SL6 1EH
Tel: 01628 765 000
Fax: 01628 765 001

H3G Base Station Information line:
0845 6043000
Available 8am-8pm Monday to Friday



Hatfield Business Park
Hatfield
Hertfordshire
AL10 9BW

Tel: 01707 315000
Fax: 01707 319001



Mobile Broadband Network Limited
Sixth Floor, Thames Tower, Station Road, Reading, RG1 1LX



BEACONCOMMS

UNIT E3 PITTS CLEAVE INDUSTRIAL ESTATE, TAVISTOCK, DEVON, PL19 0PW
sales@beaconcomms.co.uk

Tel: +44 (0)1822 610610

Site Name:
HUME WAY

Site ID:
732715

Address:
HUME WAY
RUISLIP
HILLINGDON
LONDON
HA4 8DY

Title:
265 MAX CONFIGURATION ELEVATION -
SHEET 1

Project:
T & A

Purpose of Issue:
GENERAL ARRANGEMENT

EE Cell ID: 70284	MBNL Cell ID: HGN032	3UK Cell ID: HA0072
----------------------	-------------------------	------------------------

Master Drawing No: 732715_HGN032_70284_HA0072_M002	Issue: B
---	-------------