




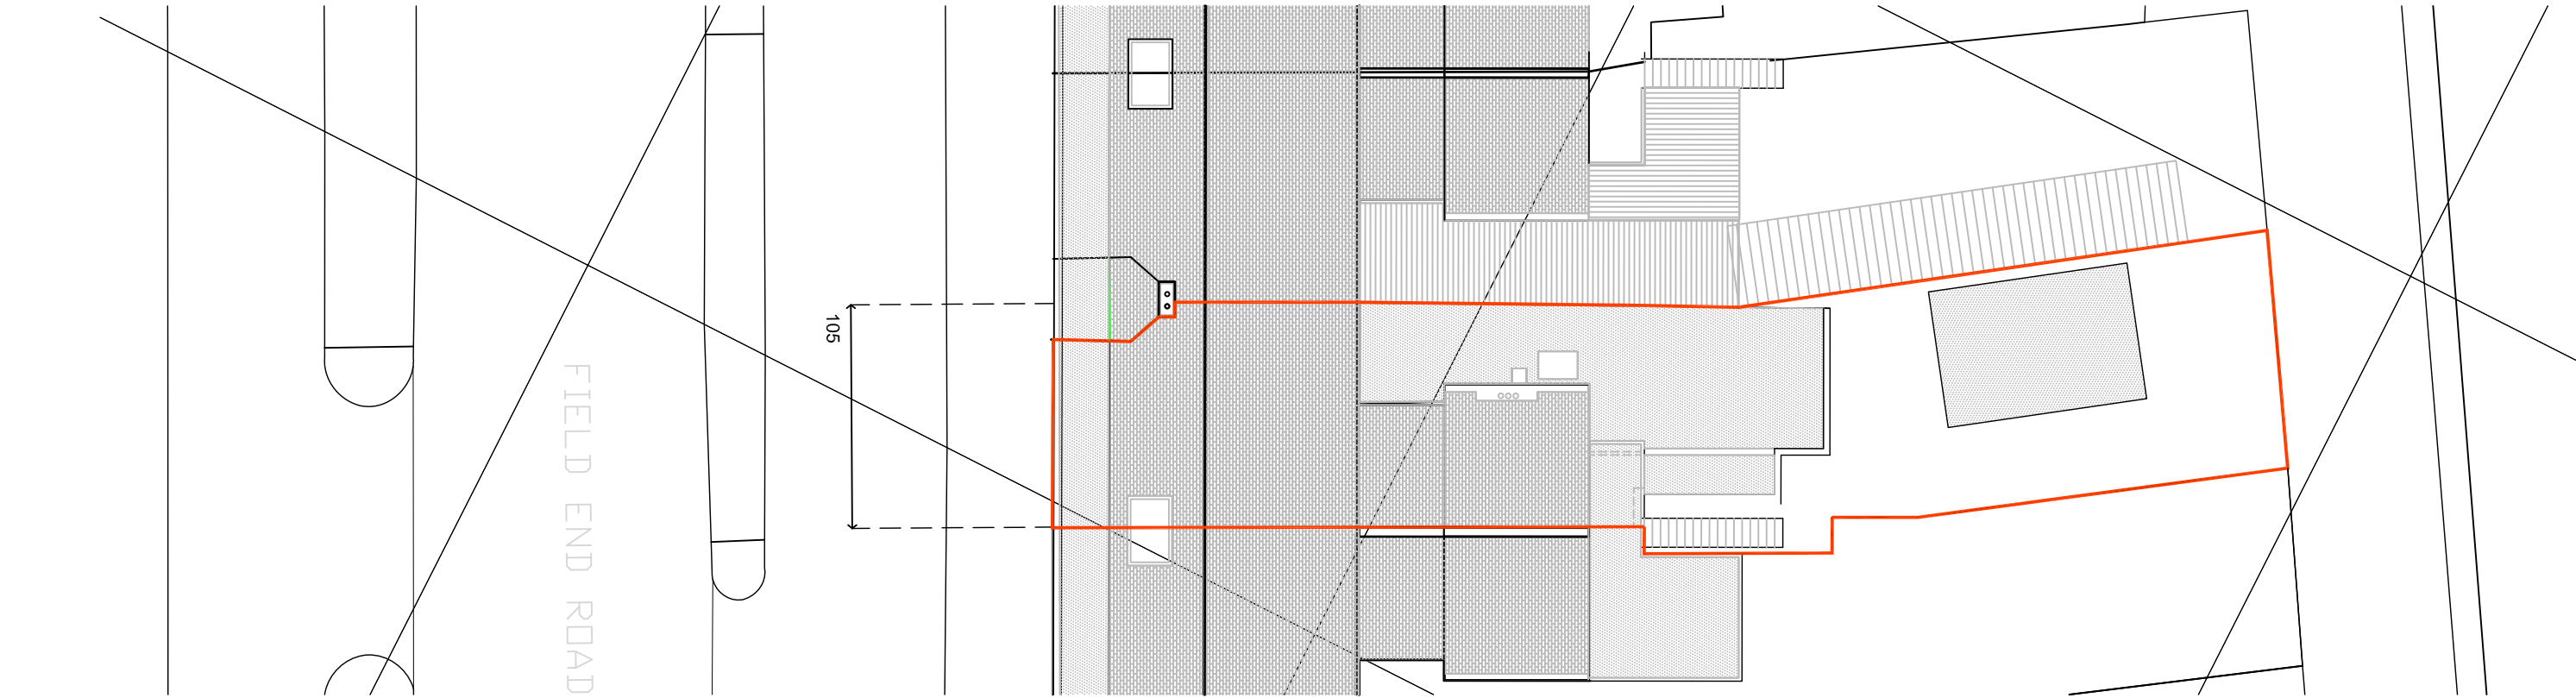

EXISTING BLOCK PLAN

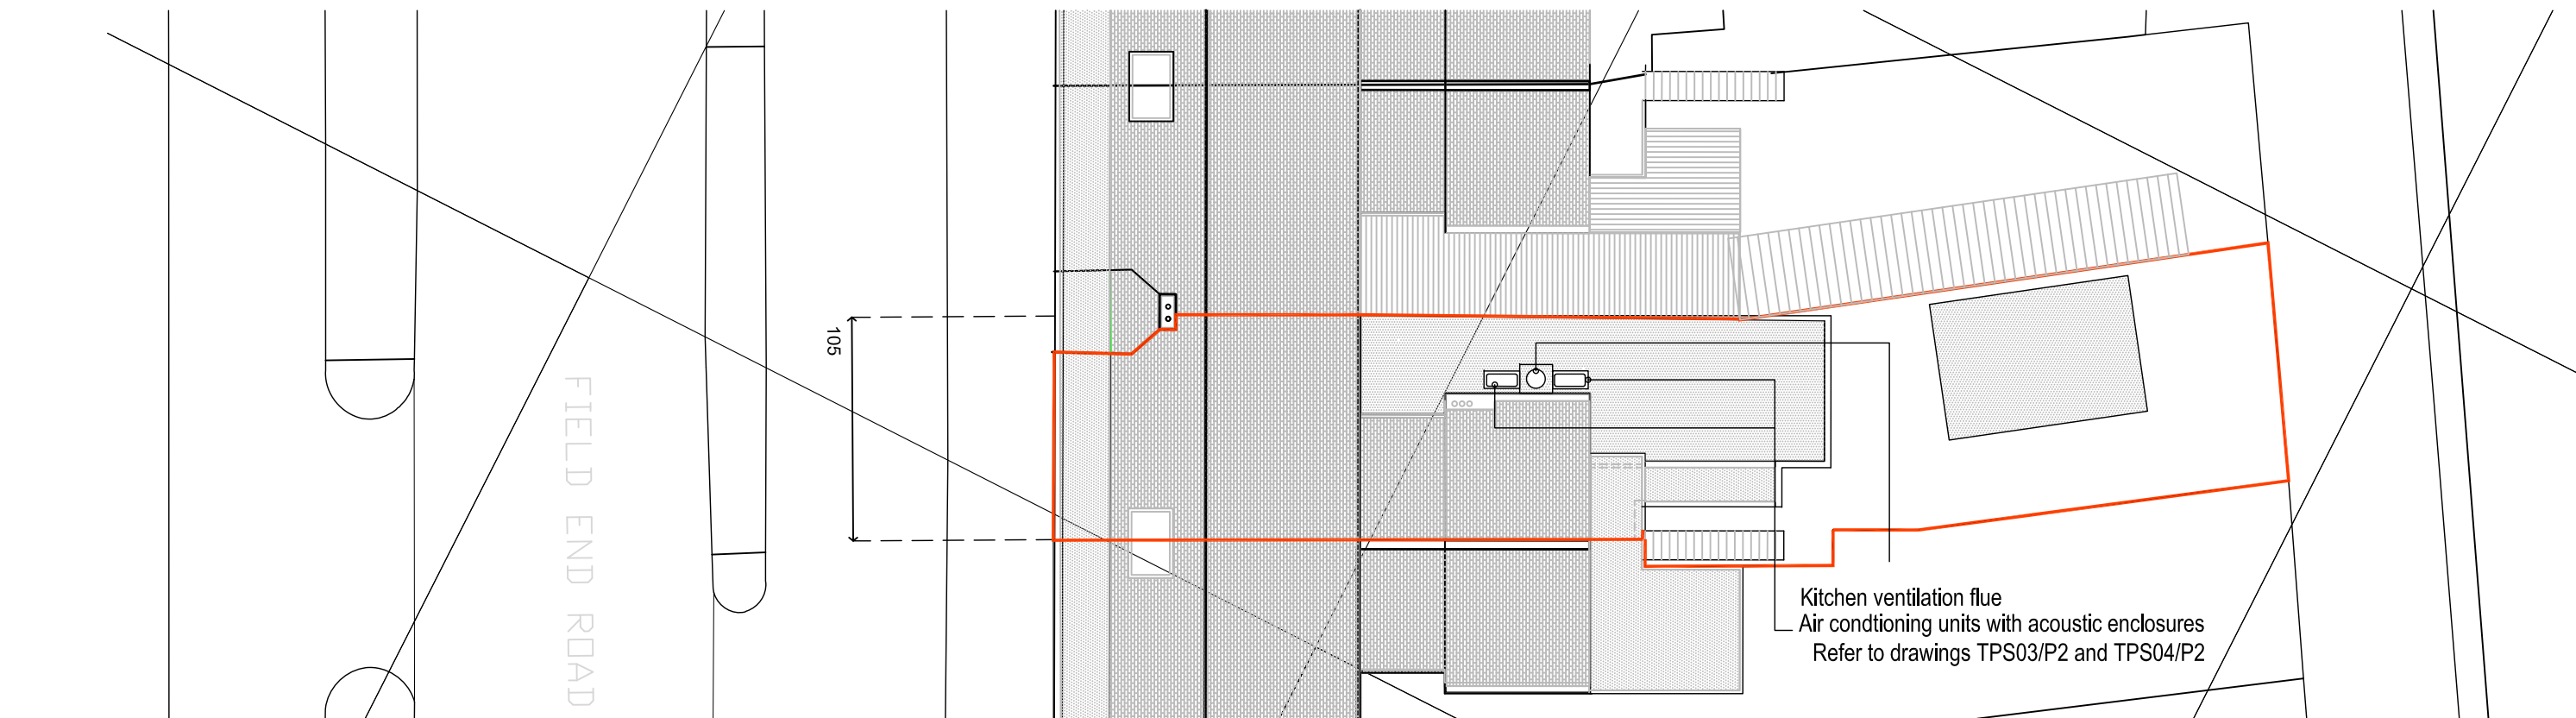

PROPOSED BLOCK PLAN

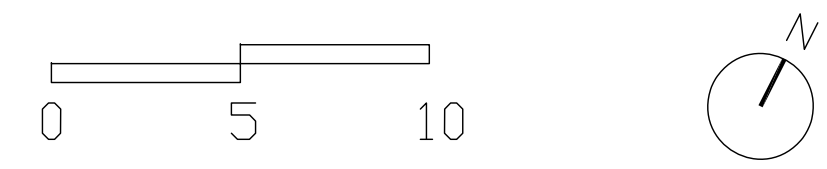

This drawing is to be read in conjunction with:
Drawings TPS02, SPS04 and TPS05
NRG Consulting Noise Assessment April 2020
Kitchen Odour Risk Assessment Project No 9617.S April 2020

Project Address: 105 Field End Road, Eastcote	
Project Name: Eastcote Karahi rear shed	
SHEET NAME: Existing and Proposed Block Plans	

Rev	Description	Date
P1	Planning issue	01.07.20
P2	Clarifications added	12.10.20

© copyright reserved

A3 @	Date.	Job No.	Drg. No.
1 : 200	19.09.18	A3626	TPS02/P2
www.argent-architects.co.uk		tel 01834 845440	
info@argent-architects.co.uk		fax 01834 845440	
ARGENT ARCHITECTS			