
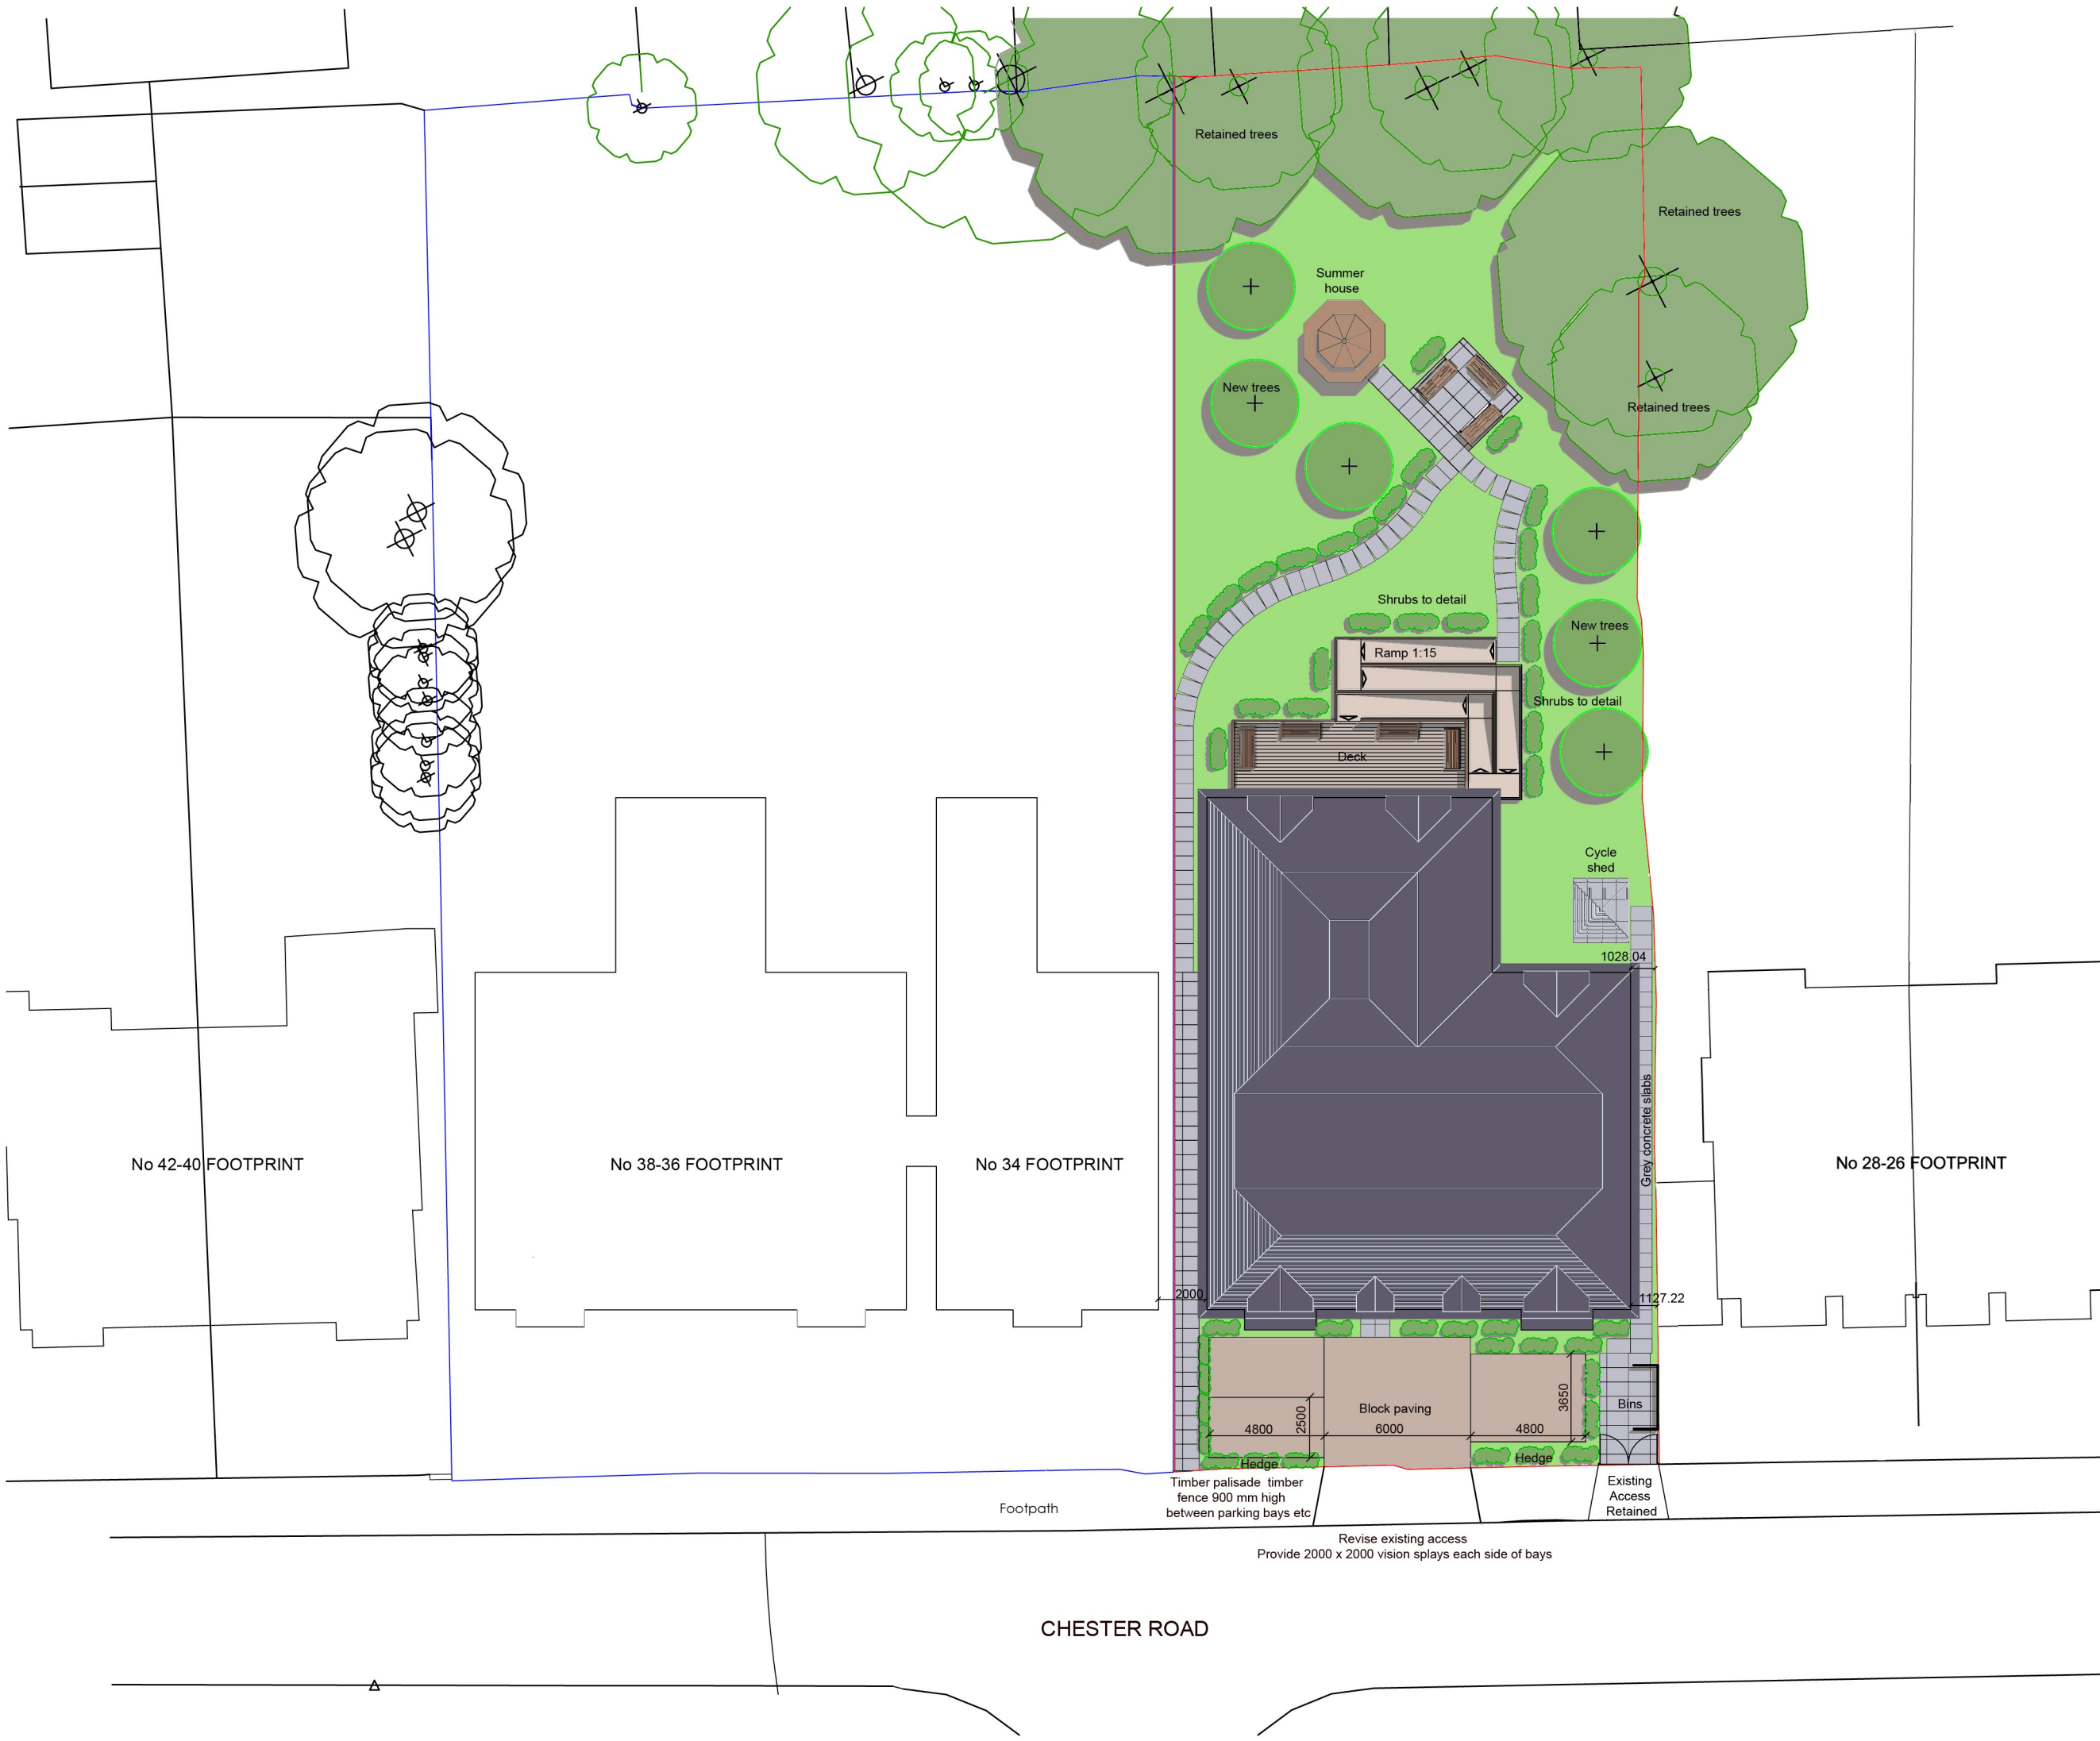


Key

- PROPOSED BOUNDARY
- EXISTING SITE BOUNDARY
- PROPOSED DEVELOPMENT
- EXISTING CONSTRUCTION
- BLOCK PAVING
- GREY CONCRETE SLABS
- DECKING

MATERIALS:
Parking areas, Block pavours, Marshal 'Tescina Charcole' Paths, Grey concrete slabs

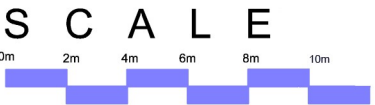

1/250 A3
SITE LAYOUT PLAN

LF DESIGN ENTERPRISES
URBAN DESIGN & ARCHITECTURAL SERVICES
37 Douglas Av. ST4 5JY
Stoke-on-Trent
Tel: 01782 411 847
Mob: 07914 55-35-43
E-mail: info@art-gift.uk
www.fenwicks-design.co.uk

PROJECT TITLE Proposed development, Residential Care Home 32 - 30 Chester Road, Northwood London	
CLIENT Seymour House Residential Care Homes LTD	
PROJECT NUMBER	DATE October 2018
DRAWING TITLE Site layout plan	SCALE A3@1:250
DRAWING No SCH0718 -07	REV.