



KEY:

- NEW TREES
- EXISTING RETAINED TREES
- NEW SHRUBS
- PATHWAYS, Natural grey concrete paving slabs generally 600x900mm
- DECKING
- SITE BOUNDARY

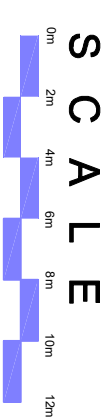

1/250 A3
SITE LAYOUT PLAN

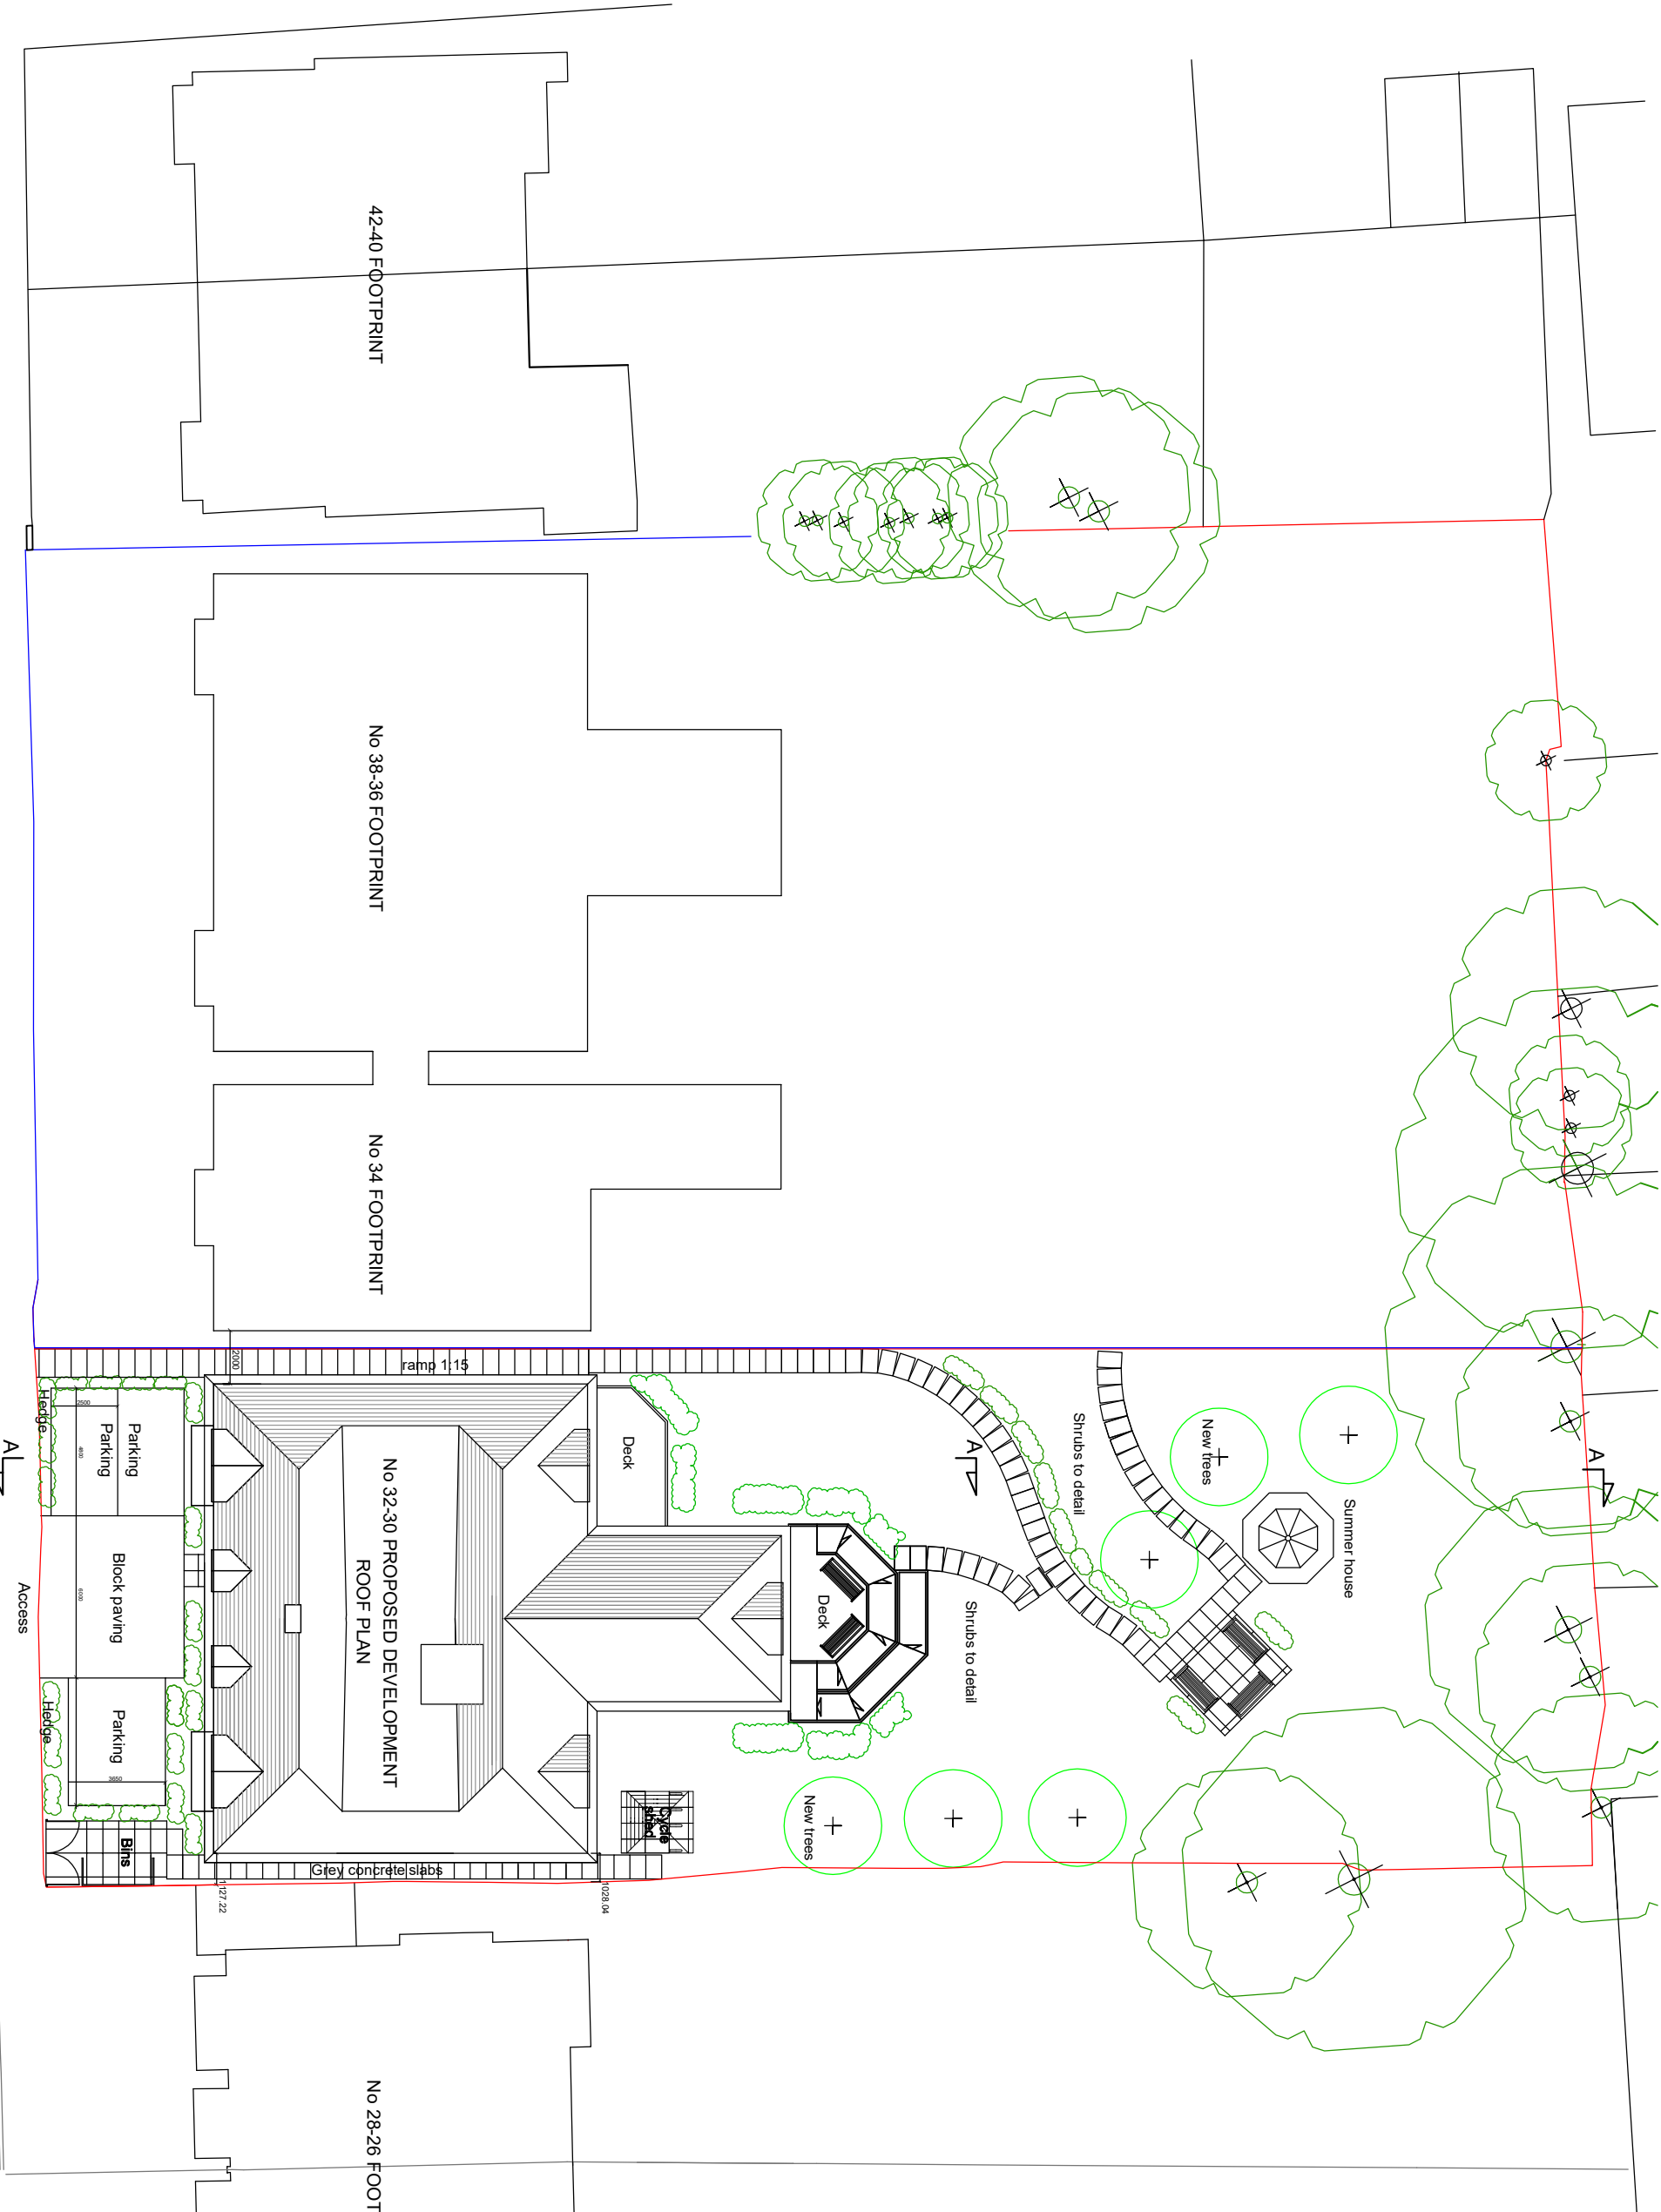

LF DESIGN ENTERPRISES URBAN DESIGN & ARCHITECTURAL SERVICES 37 Douglas Ave, S14 5JY Stoke-on-Trent	C&JF Savoy House Redwood Care Homes Ltd	PROJECT NUMBER	DATE March 2020
	PROJECT TITLE Proposed development, Residential Care Home, Savoy House, Redwood, London	DRAWING TITLE Site layout plan	SCALE A3@1:250
	Tel: 01782 411 147 Mob: 07914 853463 Email: info@lfdesign.co.uk www.ledesign.co.uk	DRAWING No: SC003.2004	REV: A Sept, 2020