



(1) 81 BOURNE AVENUE



(2) 78 BOURNE AVENUE



(3) 76 BOURNE AVENUE



(4) 58 BOURNE AVENUE




(5) 56 / 56A BOURNE AVENUE



(6) 38 BOURNE AVENUE



(7) 36 BOURNE AVENUE

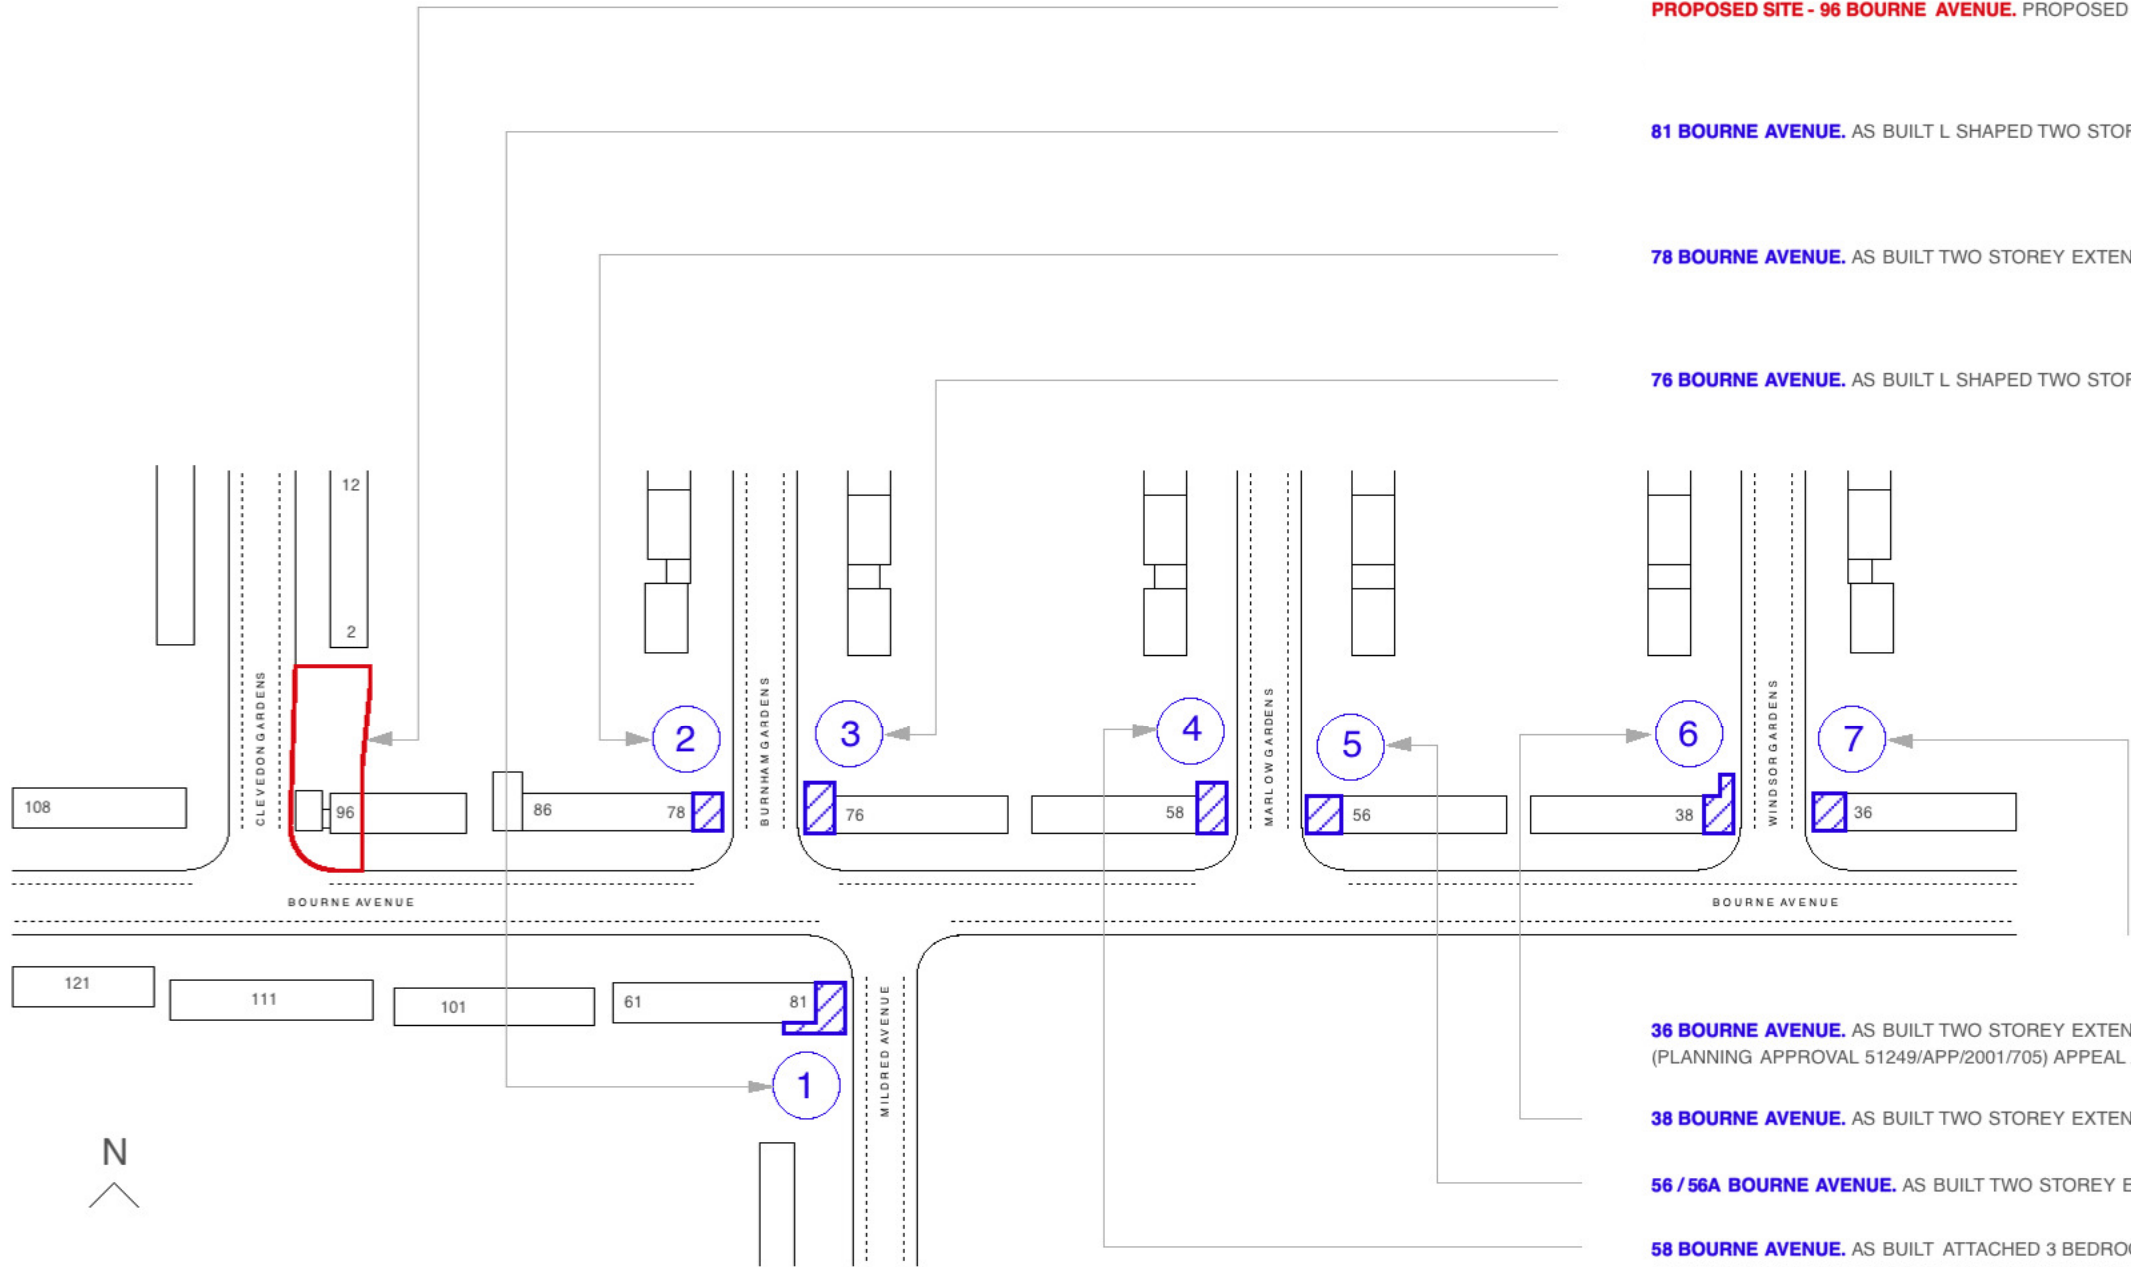

PROPOSED SITE - 96 BOURNE AVENUE. PROPOSED DEVELOPMENT

81 BOURNE AVENUE. AS BUILT L SHAPED TWO STOREY EXTENSION BEYOND THE BUILDING LINE OF MILDRED AVENUE.

78 BOURNE AVENUE. AS BUILT TWO STOREY EXTENSION BEYOND THE BUILDING LINE OF BURNHAM GARDENS.

76 BOURNE AVENUE. AS BUILT L SHAPED TWO STOREY EXTENSION BEYOND THE BUILDING LINE OF BURNHAM GARDENS.

36 BOURNE AVENUE. AS BUILT TWO STOREY EXTENSION BEYOND THE BUILDING LINE OF WINDSOR GARDENS.
(PLANNING APPROVAL 51249/APP/2001/705) APPEAL ALLOWED 06 02 2002.

38 BOURNE AVENUE. AS BUILT TWO STOREY EXTENSION BEYOND THE BUILDING LINE OF WINDSOR GARDENS.

56 / 56A BOURNE AVENUE. AS BUILT TWO STOREY EXTENSION BEYOND THE BUILDING LINE OF MARLOW GARDENS.

58 BOURNE AVENUE. AS BUILT ATTACHED 3 BEDROOM DWELLING HOUSE WITH SINGLE STOREY EXTENSION TO REAR OF EXISTING PROPERTY. BUILDING IS BEYOND THE BUILDING LINE OF MARLOW GARDENS. (PLANNING APPROVAL 24875/91/0356) GRANTED 23 08 1991.

Client:

Mr Khasria

Drawing Title:

Site Analysis

Dwg no: 0105-PR-23	Revision: B	Date: 18.09.2020
Scale:	Drawn by:	Checked by: