

## PLANNING APPLICATION DETAILS

[View Documents](#)

[Enter Comment](#)

[Back to Search page](#)

|                     |   |
|---------------------|---|
| <b>Reference</b>    | 24875/APP/2002/1250                                                                                               |
| <b>Status</b>       | Approval   |
| <b>Proposal</b>     | ERECTION OF A TWO STOREY SIDE AND REAR EXTENSION, SINGLE STOREY REAR EXTENSION AND THE RETENTION OF A FRONT PORCH |
| <b>Location</b>     | 58 BOURNE AVENUE HAYES                                                                                            |
| <b>Ward</b>         | PINKWELL   |
| <b>Case Officer</b> | Shahida Manjlai                                                                                                   |
| <b>Received</b>     | 29-05-02   |
| <b>Validated</b>    | 29-05-02   |
| <b>Decision By</b>  | 24-07-02   |
| <b>Neighbours</b>   | Consultation Started : ,    Comments Due :                                                                        |
| <b>Site Notice</b>  | Posted : 10-06-02,    Displayed Until : 08-07-02                                                                  |
| <b>Decided</b>      | 11-09-02   |
| <b>Agent</b>        | Aujla Birk Associates 55 The Green Southall Middlesex UB2 4AR                                                     |



Mr Mindar Kalsi  
Suite 141 Rye House  
113 High Street  
Ruislip HA4 8JN

Application Ref: 24875/APP/2018/4366

## **TOWN AND COUNTRY PLANNING ACT 1990 (AS AMENDED)**

### **GRANT OF PLANNING PERMISSION**

The Council of the London Borough of Hillingdon as the Local Planning Authority within the meaning of the above Act and associated Orders **GRANTS** permission for the following:-

**Description of development:**

Single storey side extension involving demolition of existing store

**Location of development:** 58 Bourne Avenue, Hayes

**Date of application:** 17 December 2018

**Plan Numbers:** See attached Schedule of plans

**Permission is subject to the condition(s) listed on the attached schedule:-**

Head of Planning, Transportation and Regeneration

**Date: 11 February 2019**

- NOTES:
- (i) Please also see the informatives included in the Schedule of Conditions.
  - (ii) Should you wish to appeal against any of the conditions please read the attached sheet which explains the procedure.
  - (iii) This decision does not convey any approval or consent which may be required under any by-laws, building regulations or under any Act other than the Town and Country Planning Act 1990 (as amended).

# **TOWN AND COUNTRY PLANNING ACT 1990 (AS AMENDED)**

## **GRANT OF PLANNING PERMISSION**

Application Ref: 24875/APP/2018/4366

### **SCHEDULE OF CONDITIONS**

- 1 . The development hereby permitted shall be begun before the expiration of three years from the date of this permission.

#### **REASON**

To comply with Section 91 of the Town and Country Planning Act 1990.

- 2 . The development hereby permitted shall not be carried out except in complete accordance with the details shown on the submitted plan number P5803 Rev. A.

#### **REASON**

To ensure the development complies with the provisions of the Hillingdon Local Plan: Part Two Saved UDP Policies (November 2012) and the London Plan (2016).

- 3 . The development hereby approved shall not be sub-divided to form additional dwelling units or used in multiple occupation without a further express permission from the Local Planning Authority.

#### **REASON**

To ensure that the premises remain as a single dwelling until such time as the Local Planning Authority may be satisfied that conversion would be in accordance with Policy H7 of the Hillingdon Local Plan - Saved UDP Policies (November 2012).

- 4 . Access to the flat roof over the extension hereby approved shall be for maintenance or emergency purposes only and the flat roof shall not be used as a roof garden, terrace, balcony, patio or similar amenity area.

#### **REASON**

To prevent overlooking to adjoining properties in accordance with policy BE24 of the Hillingdon Local Plan: Part Two Saved UDP Policies (November 2012)

### **INFORMATIVES:**

- 1 . The Council will recover from the applicant the cost of highway and footway repairs, including damage to grass verges.

Care should be taken during the building works hereby approved to ensure no damage occurs to the verge or footpaths during construction. Vehicles delivering materials to this development shall not override or cause damage to the public footway. Any damage will require to be made good to the satisfaction of the Council and at the applicant's expense.

For further information and advice contact - Highways Maintenance Operations, Central Depot - Block K, Harlington Road Depot, 128 Harlington Road, Hillingdon, Middlesex, UB3 3EU (Tel: 01895 277524).

- 2 . On this decision notice policies from the Councils Local Plan: Part 1 - Strategic

## SCHEDULE OF CONDITIONS

Policies appear first, then relevant saved policies (referred to as policies from the Hillingdon Unitary Development Plan - Saved Policies September 2007), then London Plan Policies (2016). On the 8th November 2012 Hillingdon's Full Council agreed the adoption of the Council's Local Plan: Part 1 - Strategic Policies. Appendix 5 of this explains which saved policies from the old Unitary Development (which was subject to a direction from Secretary of State in September 2007 agreeing that the policies were 'saved') still apply for development control decisions.

### Standard Informatives

- 1 The decision to GRANT planning permission has been taken having regard to all relevant planning legislation, regulations, guidance, circulars and Council policies, including The Human Rights Act (1998) (HRA 1998) which makes it unlawful for the Council to act incompatibly with Convention rights, specifically Article 6 (right to a fair hearing); Article 8 (right to respect for private and family life); Article 1 of the First Protocol (protection of property) and Article 14 (prohibition of discrimination).
- 2 The decision to GRANT planning permission has been taken having regard to the policies and proposals in the Hillingdon Unitary Development Plan Saved Policies (September 2007) as incorporated into the Hillingdon Local Plan (2012) set out below, including Supplementary Planning Guidance, and to all relevant material considerations, including The London Plan - The spatial development strategy for London consolidated with alterations since 2011 (2016) and national guidance:

#### Part 1 Policies:

PT1.BE1 (2012) Built Environment

#### Part 2 Policies:

|          |   |
|----------|---|
| AM7      | Consideration of traffic generated by proposed developments.                                                              |
| AM14     | New development and car parking standards.                                                                                |
| BE13     | New development must harmonise with the existing street scene.                                                            |
| BE15     | Alterations and extensions to existing buildings                                                                          |
| BE19     | New development must improve or complement the character of the area.                                                     |
| BE20     | Daylight and sunlight considerations.                                                                                     |
| BE21     | Siting, bulk and proximity of new buildings/extensions.                                                                   |
| BE23     | Requires the provision of adequate amenity space.                                                                         |
| BE24     | Requires new development to ensure adequate levels of privacy to neighbours.                                              |
| BE38     | Retention of topographical and landscape features and provision of new planting and landscaping in development proposals. |
| HDAS-EXT | Residential Extensions, Hillingdon Design & Access Statement, Supplementary Planning Document, adopted December 2008      |
| LPP 3.5  | (2016) Quality and design of housing developments                                                                         |

- 3 You are advised this permission is based on the dimensions provided on the

## SCHEDULE OF CONDITIONS

approved drawings as numbered above. The development hereby approved must be constructed precisely in accordance with the approved drawings. Any deviation from these drawings requires the written consent of the Local Planning Authority.

- 4 You are advised that if any part of the development hereby permitted encroaches by either its roof, walls, eaves, gutters, or foundations, then a new planning application will have to be submitted. This planning permission is not valid for a development that results in any form of encroachment.
- 5 Your attention is drawn to the need to comply with the relevant provisions of the Building Regulations, the Building Acts and other related legislation. These cover such works as - the demolition of existing buildings, the erection of a new building or structure, the extension or alteration to a building, change of use of buildings, installation of services, underpinning works, and fire safety/means of escape works. Notice of intention to demolish existing buildings must be given to the Council's Building Control Service at least 6 weeks before work starts. A completed application form together with detailed plans must be submitted for approval before any building work is commenced. For further information and advice, contact - Resident Services, Building Control, 3N/01 Civic Centre, Uxbridge (Telephone 01895 558170).
- 6 You have been granted planning permission to build a residential extension. When undertaking demolition and/or building work, please be considerate to your neighbours and do not undertake work in the early morning or late at night or at any time on Sundays or Bank Holidays. Furthermore, please ensure that all vehicles associated with the construction of the development hereby approved are properly washed and cleaned to prevent the passage of mud and dirt onto the adjoining highway. You are advised that the Council does have formal powers to control noise and nuisance under The Control of Pollution Act 1974, the Clean Air Acts and other relevant legislation. For further information and advice, please contact - Environmental Protection Unit, 4W/04, Civic Centre, High Street, Uxbridge, UB8 1UW (Tel. 01895 250190).
- 7 The Party Wall Act 1996 requires a building owner to notify, and obtain formal agreement from, any adjoining owner, where the building owner proposes to:
  - carry out work to an existing party wall;
  - build on the boundary with a neighbouring property;
  - in some circumstances, carry out groundworks within 6 metres of an adjoining building.Notification and agreements under this Act are the responsibility of the building owner and are quite separate from Building Regulations, or Planning Controls. The Building Control Service will assume that an applicant has obtained any necessary agreements with the adjoining owner, and nothing said or implied by the Council should be taken as removing the necessity for the building owner to comply fully with the Party Wall Act. Further information and advice is to be found in "the Party Walls etc. Act 1996 - explanatory booklet" published by the ODPM, available free of charge from the Residents Services Reception, Civic Centre, Uxbridge, UB8 1UW.
- 8 Your attention is drawn to the fact that the planning permission does not override property rights and any ancient rights of light that may exist. This permission does not empower you to enter onto land not in your ownership without the specific consent of the owner. If you require further information or advice, you should

## **SCHEDULE OF CONDITIONS**

consult a solicitor.

- 9 Nuisance from demolition and construction works is subject to control under The Control of Pollution Act 1974, the Clean Air Acts and other related legislation. In particular, you should ensure that the following are complied with: -
- A) Demolition and construction works should only be carried out between the hours of 08.00 hours and 18.00 hours Monday to Friday and between the hours of 08.00 hours and 13.00 hours on Saturday. No works shall be carried out on Sundays, Bank and Public Holidays.
- B) All noise generated during such works should be controlled in compliance with British Standard Code of Practice BS 5228: 1984.
- C) The elimination of the release of dust or odours that could create a public health nuisance.
- D) No bonfires that create dark smoke or nuisance to local residents.
- You are advised to consult the Council's Environmental Protection Unit, 3S/02, Civic Centre, High Street, Uxbridge, UB8 1UW (Tel.01895 277401) or to seek prior approval under Section 61 of the Control of Pollution Act if you anticipate any difficulty in carrying out construction other than within the normal working hours set out in (A) above, and by means that would minimise disturbance to adjoining premises.
- 10 You are advised that care should be taken during the building works hereby approved to avoid spillage of mud, soil or related building materials onto the pavement or public highway. You are further advised that failure to take appropriate steps to avoid spillage or adequately clear it away could result in action being taken under the Highways Act.
- 11 To promote the development of sustainable building design and construction methods, you are encouraged to investigate the use of renewable energy resources which do not produce any extra carbon dioxide (CO2) emissions, including solar, geothermal and fuel cell systems, and use of high quality insulation.
- 12 You are advised that care should be taken during the building works hereby approved to ensure no damage occurs to the verge or footpaths during construction. Vehicles delivering materials to this development shall not override or cause damage to the public footway. Any damage will require to be made good to the satisfaction of the Council and at the applicant's expense. For further information and advice contact - Highways Maintenance Operations, Central Depot - Block K, Harlington Road Depot, 128 Harlington Road, Hillingdon, Middlesex, UB3 3EU (Tel: 01895 277524).

## **END OF SCHEDULE**

## **SCHEDULE OF CONDITIONS**

**Address:**

Residents Services  
London Borough of Hillingdon  
3 North Civic Centre, High Street, Uxbridge UB8 1UW  
Tel: 01895 250230  
**[www.hillingdon.gov.uk](http://www.hillingdon.gov.uk)**

## **GRANT OF PLANNING PERMISSION**

Application Ref.No.: 24875/APP/2018/4366

### **SCHEDULE OF PLANS**

P5803 Rev. A - received 17 Dec 2018

Design and Access Statement - received 17 Dec 2018

P5802 Rev. A - received 17 Dec 2018

P5801 Rev. A - received 17 Dec 2018

**RIGHTS OF APPLICANTS AGGRIEVED BY DECISION  
OF LOCAL PLANNING AUTHORITY**

**TOWN AND COUNTRY PLANNING ACT 1990 (AS AMENDED)**

**Appeals to the Secretary of State**

- If you are aggrieved by the decision of your local planning authority to refuse permission for the proposed development or to grant it subject to conditions, then you can appeal to the office of the First Secretary of State under Section 78 of the Town and Country Planning Act 1990.
- If you want to appeal, then you must do so within six months of the date of this notice
- Appeals must be made using a form which you can get from the Planning Inspectorate at Customer Support Unit, Room 3/15 Eagle Wing, Temple Quay House, 2 The Square, Temple Quay, Bristol, BS1 6PN or online at [www.planningportal.gov.uk/pcs](http://www.planningportal.gov.uk/pcs).
- The Secretary of State can allow a longer period for giving notice of an appeal, but he will not normally be prepared to use this power unless there are special circumstances, which excuse the delay in giving notice of appeal.
- The Secretary of State need not consider an appeal if it seems to him that the local planning authority could not have granted planning permission for the proposed development or could not have granted it without the conditions they imposed, having regard to the statutory requirements, to the provisions of any development order and to any directions given under a development order.
- In practice, the Secretary of State does not refuse to consider appeals solely because the local planning authority based their decision on a direction given by him.

**Purchase Notices.**

- If either the local planning authority or the office of the First Secretary of State refuses permission to develop land or grants it subject to conditions, the owner may claim that he can neither put the land to a reasonably beneficial use in its existing state nor render the land capable of a reasonably beneficial use by carrying out of any development which has been or would be permitted.
- In these circumstances, the owner may serve a purchase notice on the Council (District Council, London Borough Council or Common Council of the City of London) in whose area the land is situated. This notice will require the Council to purchase his interest in the land in accordance with the provisions of Part VI of the Town and Country Planning Act 1990.

## DELEGATED HOUSEHOLDER DECISION

- Please select each of the categories that enables this application to be determined under delegated powers  
 - Criteria 1 to 5 or criteria 7 to 9 must be addressed for all categories of application, except for applications for Certificates of Lawfulness, etc.

**APPROVAL RECOMMENDED: GENERAL**

Select Option

- |   |                          |
|---|--------------------------|
| 1. No valid planning application objection in the form of a petition of 20 or more signatures, has been received | <input type="checkbox"/> |
| 2. Application complies with all relevant planning policies and is acceptable on planning grounds                | <input type="checkbox"/> |
| 3. There is no Committee resolution for the enforcement action                                                   | <input type="checkbox"/> |
| 4. There is no effect on listed buildings or their settings                                                      | <input type="checkbox"/> |
| 5. The site is not in the Green Belt (but see 11 below)                                                          | <input type="checkbox"/> |

**REFUSAL RECOMMENDED: GENERAL**

- |                                                                    |                          |
|--------------------------------------------------------------------|--------------------------|
| 6. Application is contrary to relevant planning policies/standards | <input type="checkbox"/> |
| 7. No petition of 20 or more signatures has been received          | <input type="checkbox"/> |
| 8. Application has not been supported independently by a person/s  | <input type="checkbox"/> |
| 9. The site is not in Green Belt (but see 11 below)                | <input type="checkbox"/> |

**RESIDENTIAL DEVELOPMENT**

- |                                                                                      |                          |
|--------------------------------------------------------------------------------------|--------------------------|
| 10. Single dwelling or less than 10 dwelling units and/or a site of less than 0.5 ha | <input type="checkbox"/> |
| 11. Householder application in the Green Belt                                        | <input type="checkbox"/> |

**COMMERCIAL, INDUSTRIAL AND RETAIL DEVELOPMENT**

- |   |                          |
|---|--------------------------|
| 12. Change of use of retail units on site less than 1 ha or with less than 1000 sq m other than a change involving a loss of A1 uses | <input type="checkbox"/> |
| 13. Refusal of change of use from retail class A1 to any other use                                                                   | <input type="checkbox"/> |
| 14. Change of use of industrial units on site less than 1 ha or with less than 1000sq.m. of floor space other than to a retail use.  | <input type="checkbox"/> |

**CERTIFICATE OF LAWFULNESS**

- |                                                                 |                          |
|-----------------------------------------------------------------|--------------------------|
| 15. Certificate of Lawfulness (for proposed use or Development) | <input type="checkbox"/> |
| 16. Certificate of Lawfulness (for existing use or Development) | <input type="checkbox"/> |
| 17. Certificate of Appropriate Alternative Development          | <input type="checkbox"/> |

**CERTIFICATE OF LAWFULNESS**

- |   |                          |
|---|--------------------------|
| 18. ADVERTISEMENT CONSENT (excluding Hoardings)                                                                 | <input type="checkbox"/> |
| 19. PRIOR APPROVAL APPLICATION                                                                                  | <input type="checkbox"/> |
| 20. OUT-OF-BOROUGH OBSERVATIONS                                                                                 | <input type="checkbox"/> |
| 21. CIRCULAR 18/84 APPLICATION                                                                                  | <input type="checkbox"/> |
| 22. CORPSEWOOD COVENANT APPLICATION                                                                             | <input type="checkbox"/> |
| 23. APPROVAL OF DETAILS                                                                                         | <input type="checkbox"/> |
| 24. ANCILLARY PLANNING AGREEMENT (S.106 or S.278) where Heads of Terms have already received Committee approval | <input type="checkbox"/> |
| 25. WORKS TO TREES                                                                                              | <input type="checkbox"/> |
| 26. OTHER (please specify)                                                                                      | <input type="checkbox"/> |

**The delegation powers schedule has been checked. Director of Residents Services can determine this application.**

**Case Officer**

**Signature:**

**Date:**

**A delegated decision is appropriate and the recommendation, conditions/reasons for refusal and informatives are satisfactory.**

**Team Manager:**

**Signature:**

**Date:**

**The decision notice for this application can be issued.**

**Director / Member of Senior Management Team:**

**Signature:**

**Date:**

NONE OF THE ABOVE DATES SHOULD BE USED IN THE PS2 RETURNS TO THE ODPM

**Item No.                      Report of the Head of Planning, Transportation and Regeneration****Address**                      58 BOURNE AVENUE HAYES**Development:**            Single storey side extension involving demolition of existing store**LBH Ref Nos:**            **24875/APP/2018/4366****Drawing Nos:**            P5803 Rev. A  
Design and Access Statement  
P5802 Rev. A  
P5801 Rev. A**Date Plans Received:**    17/12/2018**Date(s) of Amendment(s):****Date Application Valid:** 17/12/2018**1.        CONSIDERATIONS****1.1      Site and Locality**

The application property comprises of a two storey end terraced house located on the northern side of Bourne Avenue on the corner with Marlow Gardens which lies within the Developed Area as identified within the Hillingdon Local Plan - Saved UDP Policies (November 2012). The property has been substantially extended with the addition of a two storey side/rear extension and secondary single storey side extension in the form of a conservatory.

**1.2      Proposed Scheme**

The application seeks planning permission for the erection of a single storey side extension involving demolition of existing store.

**1.3      Relevant Planning History**

24875/A/91/0356                      58 Bourne Avenue Hayes

Erection of an attached 3-bedroom dwellinghouse and a single storey rear extension to existing house

**Decision Date:**    23-08-1991                      Approved

24875/APP/2002/1250                      58 Bourne Avenue Hayes

ERECTION OF A TWO STOREY SIDE AND REAR EXTENSION, SINGLE STOREY REAR EXTENSION AND THE RETENTION OF A FRONT PORCH

**Decision Date:**    11-09-2002                      Approved

24875/APP/2002/2516                      58 Bourne Avenue Hayes

ERECTION OF A TWO STOREY SIDE EXTENSION, A PART SINGLE STOREY, PART TWO STOREY REAR EXTENSION AND A FRONT PORCH

**Decision Date:**    17-12-2002                      Refused

24875/APP/2018/3591                      58 Bourne Avenue Hayes

Single storey side extension

**Decision Date:**    05-12-2018                      Refused

## **Comment on Planning History**

24875/APP/2018/3591 - Single storey side extension was recently refused for the following reason:

The proposed extension by reason of its size, scale, bulk, height, width and proximity to the side boundary, in this open prominent position, would fail to harmonise with the architectural composition of the original semi-detached dwelling, would result in a cramped appearance and would therefore represent an overdevelopment of the site to the detriment of the visual amenities of the street scene and the character and appearance of the surrounding area. The proposed development is therefore contrary to Policy BE1 of the Hillingdon Local Plan: Part One - Strategic Policies (November 2012), Policies BE13, BE15 and BE19 of the Hillingdon Local Plan: Part Two - Saved UDP Policies (November 2012) and the Council's adopted Supplementary Planning Document HDAS: Residential Extensions.

## **2. Advertisement and Site Notice**

**2.1** Advertisement Expiry Date:- Not applicable

**2.2** Site Notice Expiry Date:- Not applicable

## **3. Comments on Public Consultations**

8 neighbouring properties were consulted by letter dated 18.9.18 and a site notice was displayed to the front of the site which expired on 21.1.19.

By the close of the consultation period, no responses had been received.

## **4. UDP / LDF Designation and London Plan**

The following UDP Policies are considered relevant to the application:-

Part 1 Policies:

PT1.BE1 (2012) Built Environment

Part 2 Policies:

AM7 Consideration of traffic generated by proposed developments.

AM14 New development and car parking standards.

BE13 New development must harmonise with the existing street scene.

BE15 Alterations and extensions to existing buildings

BE19 New development must improve or complement the character of the area.

BE20 Daylight and sunlight considerations.

BE21 Siting, bulk and proximity of new buildings/extensions.

BE23 Requires the provision of adequate amenity space.

BE24 Requires new development to ensure adequate levels of privacy to neighbours.

BE38 Retention of topographical and landscape features and provision of new planting and landscaping in development proposals.

HDAS-EXT Residential Extensions, Hillingdon Design & Access Statement, Supplementary Planning Document, adopted December 2008

## 5. MAIN PLANNING ISSUES

The main considerations are the design and impact on the character of the existing property, the impact upon the streetscene and locality the impact upon the amenities of adjoining occupiers, the reduction in size of the rear garden and car parking provision.

Policy BE1 of the Hillingdon Local Plan: Part One - Strategic Policies (November 2012) requires all new development to maintain the quality of the built environment including providing high quality urban design. Furthermore policies BE13 and BE15 of the Hillingdon Local Plan: Part Two - Saved UDP Policies (November 2012) resist any development which would fail to harmonise with the existing street scene or would fail to safeguard the design of existing and adjoining sites.

Section 4 of the Hillingdon Design and Accessibility Statement: Residential Extensions (HDAS) states that single storey side extensions should not exceed two thirds of the width of the original dwelling house. If a pitched roof is proposed it should not exceed 3.4 metres in height. The HDAS guidance also requires extensions to properties on corner plots to maintain a sense of space and to not beach the return building line.

The cumulative width of the side extensions to this end terraced property significantly exceeds two thirds the width of the original dwelling. Furthermore the side extension abuts the side boundary with Marlow Gardens and breaches the return building line. In all respects, the development fails to comply with the advice contained within HDAS Residential Extensions. Consideration is given to the harm caused by replacing an existing conservatory, of similar footprint with the proposed extension. The recently refused application differs from that currently proposed in that it had a lean-to roof measuring 3.75m in height and eaves height of 2.85m. This current proposal replaces the pitched roof with a flat roof measuring 3m in height which reduces the proposed bulk of the proposed extension. The proposed replacement extension would still represent a bulkier form of development on this prominent corner location than the existing conservatory/store. However the reduction in bulk is considered, on balance and only on the basis of the existing extension being in place, to not have sufficient harm to the character and appearance of the host dwelling and locality to justify a refusal of planning permission.

Given the degree of separation between the extension and neighbouring properties, it is considered that this replacement extension would not give rise to an unacceptable loss of amenity to occupants of nearby residential properties. Therefore, it is considered that the proposed development would not constitute an un-neighbourly form of development in compliance with Policies BE19, BE20 and BE21 of the Hillingdon Local Plan: Part Two - Saved UDP Policies (November 2012).

It is considered that all the proposed habitable rooms, and those altered by the extension, would maintain an adequate outlook and source of natural light, therefore complying with the Mayor of London's Housing Standards Minor Alterations to The London Plan (March 2016).

The application proposal would not have any impact upon car parking provision.

The application is recommended, on balance, for approval.

## 6. RECOMMENDATION

### APPROVAL subject to the following:

#### 1 HO1 Time Limit

The development hereby permitted shall be begun before the expiration of three years from the date of this permission.

#### REASON

To comply with Section 91 of the Town and Country Planning Act 1990.

#### 2 HO2 Accordance with approved

The development hereby permitted shall not be carried out except in complete accordance with the details shown on the submitted plan number P5803 Rev. A.

#### REASON

To ensure the development complies with the provisions of the Hillingdon Local Plan: Part Two Saved UDP Policies (November 2012) and the London Plan (2016).

#### 3 MRD4 Single Dwellings Occupation

The development hereby approved shall not be sub-divided to form additional dwelling units or used in multiple occupation without a further express permission from the Local Planning Authority.

#### REASON

To ensure that the premises remain as a single dwelling until such time as the Local Planning Authority may be satisfied that conversion would be in accordance with Policy H7 of the Hillingdon Local Plan - Saved UDP Policies (November 2012).

#### 4 HO7 No roof gardens

Access to the flat roof over the extension hereby approved shall be for maintenance or emergency purposes only and the flat roof shall not be used as a roof garden, terrace, balcony, patio or similar amenity area.

#### REASON

To prevent overlooking to adjoining properties in accordance with policy BE24 of the Hillingdon Local Plan: Part Two Saved UDP Policies (November 2012)

## INFORMATIVES

- 1 The Council will recover from the applicant the cost of highway and footway repairs, including damage to grass verges.

Care should be taken during the building works hereby approved to ensure no damage occurs to the verge or footpaths during construction. Vehicles delivering materials to this development shall not override or cause damage to the public footway. Any damage will require to be made good to the satisfaction of the Council and at the applicant's expense.

For further information and advice contact - Highways Maintenance Operations, Central Depot - Block K, Harlington Road Depot, 128 Harlington Road, Hillingdon, Middlesex, UB3 3EU (Tel: 01895 277524).

- 2 On this decision notice policies from the Councils Local Plan: Part 1 - Strategic Policies appear first, then relevant saved policies (referred to as policies from the Hillingdon Unitary Development Plan - Saved Policies September 2007), then

London Plan Policies (2016). On the 8th November 2012 Hillingdon's Full Council agreed the adoption of the Councils Local Plan: Part 1 - Strategic Policies. Appendix 5 of this explains which saved policies from the old Unitary Development (which was subject to a direction from Secretary of State in September 2007 agreeing that the policies were 'saved') still apply for development control decisions.

## Standard Informatives

- 1 The decision to GRANT planning permission has been taken having regard to all relevant planning legislation, regulations, guidance, circulars and Council policies, including The Human Rights Act (1998) (HRA 1998) which makes it unlawful for the Council to act incompatibly with Convention rights, specifically Article 6 (right to a fair hearing); Article 8 (right to respect for private and family life); Article 1 of the First Protocol (protection of property) and Article 14 (prohibition of discrimination).
- 2 The decision to GRANT planning permission has been taken having regard to the policies and proposals in the Hillingdon Unitary Development Plan Saved Policies (September 2007) as incorporated into the Hillingdon Local Plan (2012) set out below, including Supplementary Planning Guidance, and to all relevant material considerations, including The London Plan - The spatial development strategy for London consolidated with alterations since 2011 (2016) and national guidance.

### Part 1 Policies:

PT1.BE1 (2012) Built Environment

### Part 2 Policies:

|          |   |
|----------|---|
| AM7      | Consideration of traffic generated by proposed developments.                                                              |
| AM14     | New development and car parking standards.                                                                                |
| BE13     | New development must harmonise with the existing street scene.                                                            |
| BE15     | Alterations and extensions to existing buildings                                                                          |
| BE19     | New development must improve or complement the character of the area.                                                     |
| BE20     | Daylight and sunlight considerations.                                                                                     |
| BE21     | Siting, bulk and proximity of new buildings/extensions.                                                                   |
| BE23     | Requires the provision of adequate amenity space.                                                                         |
| BE24     | Requires new development to ensure adequate levels of privacy to neighbours.                                              |
| BE38     | Retention of topographical and landscape features and provision of new planting and landscaping in development proposals. |
| HDAS-EXT | Residential Extensions, Hillingdon Design & Access Statement, Supplementary Planning Document, adopted December 2008      |
| LPP 3.5  | (2016) Quality and design of housing developments                                                                         |

- 3      You are advised this permission is based on the dimensions provided on the approved drawings as numbered above. The development hereby approved must be constructed precisely in accordance with the approved drawings. Any deviation from these drawings requires the written consent of the Local Planning Authority.
- 4      You are advised that if any part of the development hereby permitted encroaches by either its roof, walls, eaves, gutters, or foundations, then a new planning application will have to be submitted. This planning permission is not valid for a development that results in any form of encroachment.
- 5      Your attention is drawn to the need to comply with the relevant provisions of the Building Regulations, the Building Acts and other related legislation. These cover such works as - the demolition of existing buildings, the erection of a new building or structure, the extension or alteration to a building, change of use of buildings, installation of services, underpinning works, and fire safety/means of escape works. Notice of intention to demolish existing buildings must be given to the Council's Building Control Service at least 6 weeks before work starts. A completed application form together with detailed plans must be submitted for approval before any building work is commenced. For further information and advice, contact - Residents Services, Building Control  
3N/01 Civic Centre, Uxbridge (Telephone 01895 558170).
- 6      You have been granted planning permission to build a residential extension. When undertaking demolition and/or building work, please be considerate to your neighbours and do not undertake work in the early morning or late at night or at any time on Sundays or Bank Holidays. Furthermore, please ensure that all vehicles associated with the construction of the development hereby approved are properly washed and cleaned to prevent the passage of mud and dirt onto the adjoining highway. You are advised that the Council does have formal powers to control noise and nuisance under The Control of Pollution Act 1974, the Clean Air Acts and other relevant legislation. For further information and advice, please contact - Environmental Protection Unit, 4W/04, Civic Centre, High Street, Uxbridge, UB8 1UW (Tel. 01895 250190).
- 7      The Party Wall Act 1996 requires a building owner to notify, and obtain formal agreement from, any adjoining owner, where the building owner proposes to:
- carry out work to an existing party wall;
  - build on the boundary with a neighbouring property;
  - in some circumstances, carry out groundworks within 6 metres of an adjoining building.
- Notification and agreements under this Act are the responsibility of the building owner and are quite separate from Building Regulations, or Planning Controls. The Building Control Service will assume that an applicant has obtained any necessary agreements with the adjoining owner, and nothing said or implied by the Council should be taken as removing the necessity for the building owner to comply fully with the Party Wall Act. Further information and advice is to be found in "the Party Walls etc. Act 1996 - explanatory booklet" published by the ODPM, available free of charge from the Planning Services Reception Desk, Civic Centre, Uxbridge, UB8 1UW.
- 8      Your attention is drawn to the fact that the planning permission does not override property rights and any ancient rights of light that may exist. This permission

does

not empower you to enter onto land not in your ownership without the specific consent of the owner. If you require further information or advice, you should consult a solicitor.

- 9 Nuisance from demolition and construction works is subject to control under The Control of Pollution Act 1974, the Clean Air Acts and other related legislation. In particular, you should ensure that the following are complied with: -

A) Demolition and construction works should only be carried out between the hours of 08.00 hours and 18.00 hours Monday to Friday and between the hours of

08.00 hours and 13.00 hours on Saturday. No works shall be carried out on Sundays, Bank and Public Holidays.

B) All noise generated during such works should be controlled in compliance with British Standard Code of Practice BS 5228: 1984.

C) The elimination of the release of dust or odours that could create a public health nuisance.

D) No bonfires that create dark smoke or nuisance to local residents.

You are advised to consult the Council's Environmental Protection Unit, 3S/02, Civic Centre, High Street, Uxbridge, UB8 1UW (Tel.01895 277401) or to seek prior

approval under Section 61 of the Control of Pollution Act if you anticipate any difficulty in carrying out construction other than within the normal working hours set out in (A) above, and by means that would minimise disturbance to adjoining premises.

- 10 You are advised that care should be taken during the building works hereby approved to avoid spillage of mud, soil or related building materials onto the pavement or public highway. You are further advised that failure to take appropriate steps to avoid spillage or adequately clear it away could result in action being taken under the Highways Act.

- 11 To promote the development of sustainable building design and construction methods, you are encouraged to investigate the use of renewable energy resources which do not produce any extra carbon dioxide (CO2) emissions, including solar, geothermal and fuel cell systems, and use of high quality insulation.


- 12 You are advised that care should be taken during the building works hereby approved to ensure no damage occurs to the verge or footpaths during construction. Vehicles delivering materials to this development shall not override or cause damage to the public footway. Any damage will require to be made

good


to the satisfaction of the Council and at the applicant's expense. For further information and advice contact - Highways Maintenance Operations, Central Depot - Block K, Harlington Road Depot, 128 Harlington Road, Hillingdon, Middlesex, UB3 3EU (Tel: 01895 277524).

**Contact Officer:** Nicola Taplin

**Telephone No:** 01895 250230

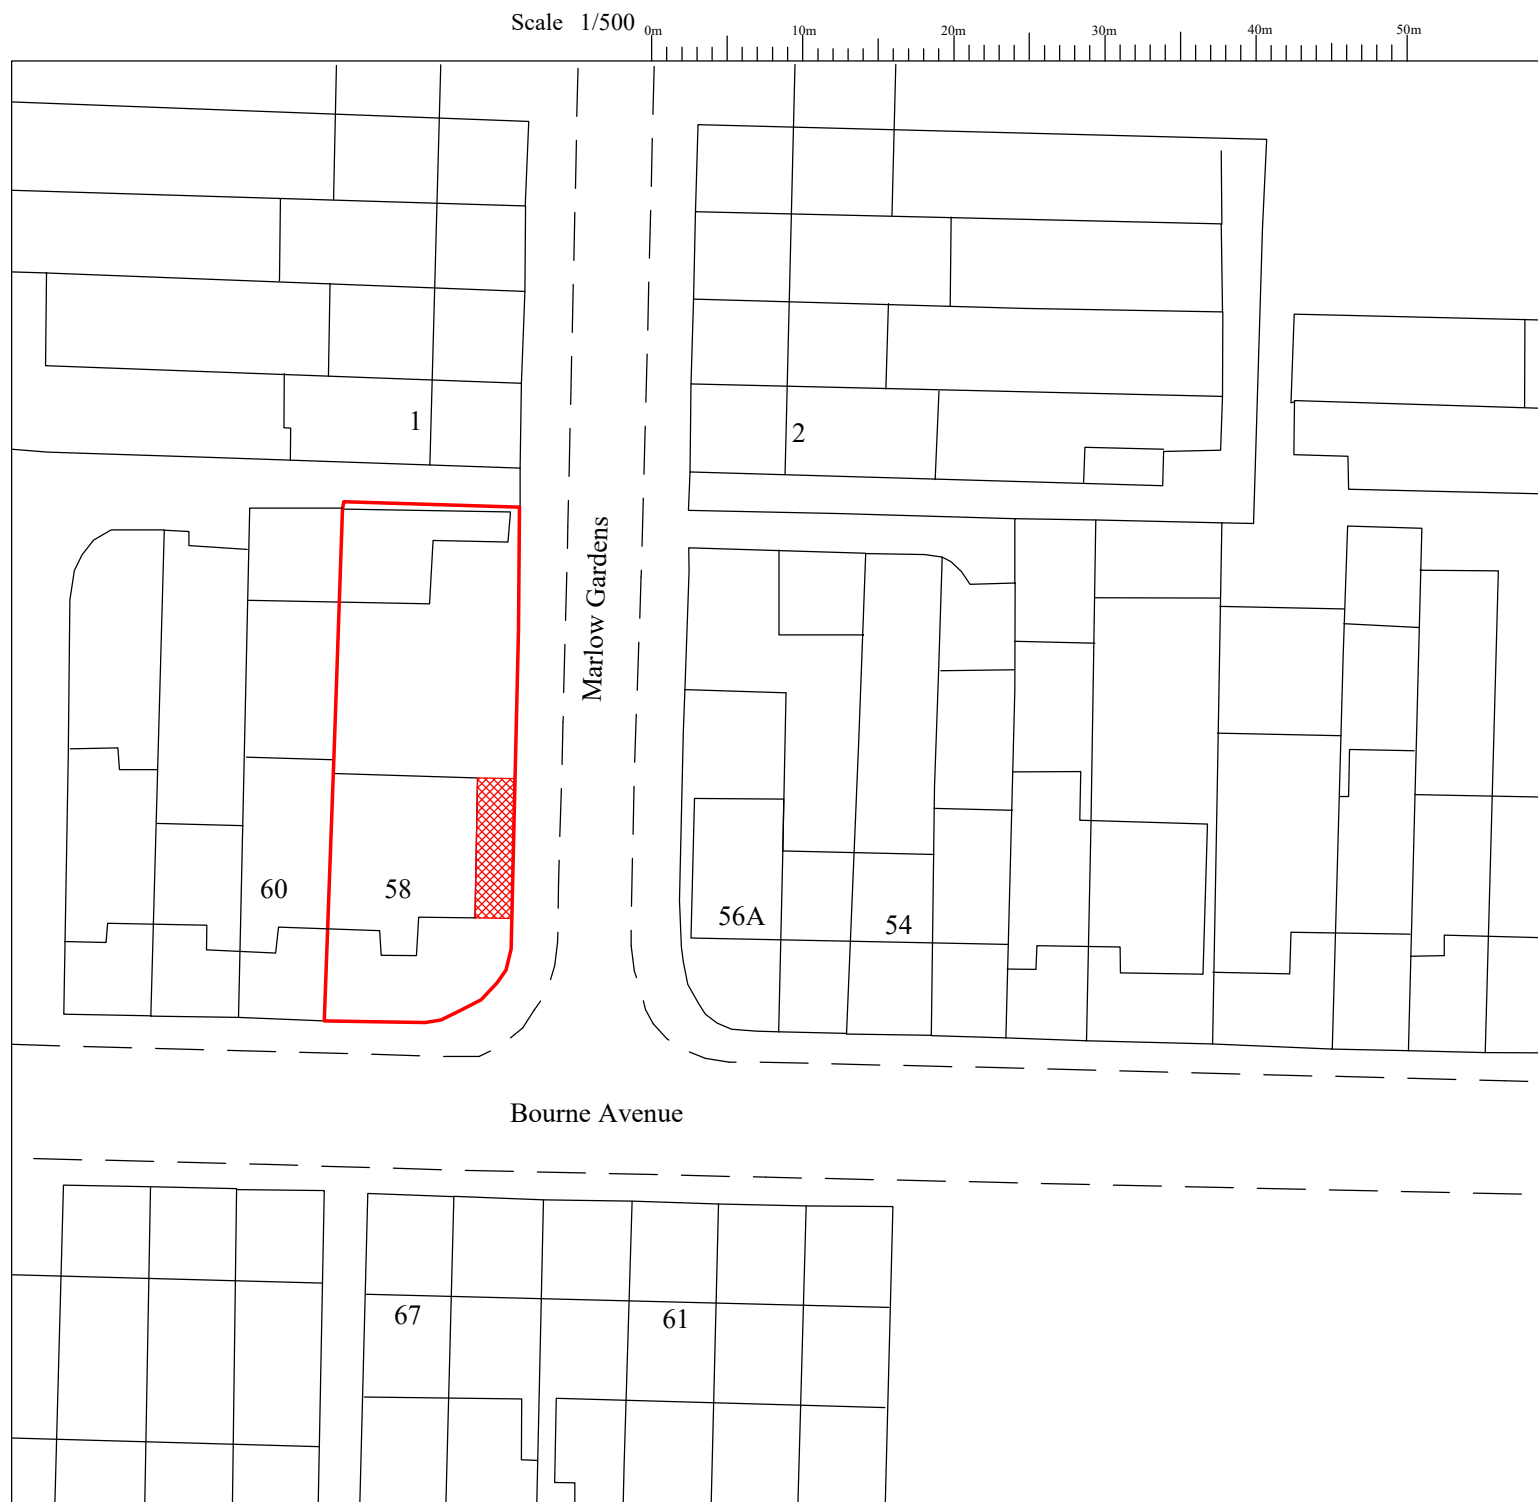

**BLOCK PLAN 1/500**

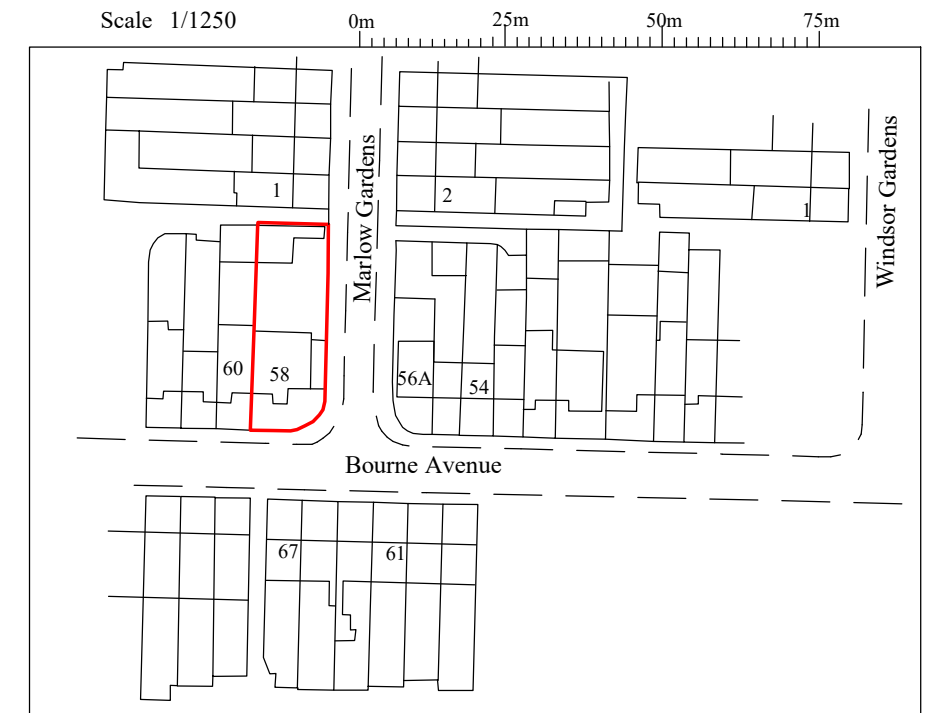

**LOCATION PLAN 1/1250**

Notes;

- 1 This drawing is a copy right of Line Design Ltd
- 2 All dimensions must be checked before commencement of any works
- 3 Do Not scale of the drawing
- 4 This drawing may not be copied without priour approval from Line Design Limited
- 5 All building works to comply with Building regulations
- 6 These drawings are prepared taking pre-construction design as to CDM 2015 regulations. The client is required to comply with pre-construction and construction phase of the CDM 2015 regulaions
- 7 Contractor to check all specifications and drawings priour to commencement of works and infor the client of any discrepencies.
- 8 Refer to structural, mechanical, electrical specifications and clients instructions

Issue | Planning | Date; 16/08/18


**Drawing; 58 Bourne Avenue  
Hayes,  
UB3 1QW**

**Project; Single Storey Side  
Extension**


Scale 1/500 | Drw No P5801

Date Aug 2018 | Rev A


Dwn MK | Size A3

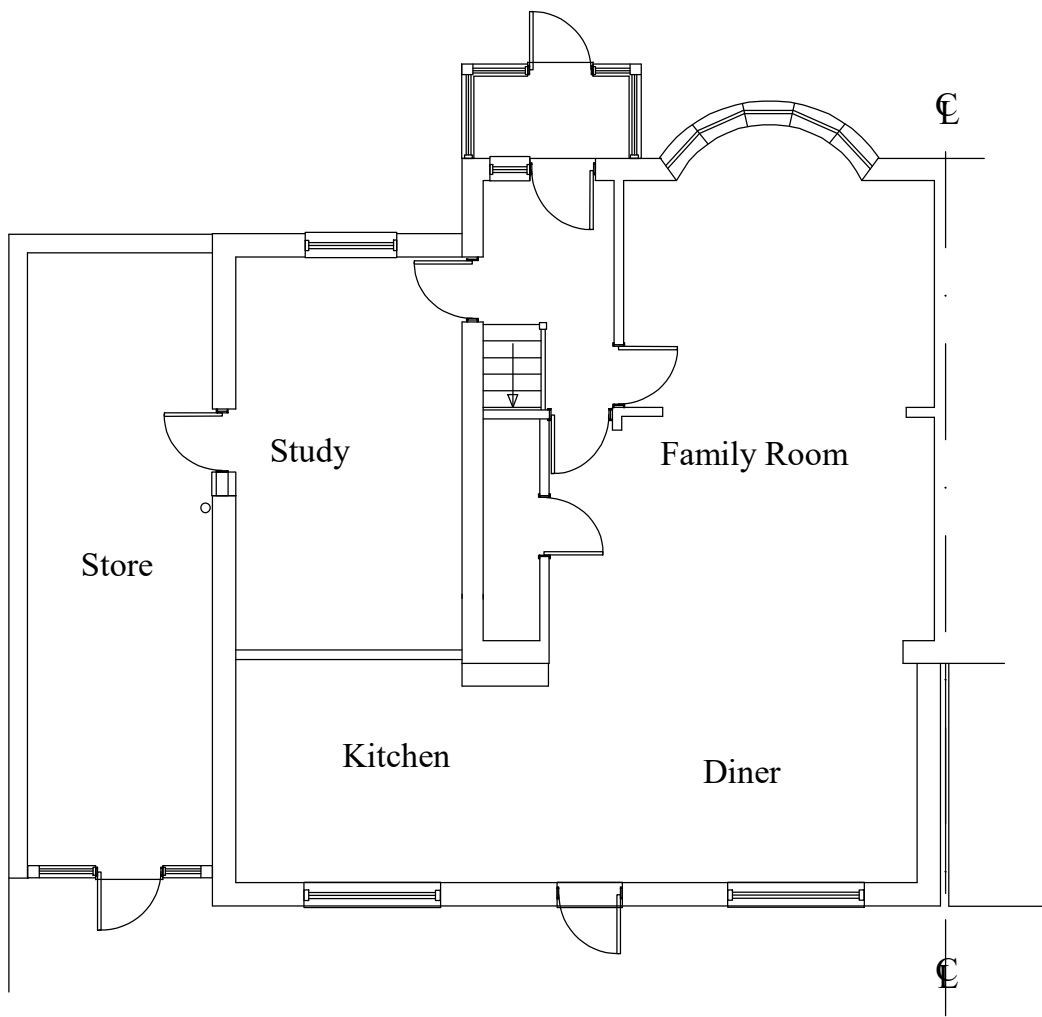


EXISTING GROUND FLOOR PLAN

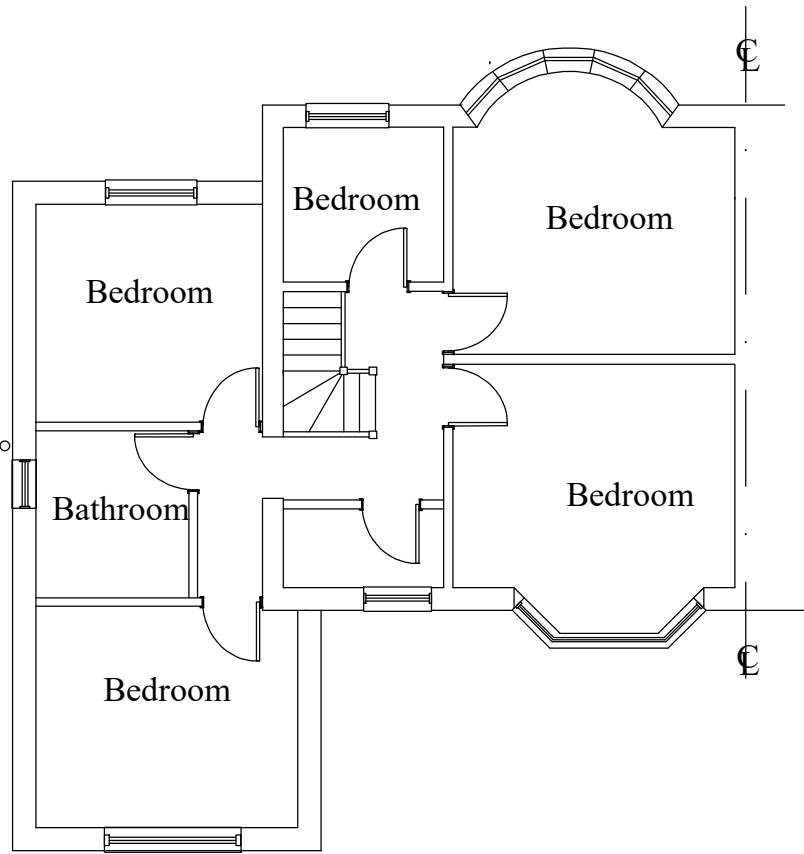

EXISTING FIRST FLOOR PLAN

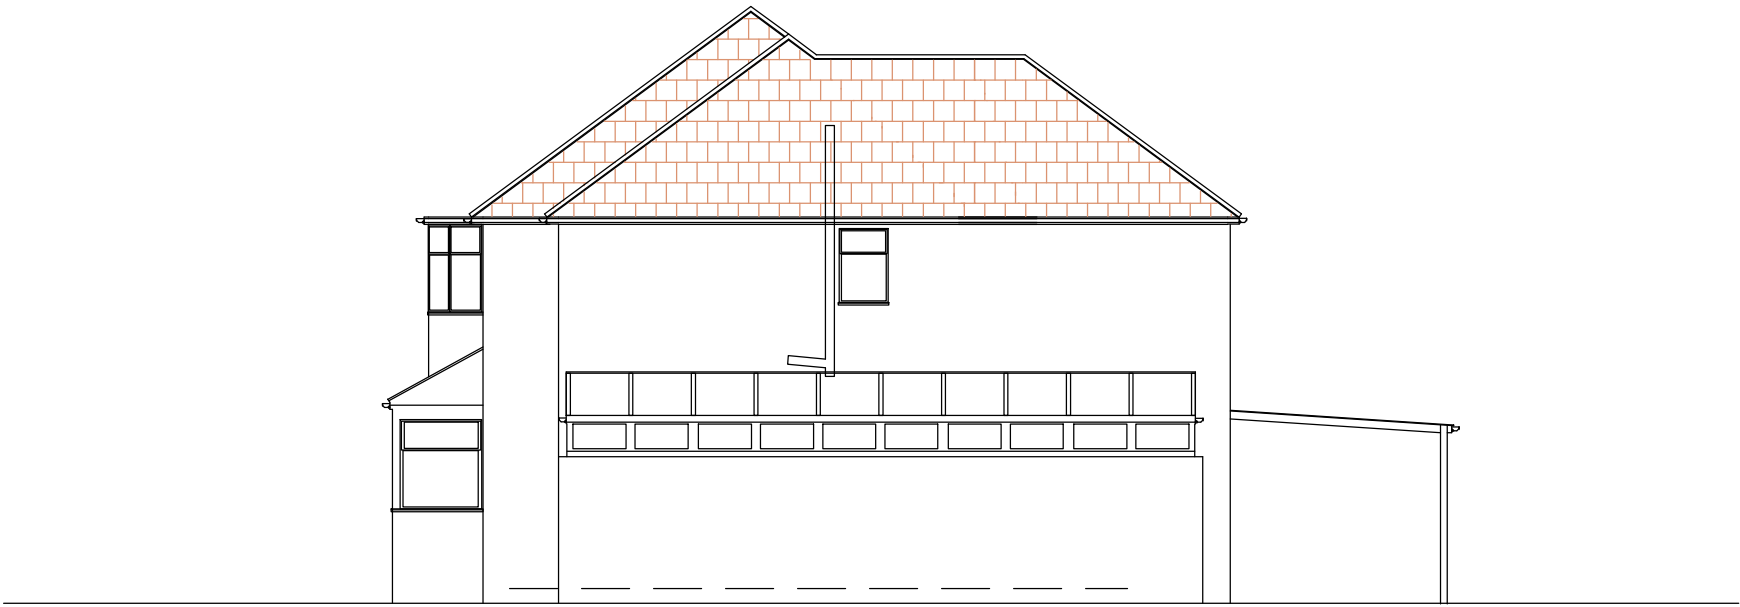

EXISTING SIDE ELEVATION

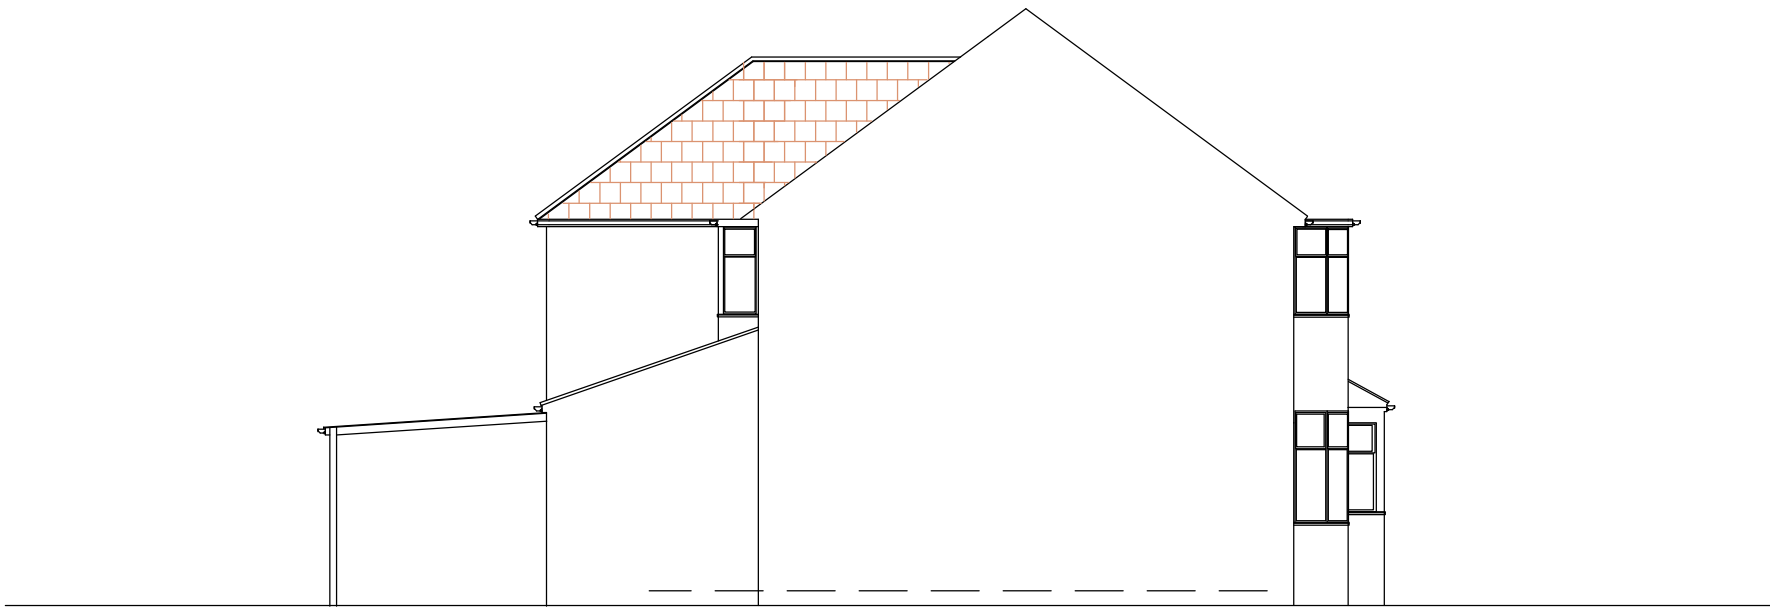

EXISTING SIDE ELEVATION







EXISTING REAR ELEVATION



EXISTING FRONT ELEVATION

|                                                                        |          |                                                                                       |
|------------------------------------------------------------------------|----------|---------------------------------------------------------------------------------------|
| Notes;<br>1 Refer notes on drawing No P5801                            |          |                                                                                       |
| Issue                                                                  | Planning | Date; 16/08/18                                                                        |
| Drawing; 58 Bourne Avenue<br>Hayes,<br>UB3 1QW                         |          |                                                                                       |
| Project; Single Storey Side<br>Extension                               |          |                                                                                       |
| Scale                                                                  | 1/100    | Drw No P5802                                                                          |
| Date                                                                   | Aug 2018 | Rev A                                                                                 |
| Dwn                                                                    | MK       | Size A2                                                                               |
| Tel: 05601 941254, Mobile 07904 579357,<br>email: nika51@hotmail.co.uk |          |  |

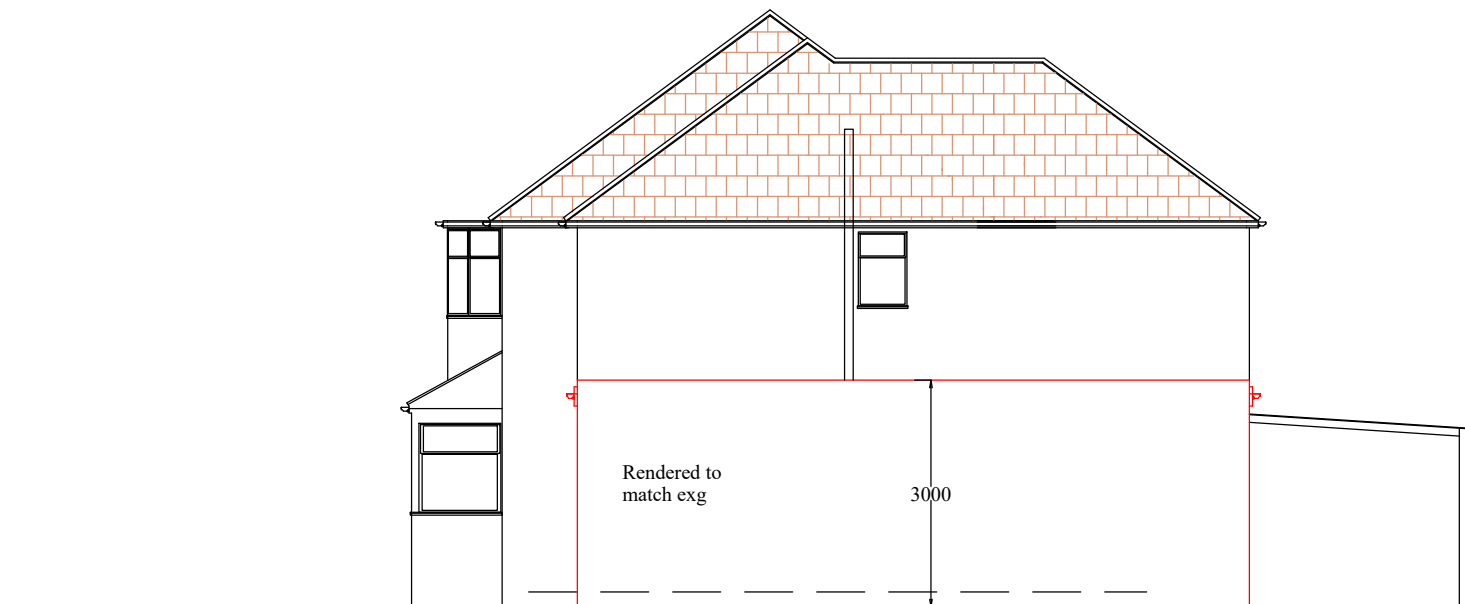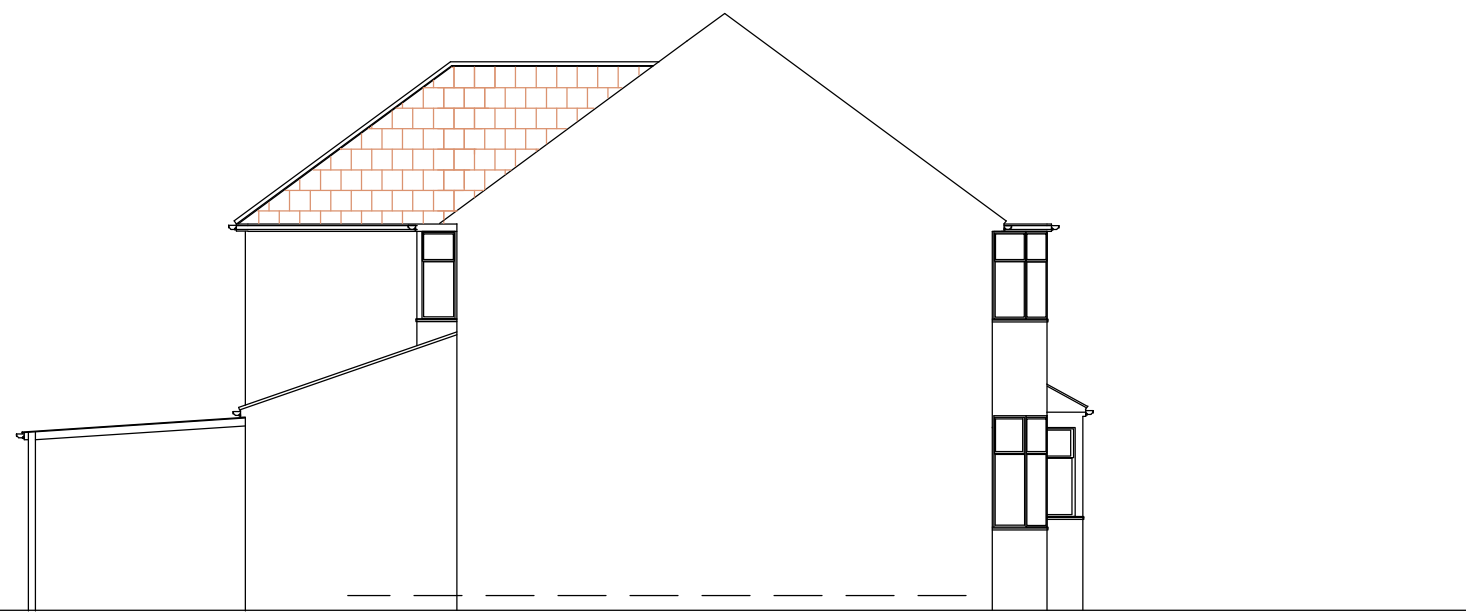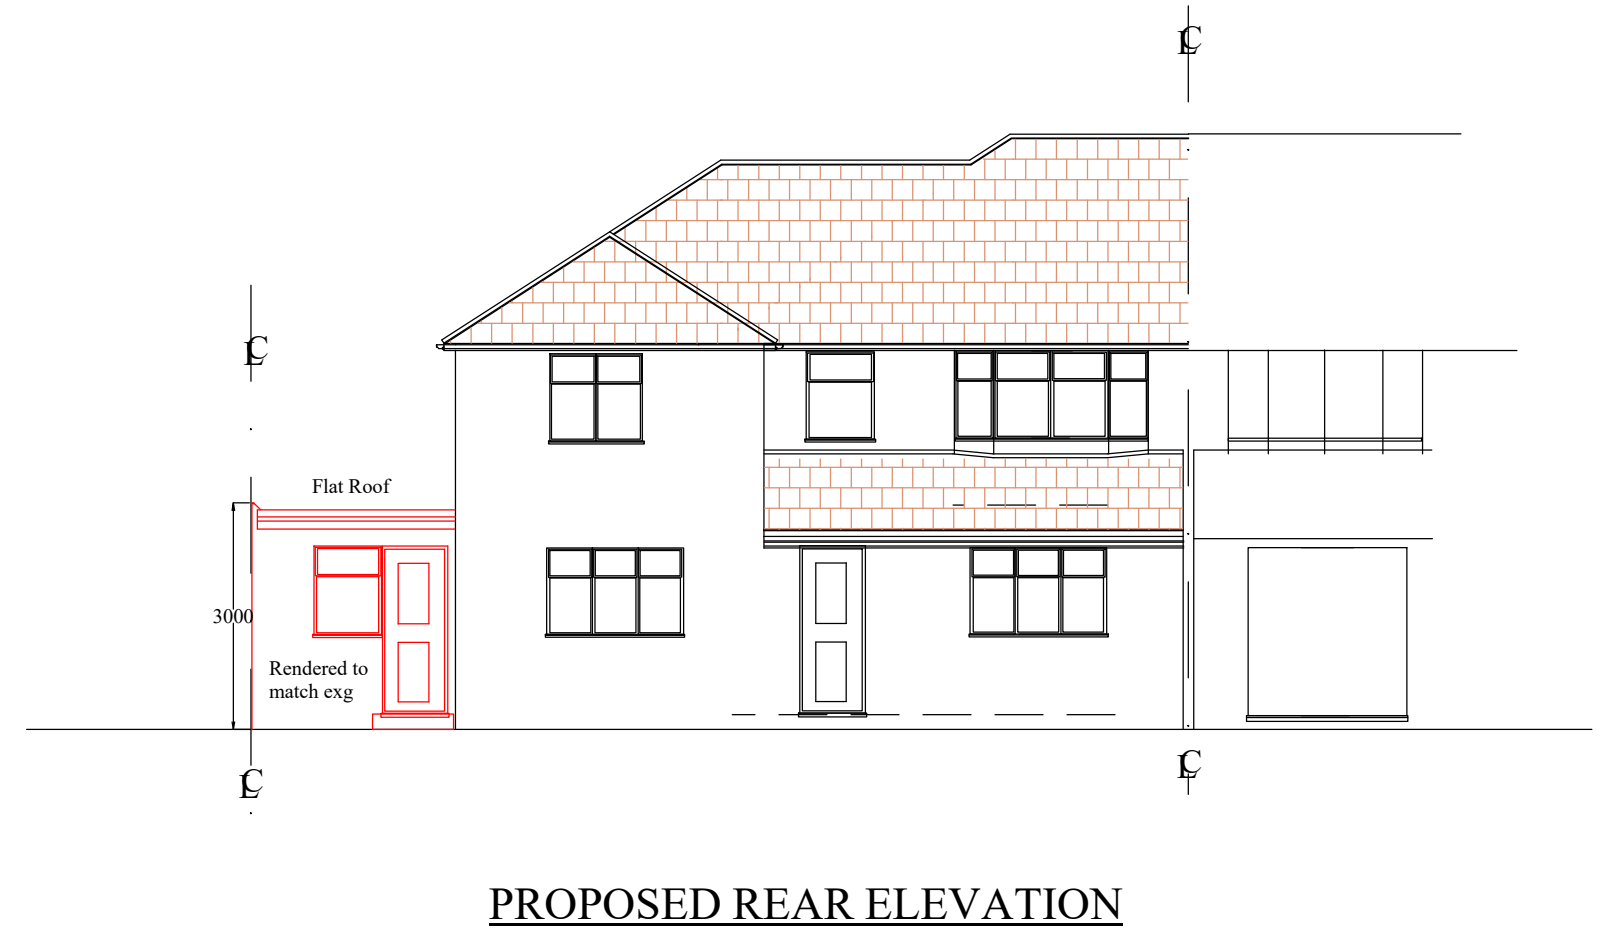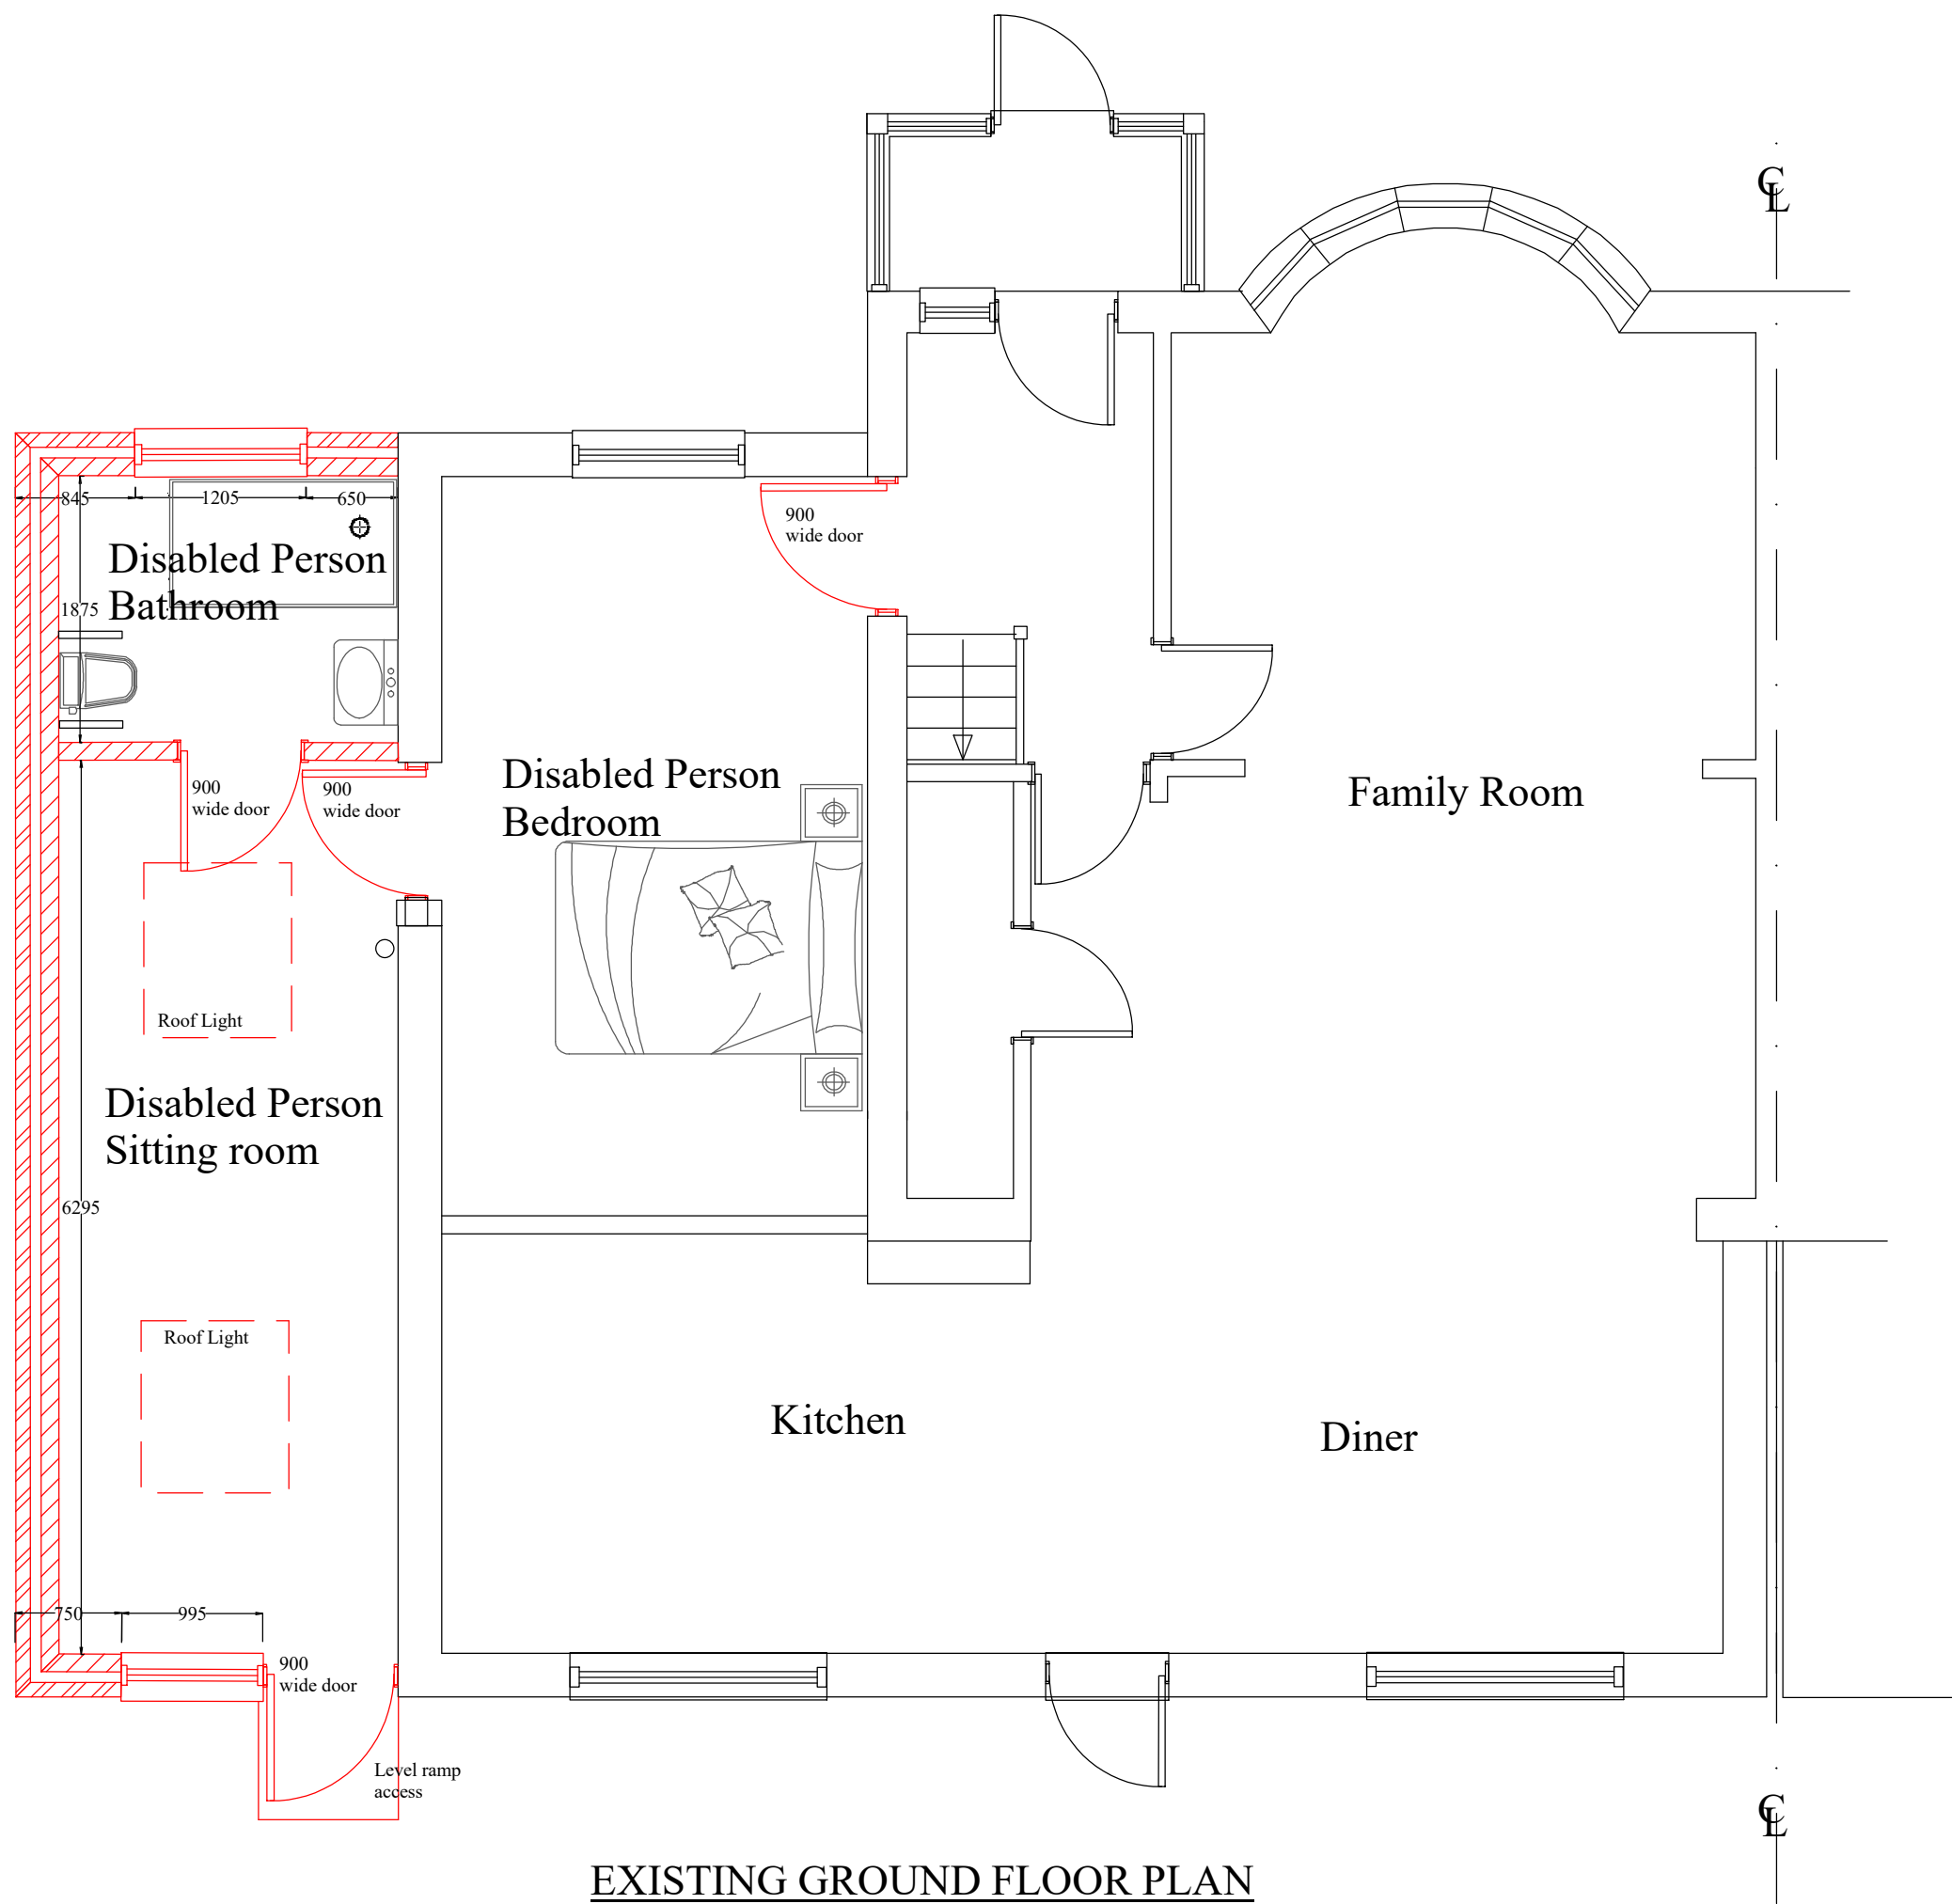

|                                                                                        |          |        |          |
|----------------------------------------------------------------------------------------|----------|--------|----------|
| Notes;                                                                                 |          |        |          |
| 1 Refer notes on drawing No P5801                                                      |          |        |          |
| Issue                                                                                  | Planning | Date;  | 16/08/18 |
| Drawing; 58 Bourne Avenue<br>Hayes,<br>UB3 1QW                                         |          |        |          |
| Project; Single Storey Side<br>Extension                                               |          |        |          |
| Scale                                                                                  | 1/50,100 | Drw No | P5803    |
| Date                                                                                   | Aug 2018 | Rev    | A        |
| Dwn                                                                                    | MK       | Size   | A2       |
| <small>Tel: 05601 941254, Mobile 07904 579357,<br/>email: mka851@hotmail.co.uk</small> |          |        |          |