



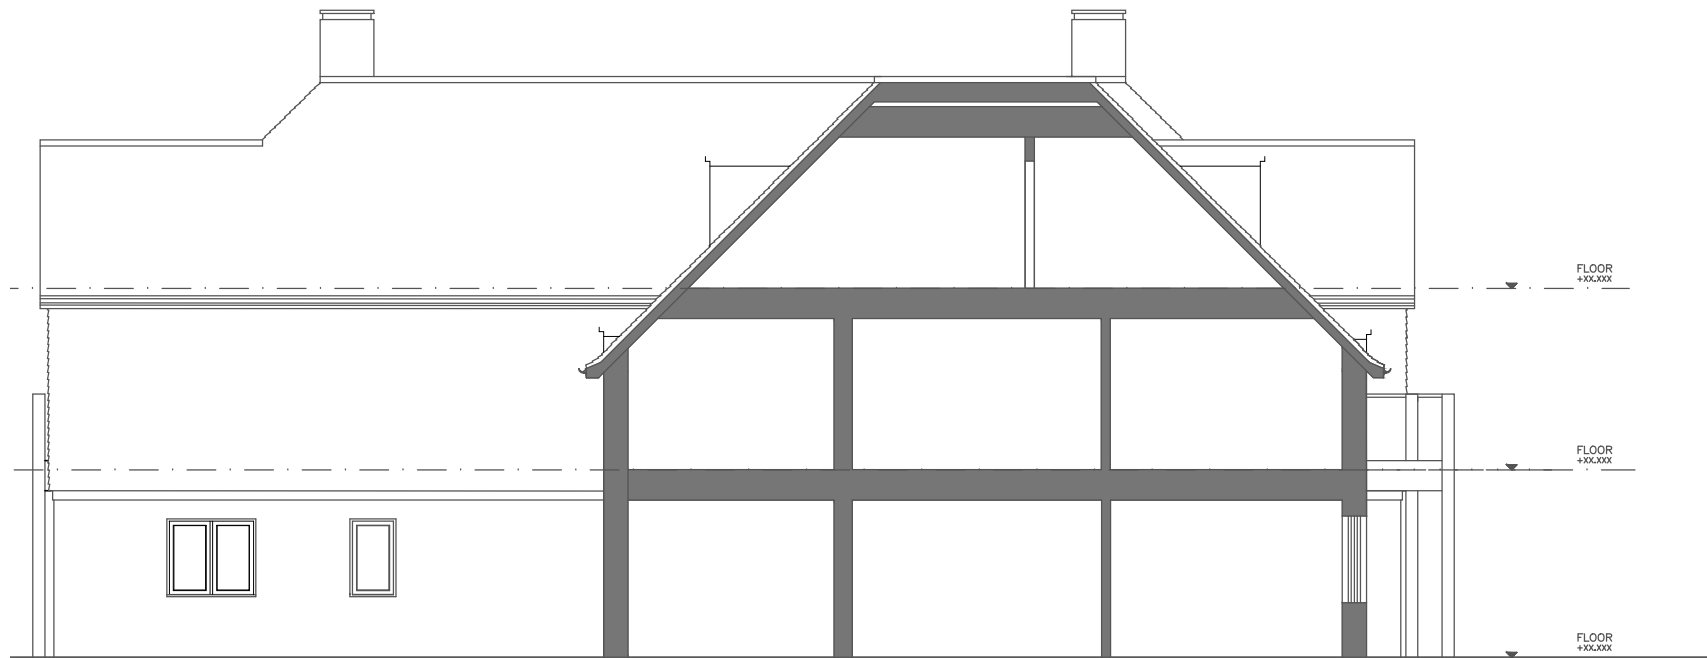

SECTION A

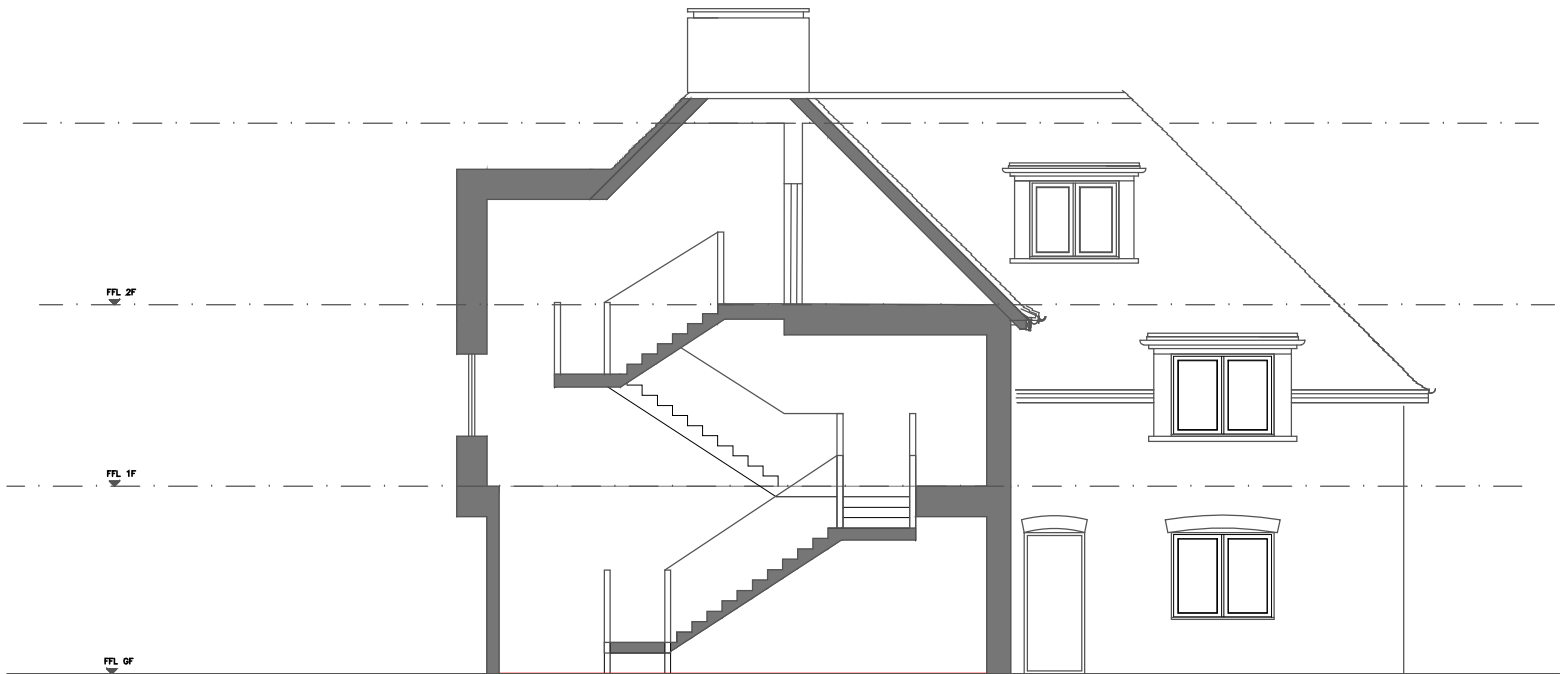

SECTION B

Rev	Date	Description	Drawn	Checked
-	-	-	-	-

Do not scale from this drawing
All dimensions are to be checked on site
Any discrepancies are to be reported immediately to the Architect
or Main Contractor

COPYRIGHT © 2021
ALL RIGHTS DESCRIBED IN THE CHAPTER IV OF THE COPYRIGHT
DESIGN AND PATENTS ACT 1988, HAVE BEEN GENERALLY ASSERTED

Richard Morton Architects Ltd
70 Cowcross Street, London, EC1M 6EJ
Tel: 0203 179 9030
Email: richard@rm-architects.com
Web: www.rm-architects.com



Client
Mrs P Sidhu
-

Project
Swakeleys Road
-

Drawing
Proposed Sections
-
-

Scale
1:125@A3

Project No.	Drawing No.	Revision
177	120	A

Status	Date	Drawn by	Checked by
P	Jul 2021	YZ	RM