All Dimensions to be checked on site. Written dimensions to be follow in preference to scaled dimensions, any discrepancies must be reported to Uxbridge Design prior to undertaking of any relevant works.

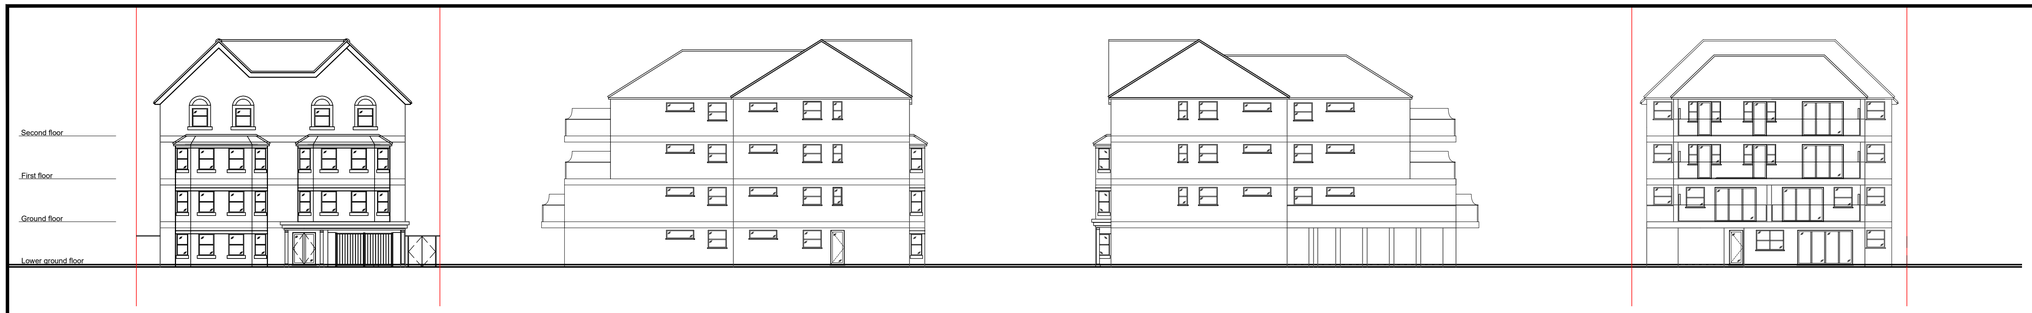

PROPOSED FRONT ELEVATION
SCALE - 1:200

PROPOSED SIDE ELEVATION
SCALE - 1:200

PROPOSED SIDE ELEVATION
SCALE - 1:200

PROPOSED REAR ELEVATION
SCALE - 1:200

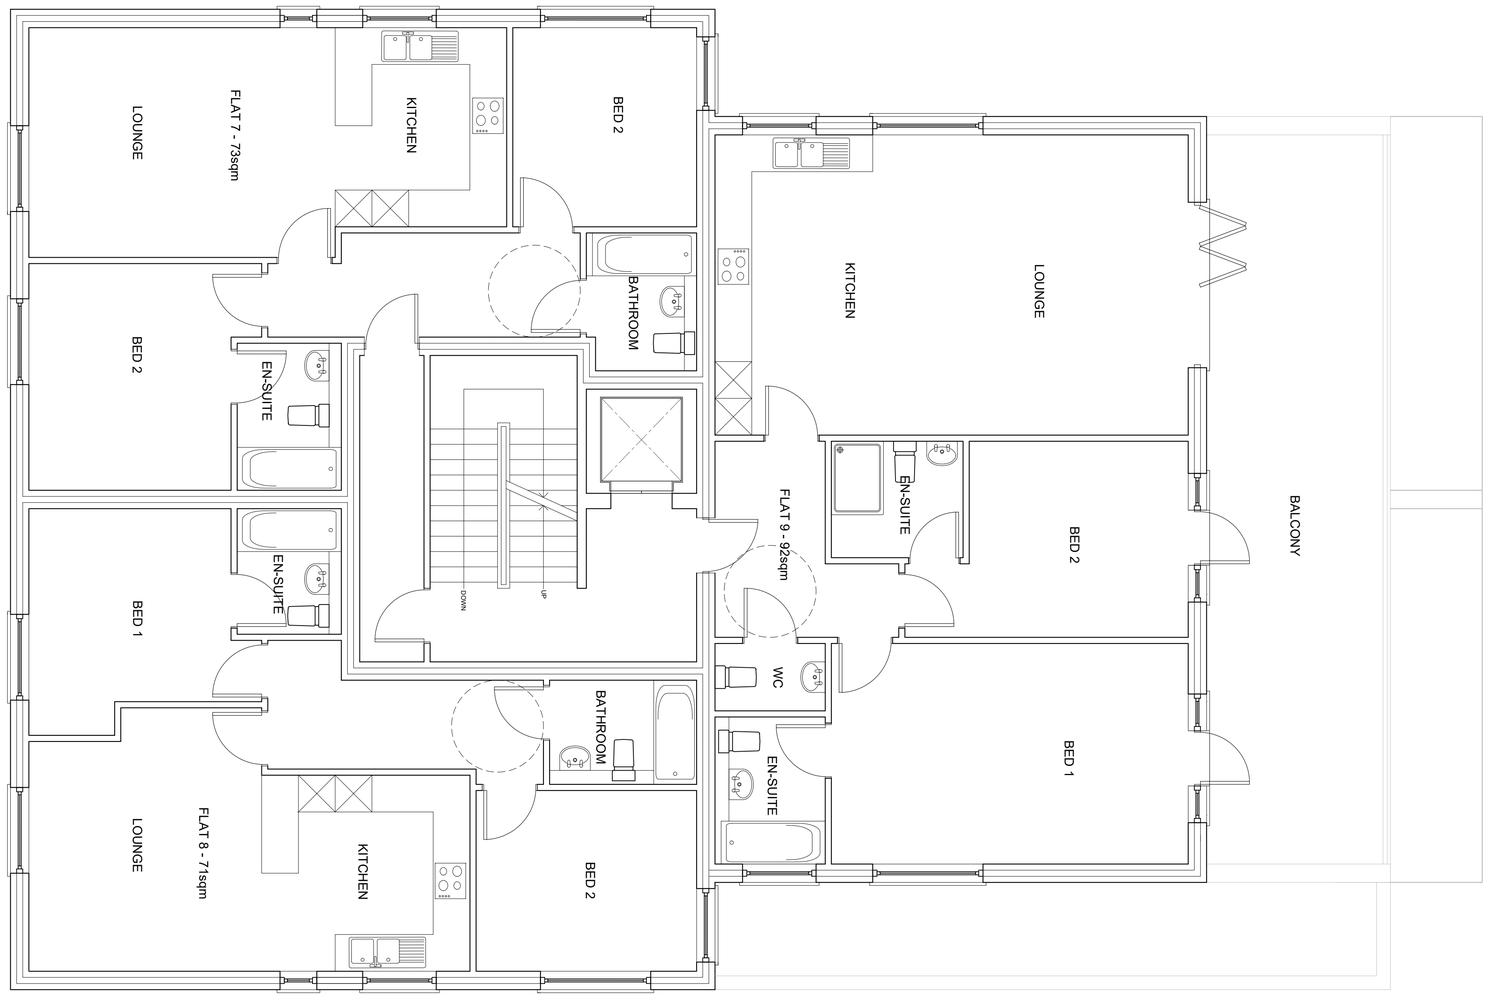

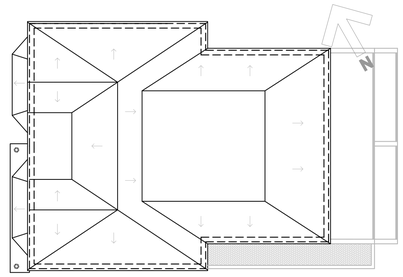

PROPOSED ROOF PLAN
SCALE - 1:200

PRELIMINARY

REV	DATE	DRAWN BY	DESCRIPTION
E	JUNE 20	KH	REVISE LAYOUT
D	MAY 20	KH	REVISE LAYOUT

Uxbridge Design
& DETAILING SERVICES
21B Windsor Street, Uxbridge, Middlesex, UB8 1AB
T. 01895 255791
E. info@uxbridgedesign.co.uk
W. www.uxbridgedesign.co.uk

CLIENT
TWIGLETS DEVELOPMENTS

PROJECT
72 HAREFIELD ROAD, UXBRIDGE,
MIDDX, UB8 1PJ

TITLE
PROPOSAL FOR NEW FLATS (9 DWELLINGS)
PLANS AND ELEVATIONS
SECOND FLOOR PLAN + ELEVATIONS

DATE	SCALE	DRN	DRG NO	REV	
JAN 2019	1:50, 1:200	JEN	19_01_04	E	A1

0 4 8 12 16 0m
SCALE: 1:200

0 1 2 3 4
SCALE: 1:50

8m 6m 4m 2m
SCALE 1:100

PROPOSED SECOND FLOOR PLAN
SCALE - 1:50