




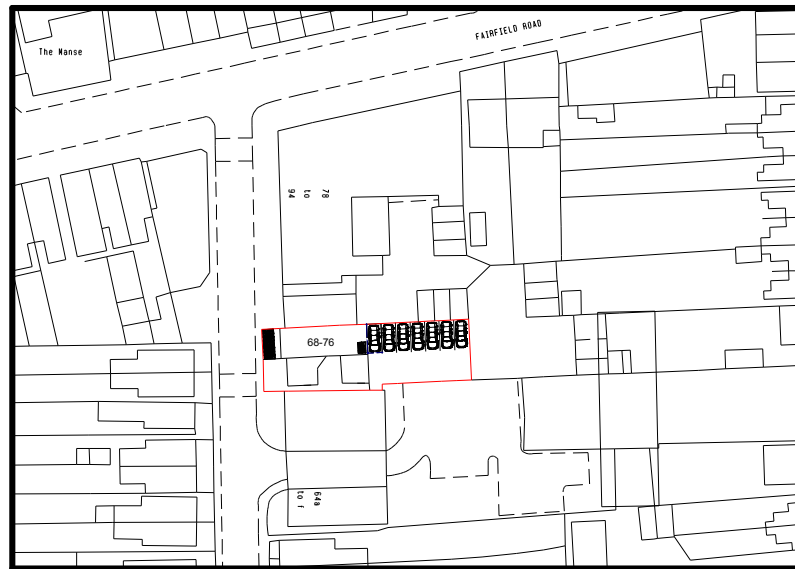

LOCATION PLAN (1:1250)

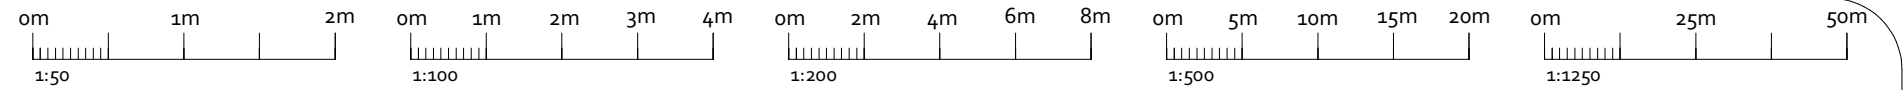

SITE PLAN (1:500)

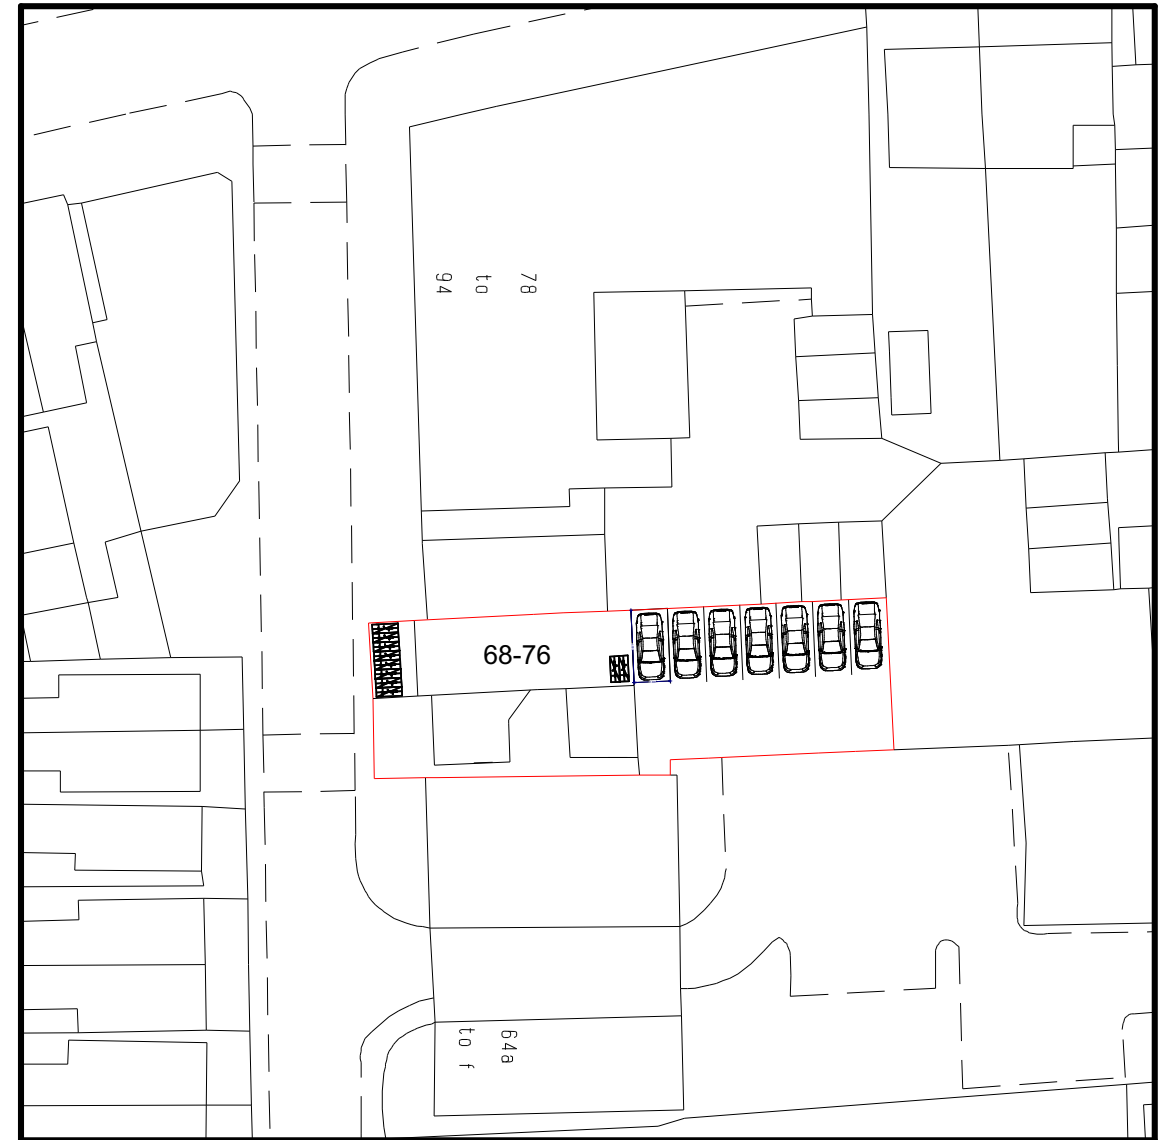

OPS Chartered Surveyors

17 Garvin Avenue | Beaconsfield | Bucks | HP9 1RD
info@ops-surveyors.co.uk
www.ops-surveyors.co.uk
Tel: 07881457903

Address: 68-76 Albert Road, West Drayton, UB7 8ES
Drawing Ref.: 2020-68-76AR-PA-1
Applicant: Mr Sanjay Kumar



Project: Construction of 2 Additional Storey to Provide 4 New Dwellings under Class A Part 20 Schedule 2 of the Town and Country Planning (Permitted Development & Misc. Amendments) (England) (Coronavirus) Regulations 2020

Date: 19/08/2020

Revision: 1.0A

Scales: 1:50, 1:100, 1:200, 1:500, 1:1250
@ISO A3 (297 x 420)



Sheet # 1 / 9

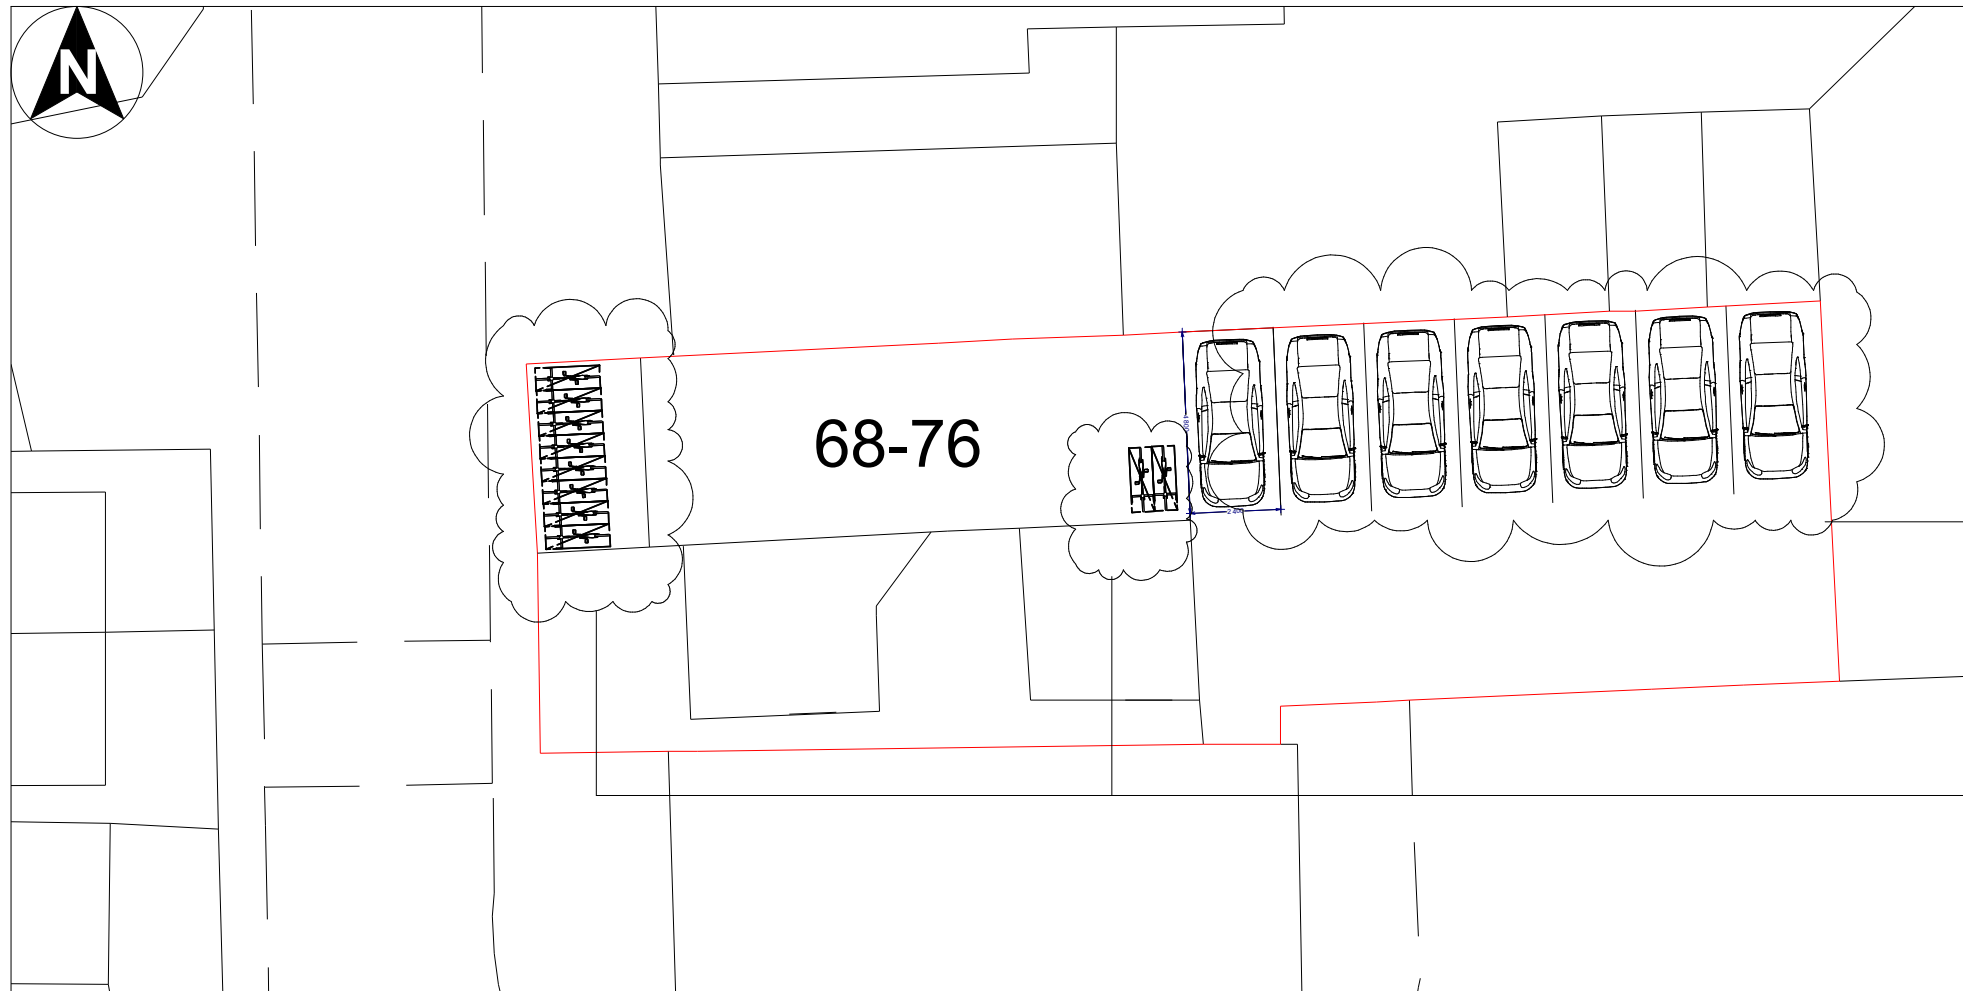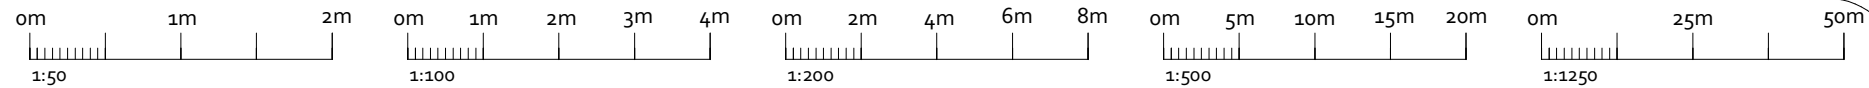


EXISTING PARKING TO BE RE-ARRANGED TO PROVIDE A TOTAL OF 7 PARKING BAYS. OTHER PARKING ARRANGEMENT TO BE SECURED BY S106 AGREEMENT FOR RESTRICTIONS ON PARKING PERMITS OR OFF-SITE HIGHWAYS CONTRIBUTION.

CYCLE STORAGE TO BE PROVIDED AT THE FRONT OF THE BUILDING AND IN THE STORAGE AREA.


PROPOSED PARKING AND CYCLE STORAGE (1:200)

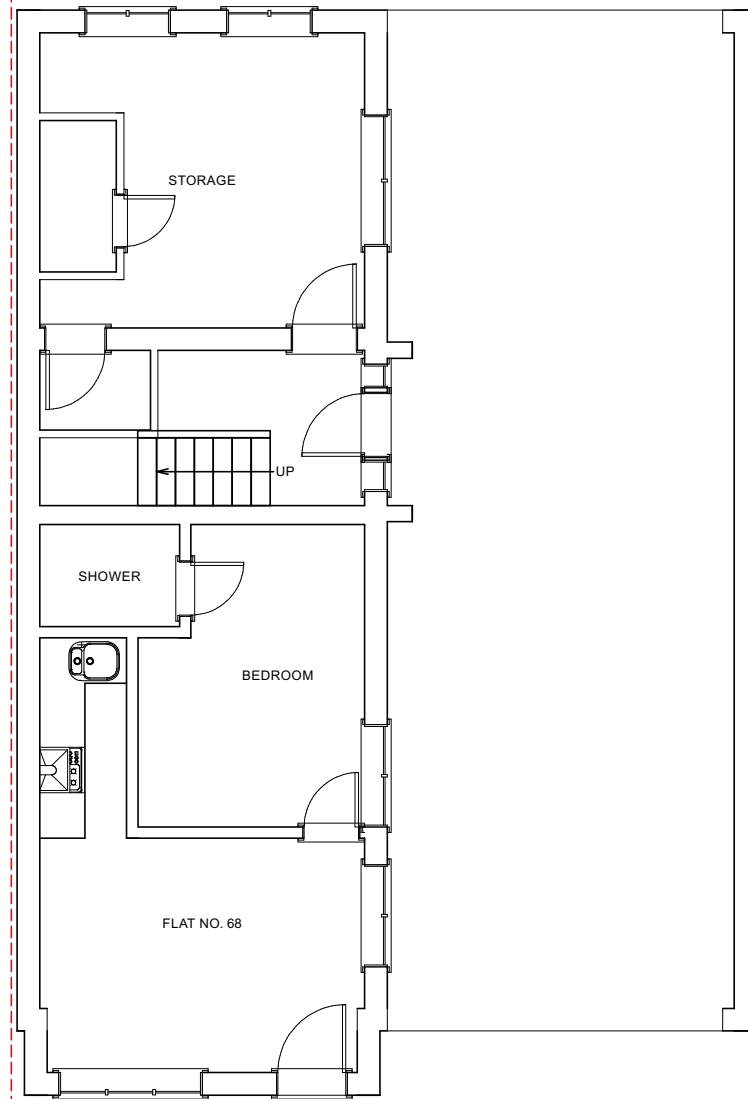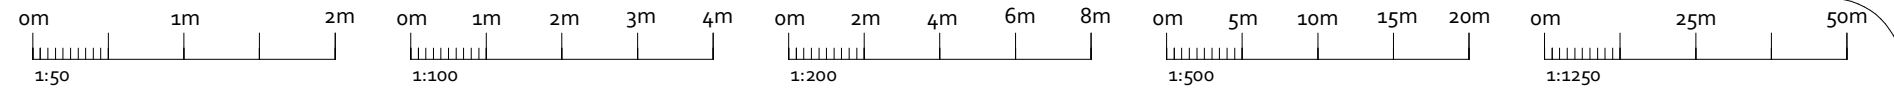



EXISTING G/F (1:100)

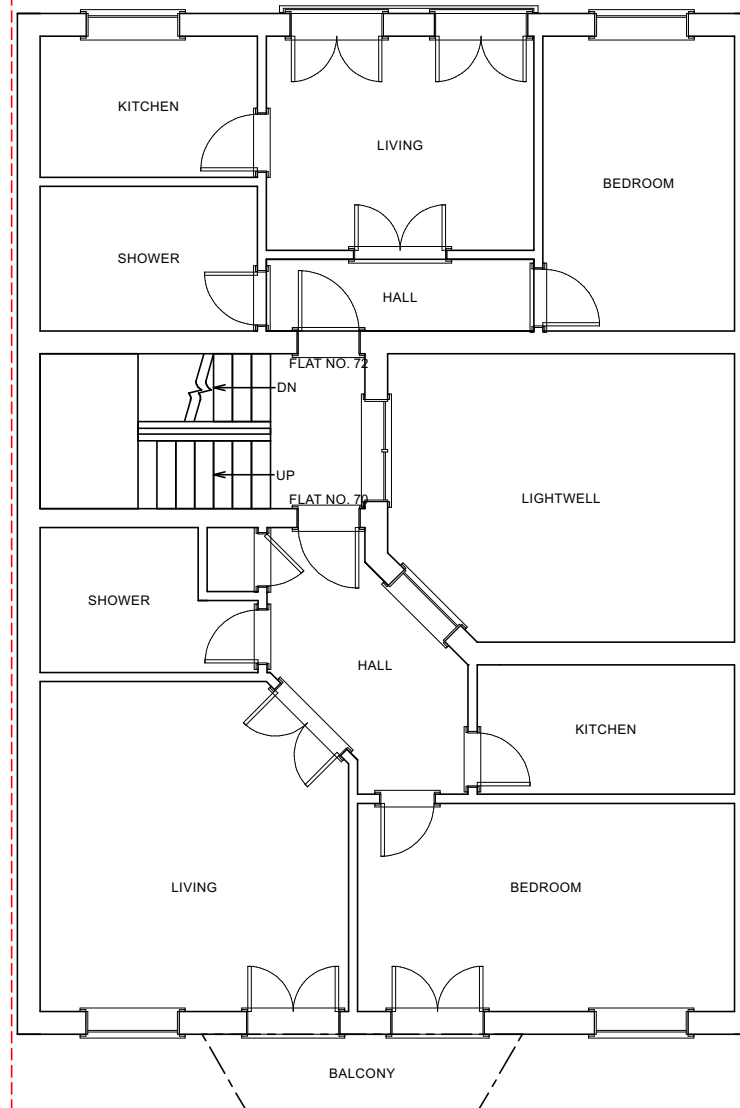


EXISTING 1/F (1:100)

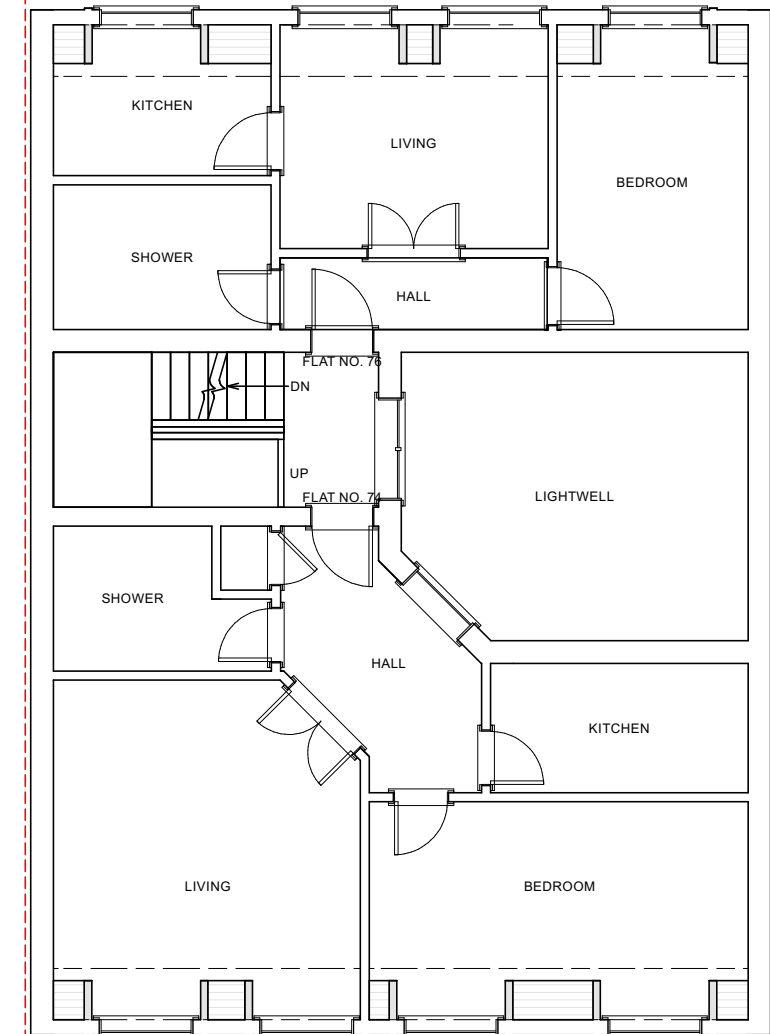


EXISTING 2/F (1:100)

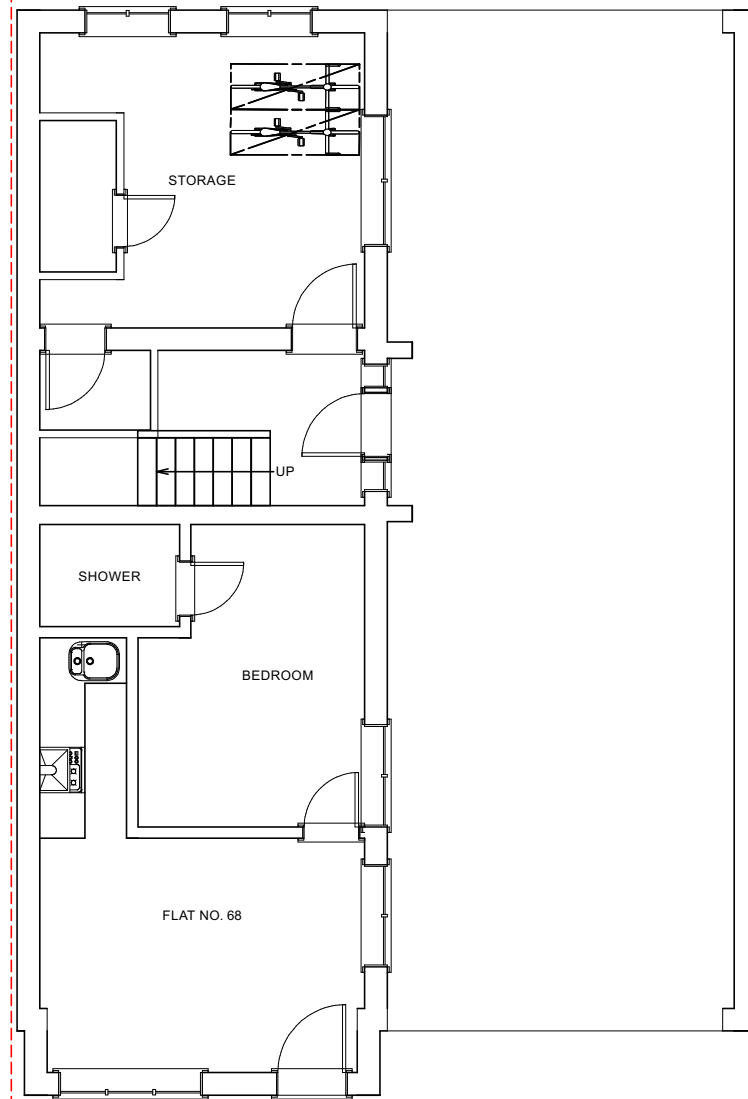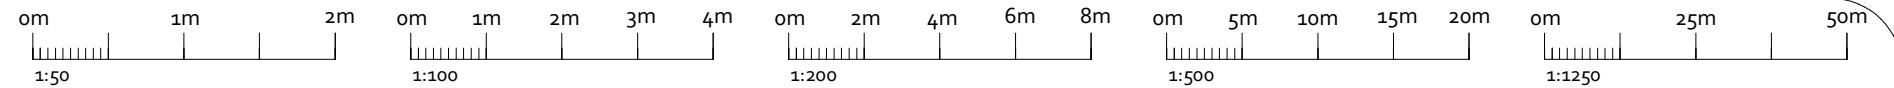



PROPOSED G/F (1:100)

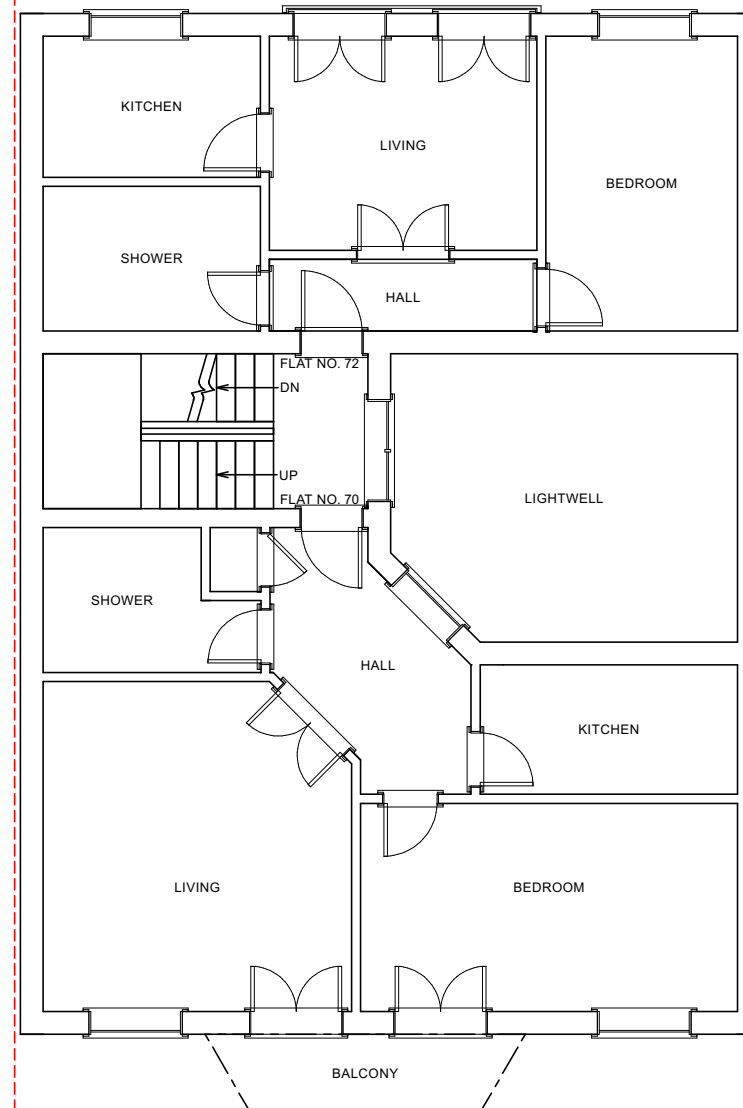


PROPOSED 1/F (1:100)

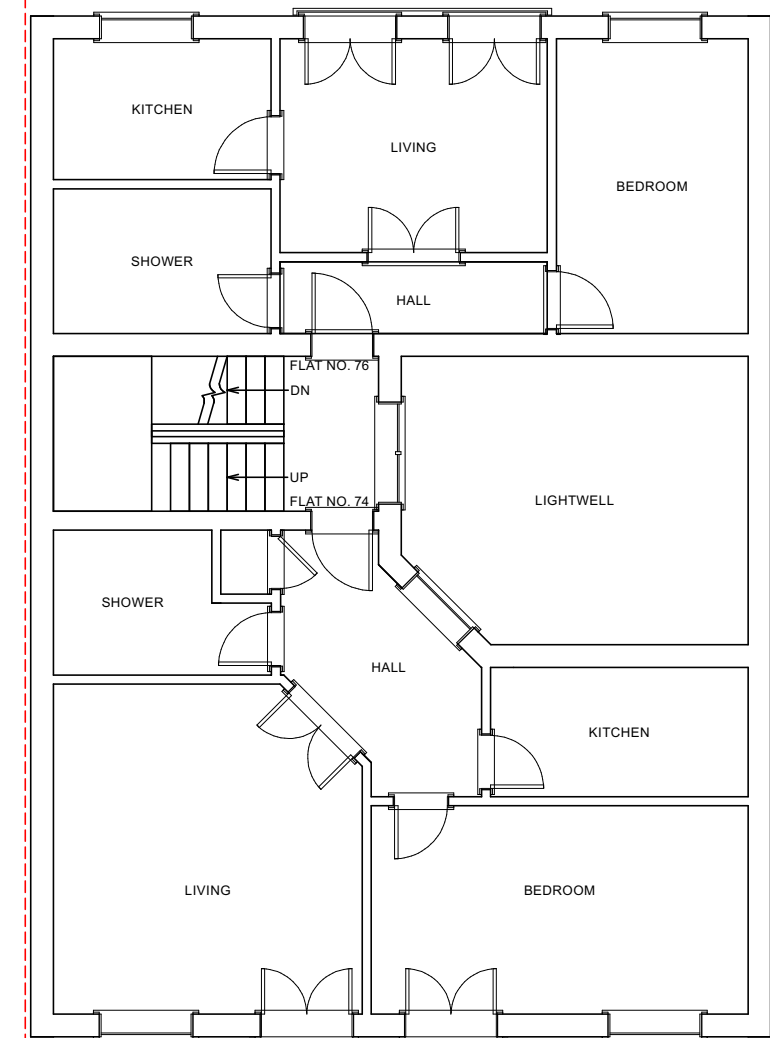


PROPOSED 2/F (1:100)

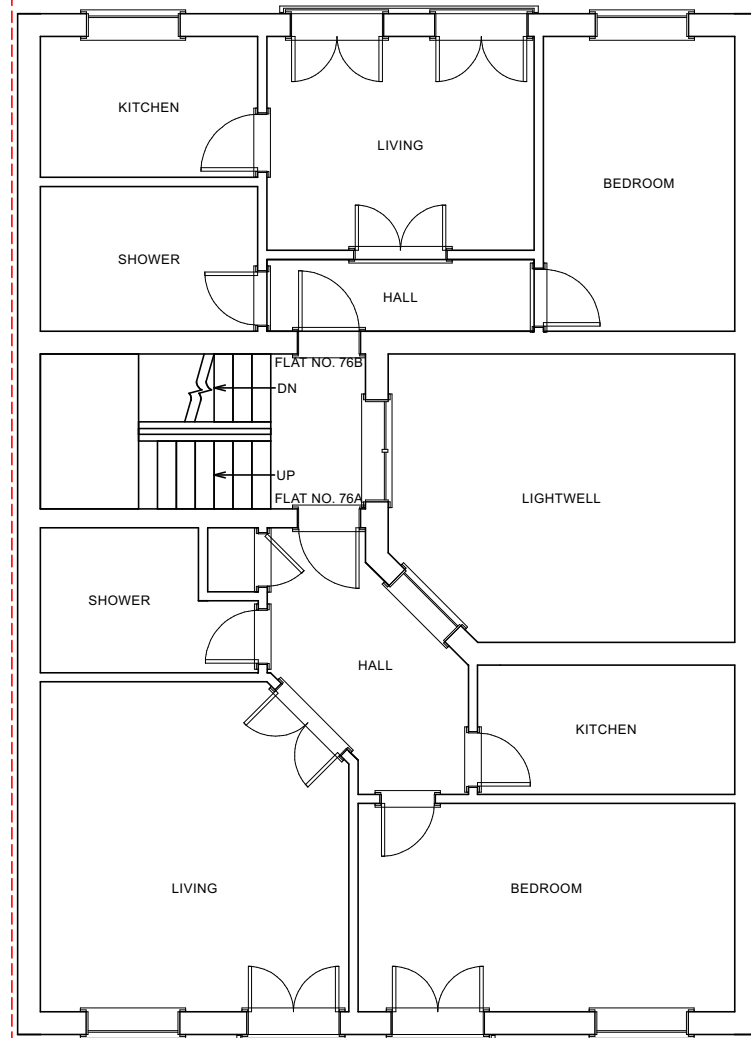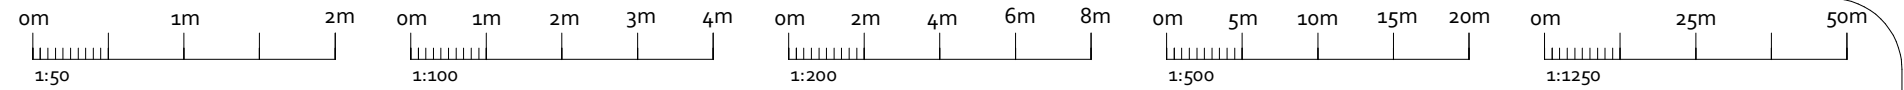

PROPOSED 3/F (1:100)

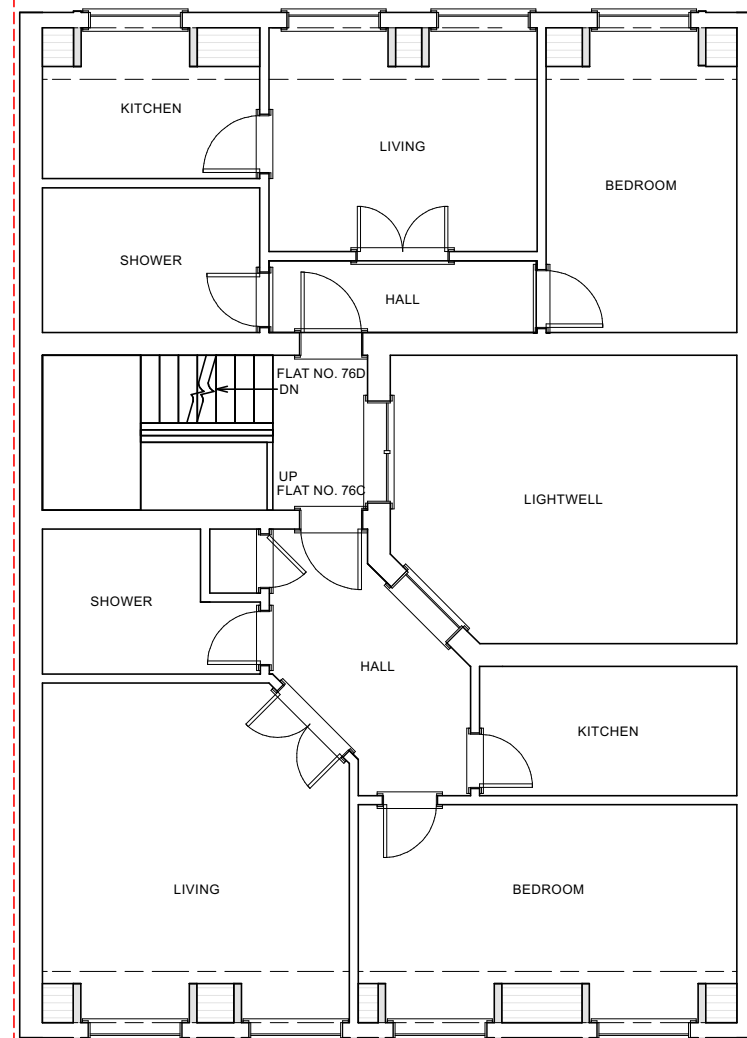


PROPOSED 4/F (1:100)

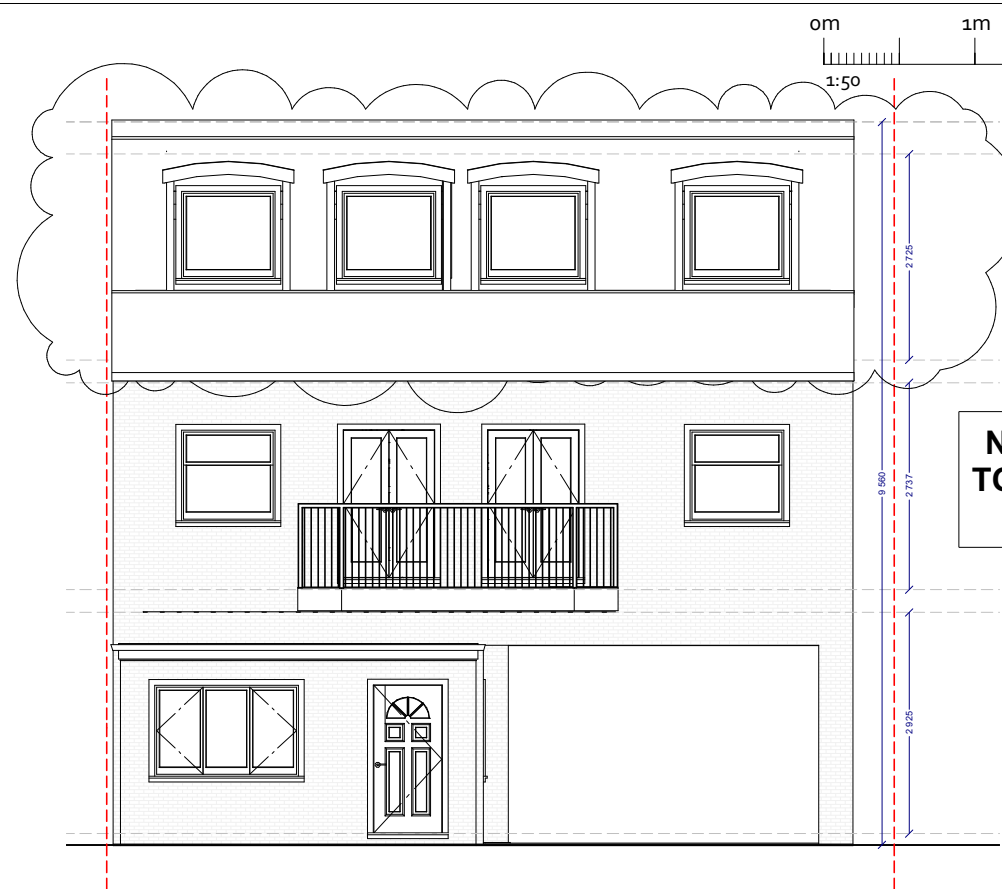


EXISTING FRONT (1:100)


NON STRUCTURAL WALL
TO BE STRENGTHENED AS
PER CLASS A.(a)(i)

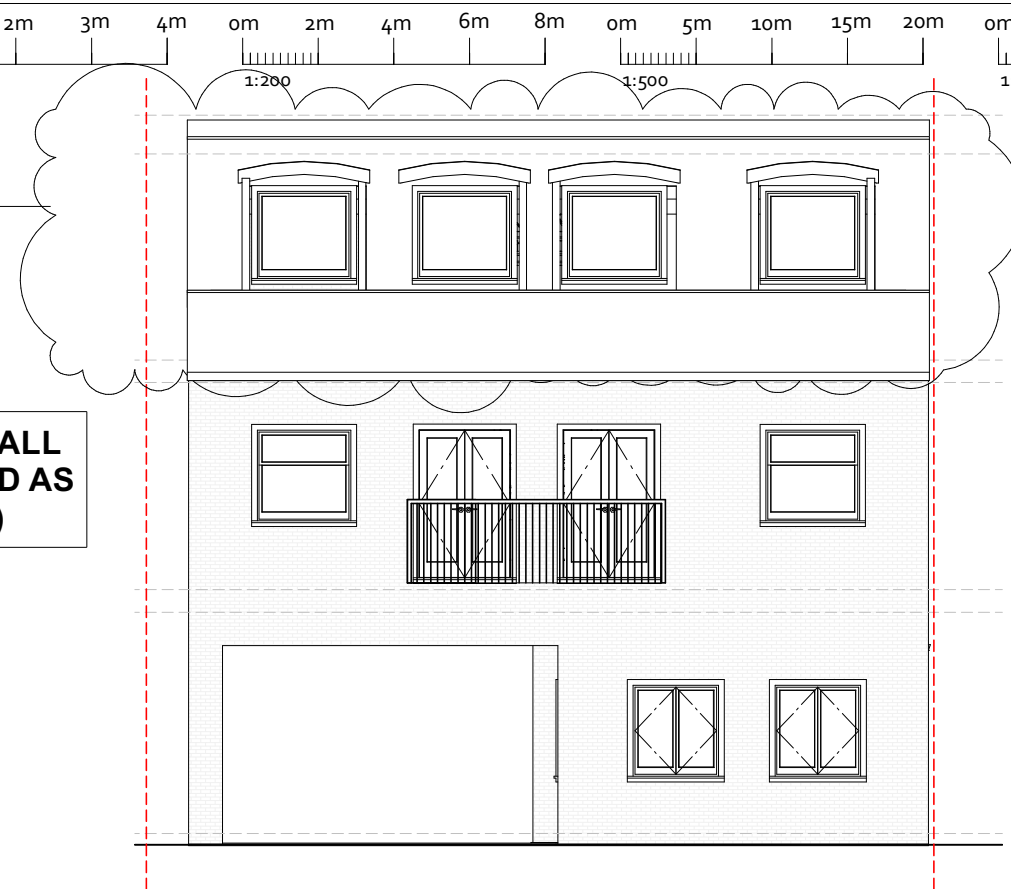


EXISTING REAR (1:100)


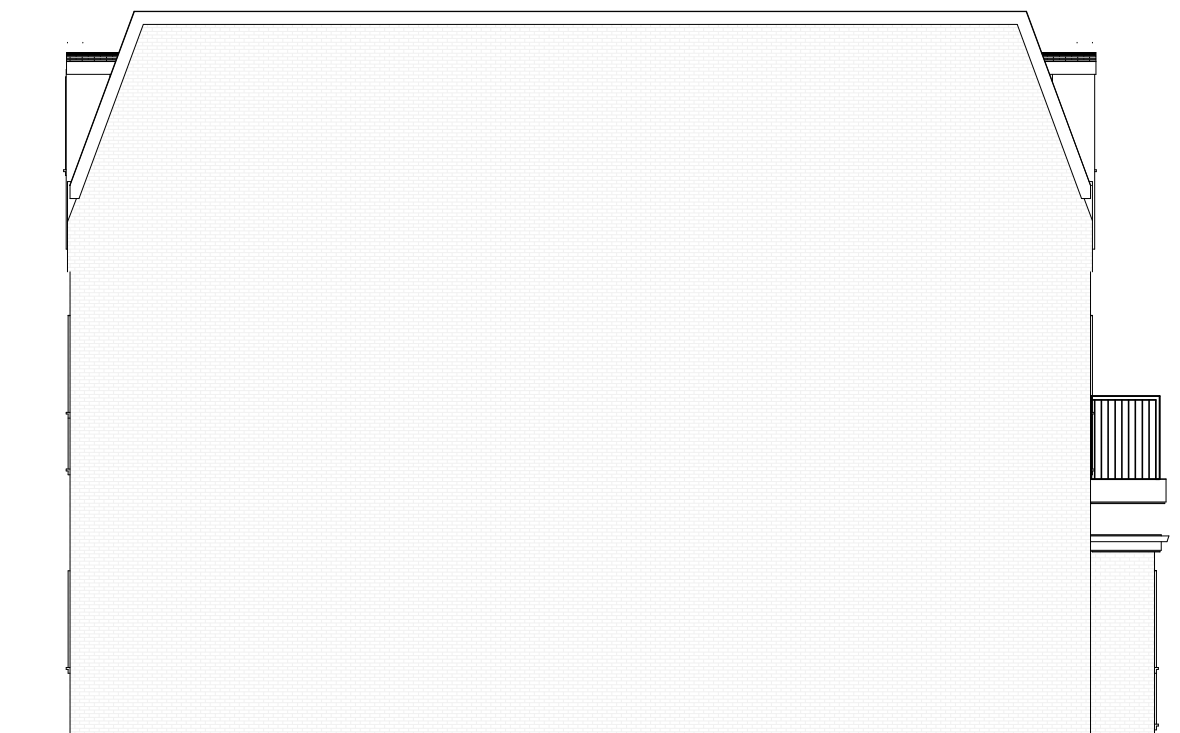


EXISTING SIDE (1:100)

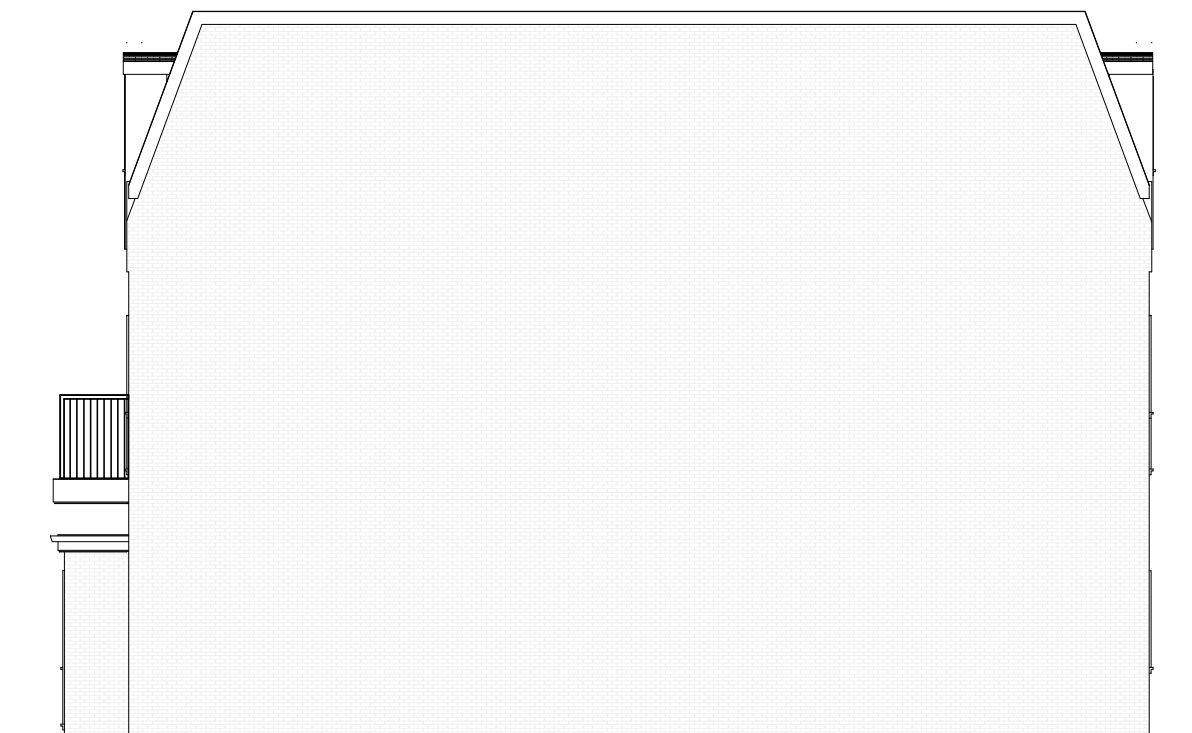


EXISTING SIDE (1:100)


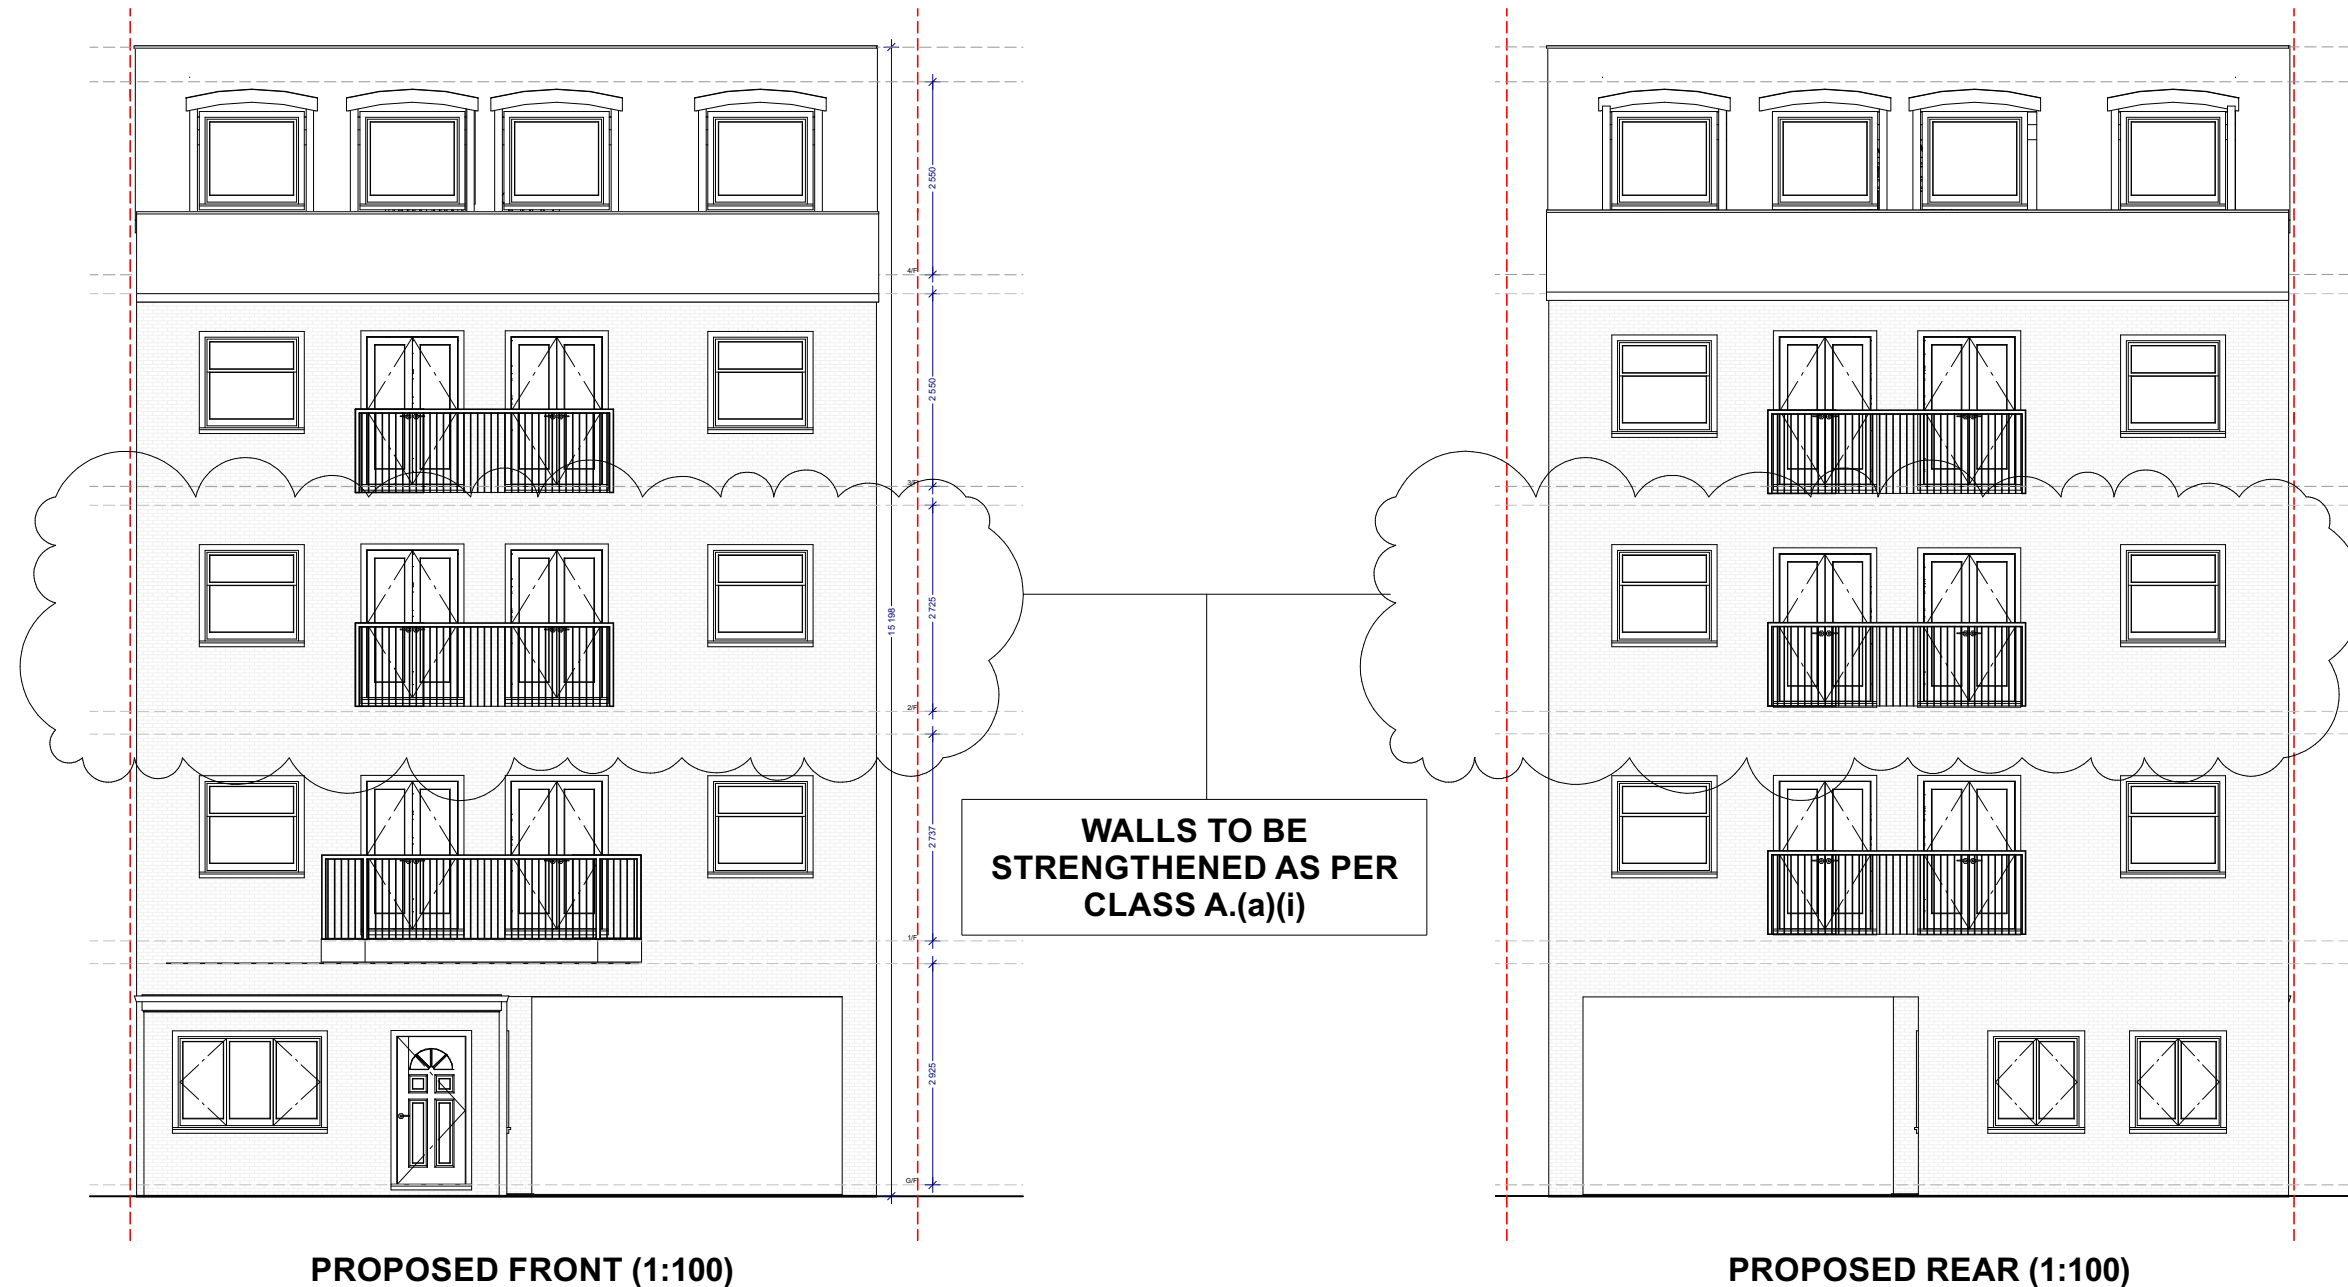


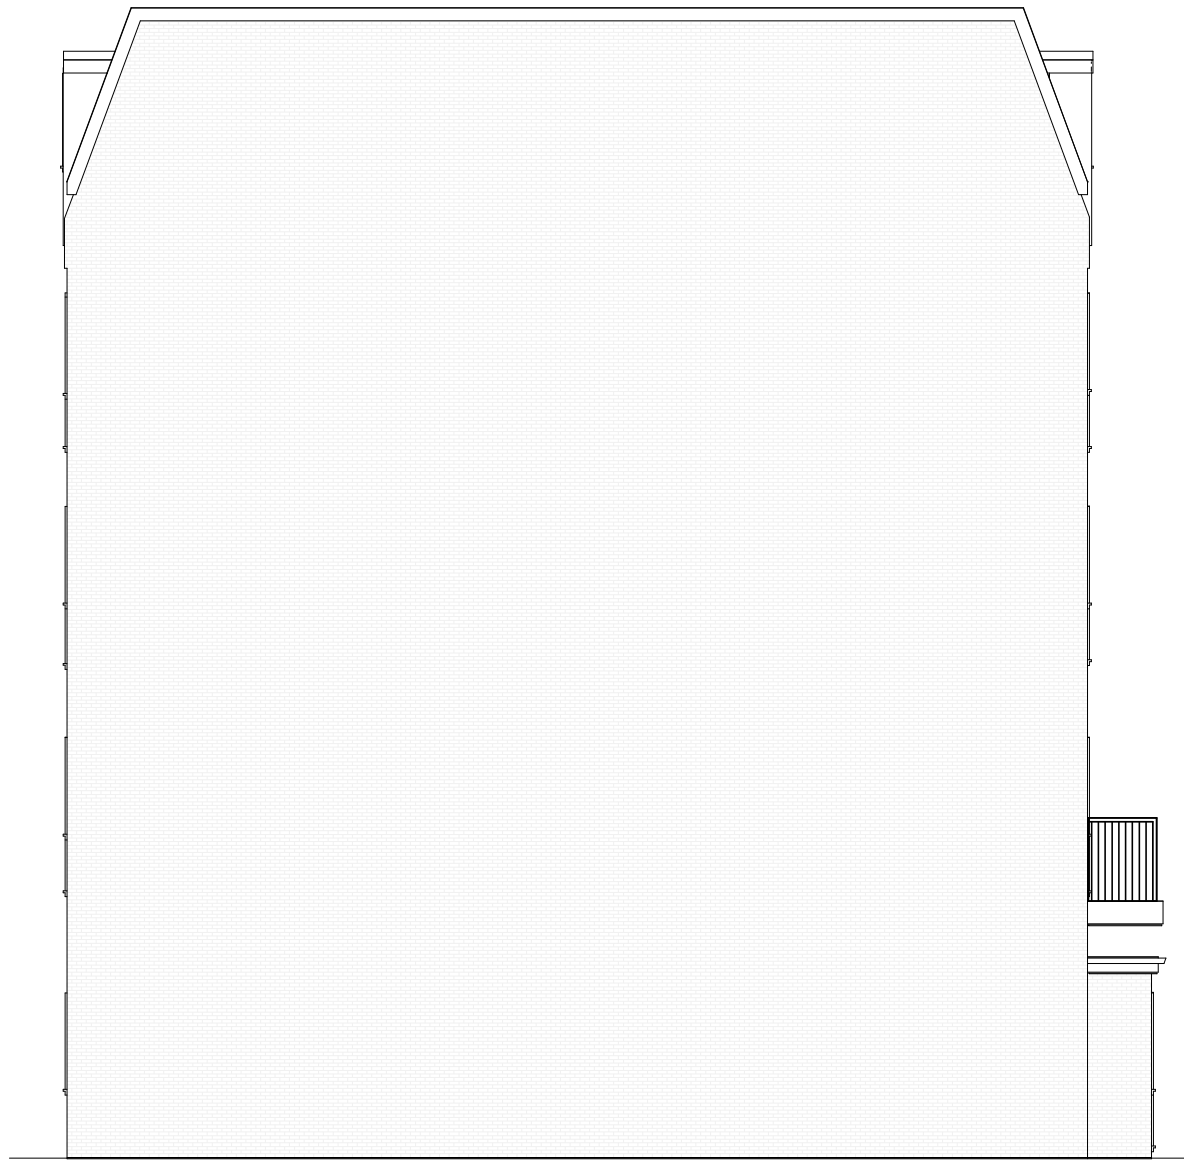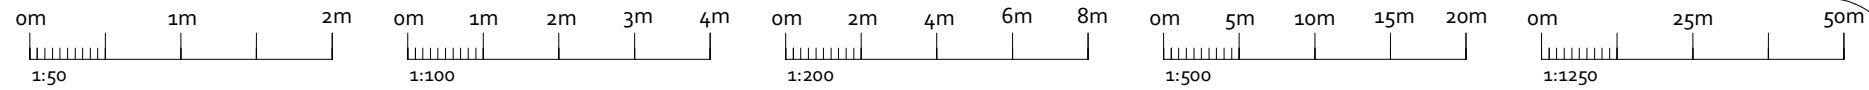


PROPOSED SIDE (1:100)

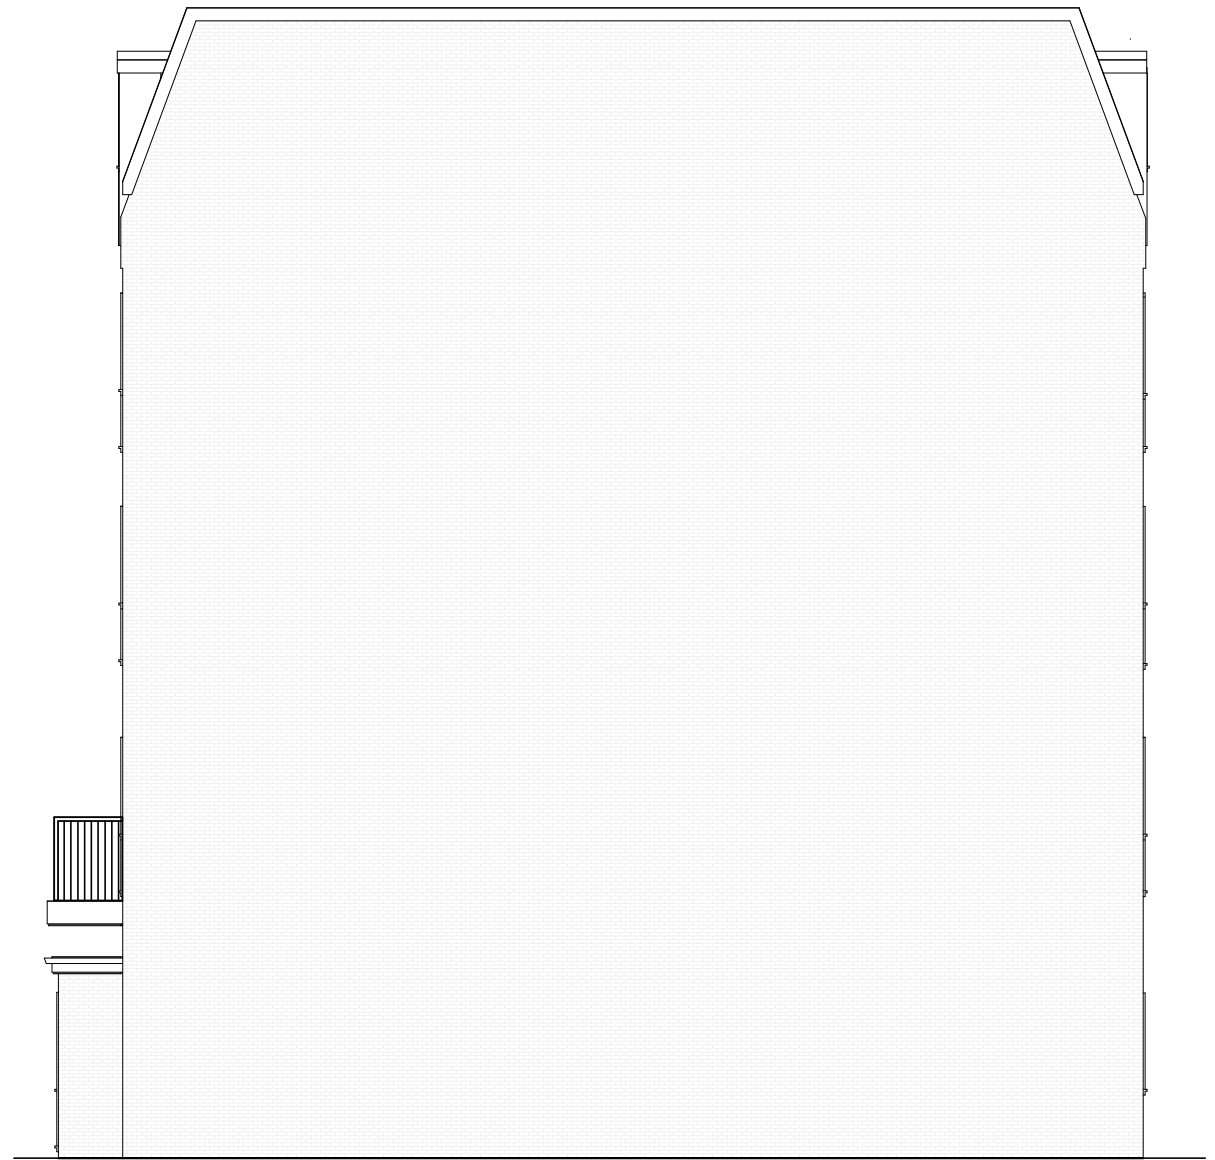

PROPOSED SIDE (1:100)

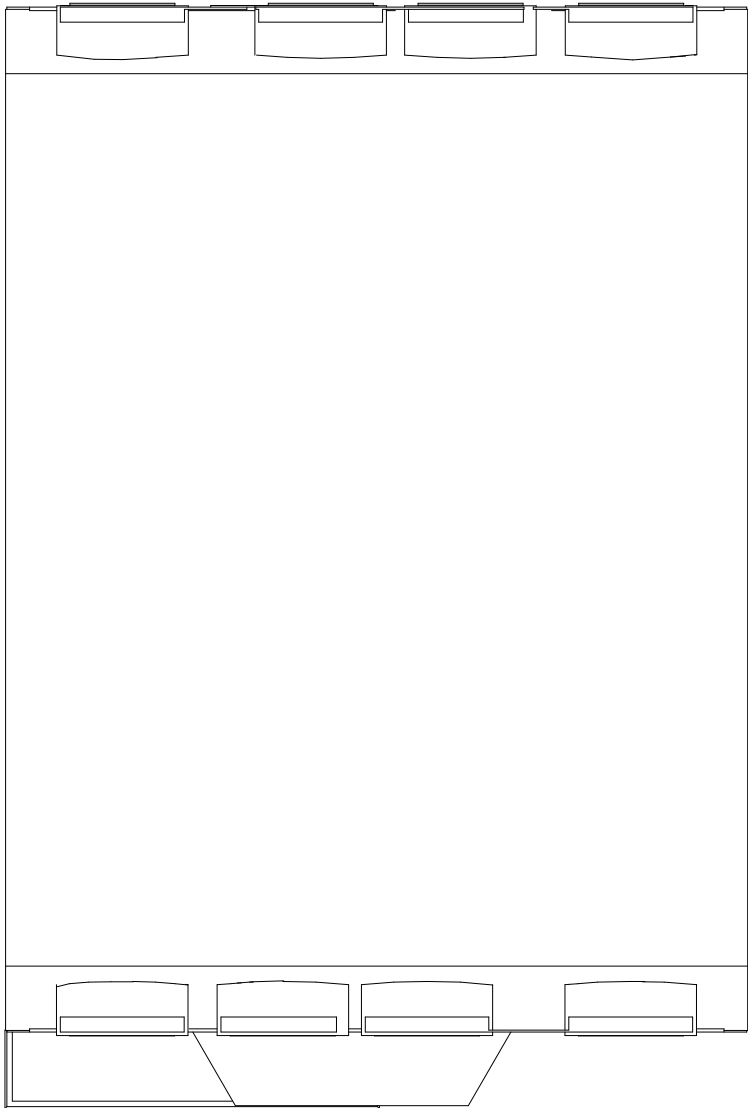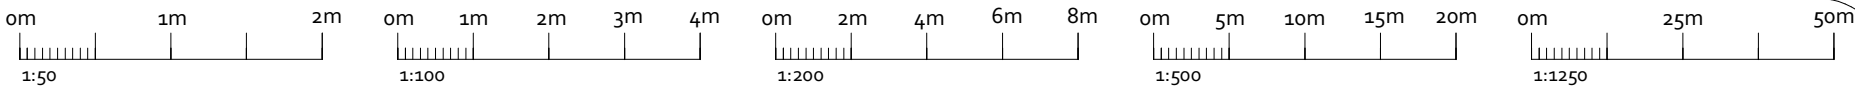

EXISTING ROOF PLAN (1:100)

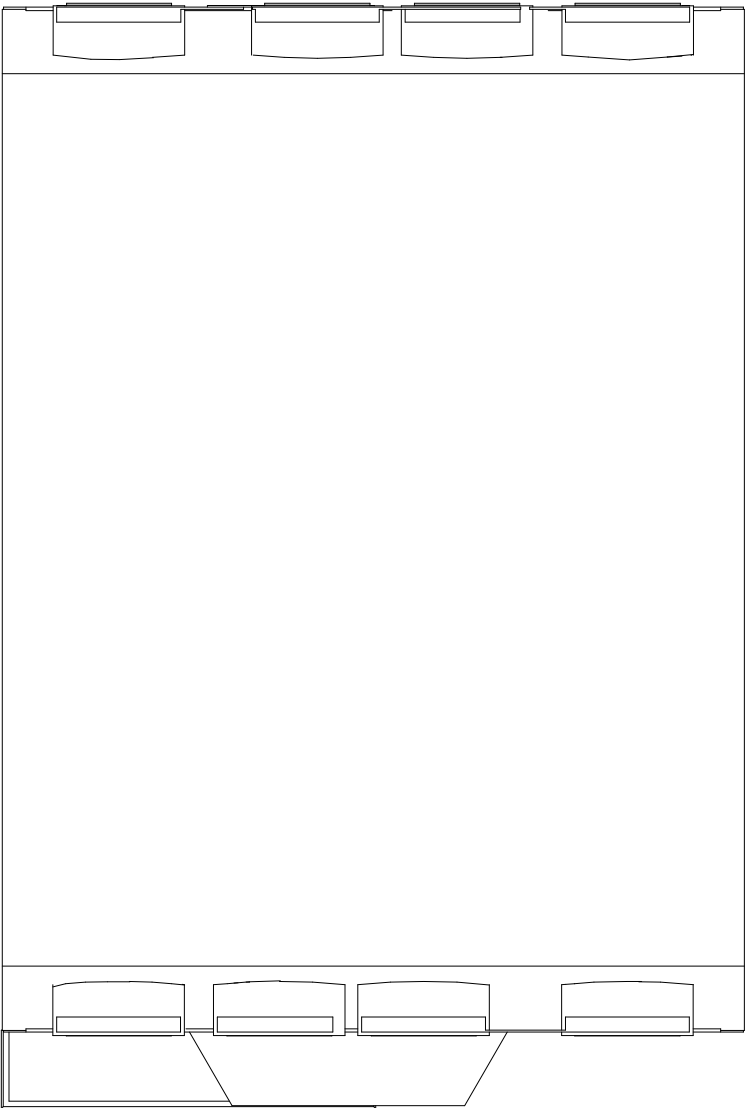

PROPOSED ROOF PLAN (1:100)