



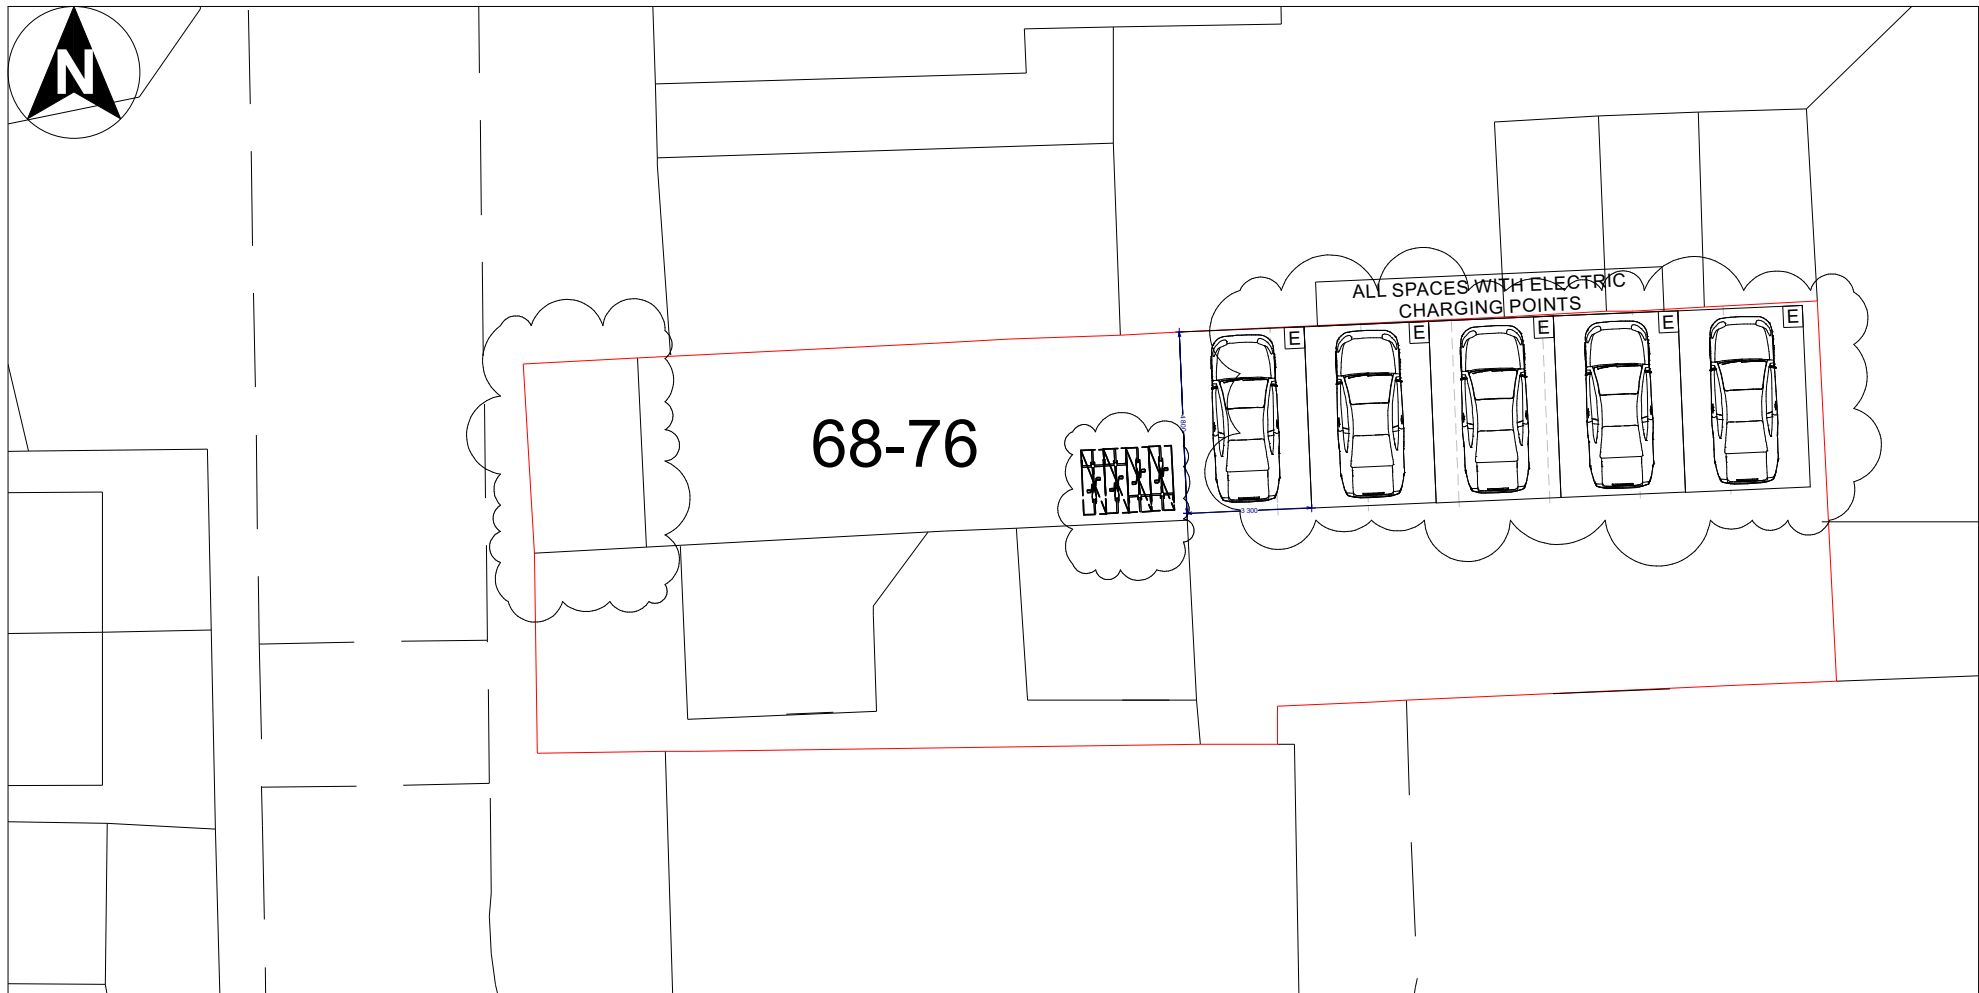

EXISTING PARKING TO BE RE-ARRANGED TO PROVIDE A TOTAL OF 5 PARKING BAYS. OTHER PARKING ARRANGEMENT TO BE SECURED BY S106 AGREEMENT FOR RESTRICTIONS ON PARKING PERMITS OR OFF-SITE HIGHWAYS CONTRIBUTION.

PROPOSED PARKING AND CYCLE STORAGE (1:200)

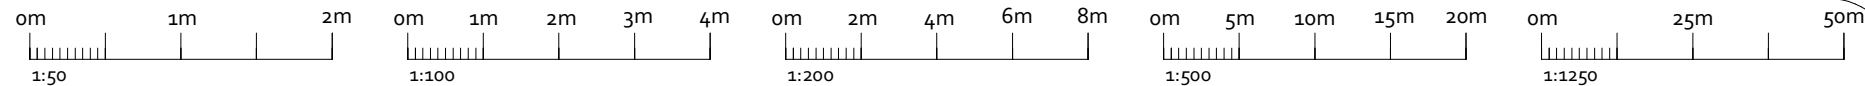

OPS Chartered Surveyors

17 Garvin Avenue | Beaconsfield | Bucks | HP9 1RD
info@ops-surveyors.co.uk
www.ops-surveyors.co.uk
Tel: 07881457903



Address: 68-76 Albert Road, West Drayton, UB7 8ES
Drawing Ref.: 2020-68-76AR-APL-1
Applicant: Mr Sanjay Kumar
Project: APPEAL DWG - Construction of 2 Additional Storey to Provide 4 New Dwellings under Class A Part 20 Schedule 2 of the Town and Country Planning (Permitted Development & Misc. Amendments) (England)(Coronavirus)Regulations 2020

Date: 15/05/2021

Revision: 1.0C

Scales: 1:50, 1:100, 1:200, 1:500, 1:1250
@ISO A3 (297 x 420)

Sheet # 1 / 2

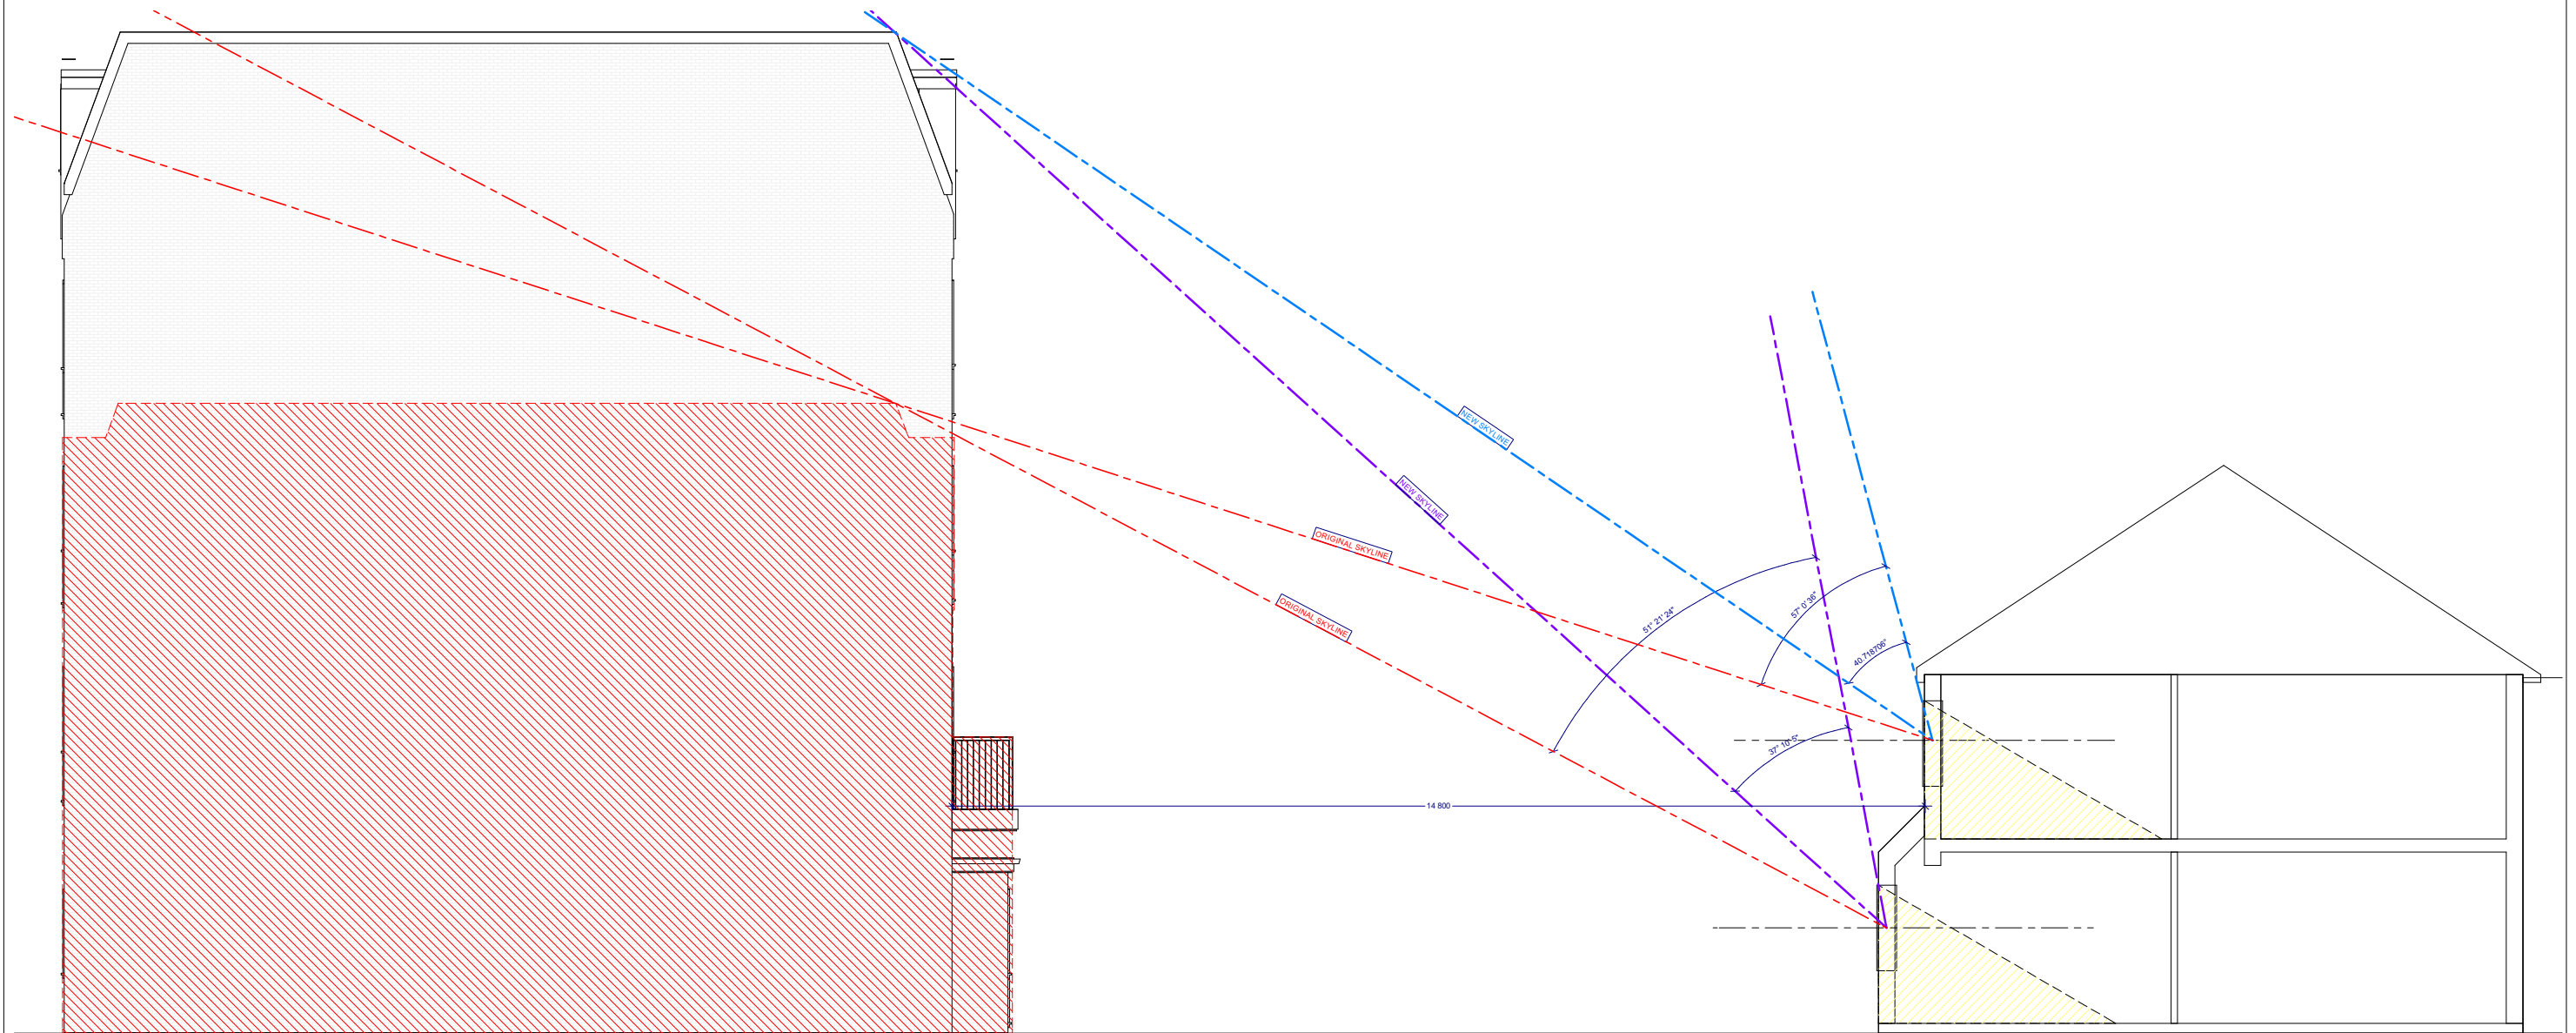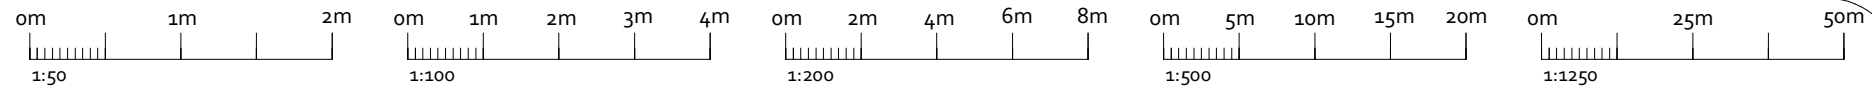

PROPOSED ELEVATION SHOWING RELATIONSHIP BETWEEN PROPOSED DEVELOPMENT AND NOS. 59 & 61 ALBERT STREET (1:100)