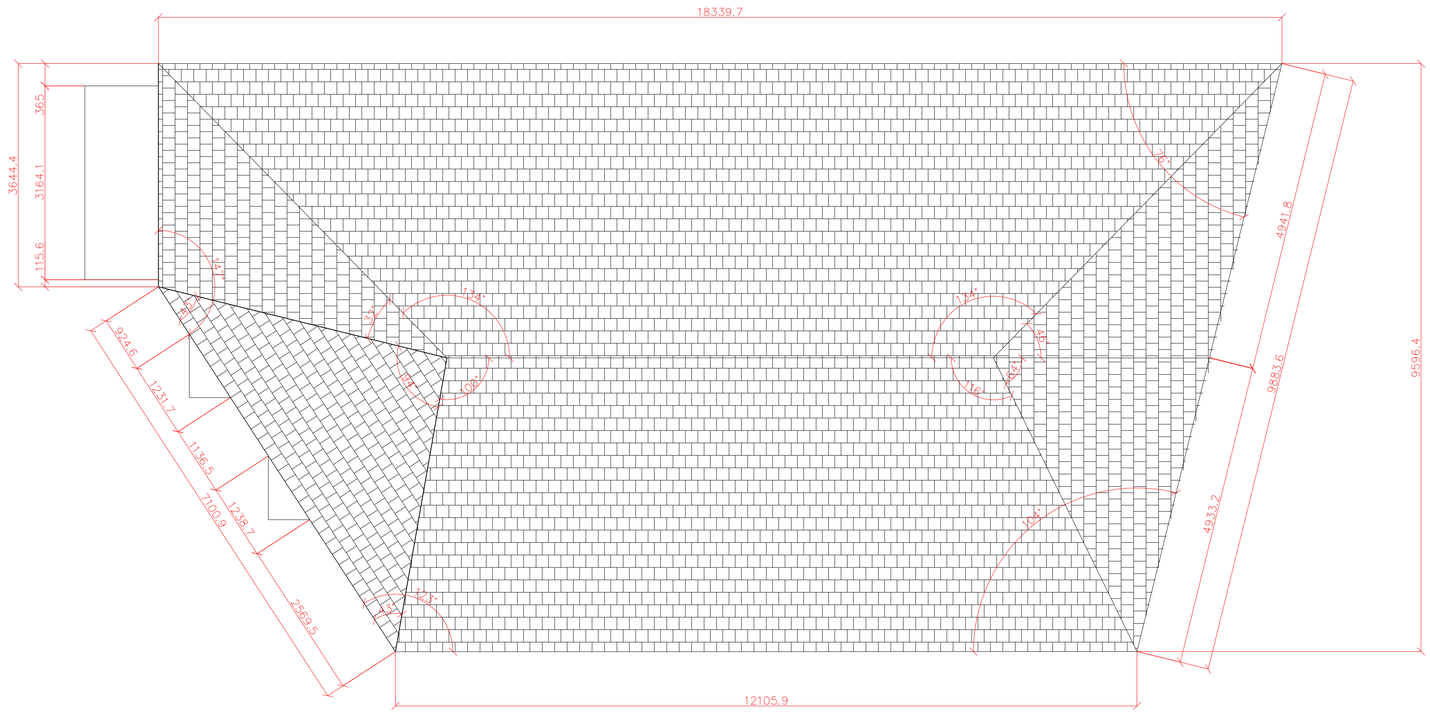


Legend

Client:
SOUTHBOURNE ELECTRICAL

SOUTHBOURNE ELECTRICAL SERVICES LIMITED
11, WARWICK ROAD, WEST DRAYTON
MIDDLESEX UB7 9BT
TEL: 01895 847417
CAD DEPARTMENT: JAMES@SOUTHBOURNE-ELECTRICAL.CO.UK

Project: 000
11 WARWICK ROAD
WEST DRAYTON

Title: ROOF LAYOUT

Drawn by:	Checked by:	
JR	JF	
Scale: 1:50@A1	Revision: 1	Date: 10.01.22

Drawing no.:
SES-000-1-RF