



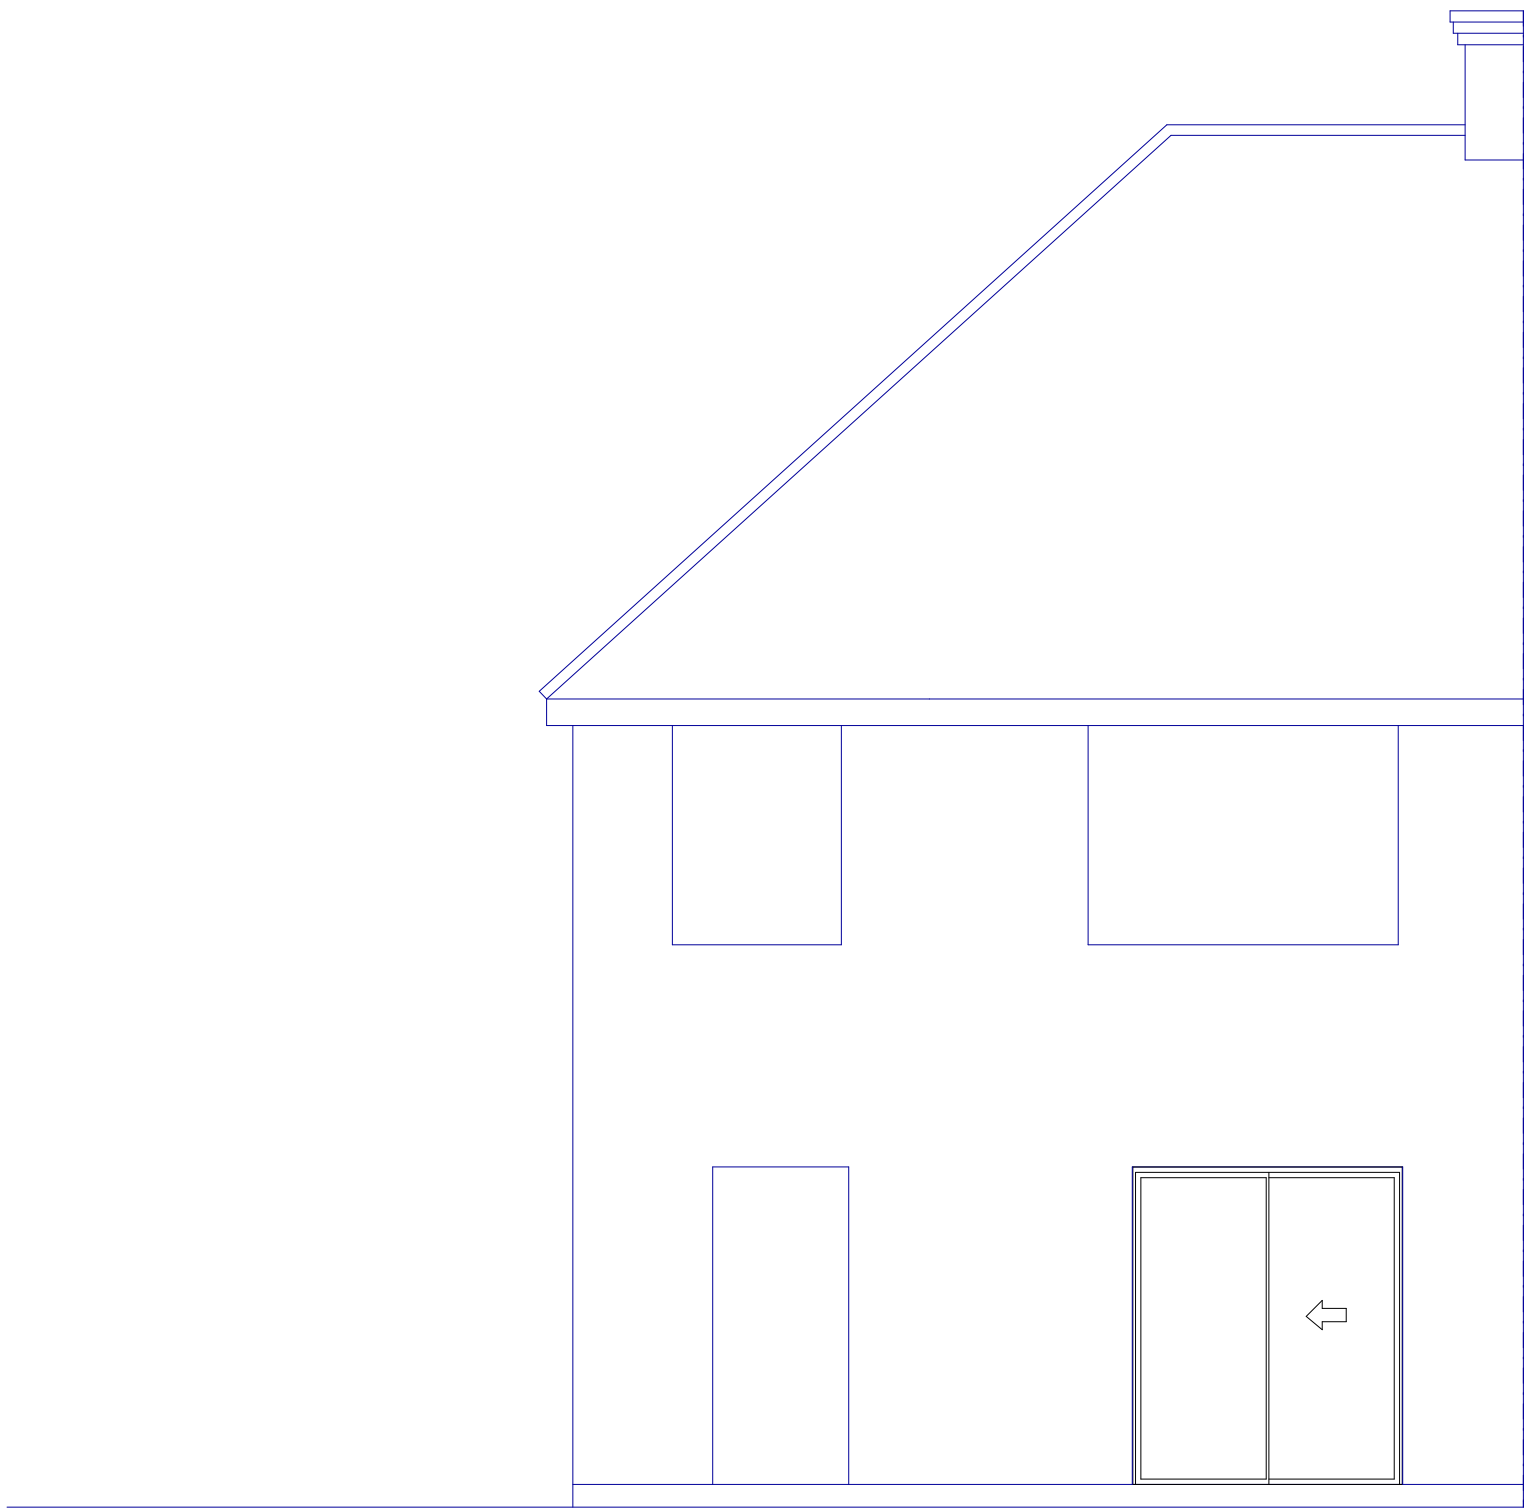


EXISTING REAR ELEVATION




EXISTING FRONT ELEVATION

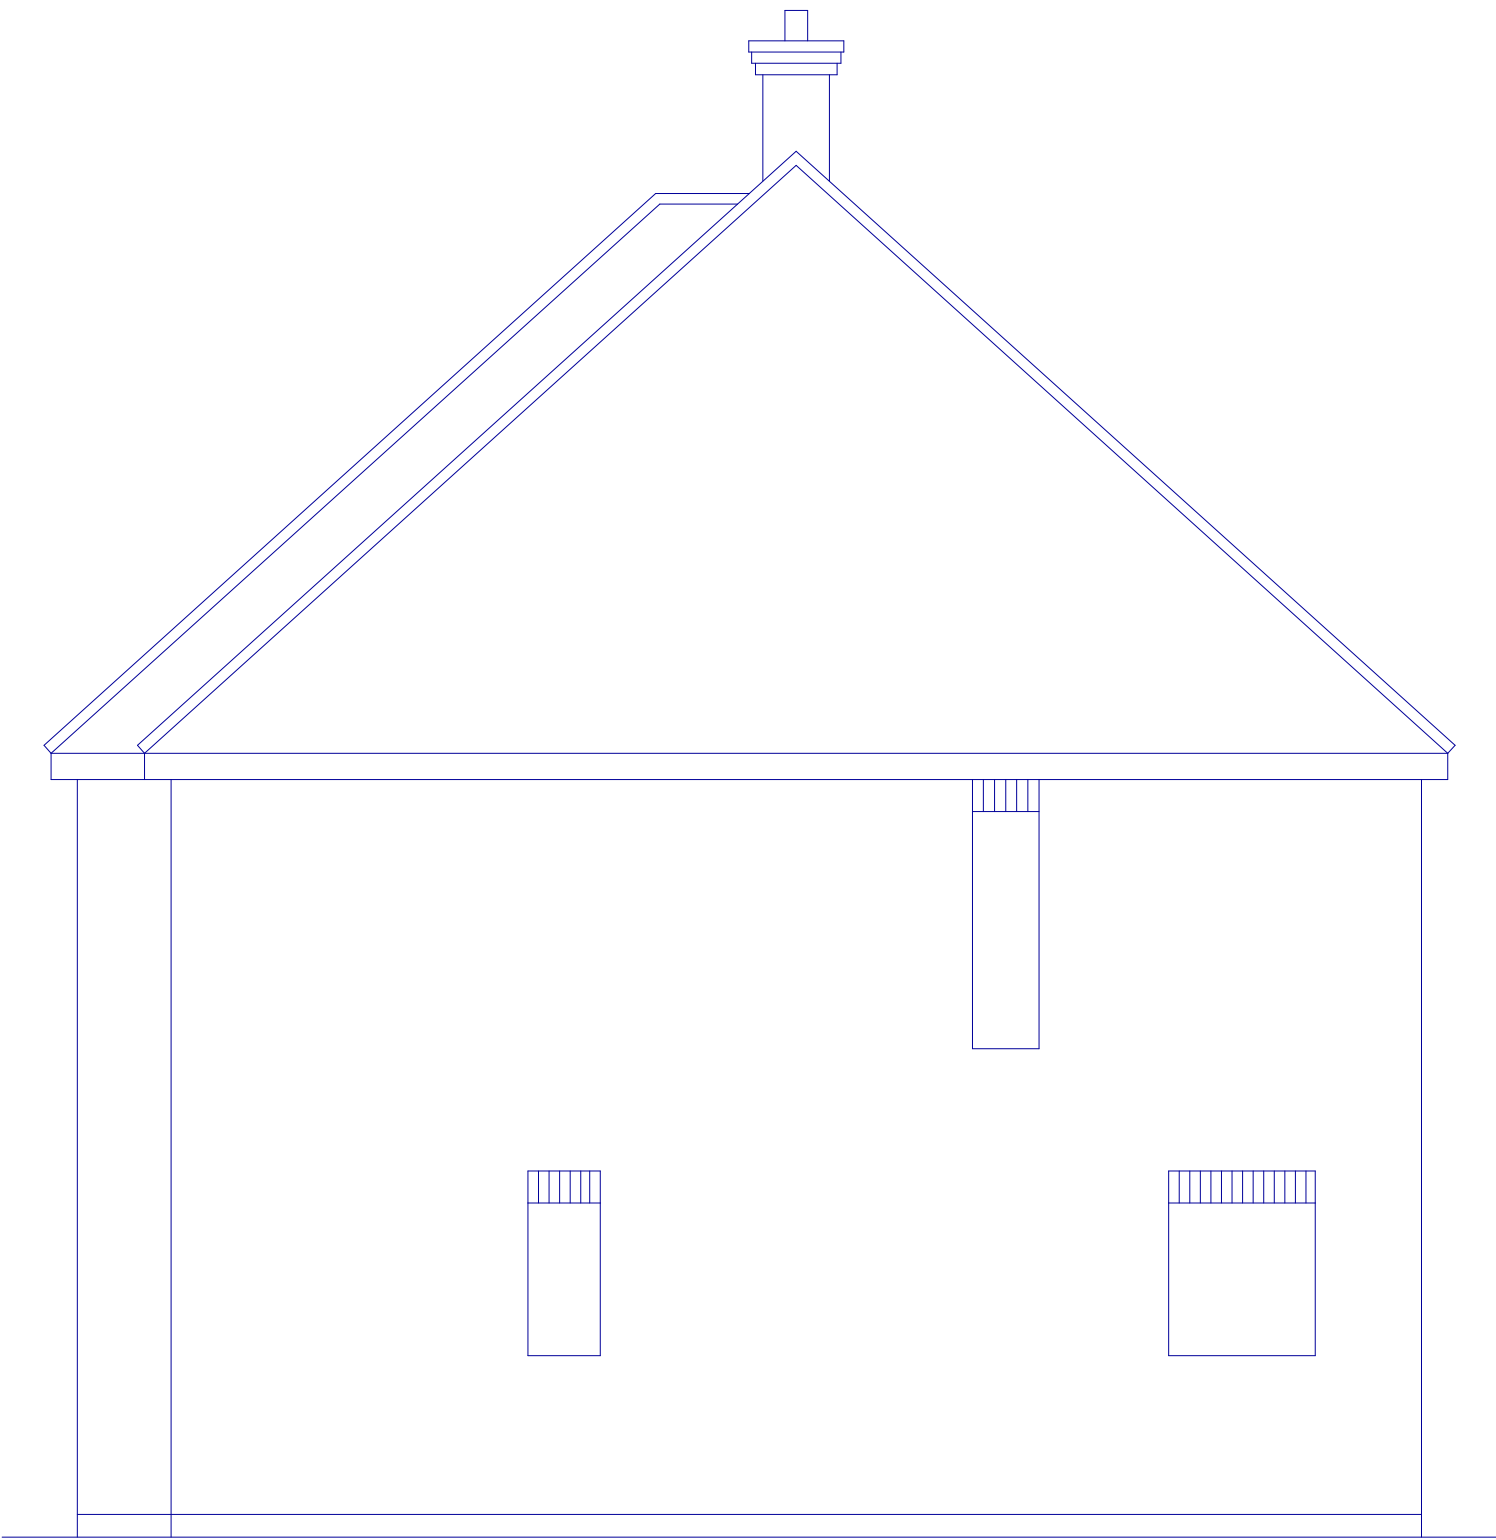


EXISTING SIDE ELEVATION

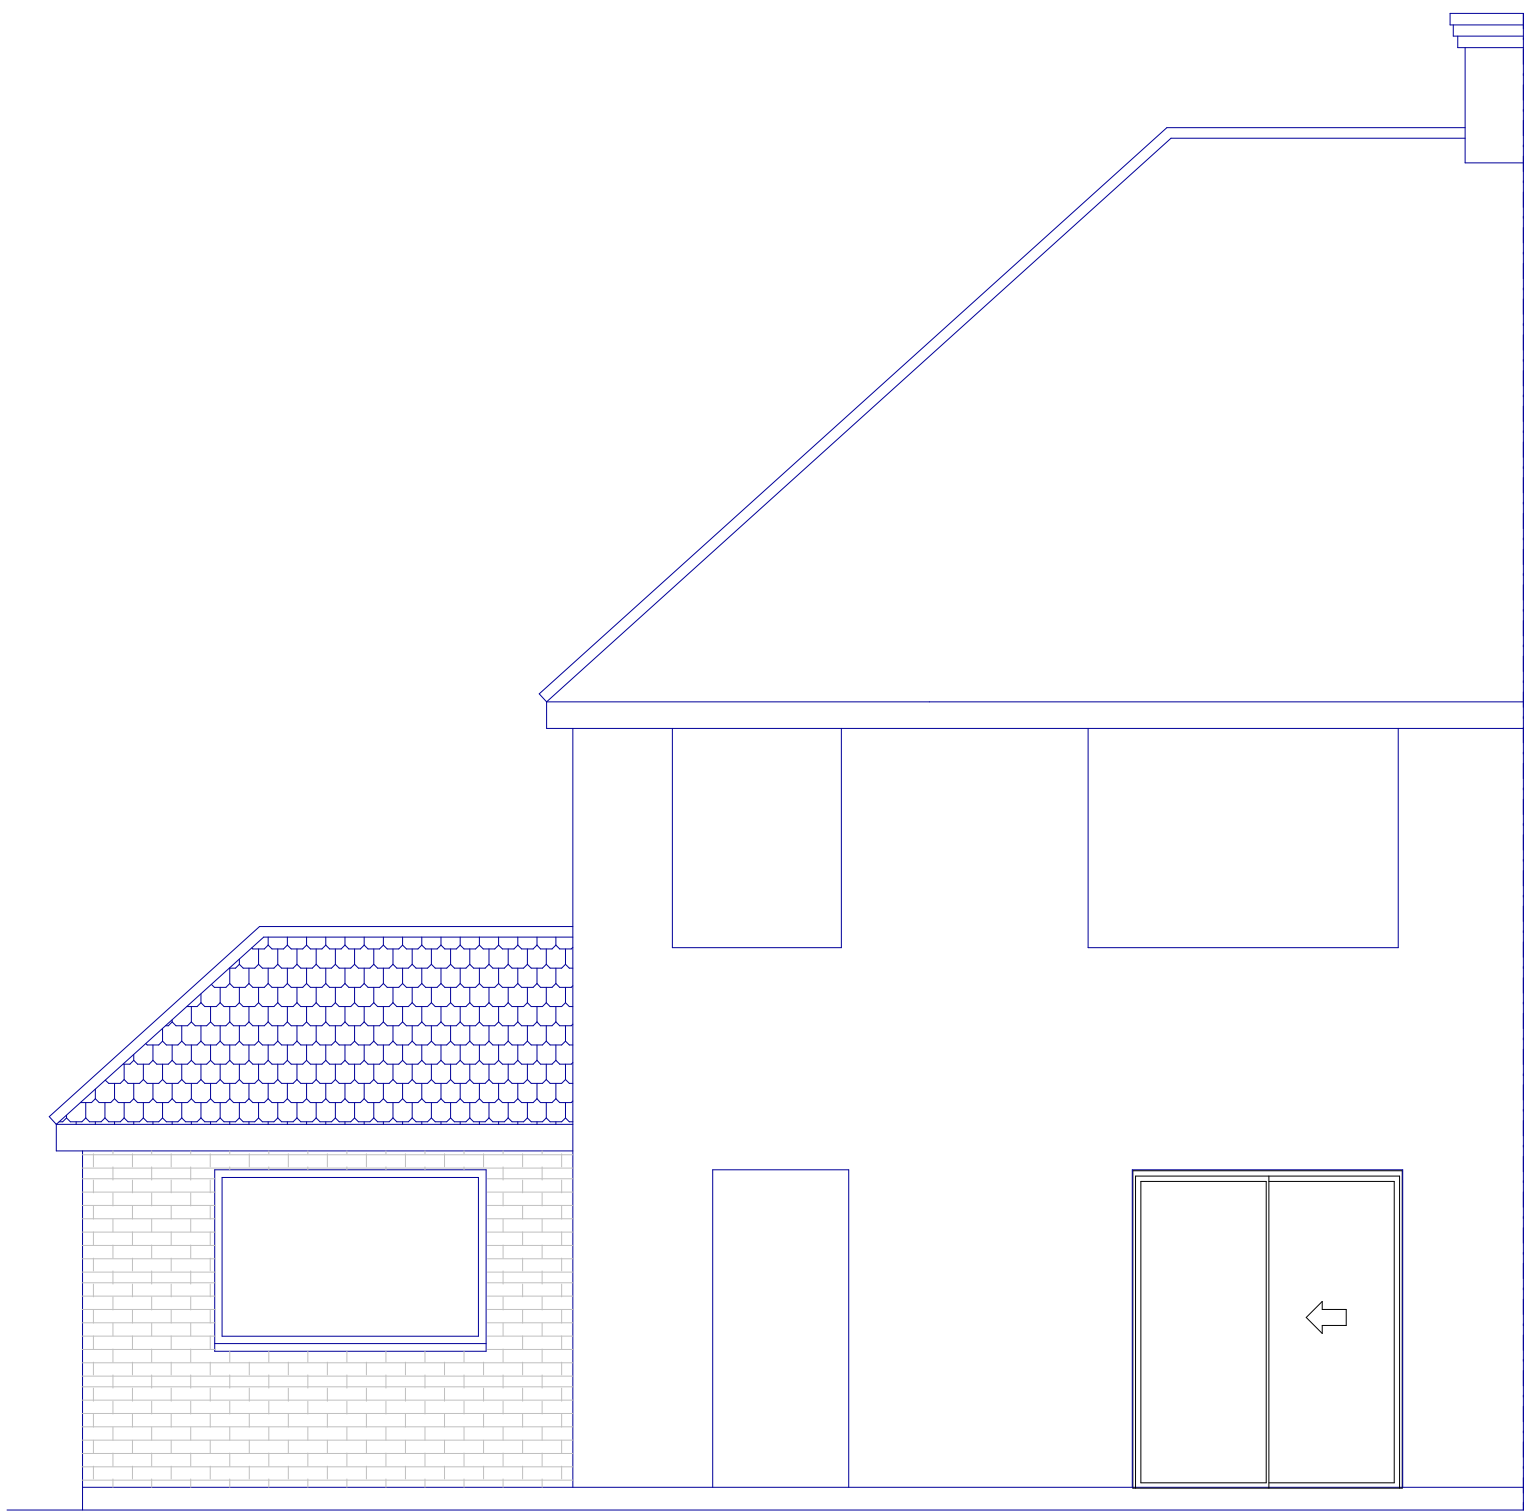

PROPOSED REAR ELEVATION

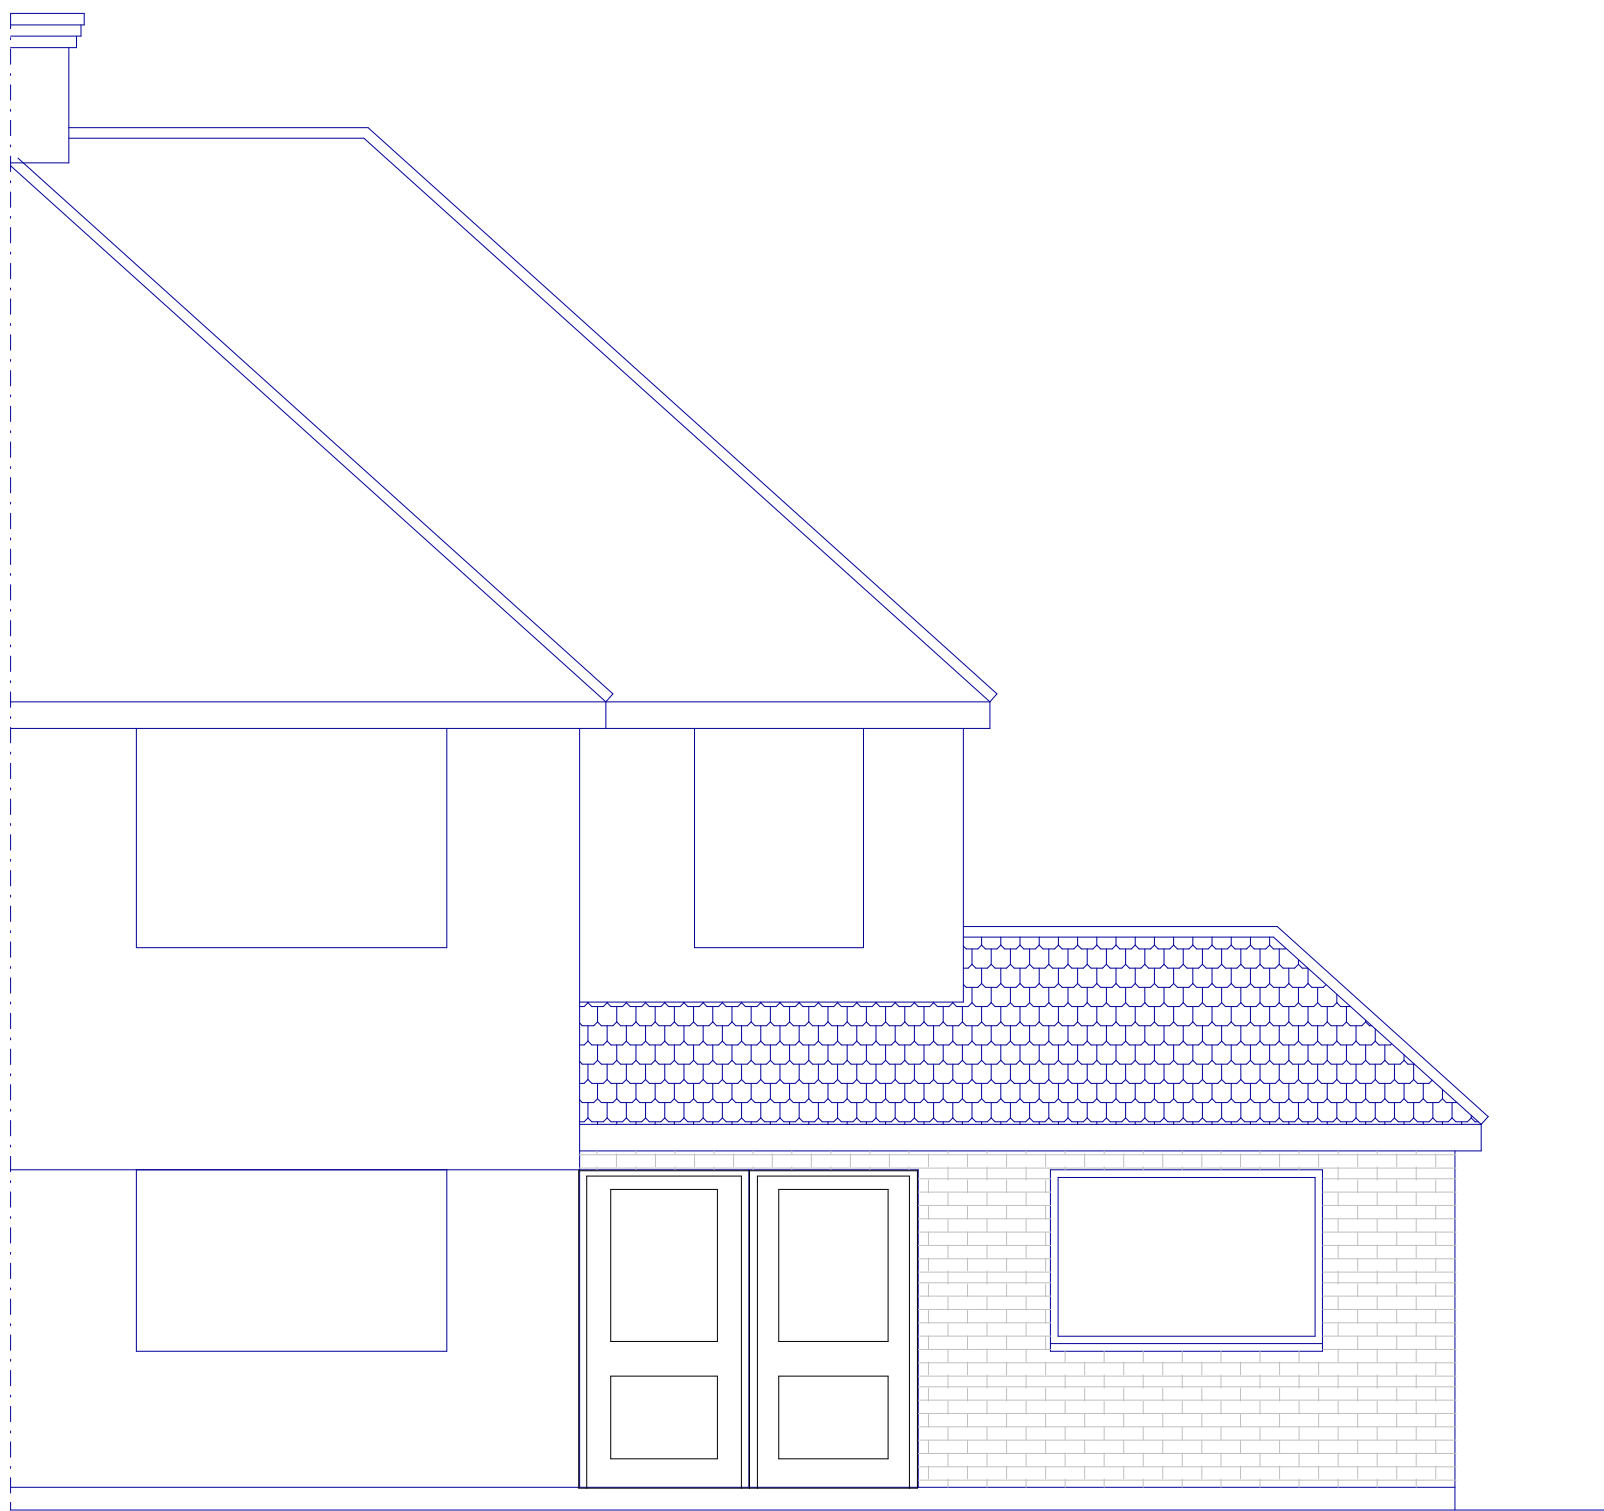

PROPOSED FRONT ELEVATIONS

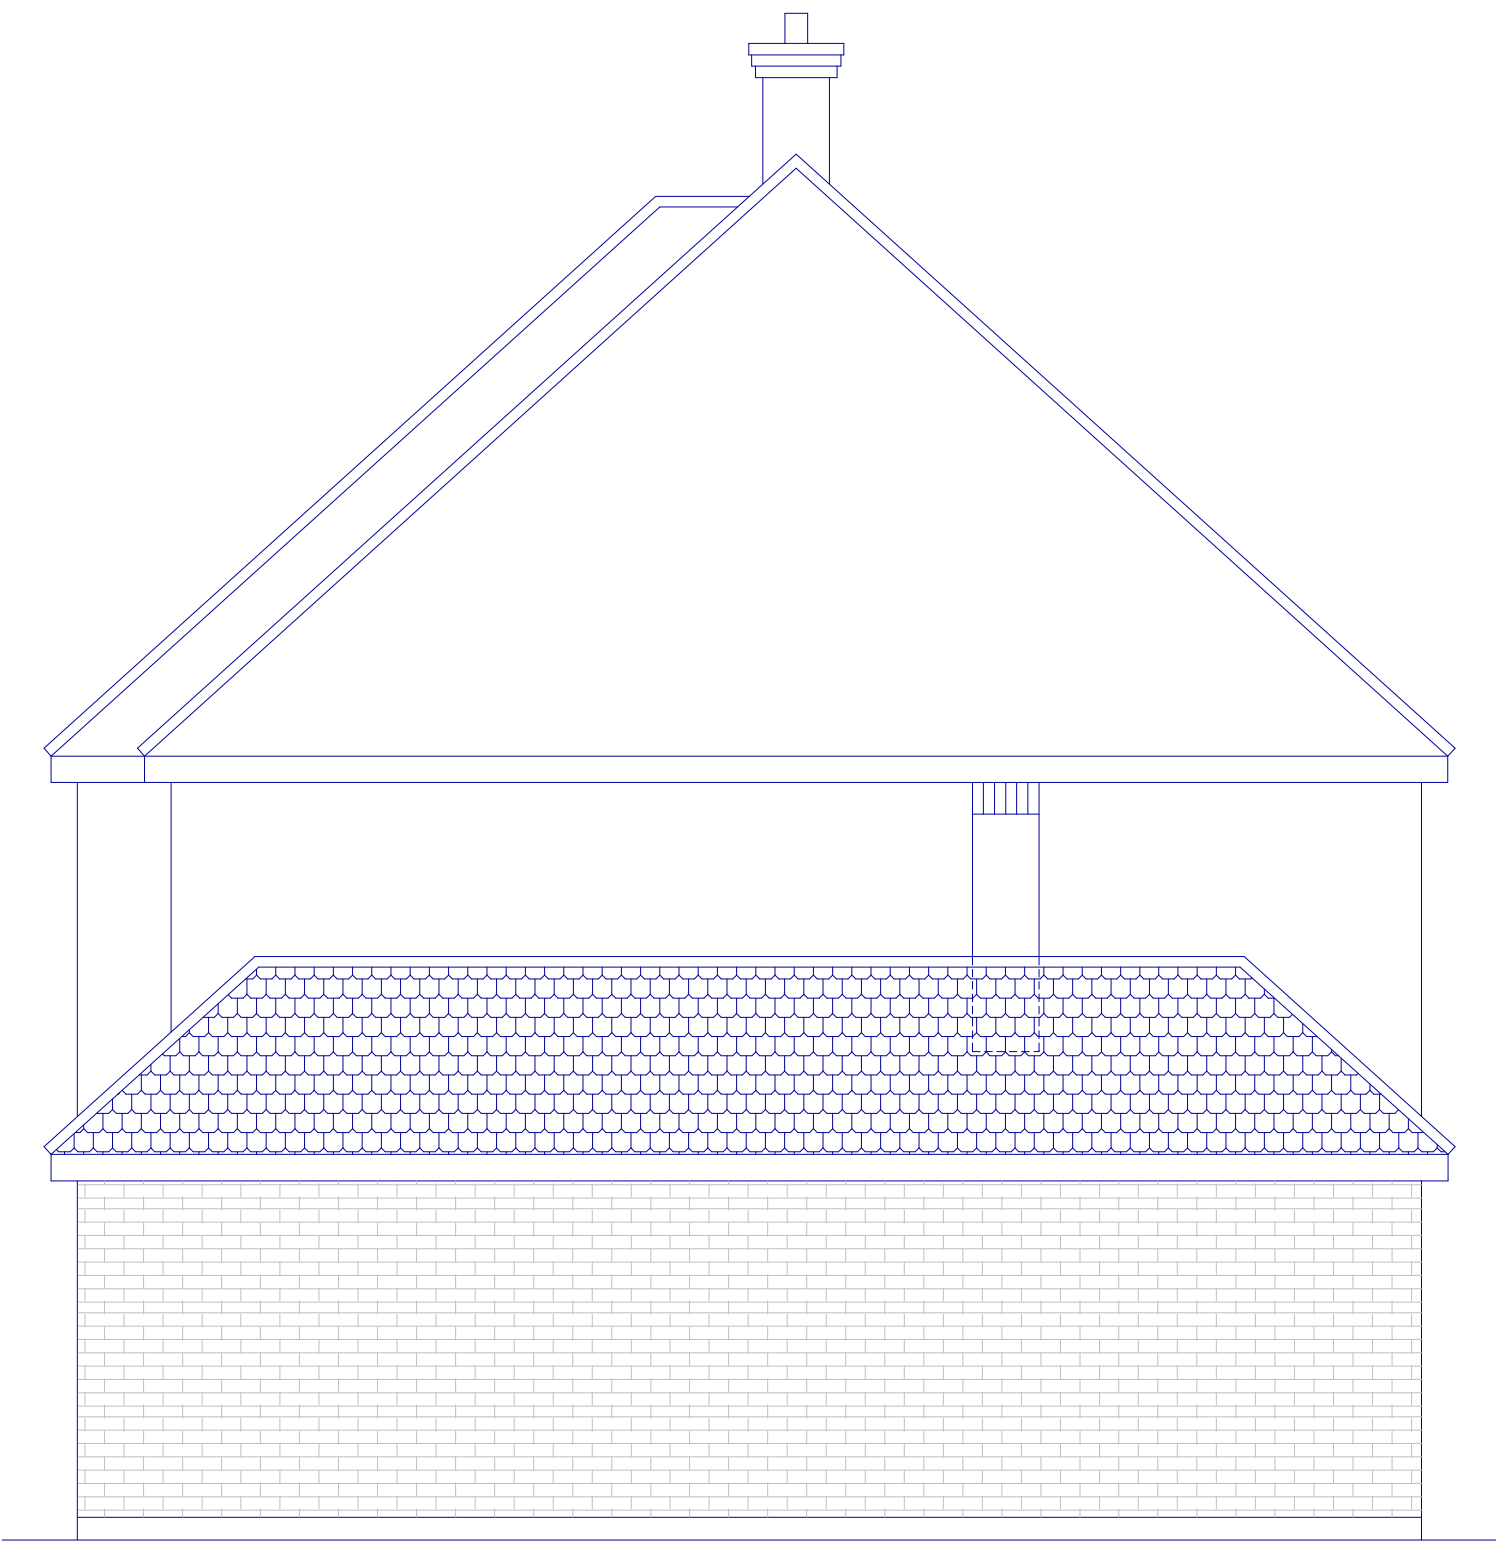

PROPOSED SIDE ELEVATION