



REFUSED PLANS @ A3

KEY

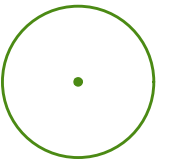


EXISTING TREES RETAINED.

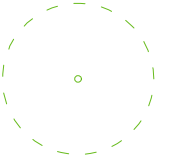

EXISTING TREES REMOVED.



INDICATIVE PROPOSED
TREE PLANTING.

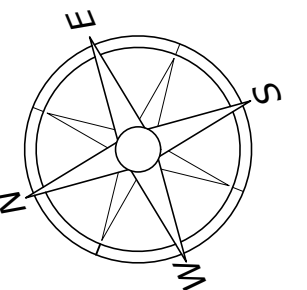

Briarwood Drive

Oakdale Avenue


Shops and flats above
fronting Joel Street

0 10m 20m

56 BRIARWOOD DRIVE, NORTHWOOD HILLS .

W J Macleod
ARCHITECT
70b High Street Northwood Middlesex HA6 1BL
phone 01923 840600

Drawing Number	21/3515/1	Revision
Date	14 / 9 / 21	
Scale	1:200 @ A2	

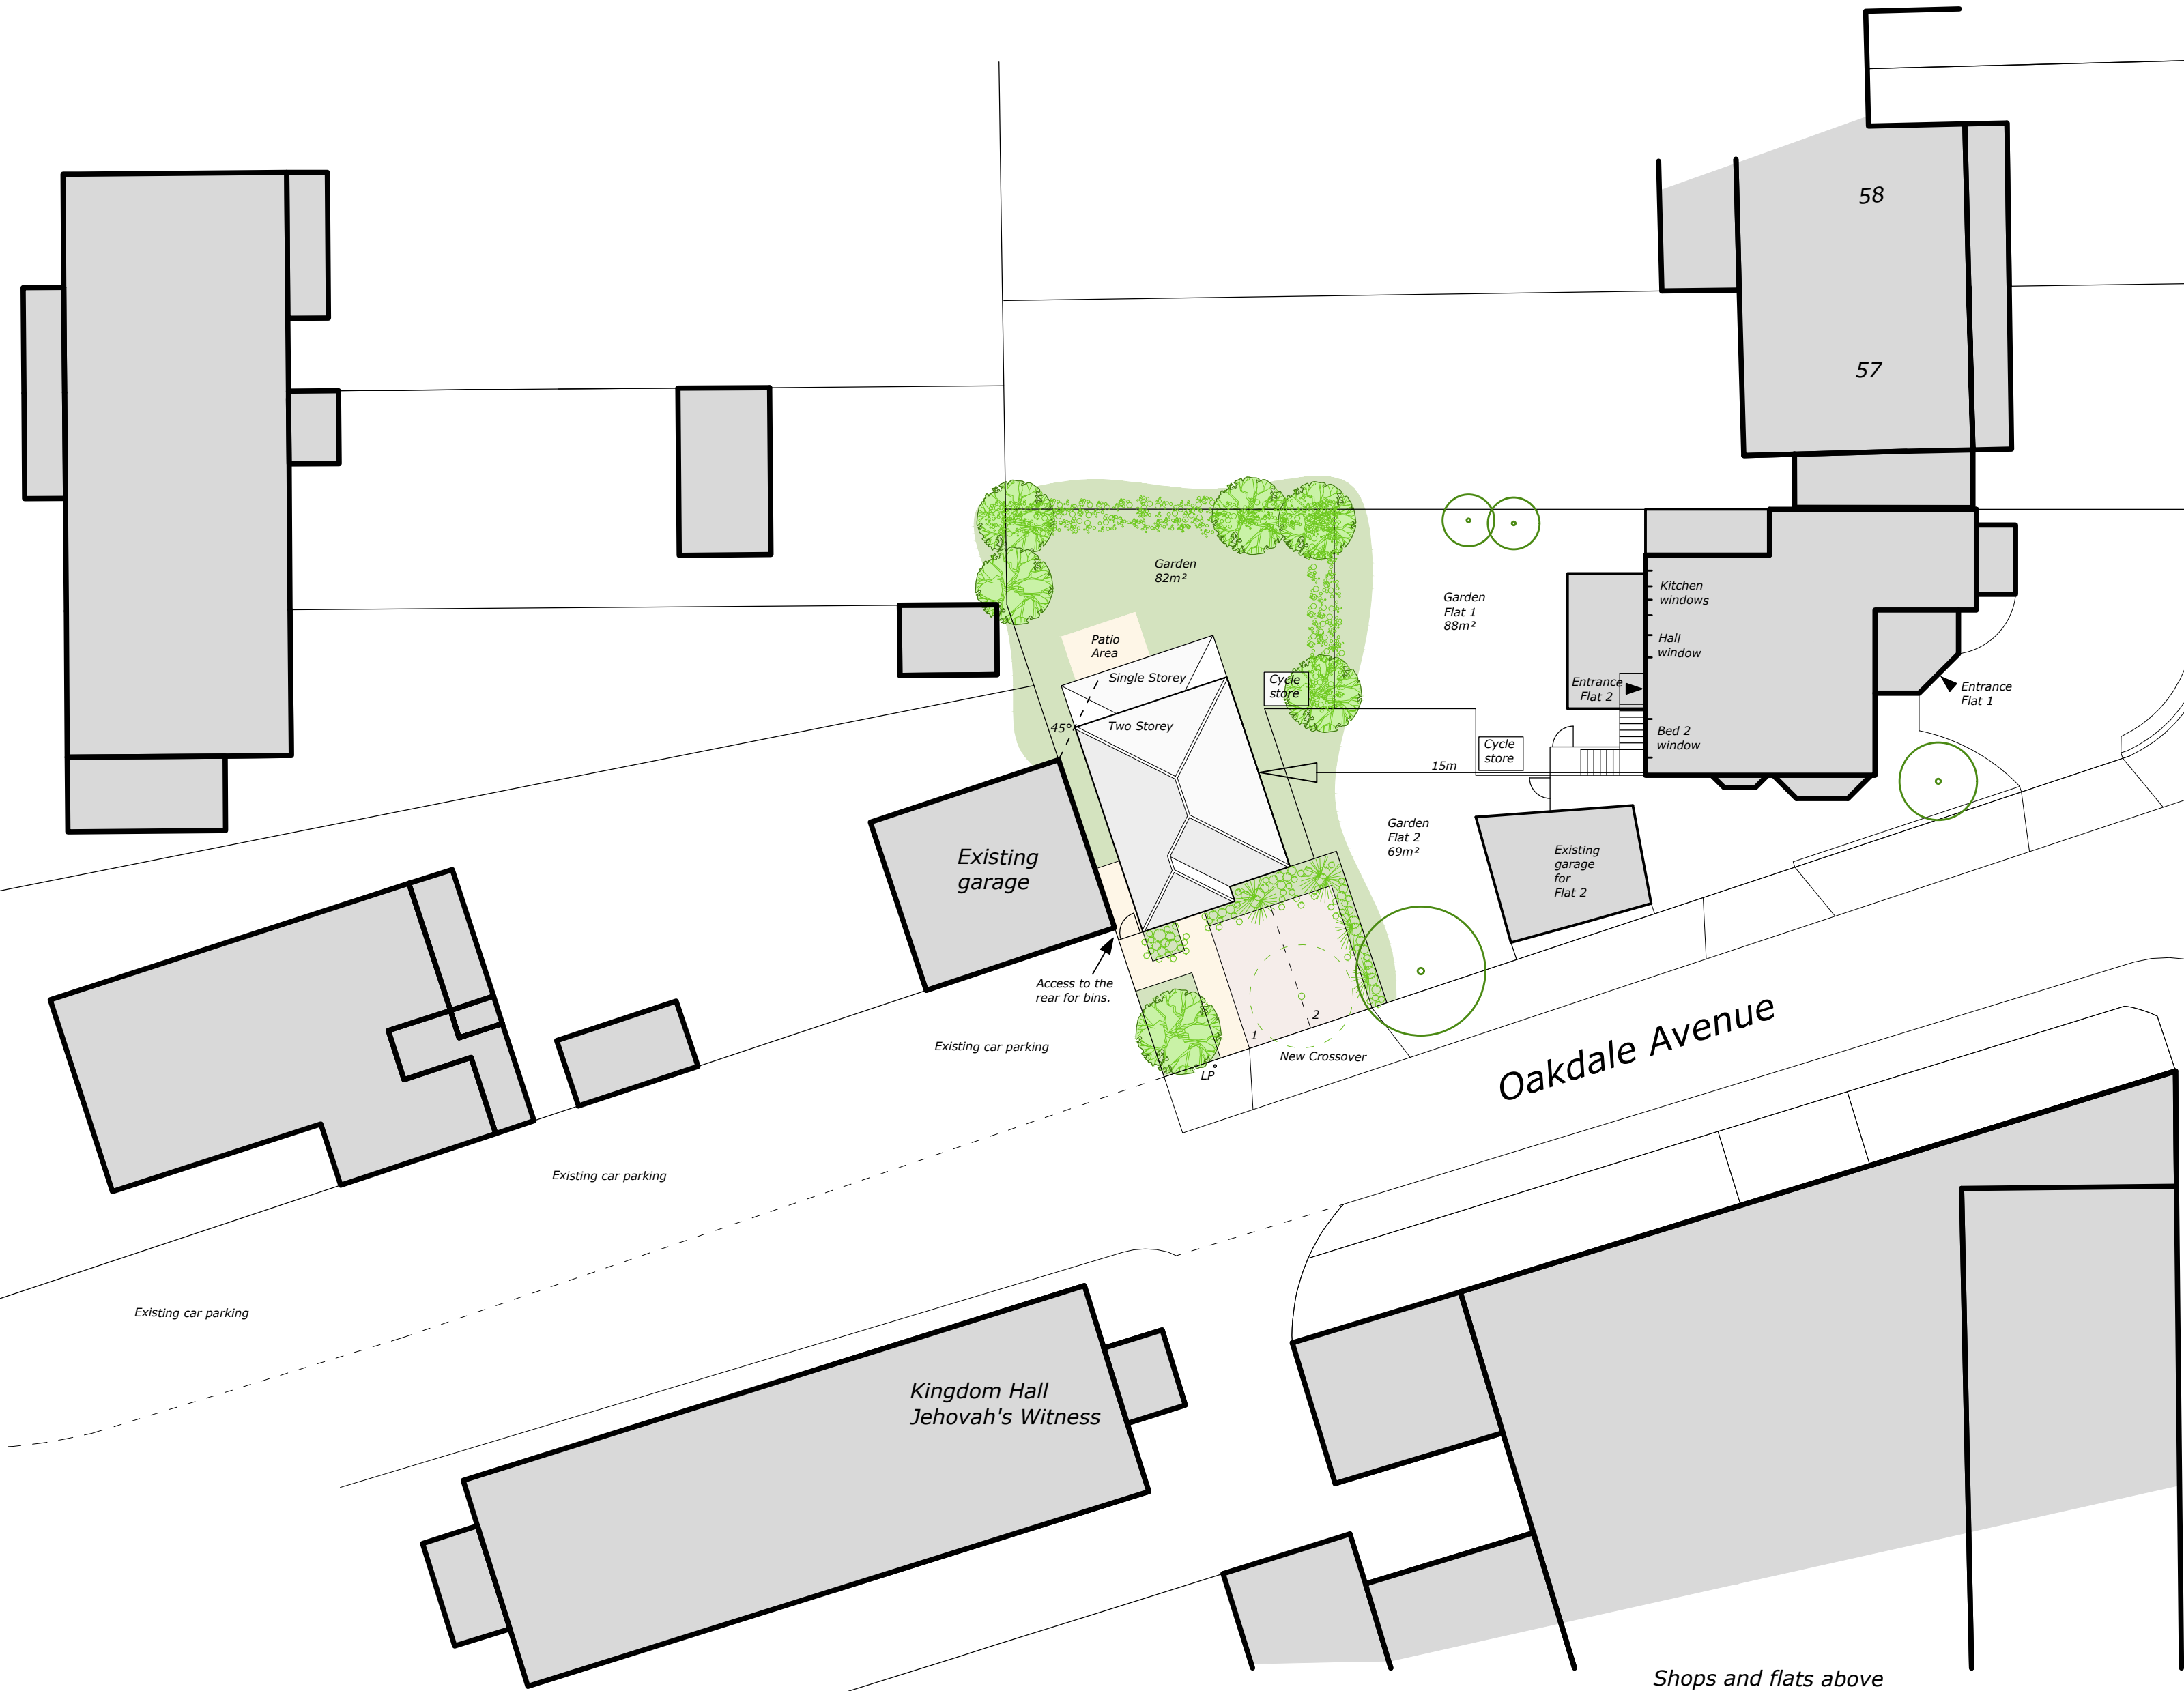

Existing garage

Existing car parking

Access to the rear for bins.

Existing car parking

Existing car parking

Kingdom Hall
Jehovah's Witness

Garden
82m²

Garden
Flat 1
88m²

Garden
Flat 2
69m²

Kitchen
windows
Hall
window
Bed 2
window

Entrance
Flat 2

Entrance
Flat 1

Existing garage
for
Flat 2

New Crossover

LP

Single Storey

Two Storey

Cycle store

Cycle store


1

2

LP




West

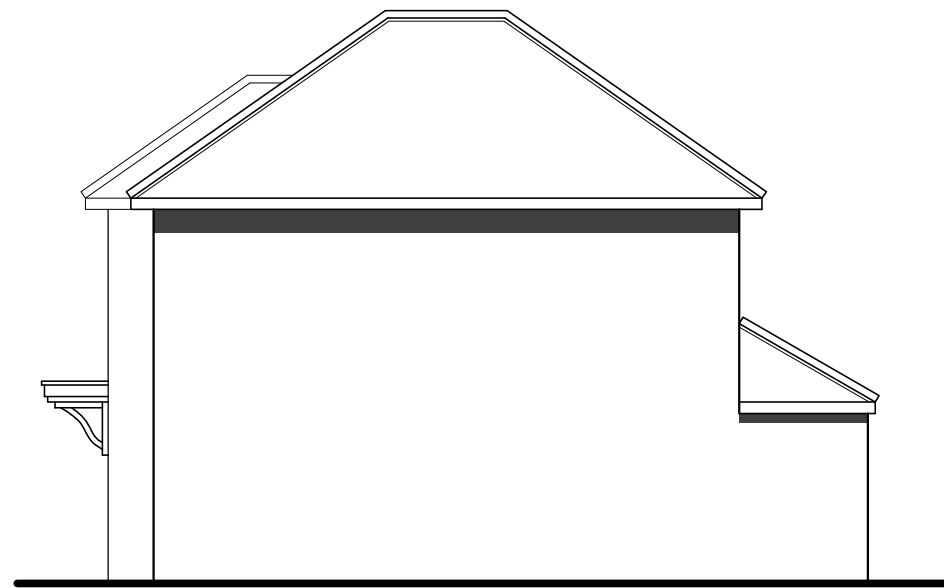


South




East

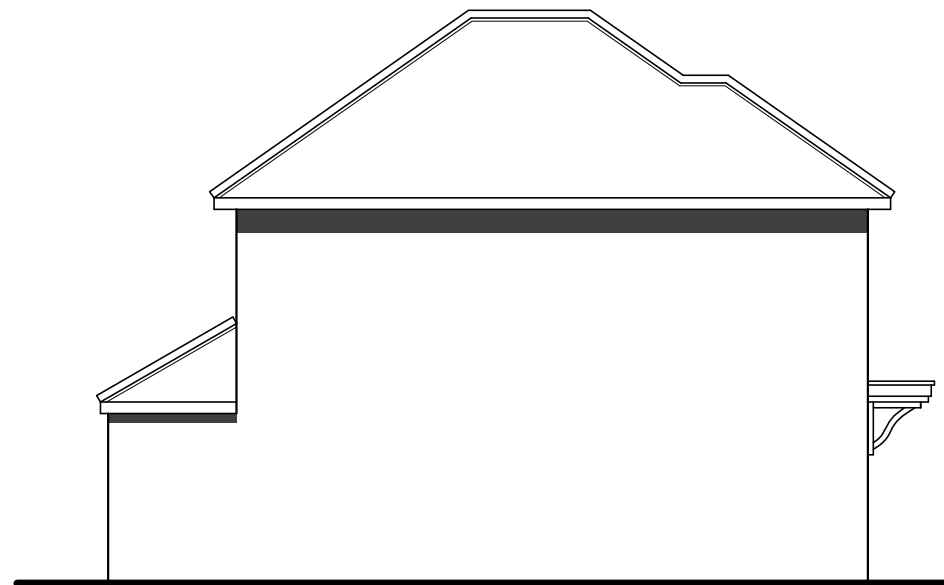


North

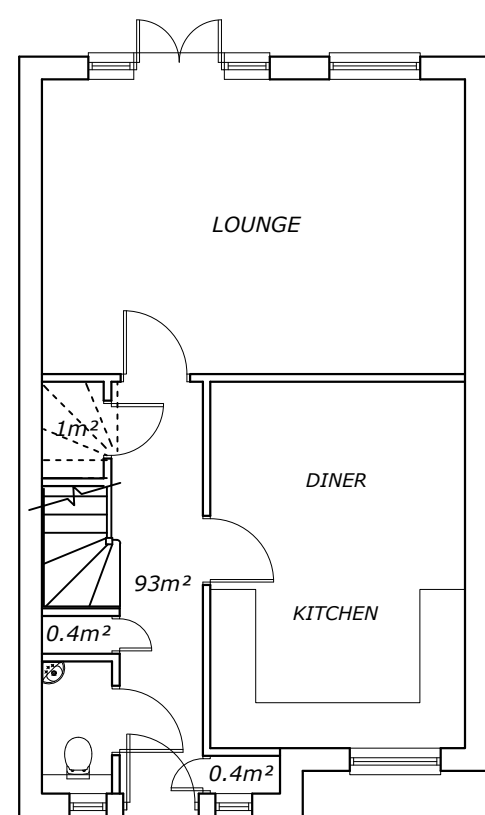

GROUND

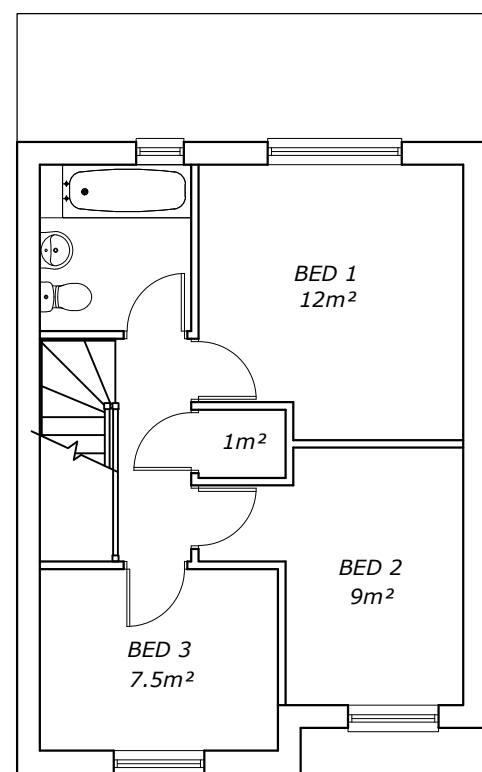



FIRST

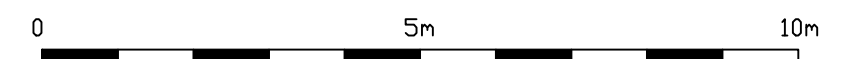

56 BRIARWOOD DRIVE, NORTHWOOD HILLS .

W J Macleod
ARCHITECT
70b High Street Northwood Middlesex HA6 1BL
phone 01923 840600

Drawing Number	Revision
21/3515/2	
Date	
20 / 5 / 21	
Scale	
1:100@A2	

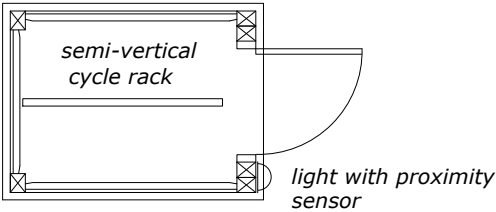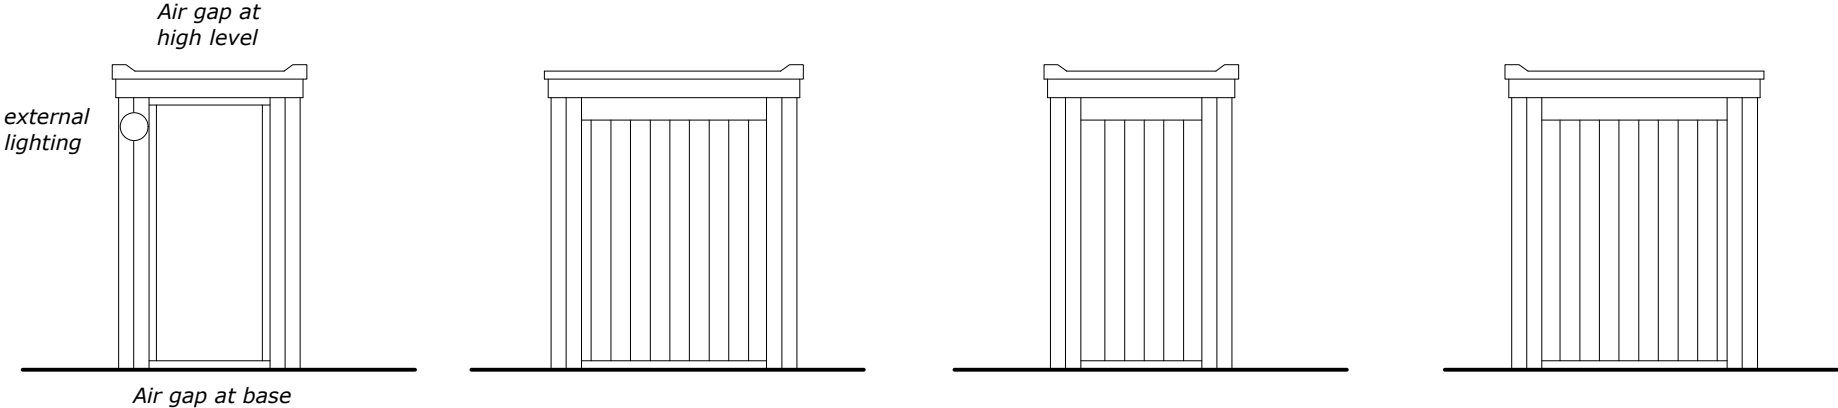

PLAN

CYCLE STORE



BRIARWOOD DRIVE , NORTHWOOD ,
MIDDLESEX.

W J Macleod
ARCHITECT
70b High Street Northwood Middlesex HA8 1BL
phone 01923 840600

Drawing Number	21/3515/3	Revised
Date	20-5-21	
Scale	1:50@A4	