




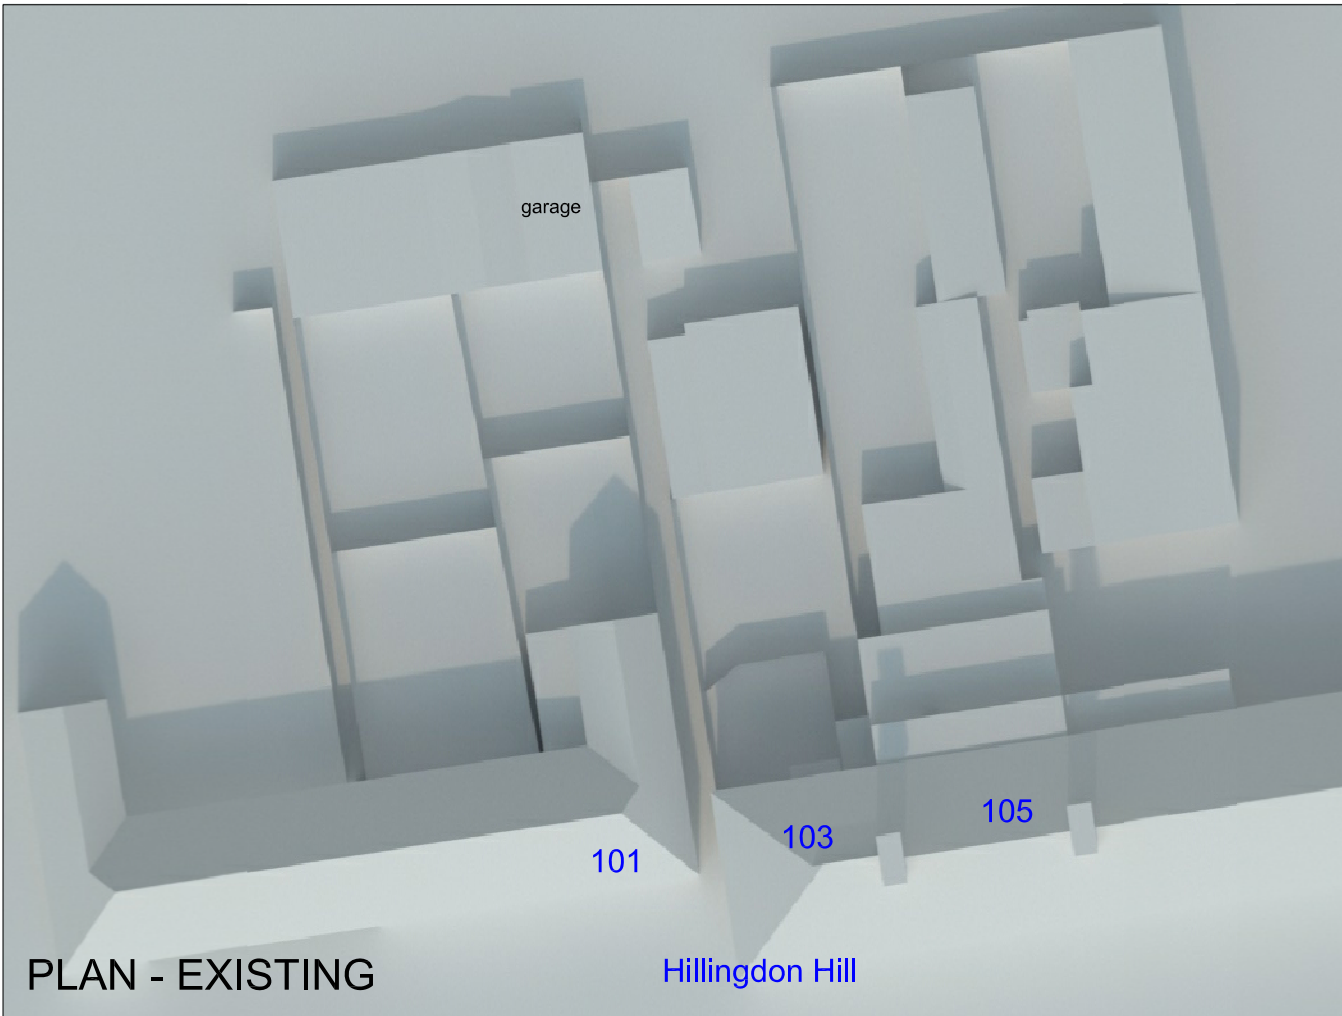


PLAN - EXISTING

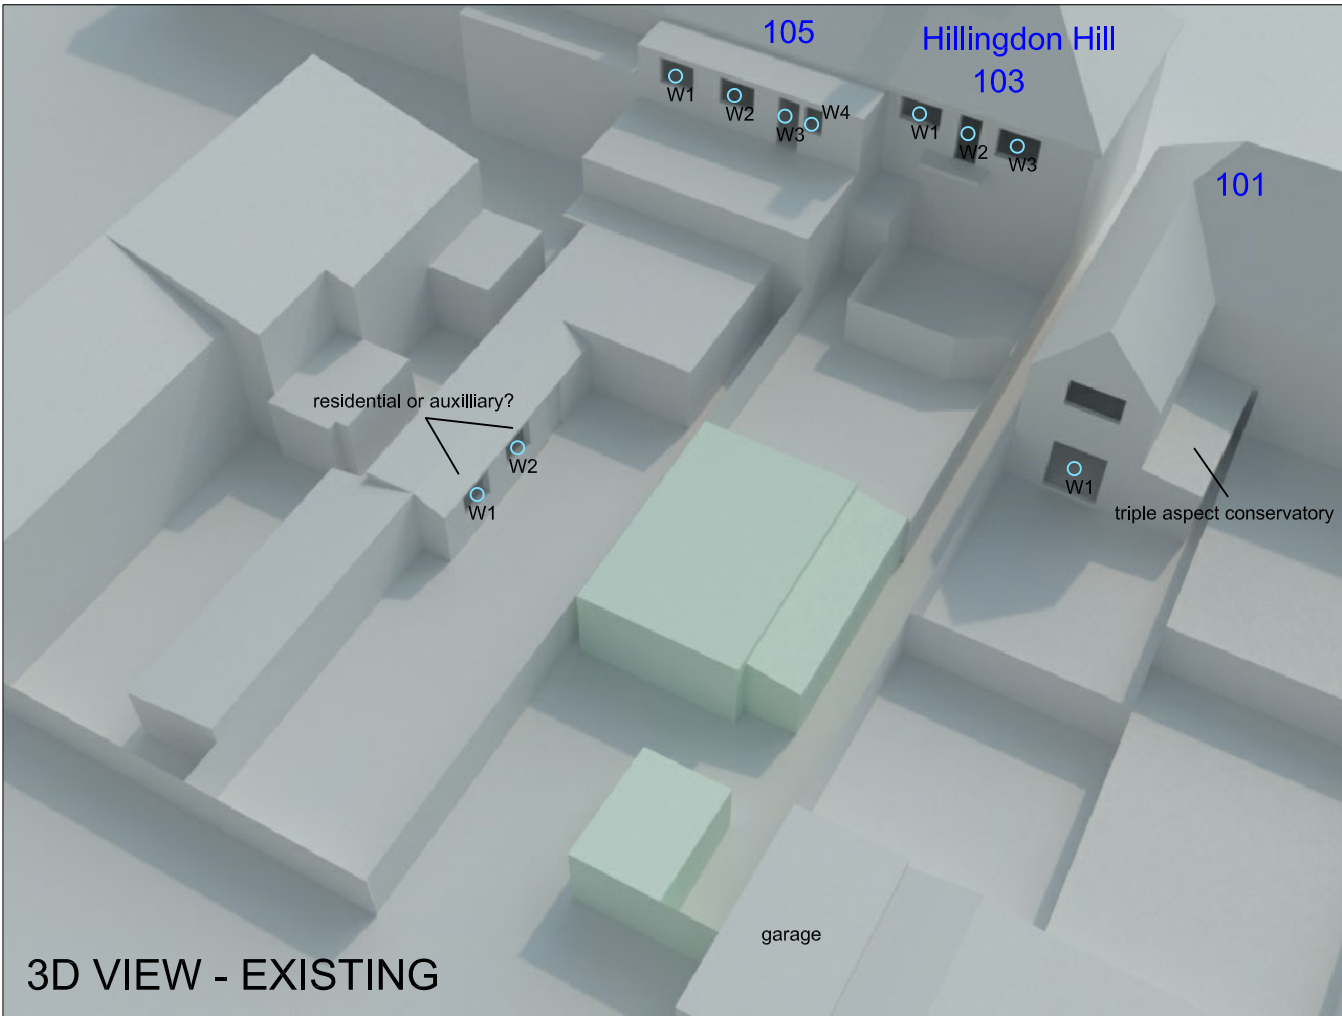

3D VIEW - EXISTING

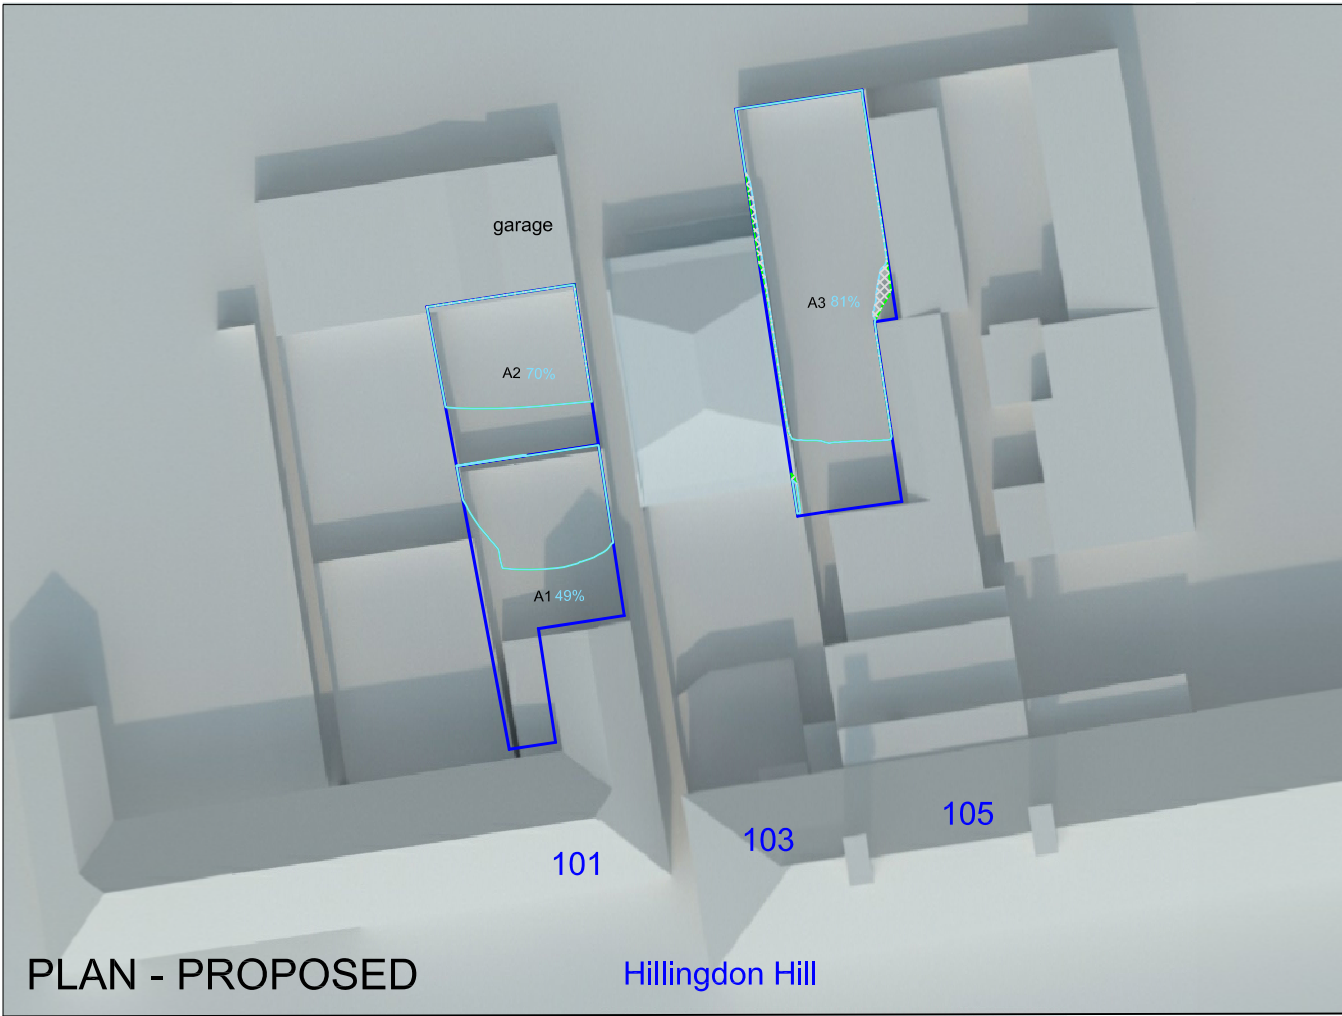

PLAN - PROPOSED

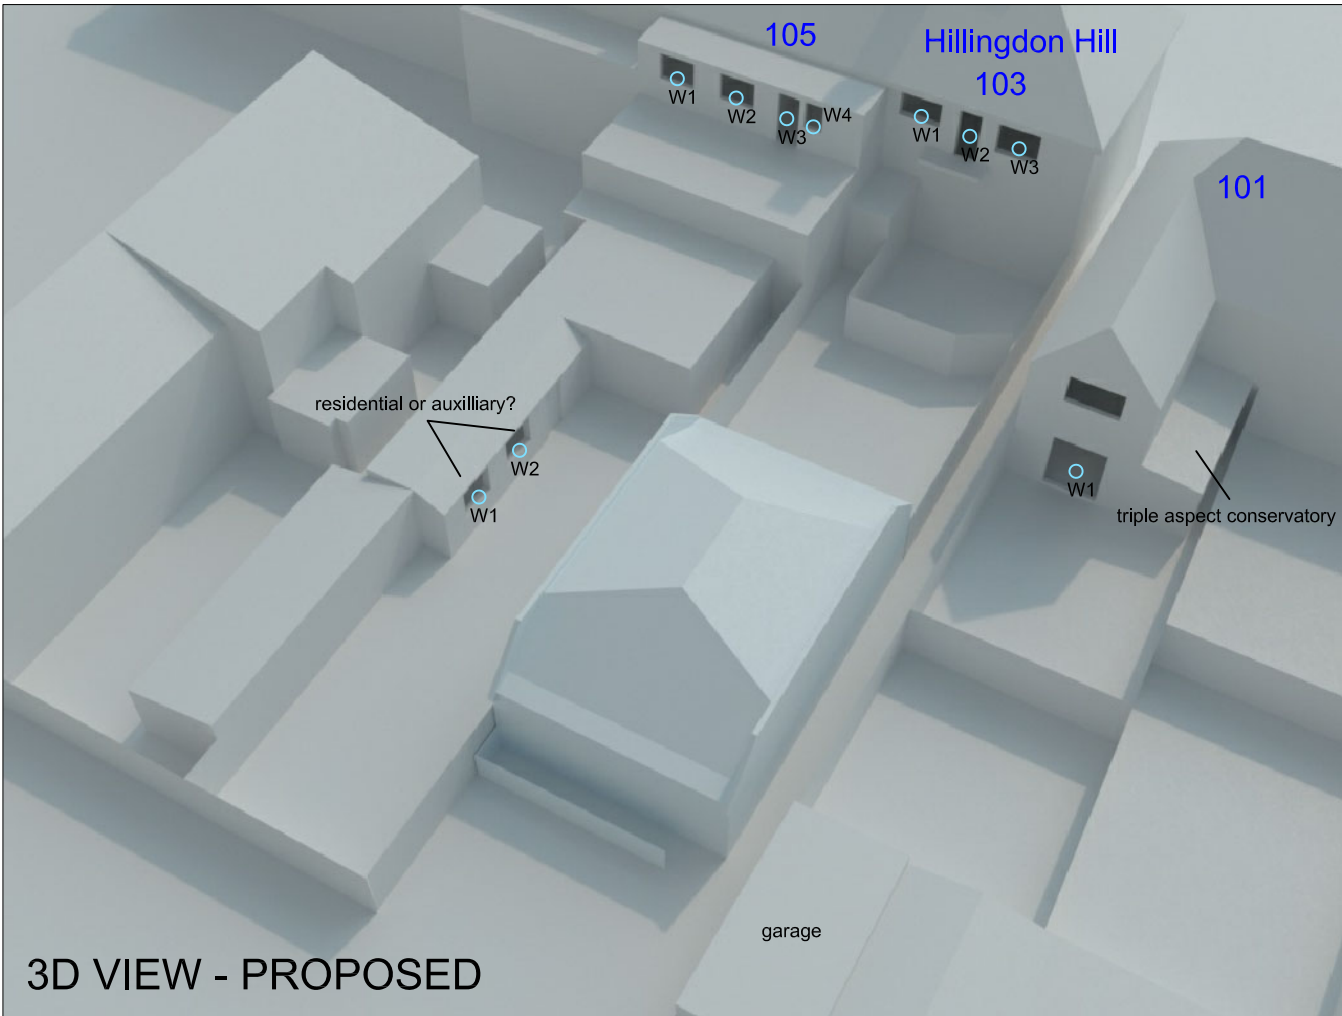

3D VIEW - PROPOSED

- 1) ALL DIMENSIONS TO BE CHECKED ON SITE AND NOT
2) DAYLIGHT AND SUNLIGHT SHALL BE INFORMED
OF ANY DISCREPANCIES IN WRITING.
3) ALL DIMENSIONS ARE IN MMs

SOURCES OF INFORMATION

KEY

- EXISTING BUILDING
PROPOSED BUILDING
EXISTING BUILDING PROFILE

TITLE


Plan and 3D View
Existing Buildings and
Proposed Buildings

CLIENT

Gillett MacLeod Partnership

PROJECT

103 Hillingdon Hill,
Uxbridge,
London, UB10 0JQ

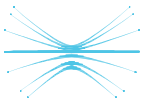
daylight&sunlight

Daylight and Sunlight (UK) Ltd
22 Wenlock Road,
London, N1 7GU
T. 0845 052 1146
E. enquiries@daylightandsunlight.co.uk
W. daylightandsunlight.co.uk

DRAWN BY JN	DATE June 2022
SCALE NTS	CHECKED .
DRAWING NO. 1895/D&S/01	RELEASE NO. 1