



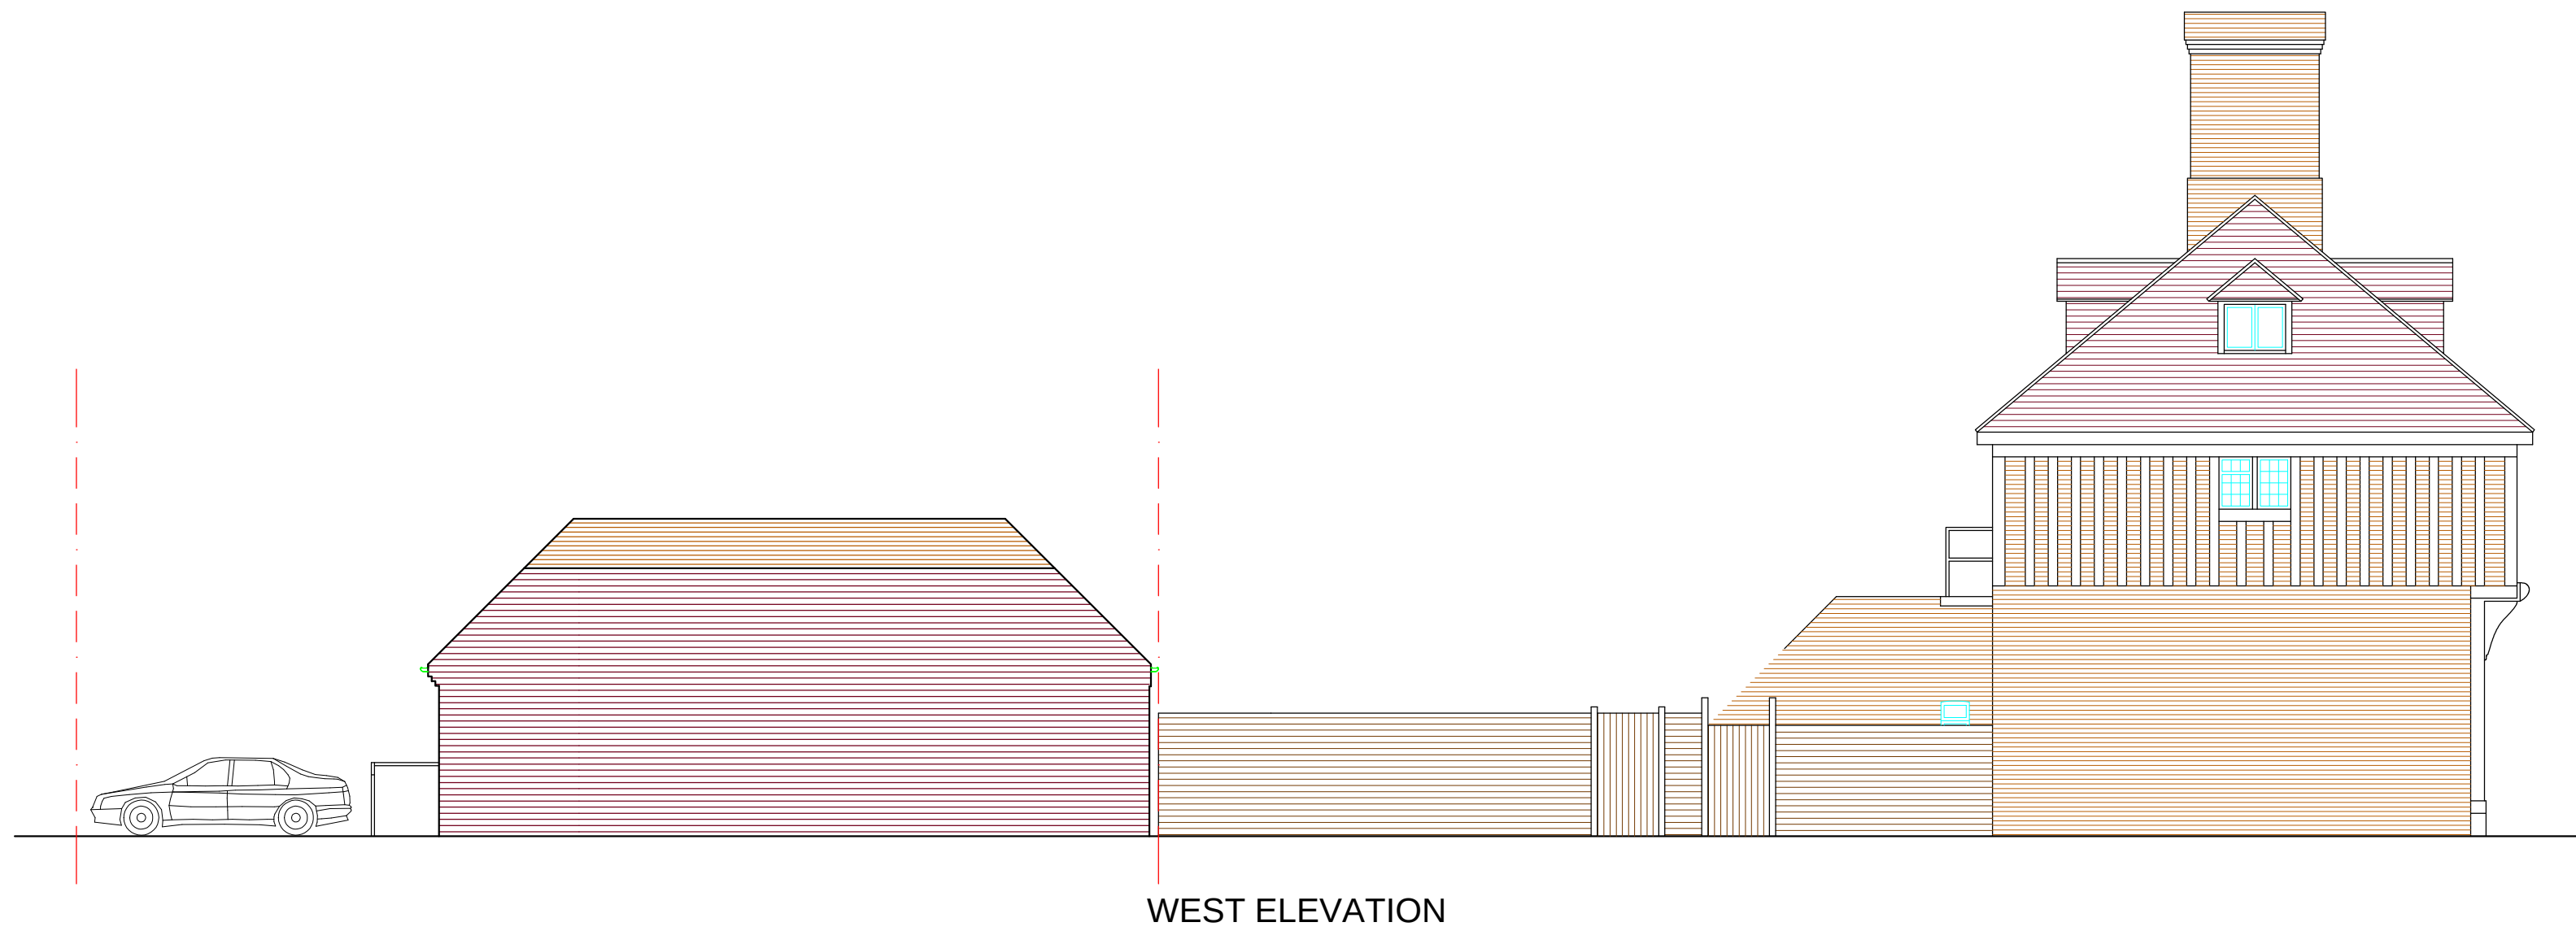

PROPOSED ELEVATIONS 2

103 Hillingdon Hill, Uxbridge, UB10 0JQ

1:100 @ A2
0 1 2 3 4 5 6 7 8 9 10
Metres

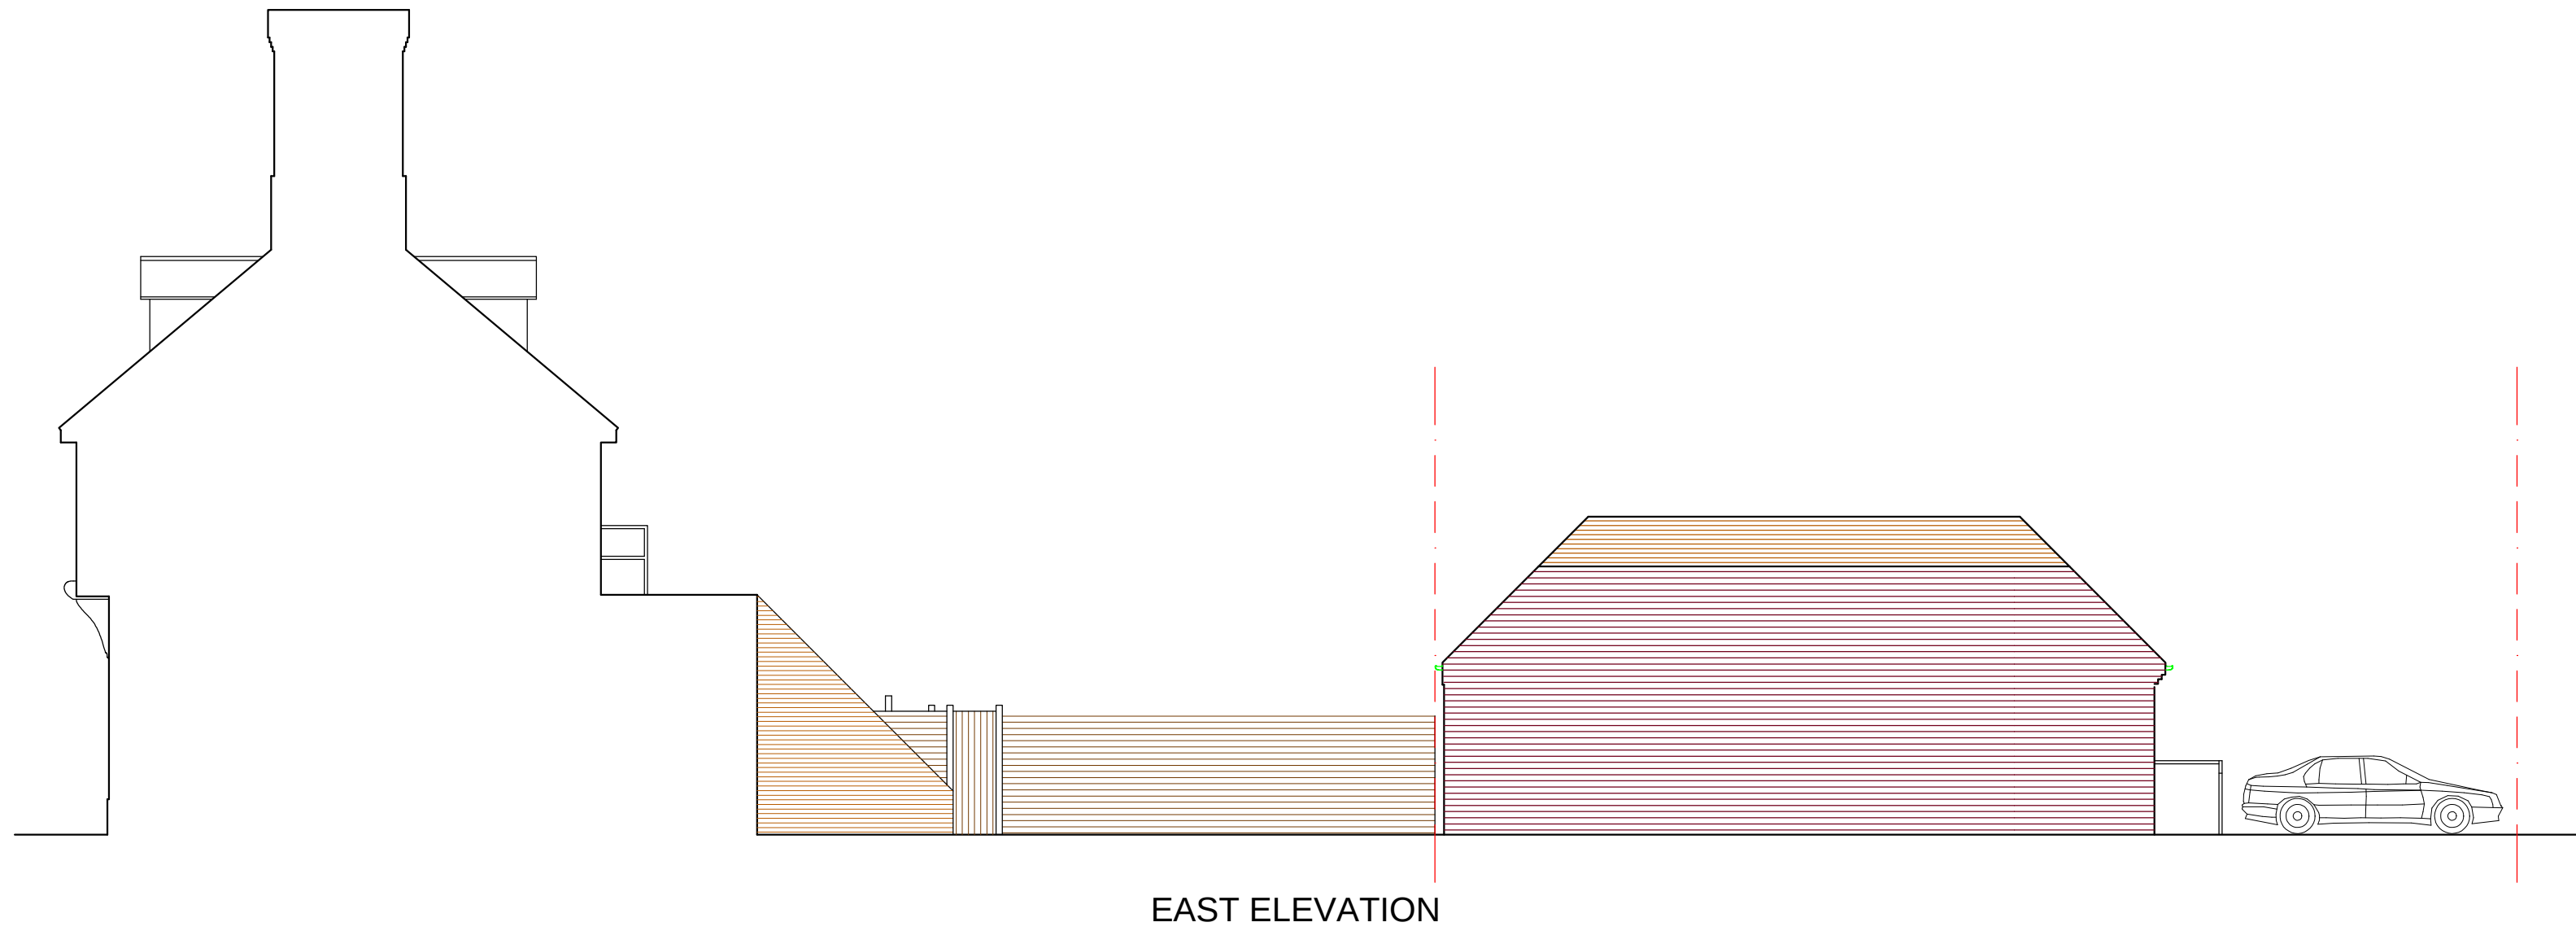

THE GILLETT MACLEOD PARTNERSHIP
Chartered Architects & Town Planning Consultants
1 High Road Old Eastcote Pinner Middlesex HA5 2EW tel. 0208 868 1333

Drg. No. 21/3421/104
Scale 1:100
Date 20/05/21
Drawn by SB

REVISION
C drawer